


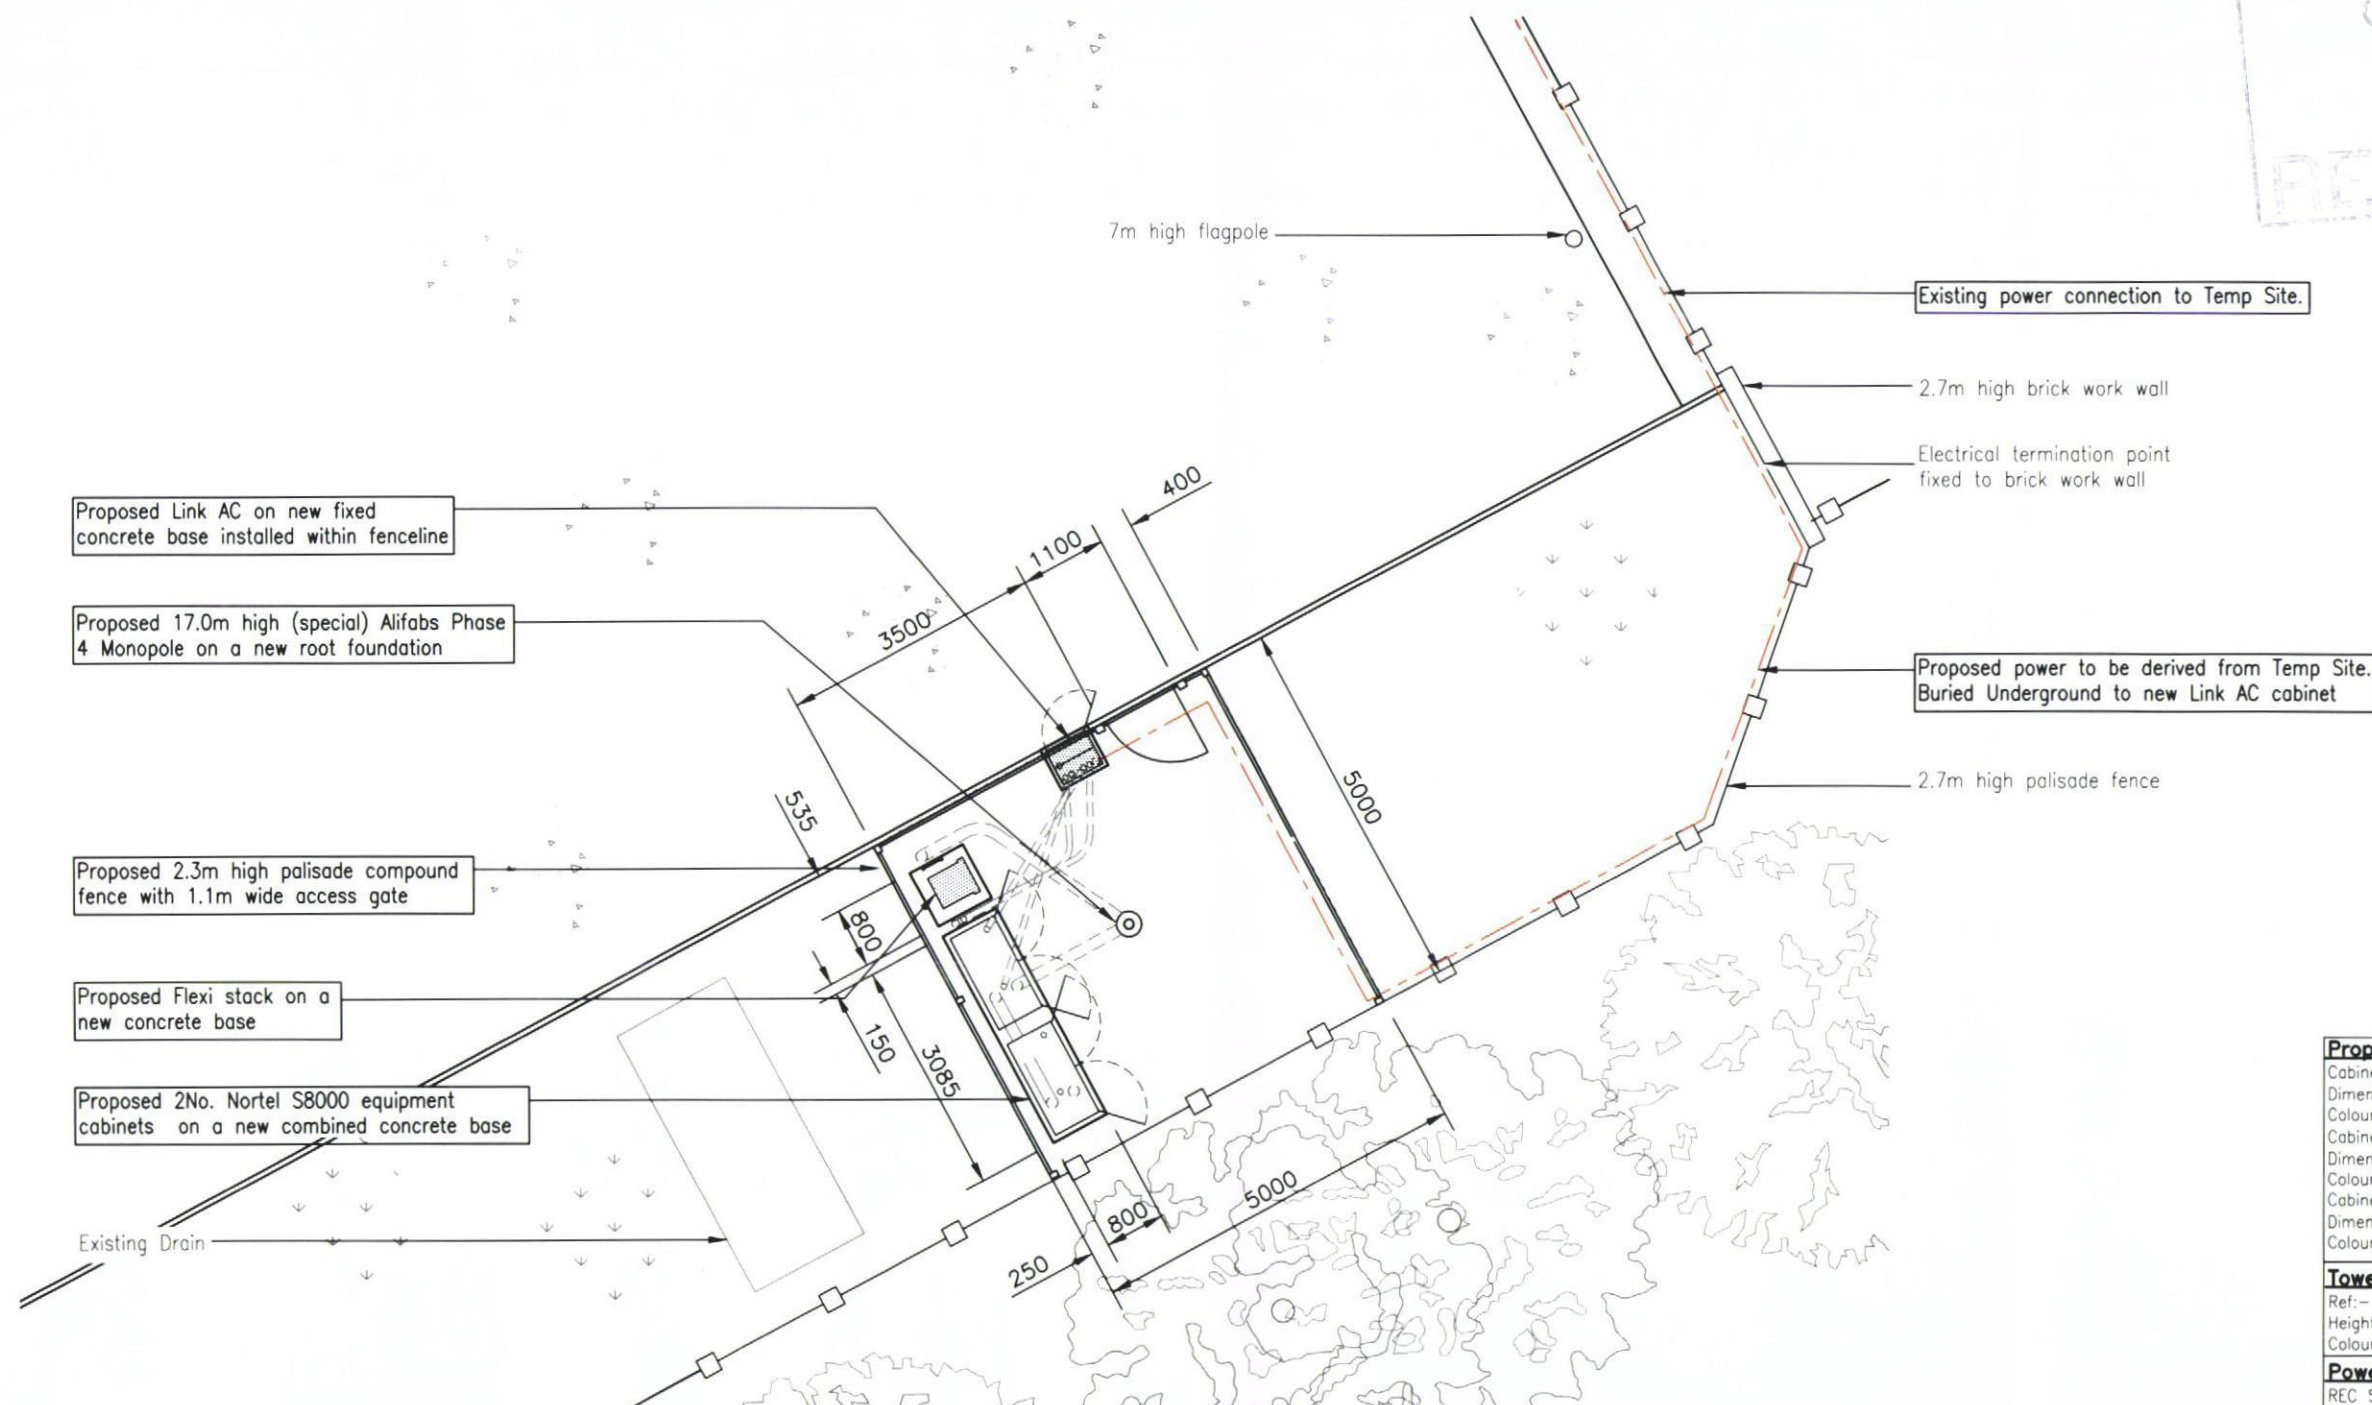

SITE PLAN
SCALE 1:100

Proposed Equipment Details

Cabinet:- 2No. S8000 Equipment Cabinets
Dimensions:- 1355x655x1785 High
Colour:- Grey
Cabinet:- Flexi stack
Dimensions:- 600x540x1000 High
Colour:- Grey
Cabinet:- Mk4 Link AC
Dimensions:- 600x500x1440 High
Colour:- Grey

Tower Details

Ref:- Alifabs (special) Phase 4 Monopole
Height:- 17.0m
Colour:- Galvanised

Power Details

REC Supply - Landlord Supply
Three Phase - 100Amp

Exclusion zone

Exclusion zone is based upon ICNIRP public exposure limits.

COMMERCIAL IN CONFIDENCE

DO NOT SCALE

RELEVANT BS STANDARDS

BS 308

BS 3429



DELTA HOUSE,
DELTA WAY,
EGHAM,
SURREY
TW20 8RX

TEL: 01784 471045
FAX: 01784 435982

REV	DESCRIPTION	BY	DATE	CHKD
F	TOWER REVISED	NTA	06/12/12	JR
E	DESIGN REVISED	NTA	24/07/12	JR
D	DIMENSION REVISED	NTA	29/06/12	JR
C	DESIGN REVISED	NTA	01/06/12	JR
B	DESIGN REVISED	NTA	27/04/12	MH

TITLE
SITE PLAN
WESSEX SELF DRIVE
WESSEX SELF DRIVE
FULFLOOD ROAD, HAVANT, HAMPSHIRE
PO9 5AX

SCALE	DRAWN	CHECKED	APPROVED
AS SHOWN	NTA	MH	JR
	DATE 23/04/12	DATE 23/04/12	DATE 23/04/12

**everything
everywhere™**

Hatfield Business Park
Hatfield
Hertfordshire
AL10 9BW

Tel 01707 315000
Fax 01707 319001

DRAWING NUMBER
55905/103F

EXTRANET DOC
-