




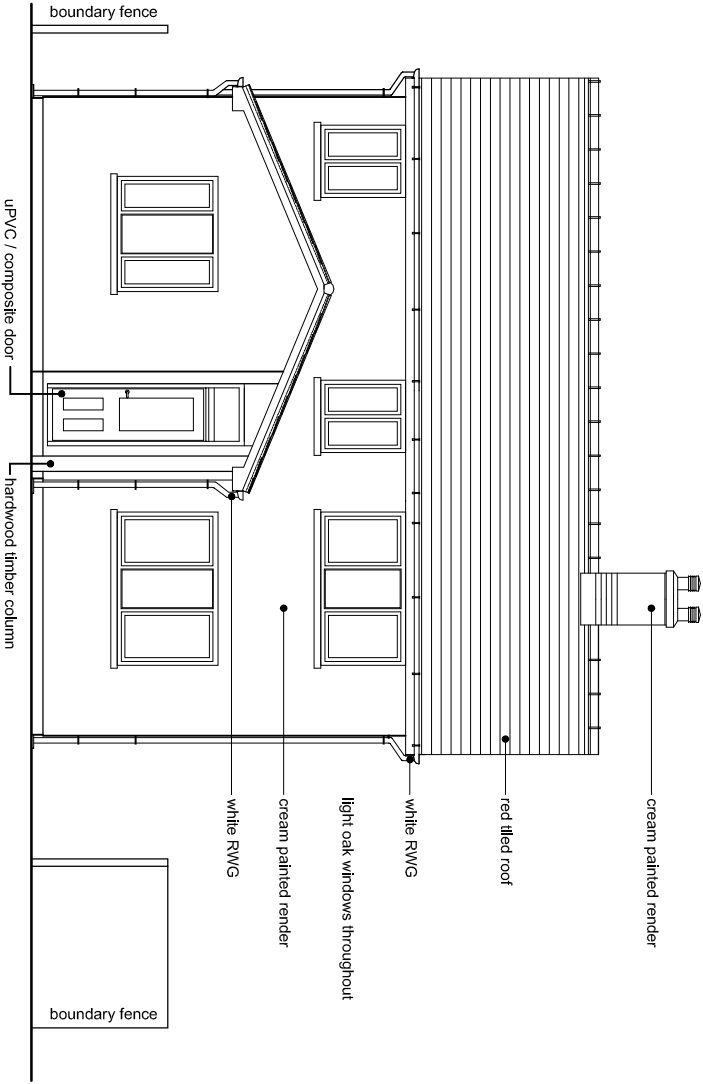


proposed front elevation

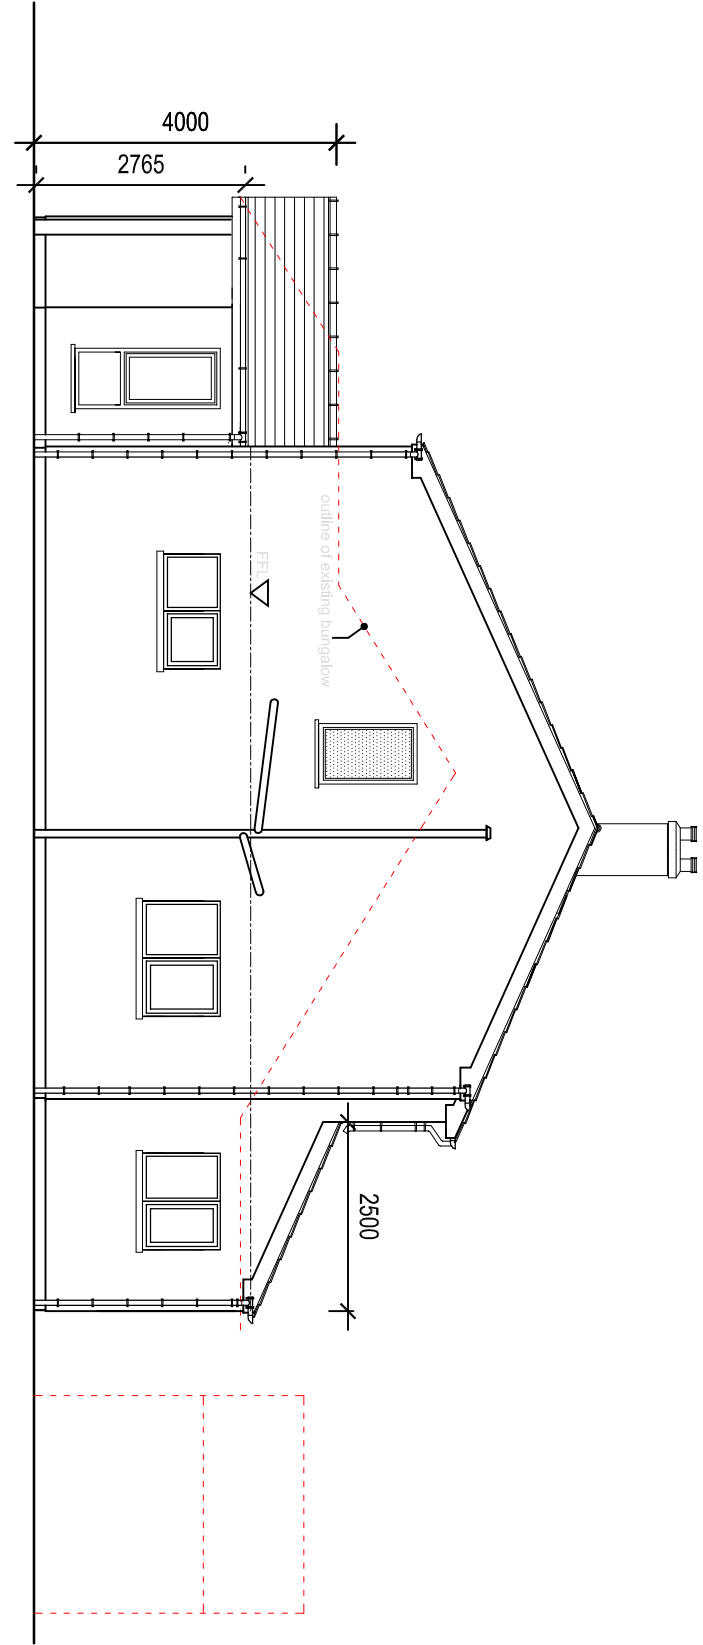

proposed side elevation_1

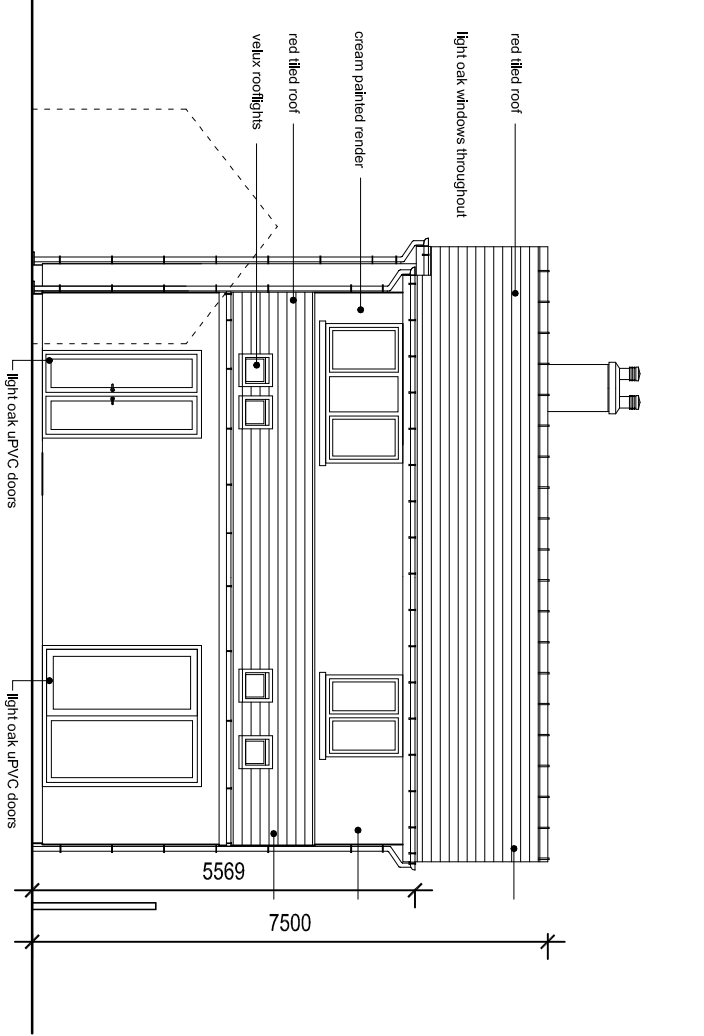


proposed rear elevation

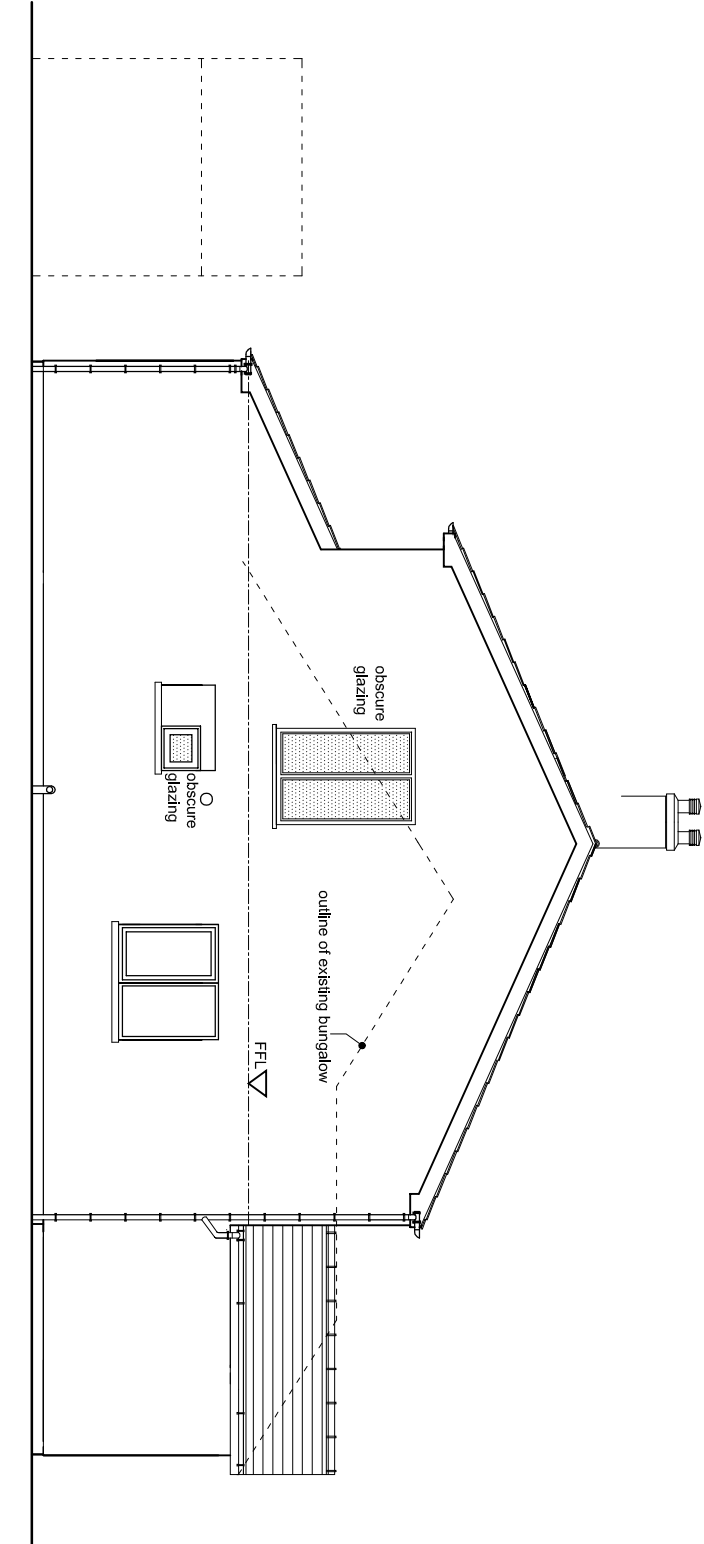

proposed side elevation_2

Proposed Elevations

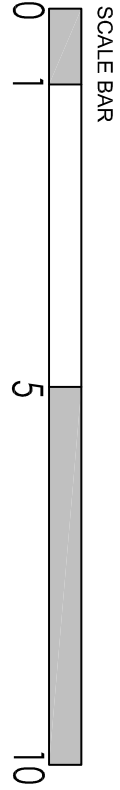

CLIENT - Mrs. Julia Ople, 58 Havant Road, Hawling Island, Portsmouth PO11 0PY		T -0844 376 5050	
DRAWING INFO - PROPOSED ELEVATIONS			
HOUSE TYPE REF NO - HT 060			
EXTENSION TYPE - First Storey Construction			
DRAWING No.		REVISION	
50015/L/05		B	
SCALES		DATE	
1:100 @ A3		DRAWN BY	
		CHECKED BY	
		SK	
		AH	
This drawing and the copyright, design rights and all other intellectual property rights in it belong to JPHL LTD. No licence or assignment of any such rights is granted hereunder. This drawing is not to be copied or changed to share party without written permission.			