


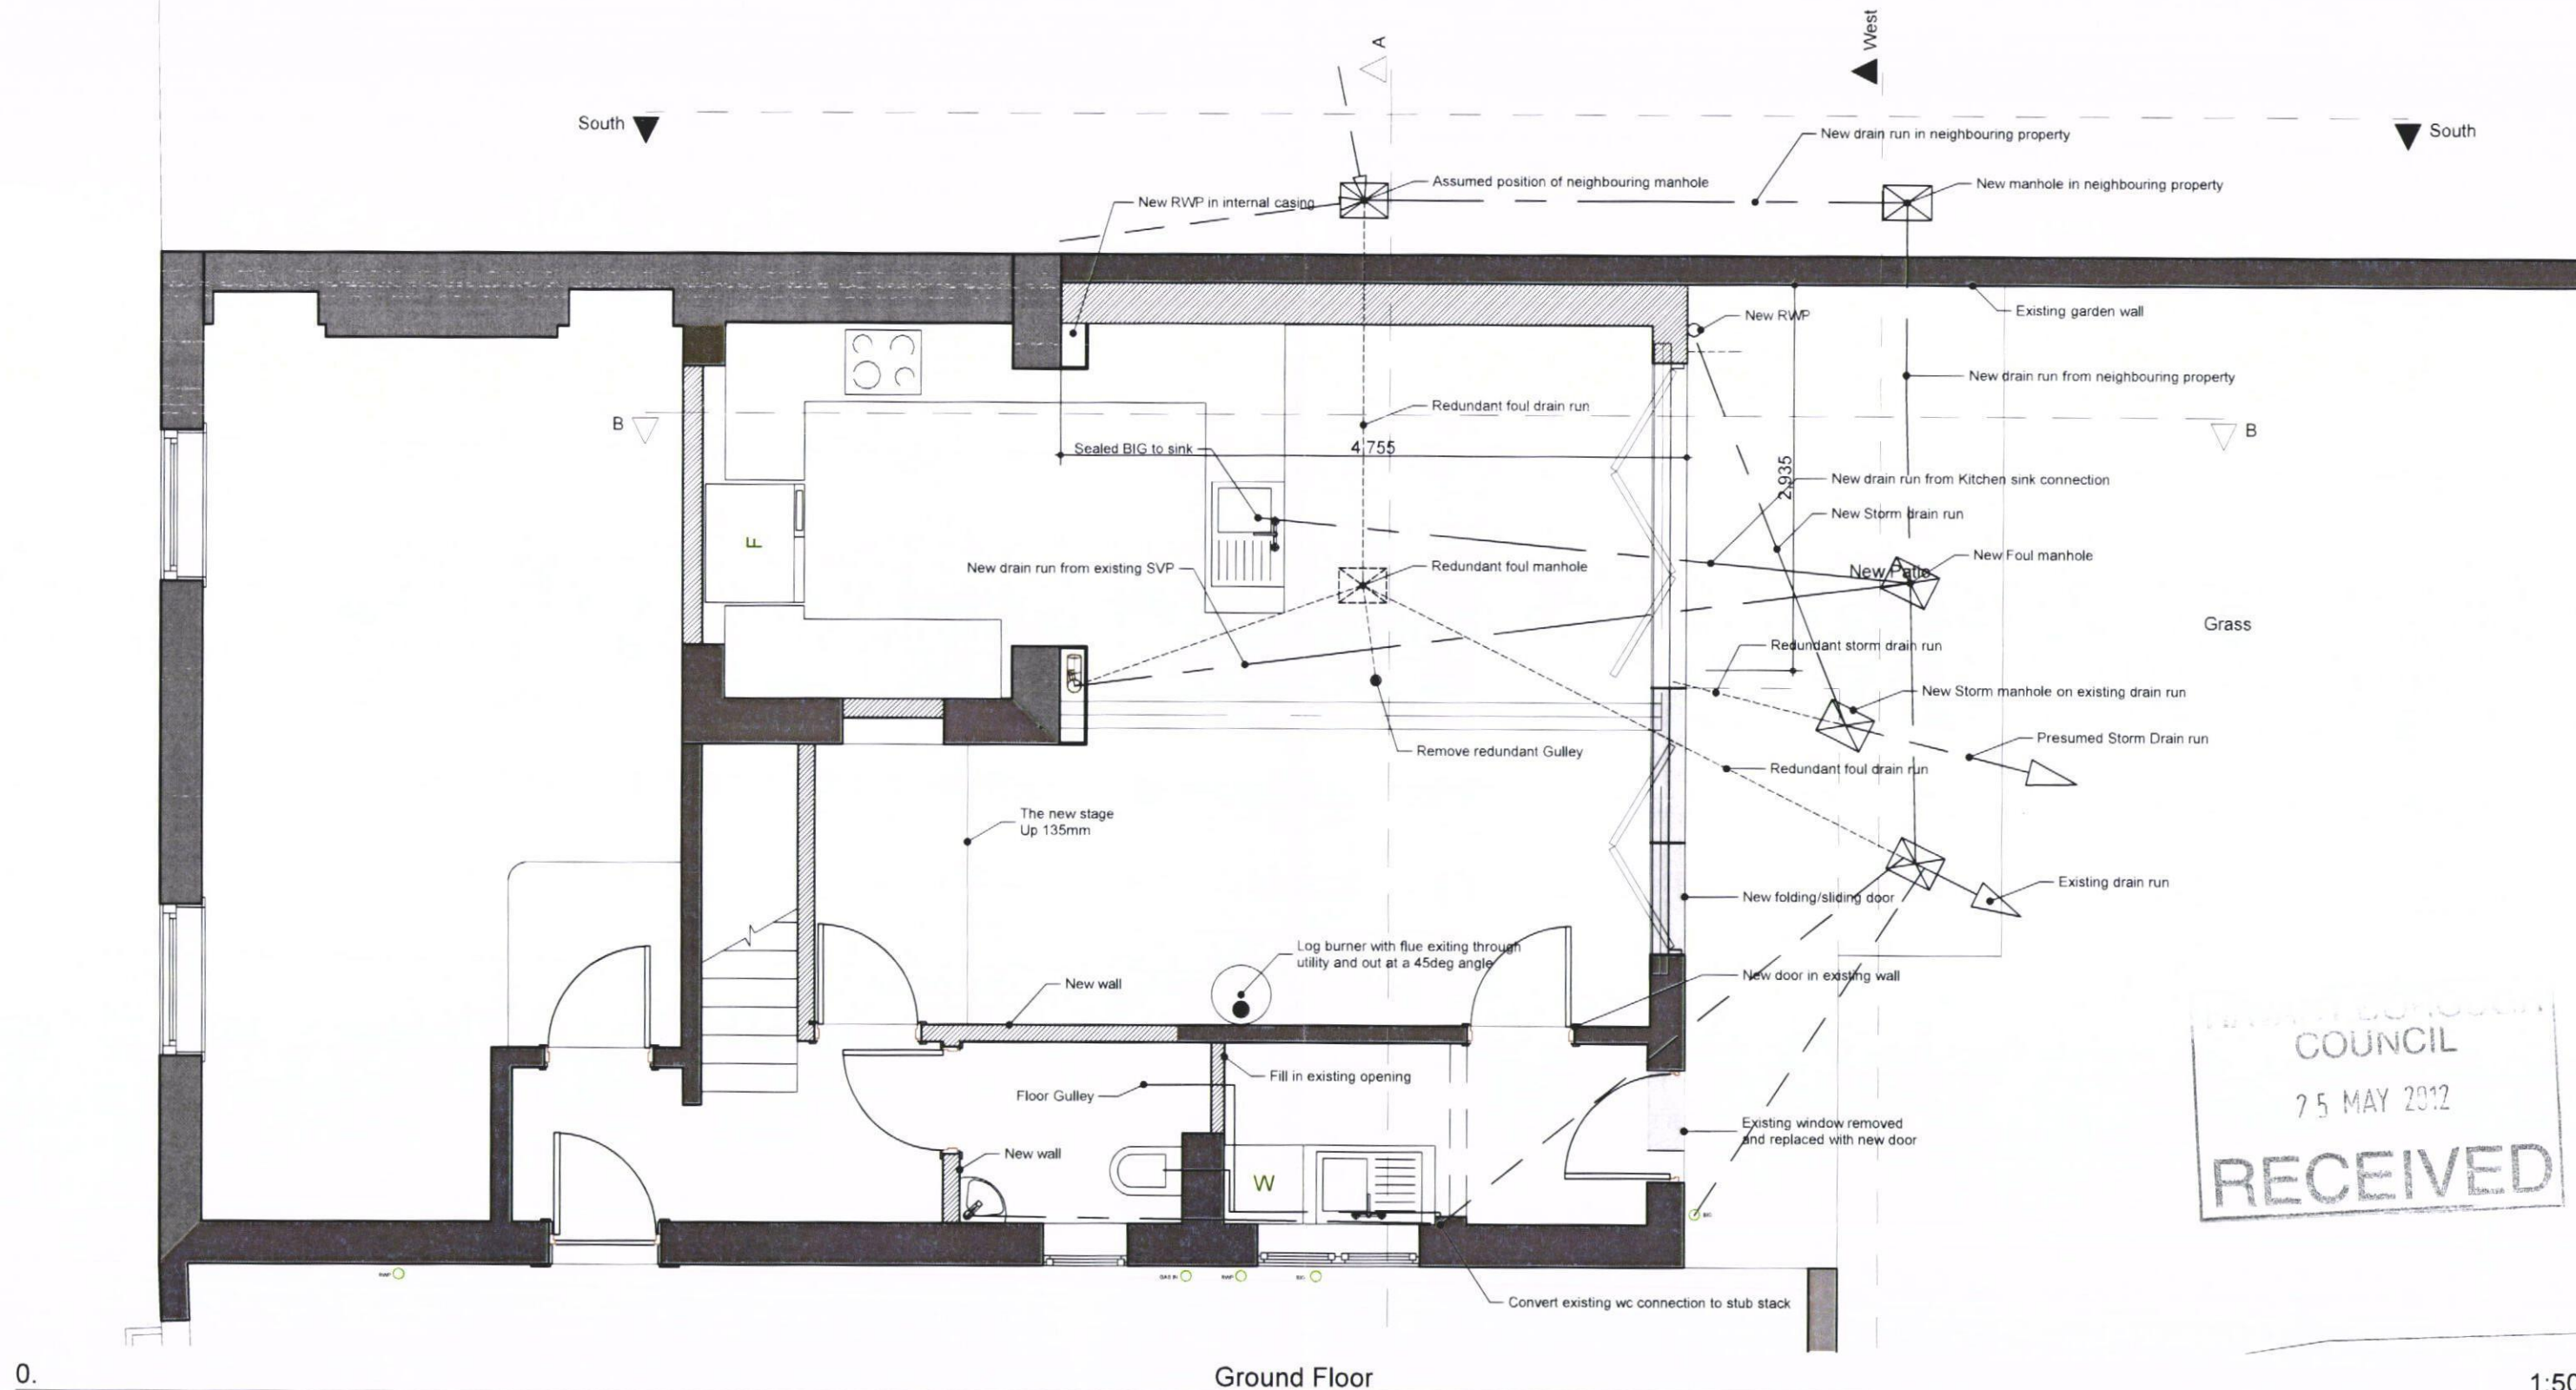

0.

Ground Floor

1:50



revisions & notes A 24.05.12 SAB Issued for Planning

0 100mm @A3

Note: All dimensions to be checked on site by the contractor before fabrication and erection. Figured dimensions to be taken in preference to scaled dimensions. This drawing is the copyright of the architects and must not be reproduced or used without their express consent, except for the purposes of a planning application. Electronic issue of this drawing to be confirmed by paper hard copy only.

project: Mr & Mrs Short
Rear Extension
14 South Street
Havant, Hampshire
drawing name: Proposed Ground Floor Plan
status: PLANNING
date: January 2012
scale: 1:50 @A3
drawn: SAB

pwparchitects
61 South Street, Havant, Hampshire PO9 1BZ
t: 023 9248 2454 e: design@pwp-architects.com w: www.pwp-architects.com
Project No: **4902** drawing No: **1202** rev: **A**