





Proposed Front Elevation



Proposed Rear Elevation

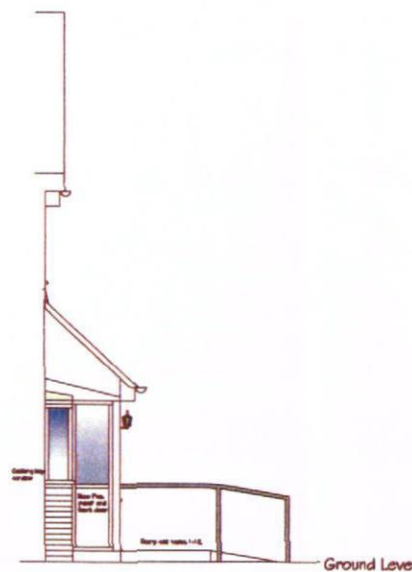

Proposed West side Elevation

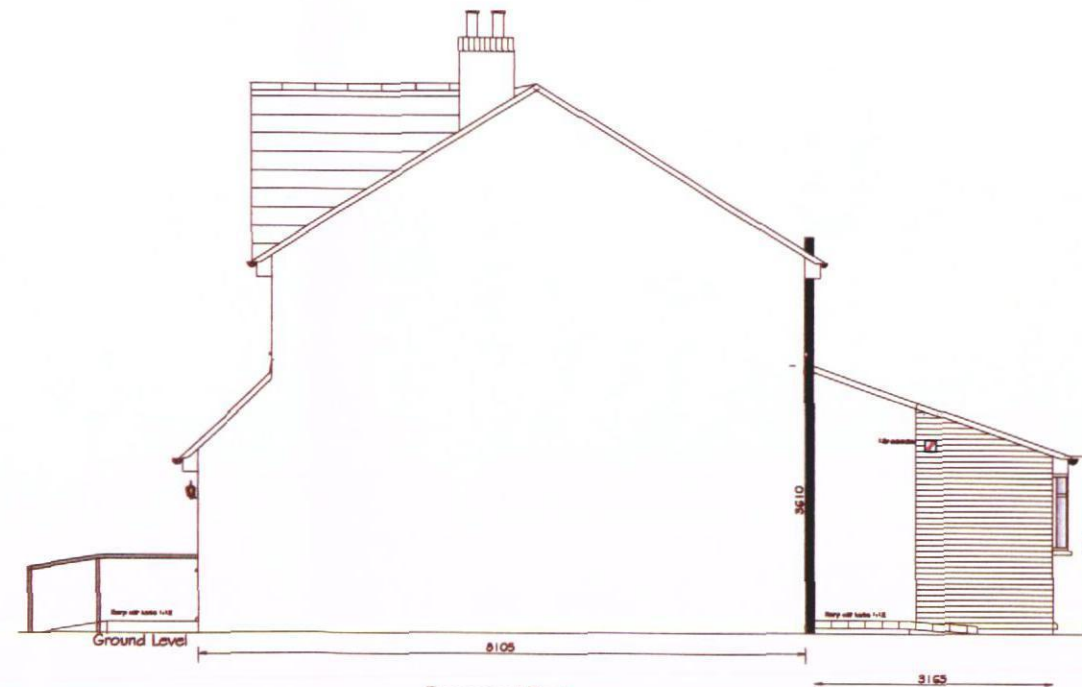

Proposed East Side Elevation

RECEIVED
11 JAN 2013

5

PRELIMINARY

I / We agree that this drawing correctly represents the necessary and appropriate works to be carried out under the Disable Facilities Grant

signed _____ date _____
Client / Occupational Therapist / SOC Case Officer
delete as appropriate

rev	date	description

Client Mr. Mrs. Rowlands
Address 32 Dunhurst Close
West Leigh, Havant
Hants PO9 2LB
Project Form bedrooms and shower
Drawing Proposed elevations

OT
Scale 1:100@A3
Project No. 5
Date 04.01.2013
Drawing No. 5
Drawn by Brendan
Rev. -

Home Improvement Agency
47-51 High St.
West End
Southampton
Hants

T:
F: