


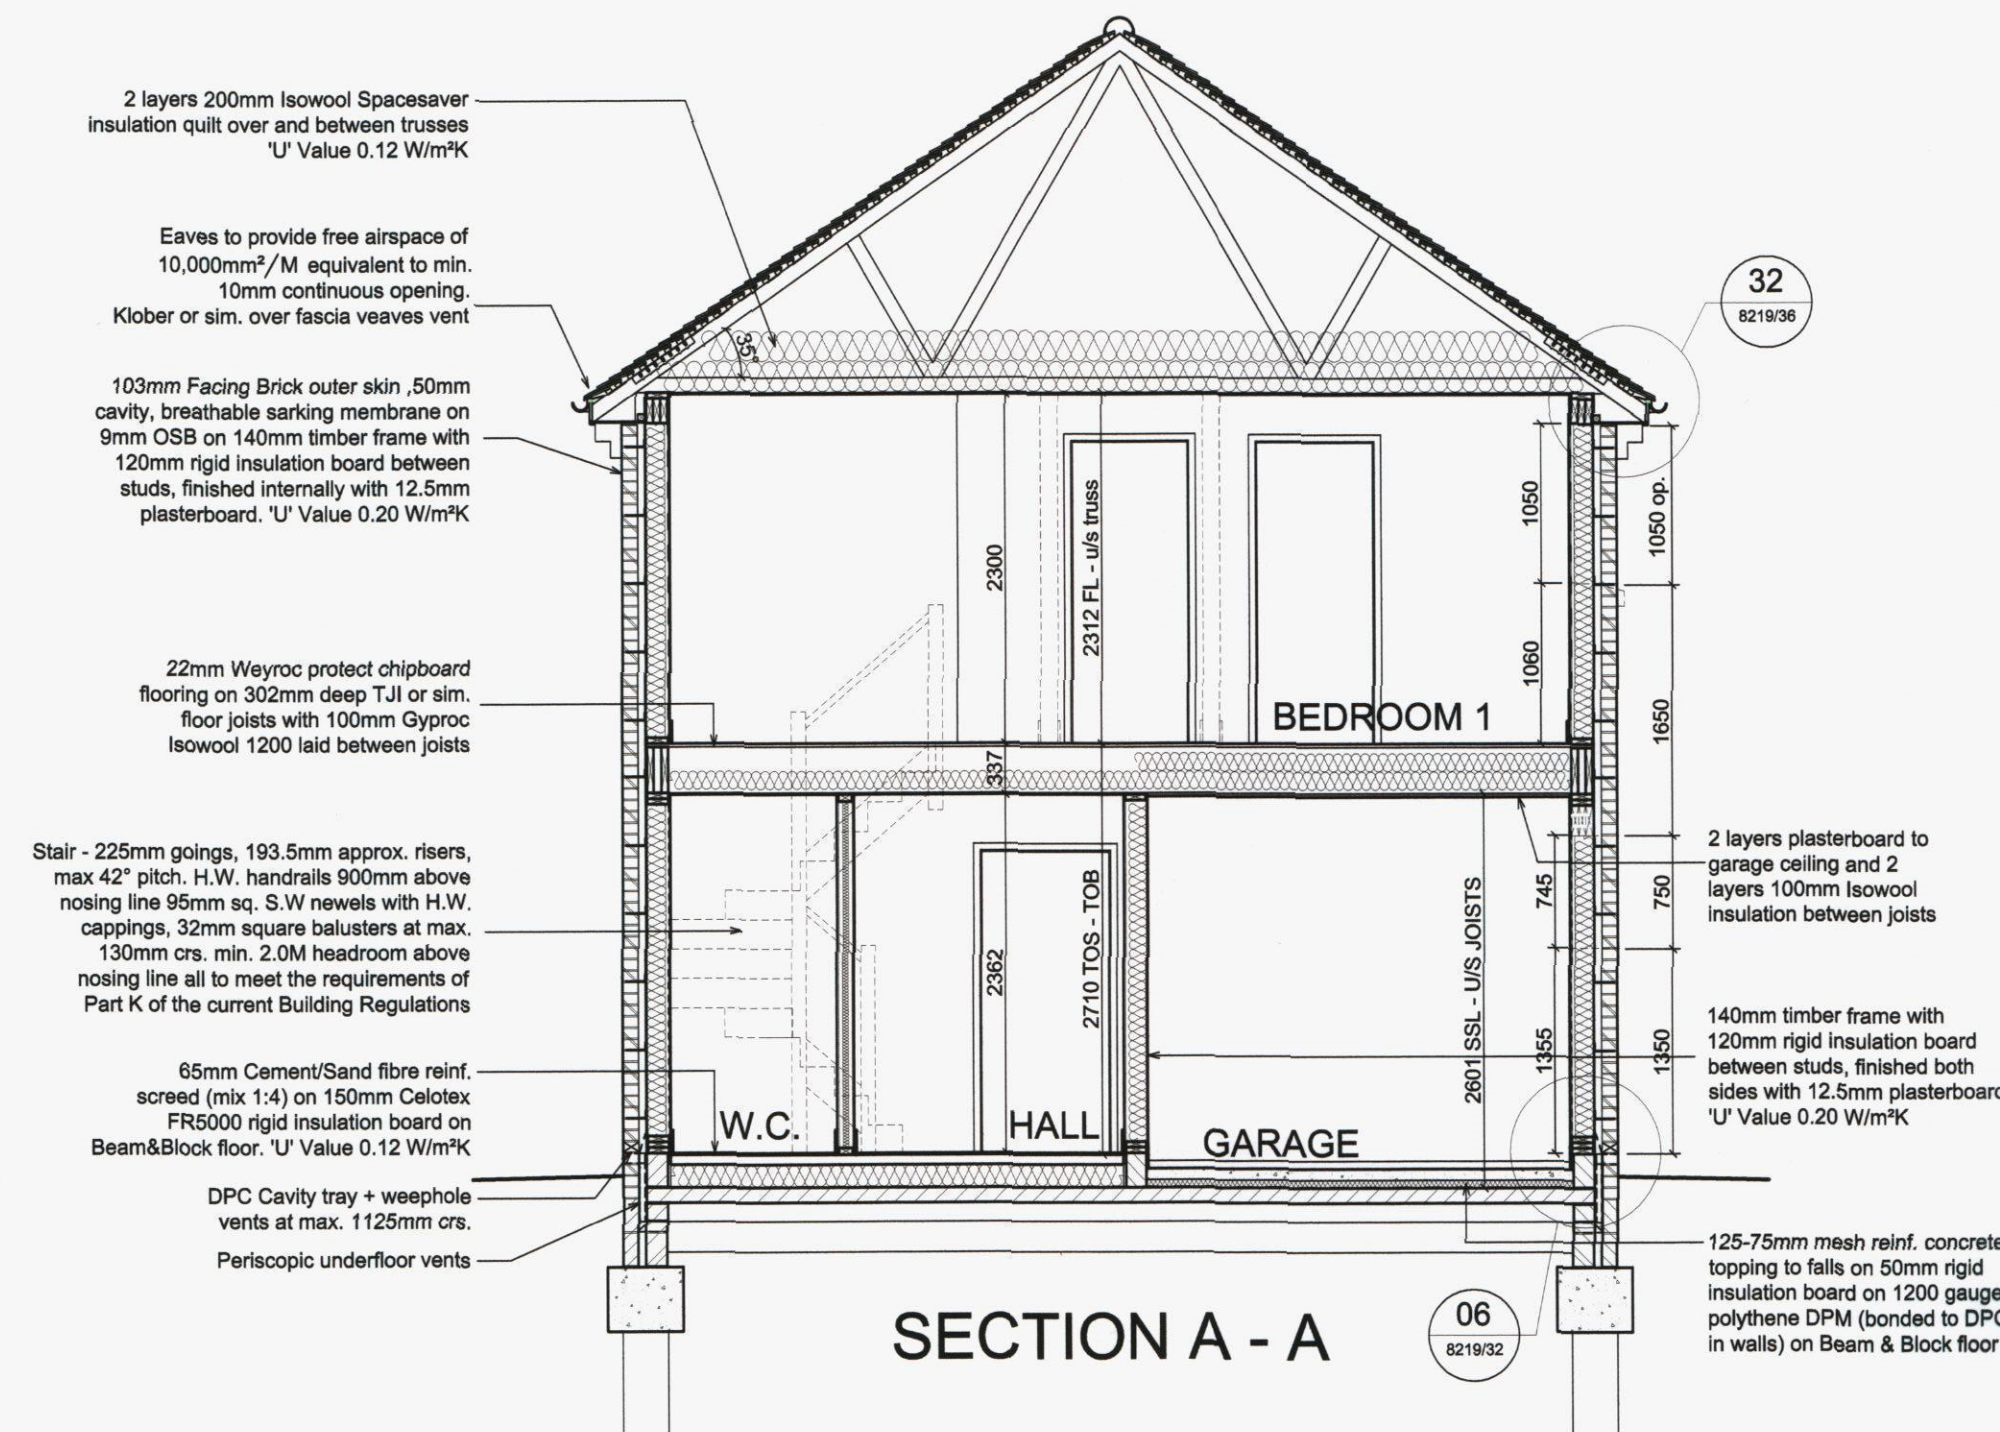


SECTION A - A


- FIRE PROTECTION**
- Mains operated interlinked smoke detector (ceiling mounted)
 - * FD30 Fire Door
 - ** FD30s Fire Door

ALL DIMENSIONS ARE TO STUD OR MASONRY FACES
SANITARYWARE SETTING OUT TO PLASTERBOARD FACES


SPAN OF FLOOR JOISTS

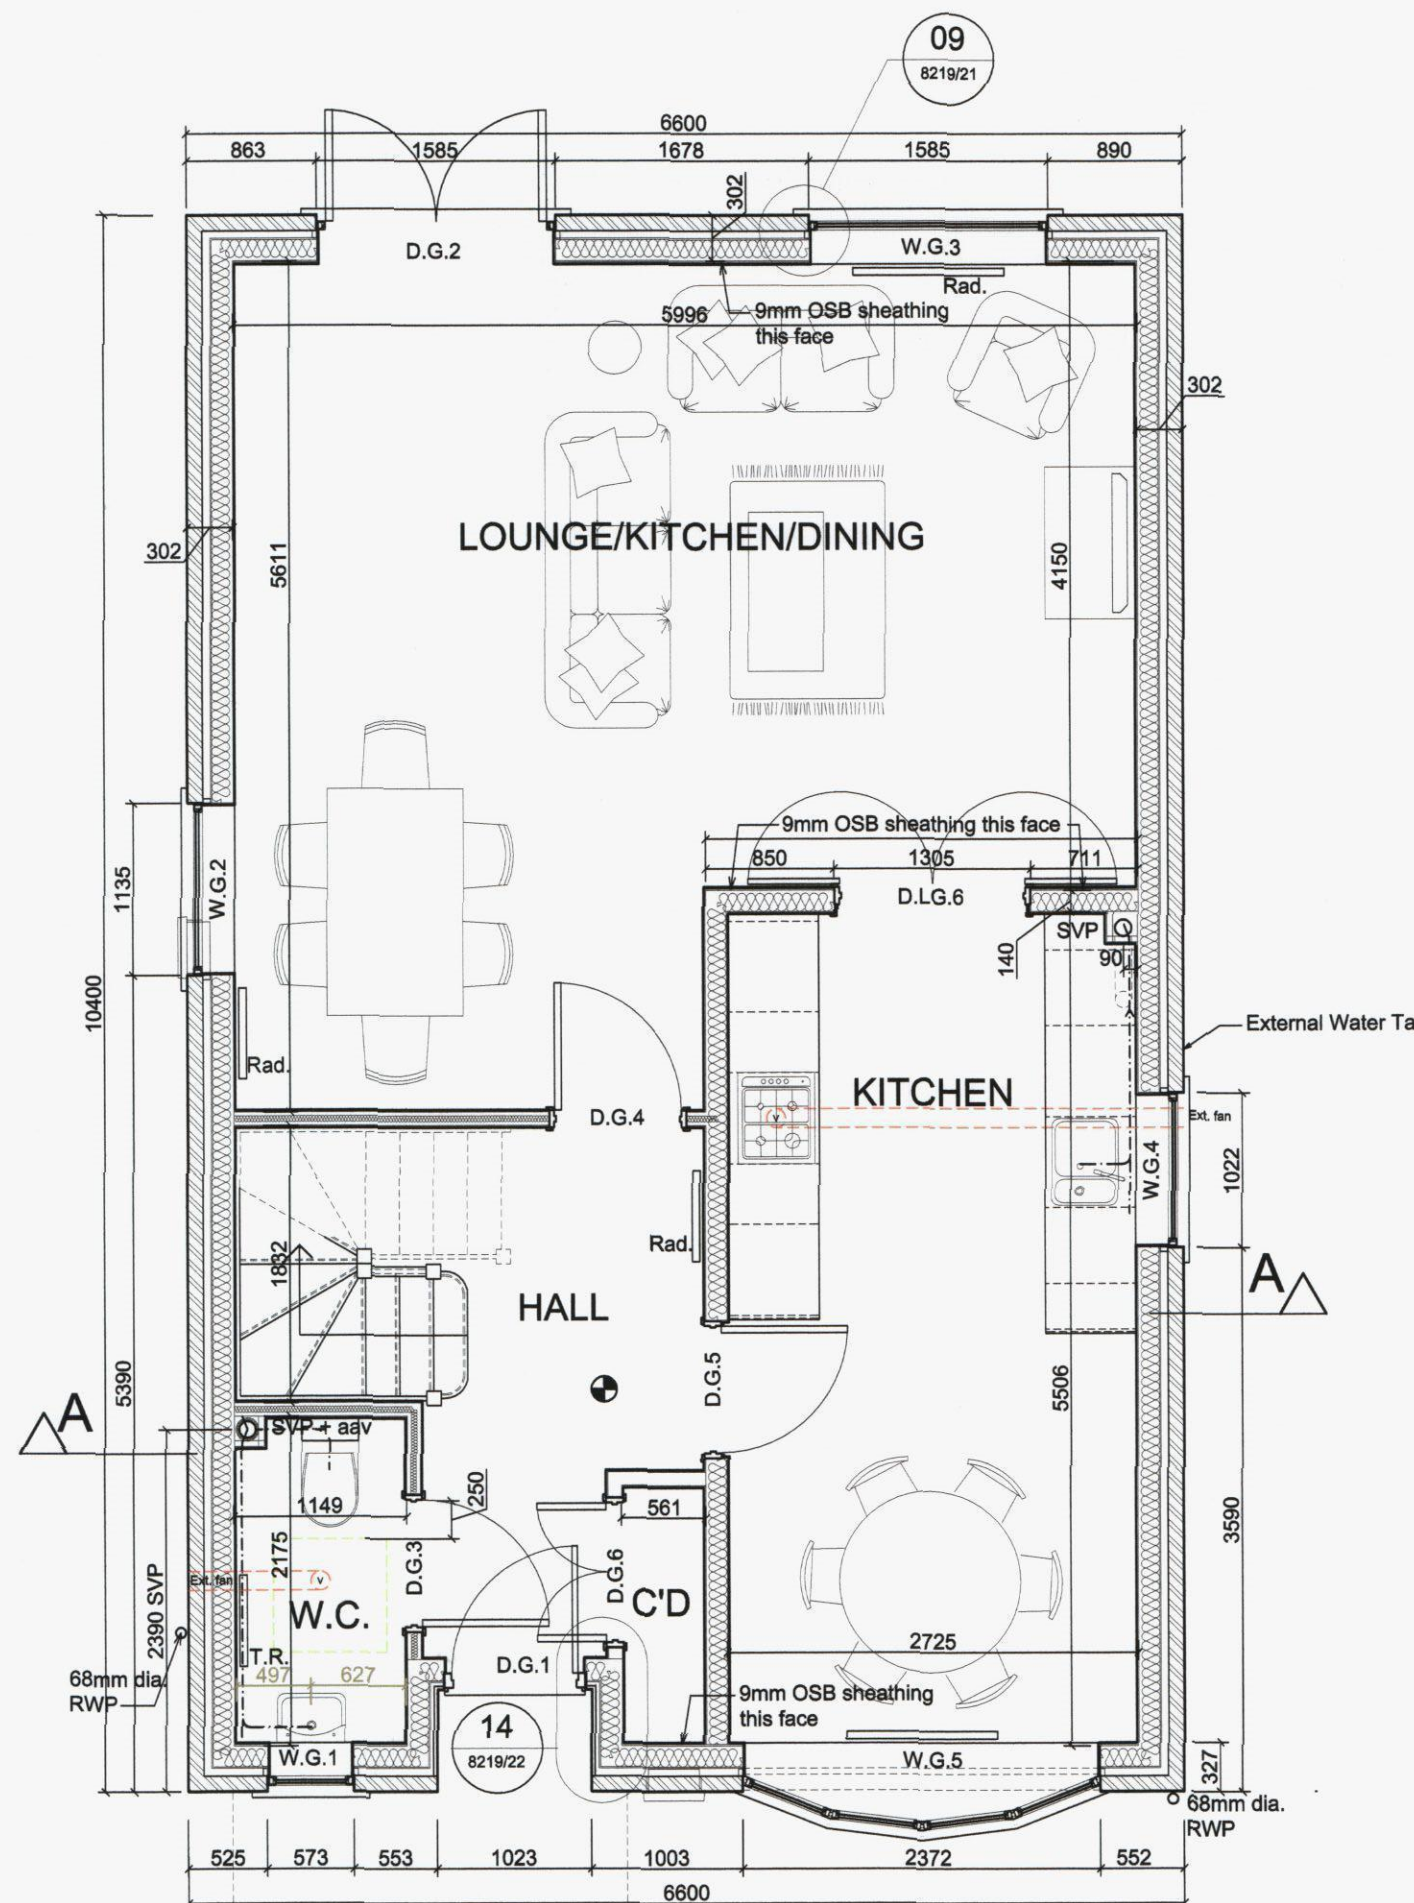


GROUND FLOOR PLAN
PROPOSED

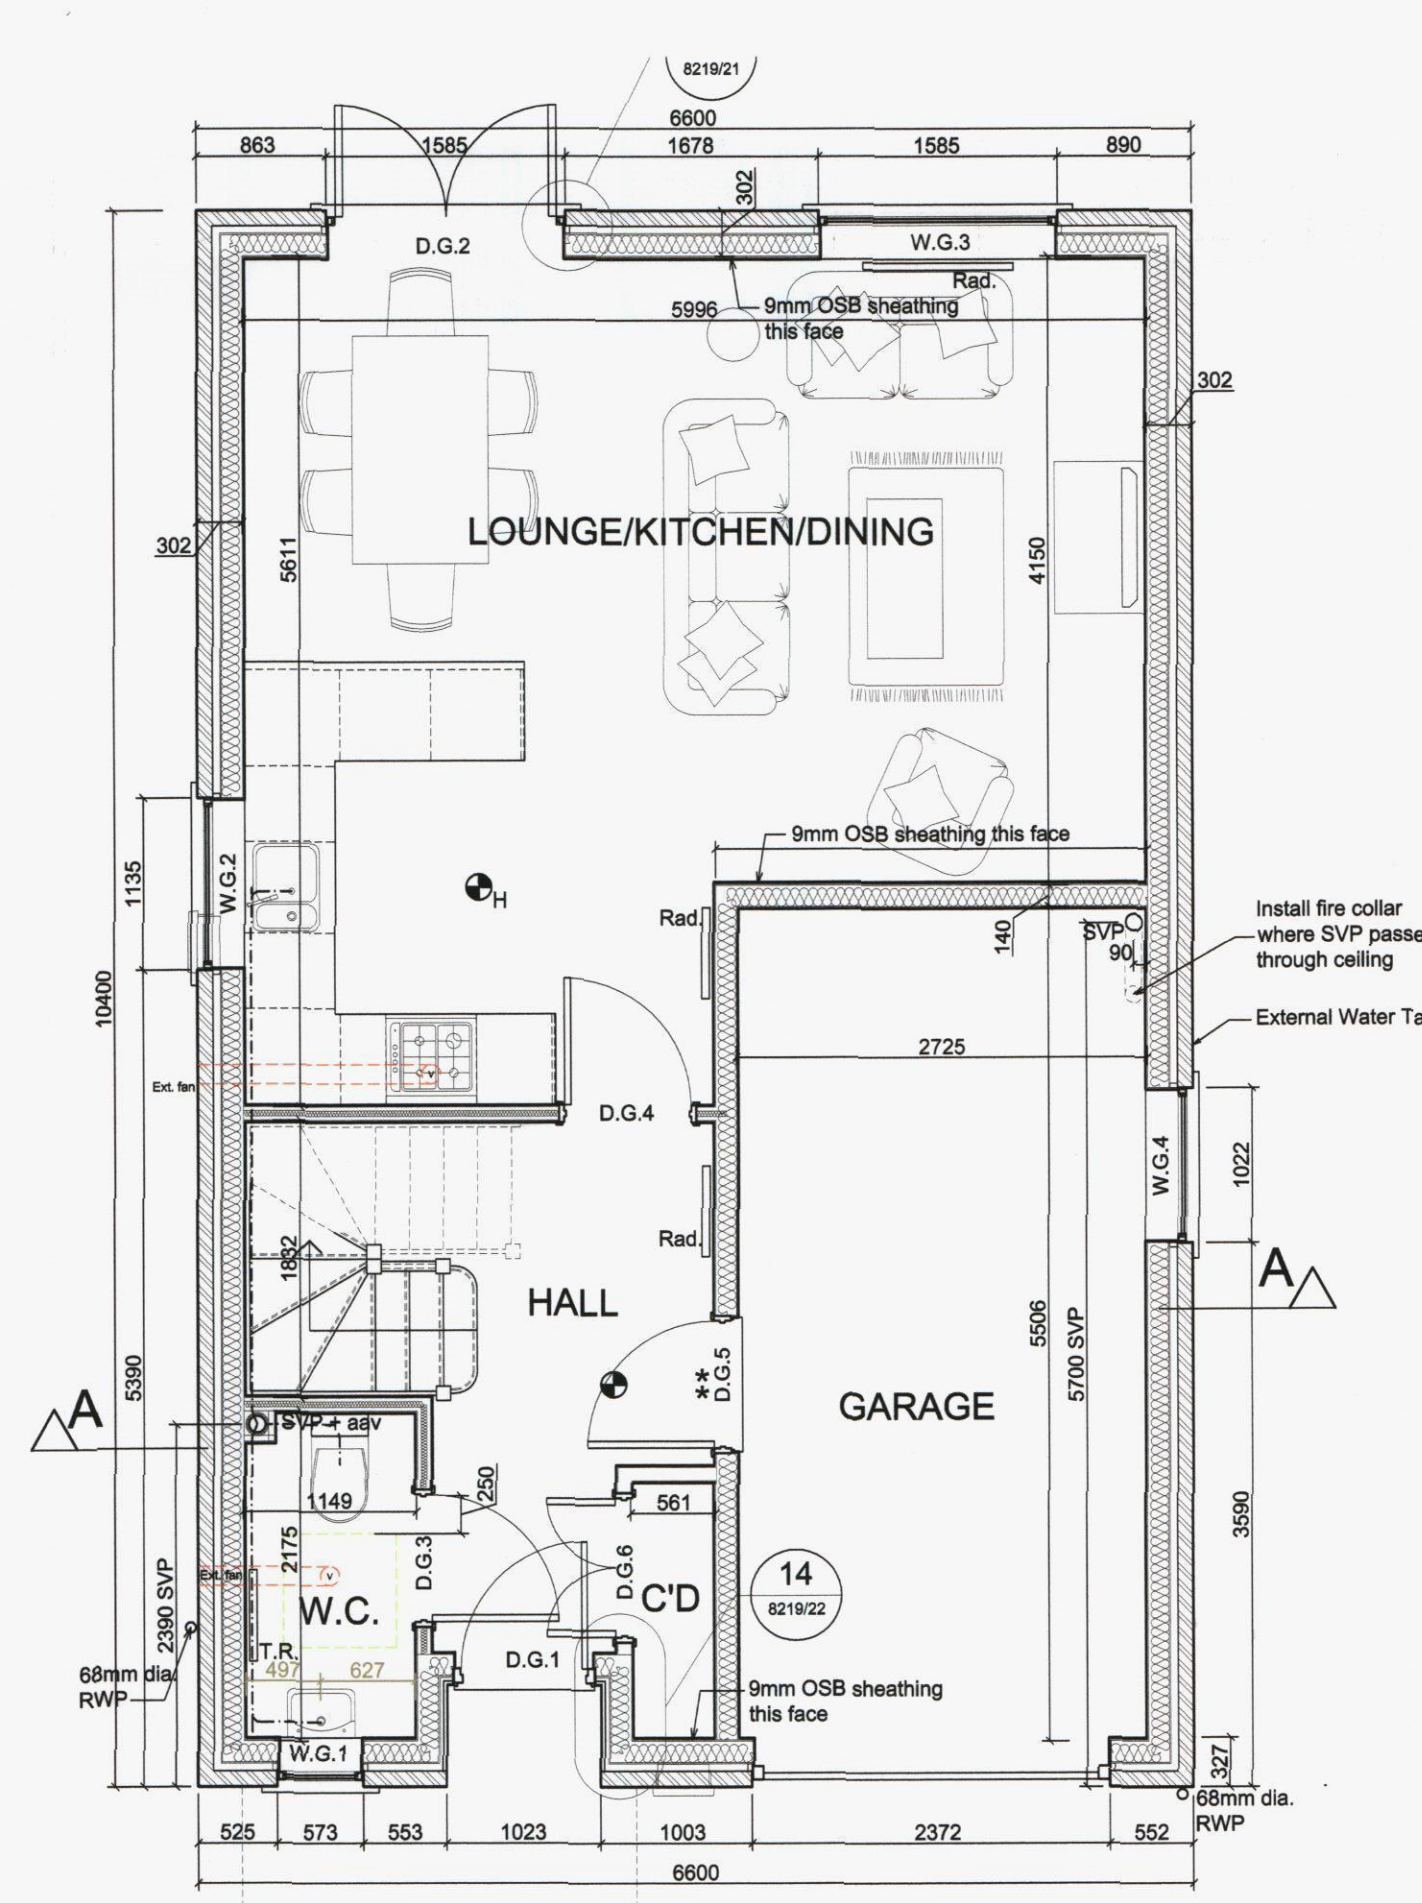

GROUND FLOOR PLAN
APPROVED

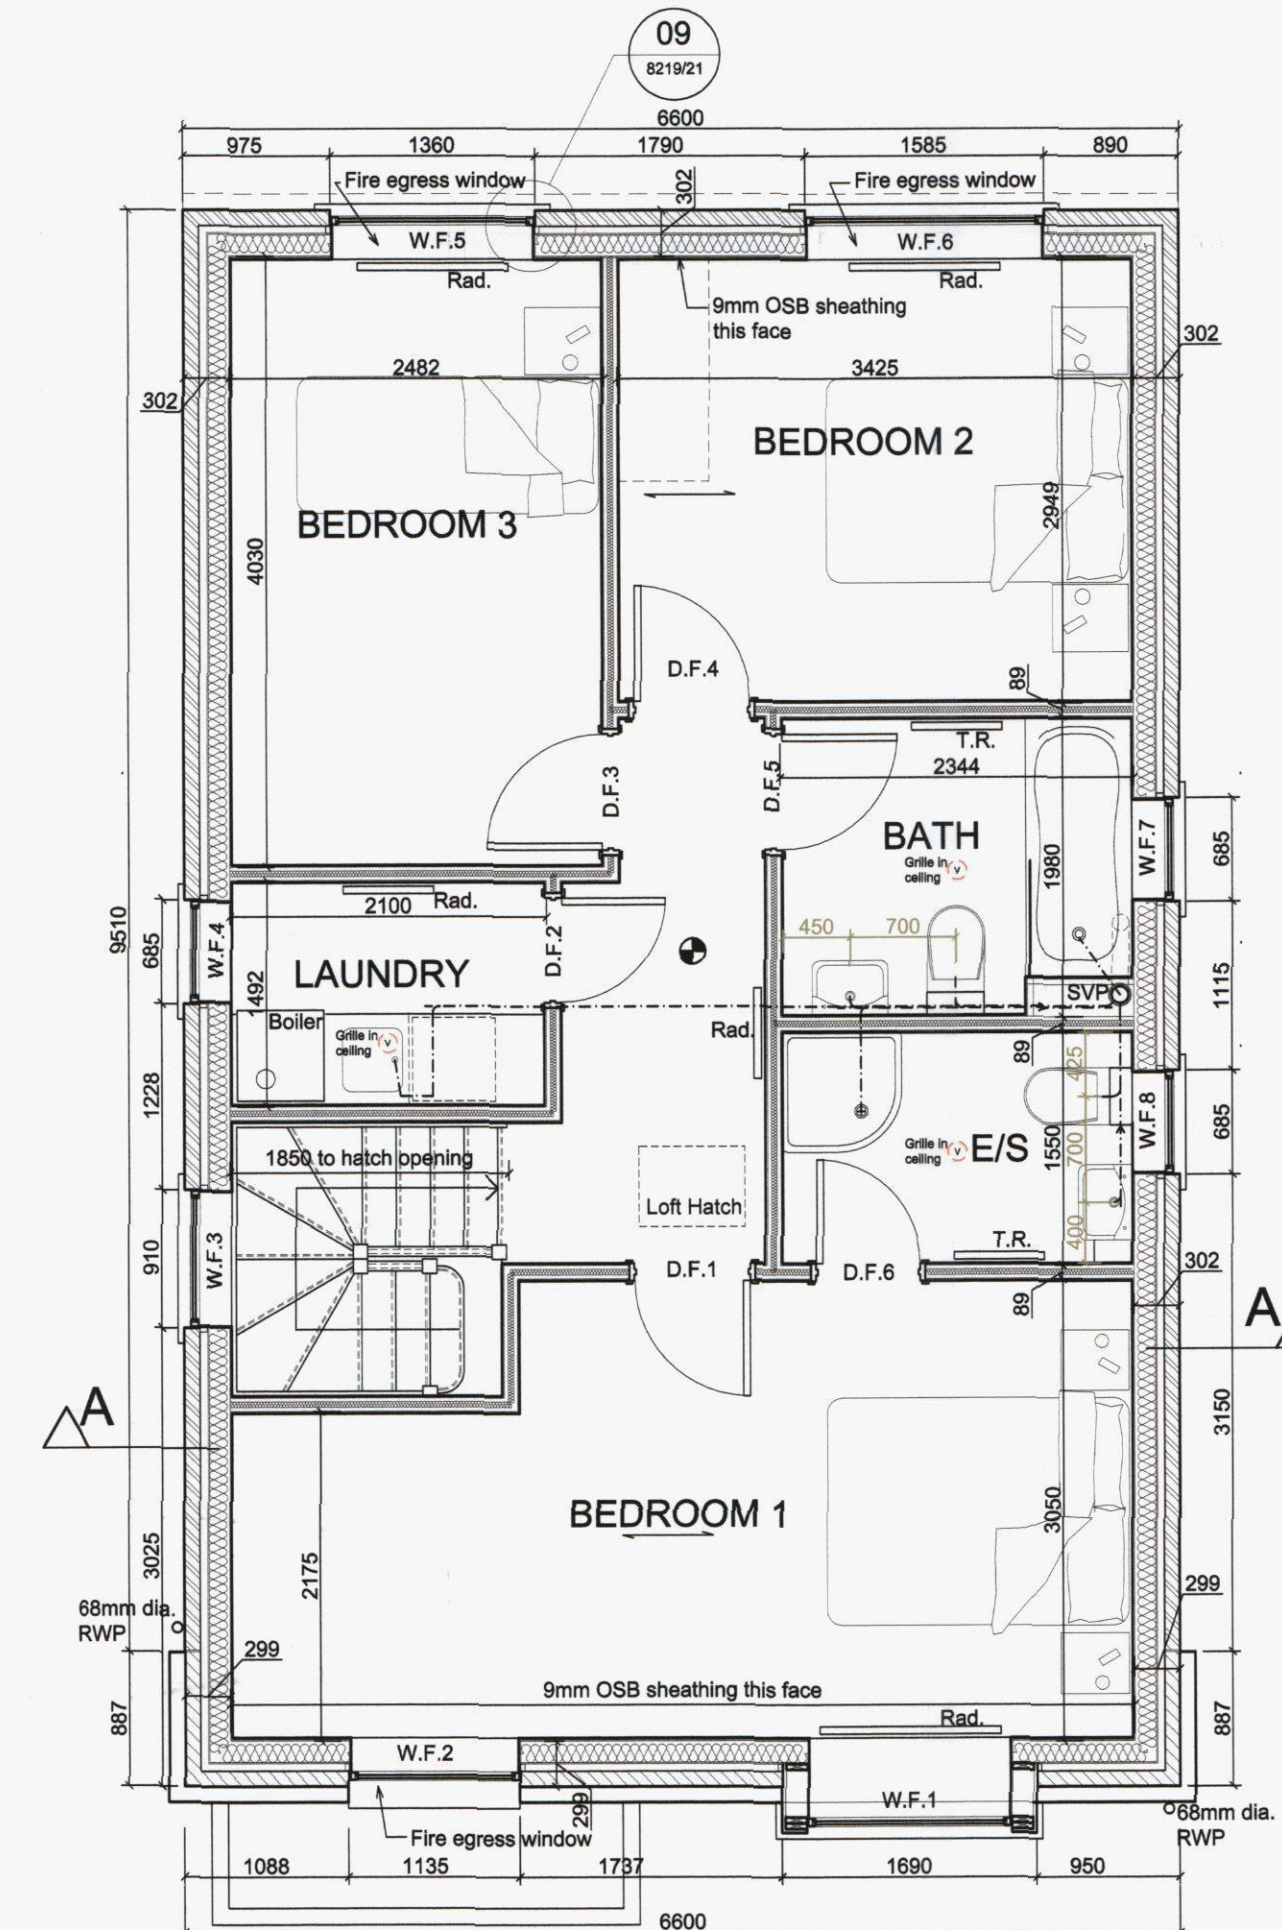

FIRST FLOOR PLAN

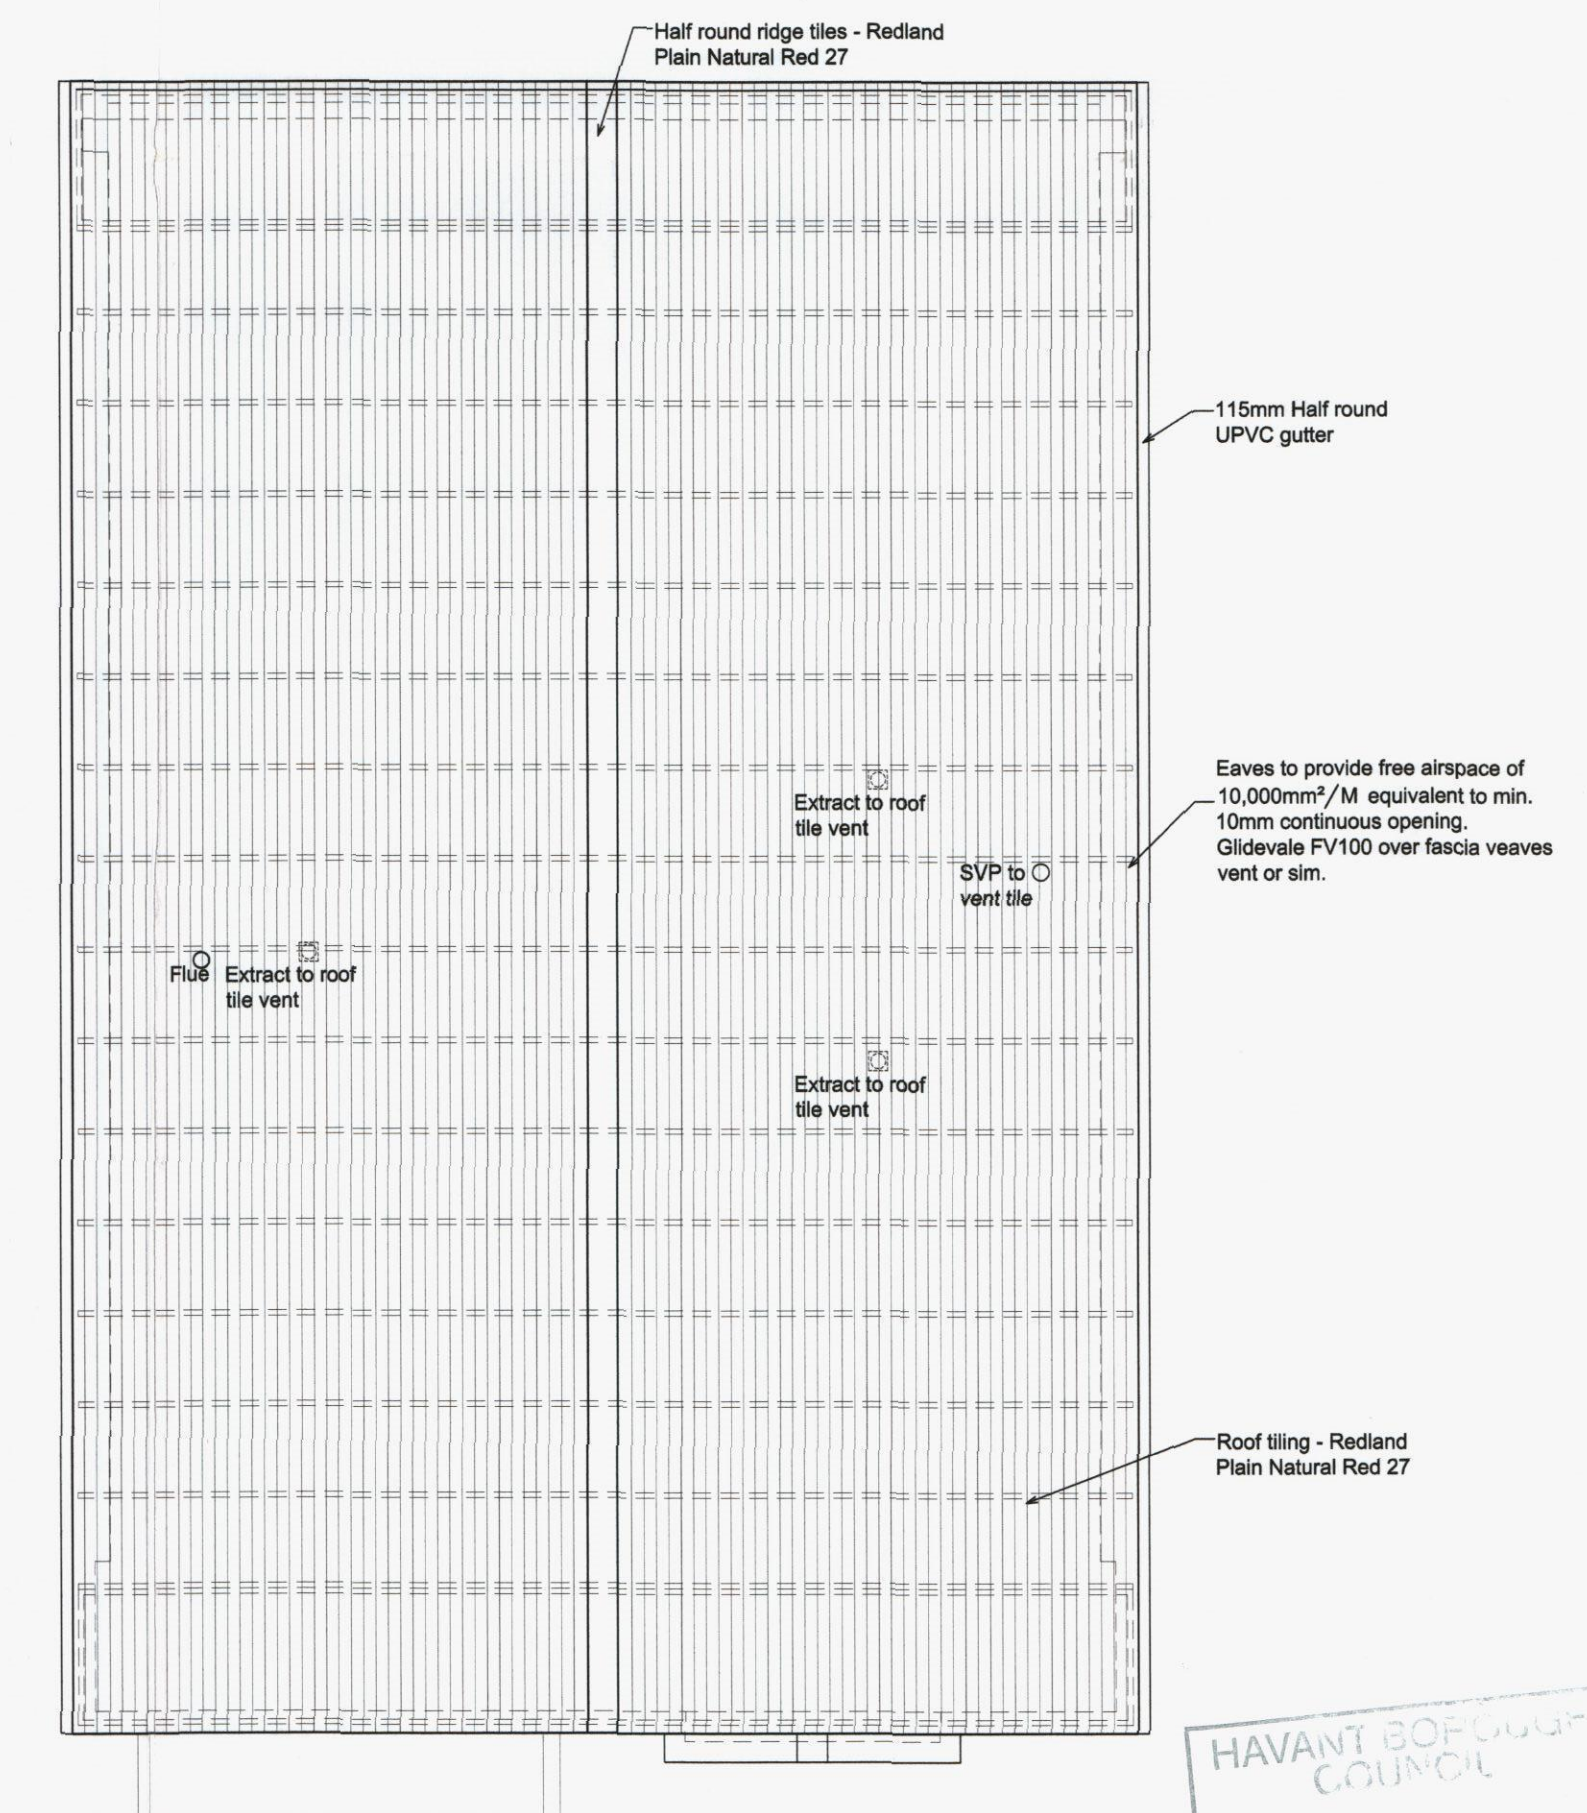

Notes

1. This drawing remains the copyright of Turnbull Group and should not be reproduced and/or distributed in any format without their prior written permission.
2. Do not scale from this drawing, all dimensions to be checked before work on site or fabrication commences. Discrepancies, where identified, must be reported to Head Office.

Revisions

A: GF insulation u value amended.	17.04.12
B: General amendments.	20.04.12
C: Garage door width amended. Laundry window added.	30.04.12
D: Sanitaryware amended.	08.05.12
E: Fire doors indicated. Roof tiling notes added.	28.06.12
F: Window op. heights amended to suit timber frame. FDs door.	10.07.12
G: Timber frame sheathing walls added.	30.07.12
H: Alternative GF plan added. Det refs added.	21.08.12

Revisions

J: Sanitaryware setting out added.	11.09.12
K: WG5 amended.	17.09.12

Project

42 HIGHFIELD AVENUE
WATERLOOVILLE

Scale
1:50 @ A1
1:100 @ A3

Drawn
cs

Checked


Date
Mar'12

Title

UNIT D
PLANS/SECTION

Drawing No.
8219/09

Rev.
K

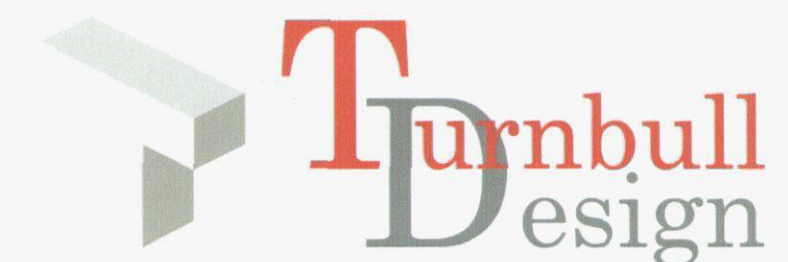

Copyright ©

