



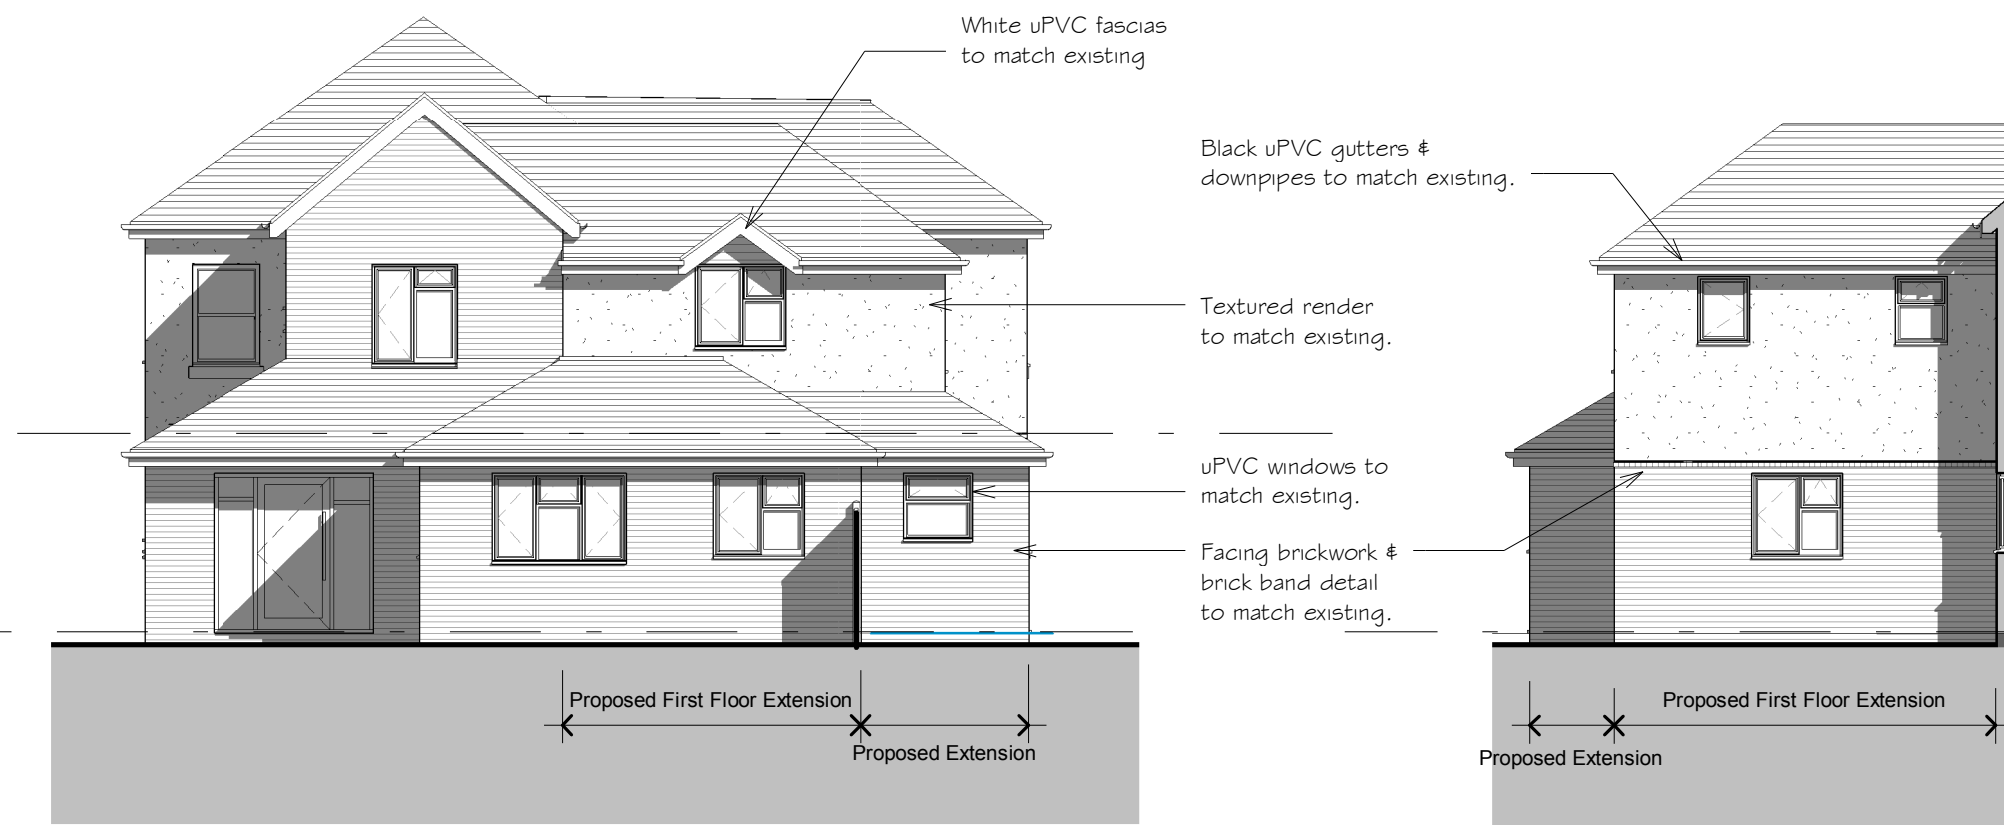


3 North Elevation - as proposed
1 : 100

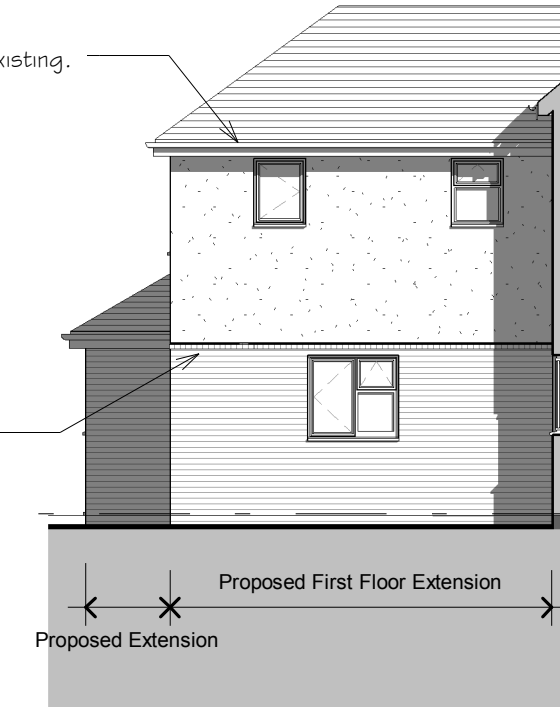


4 Elevation 2 - as proposed
1 : 100




5 Elevation 4 - a
1 : 100

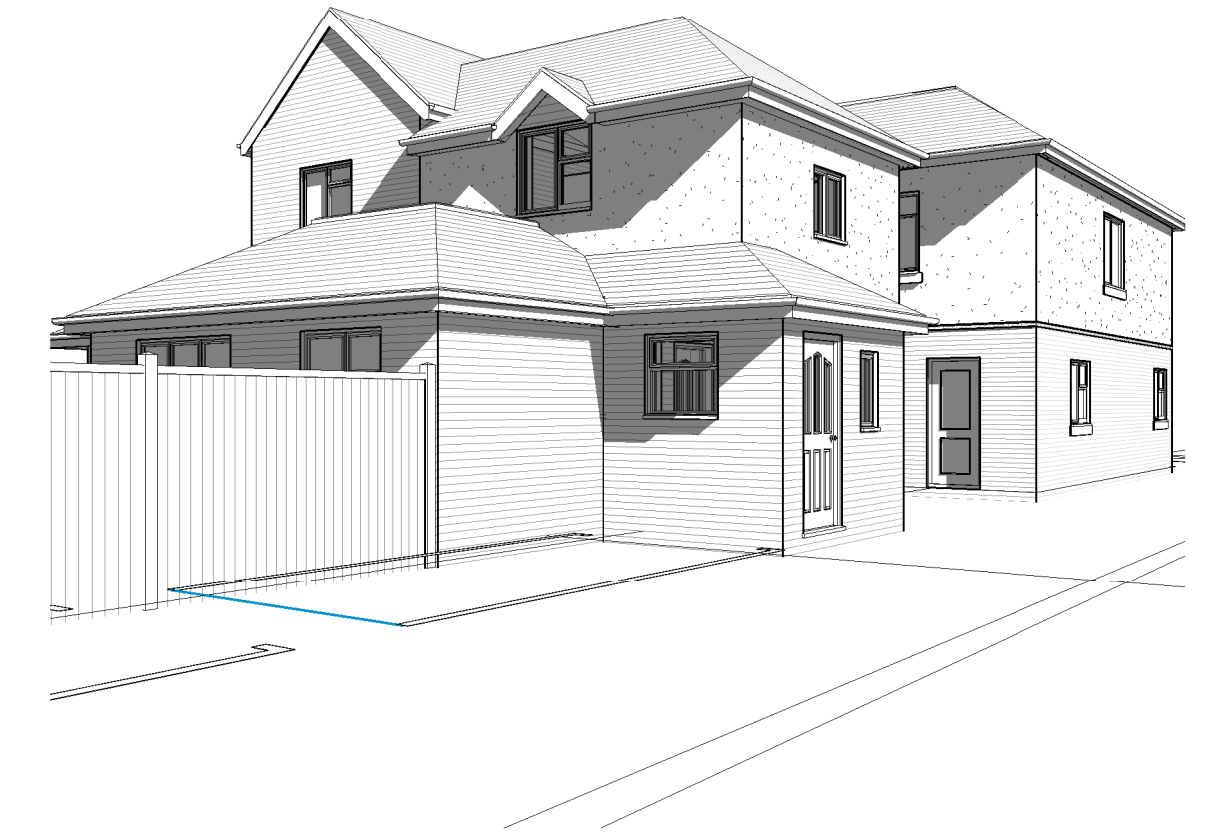


7 3D View 1

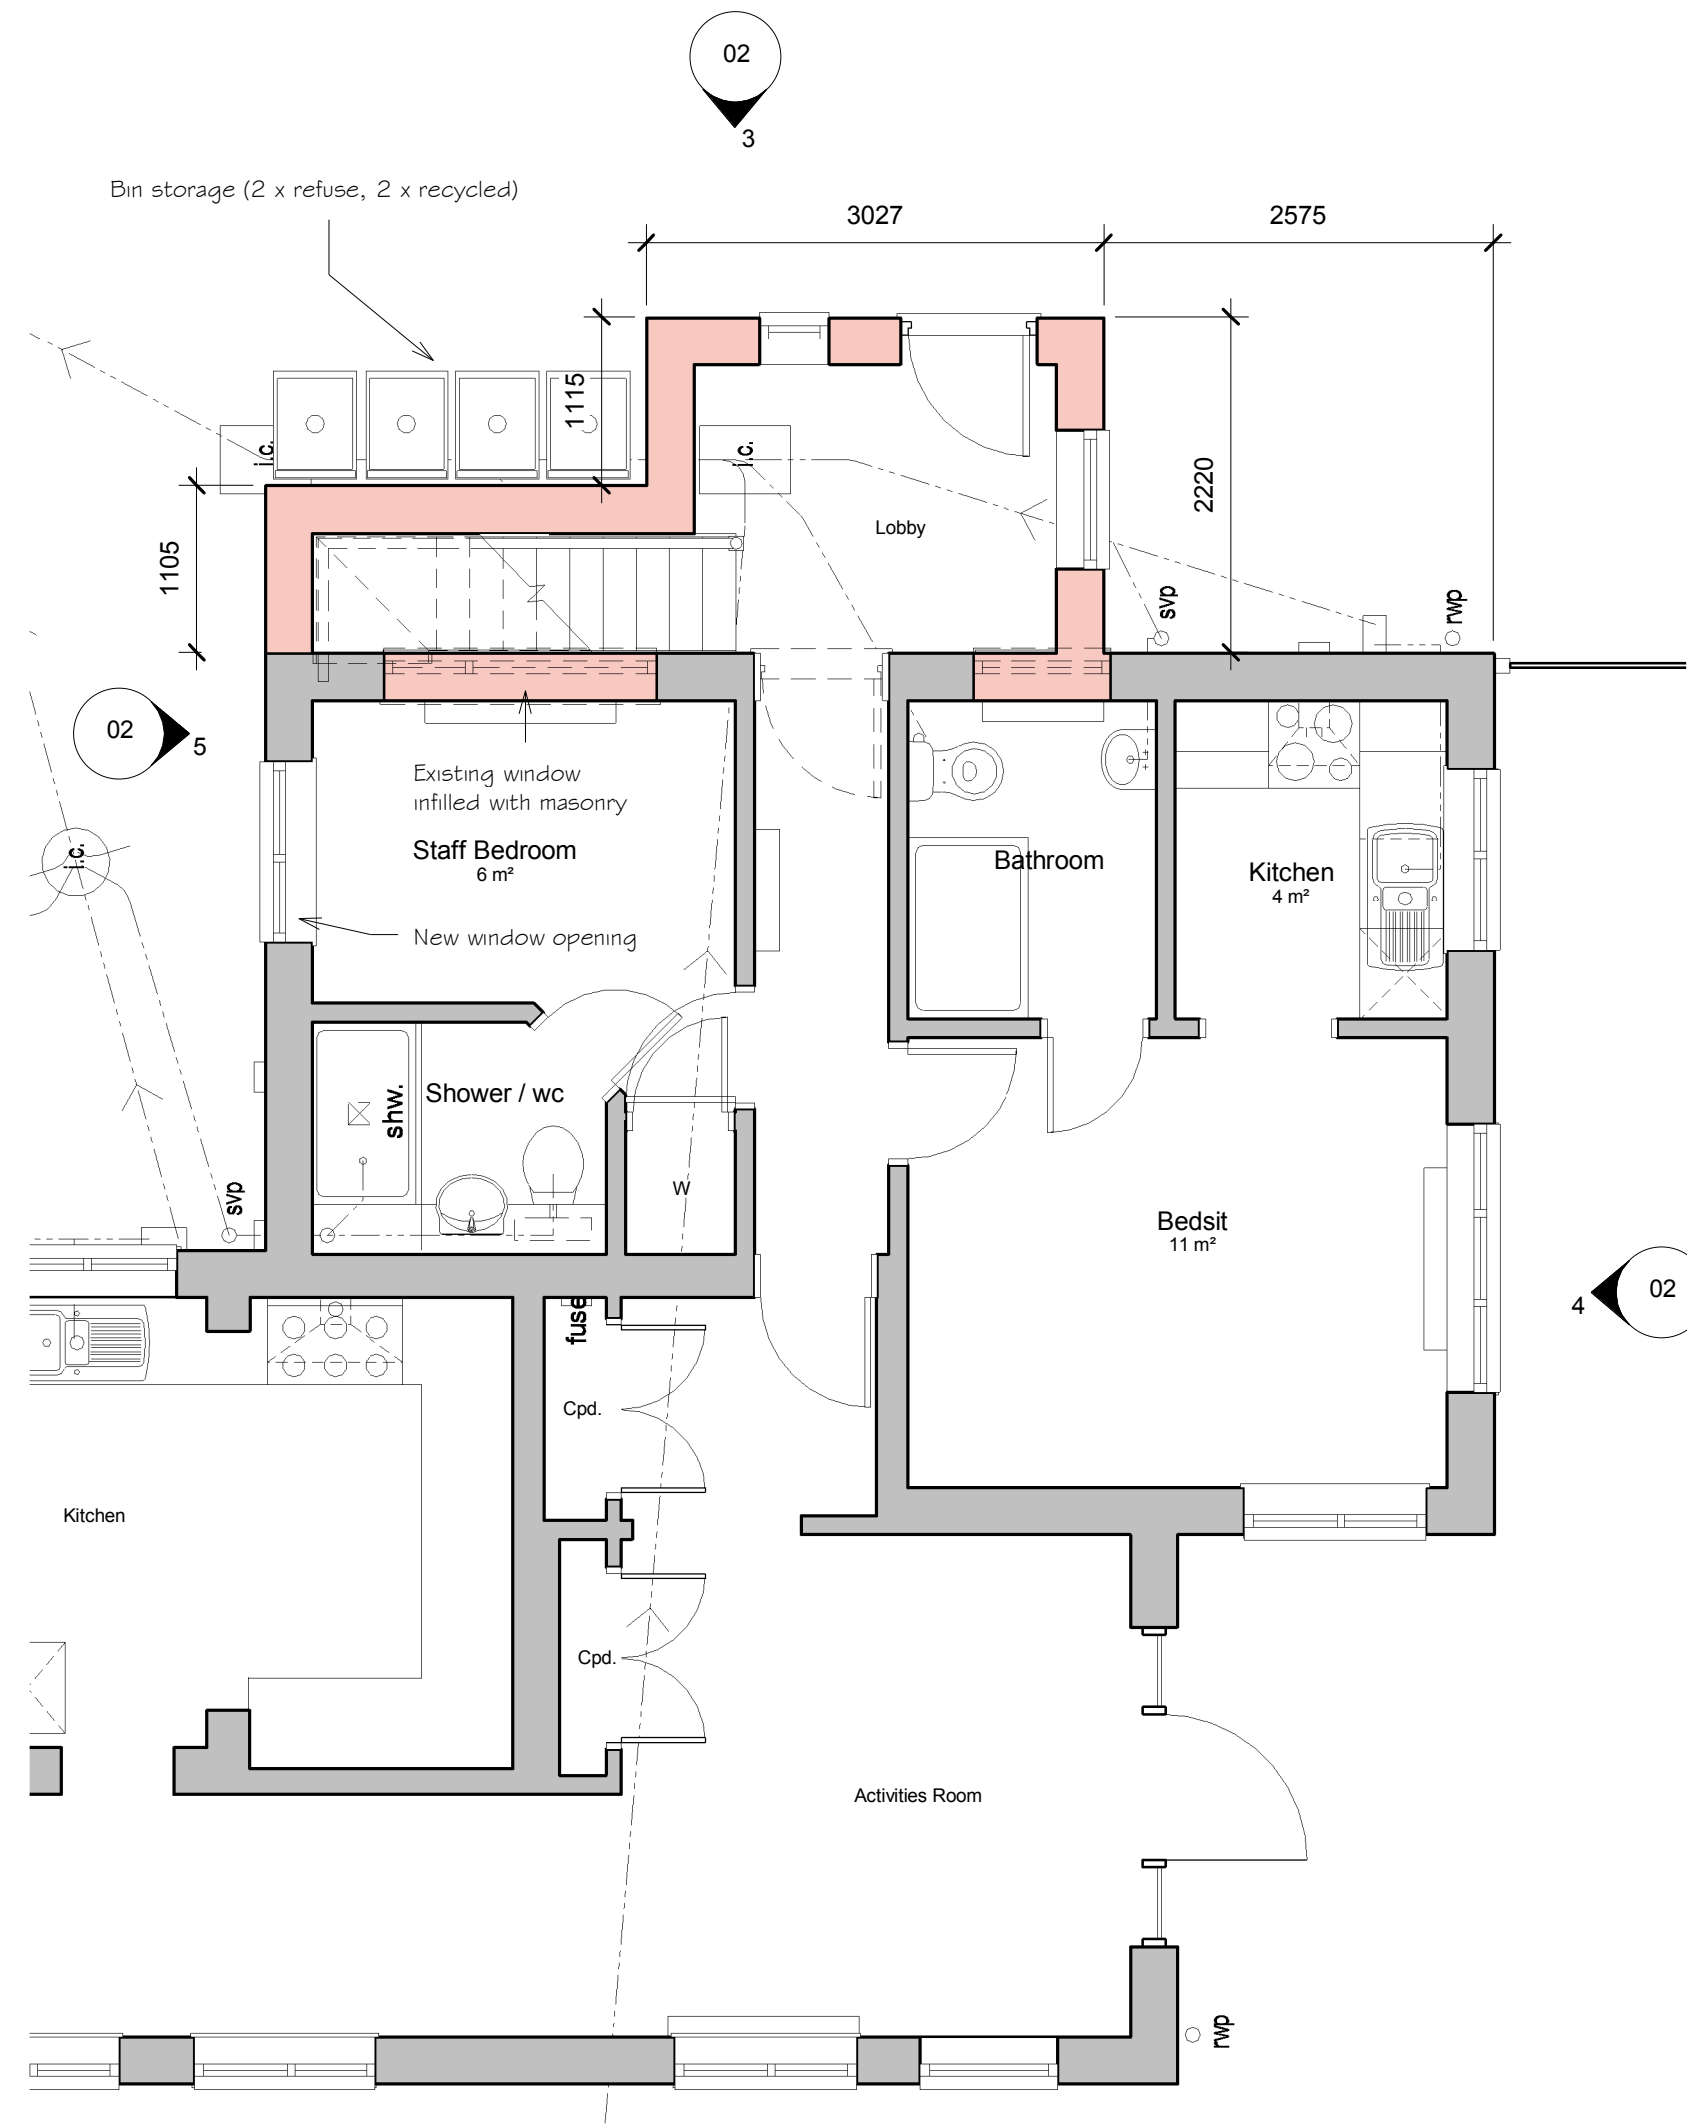


1 L0 - Ground Floor as proposed
1 : 50

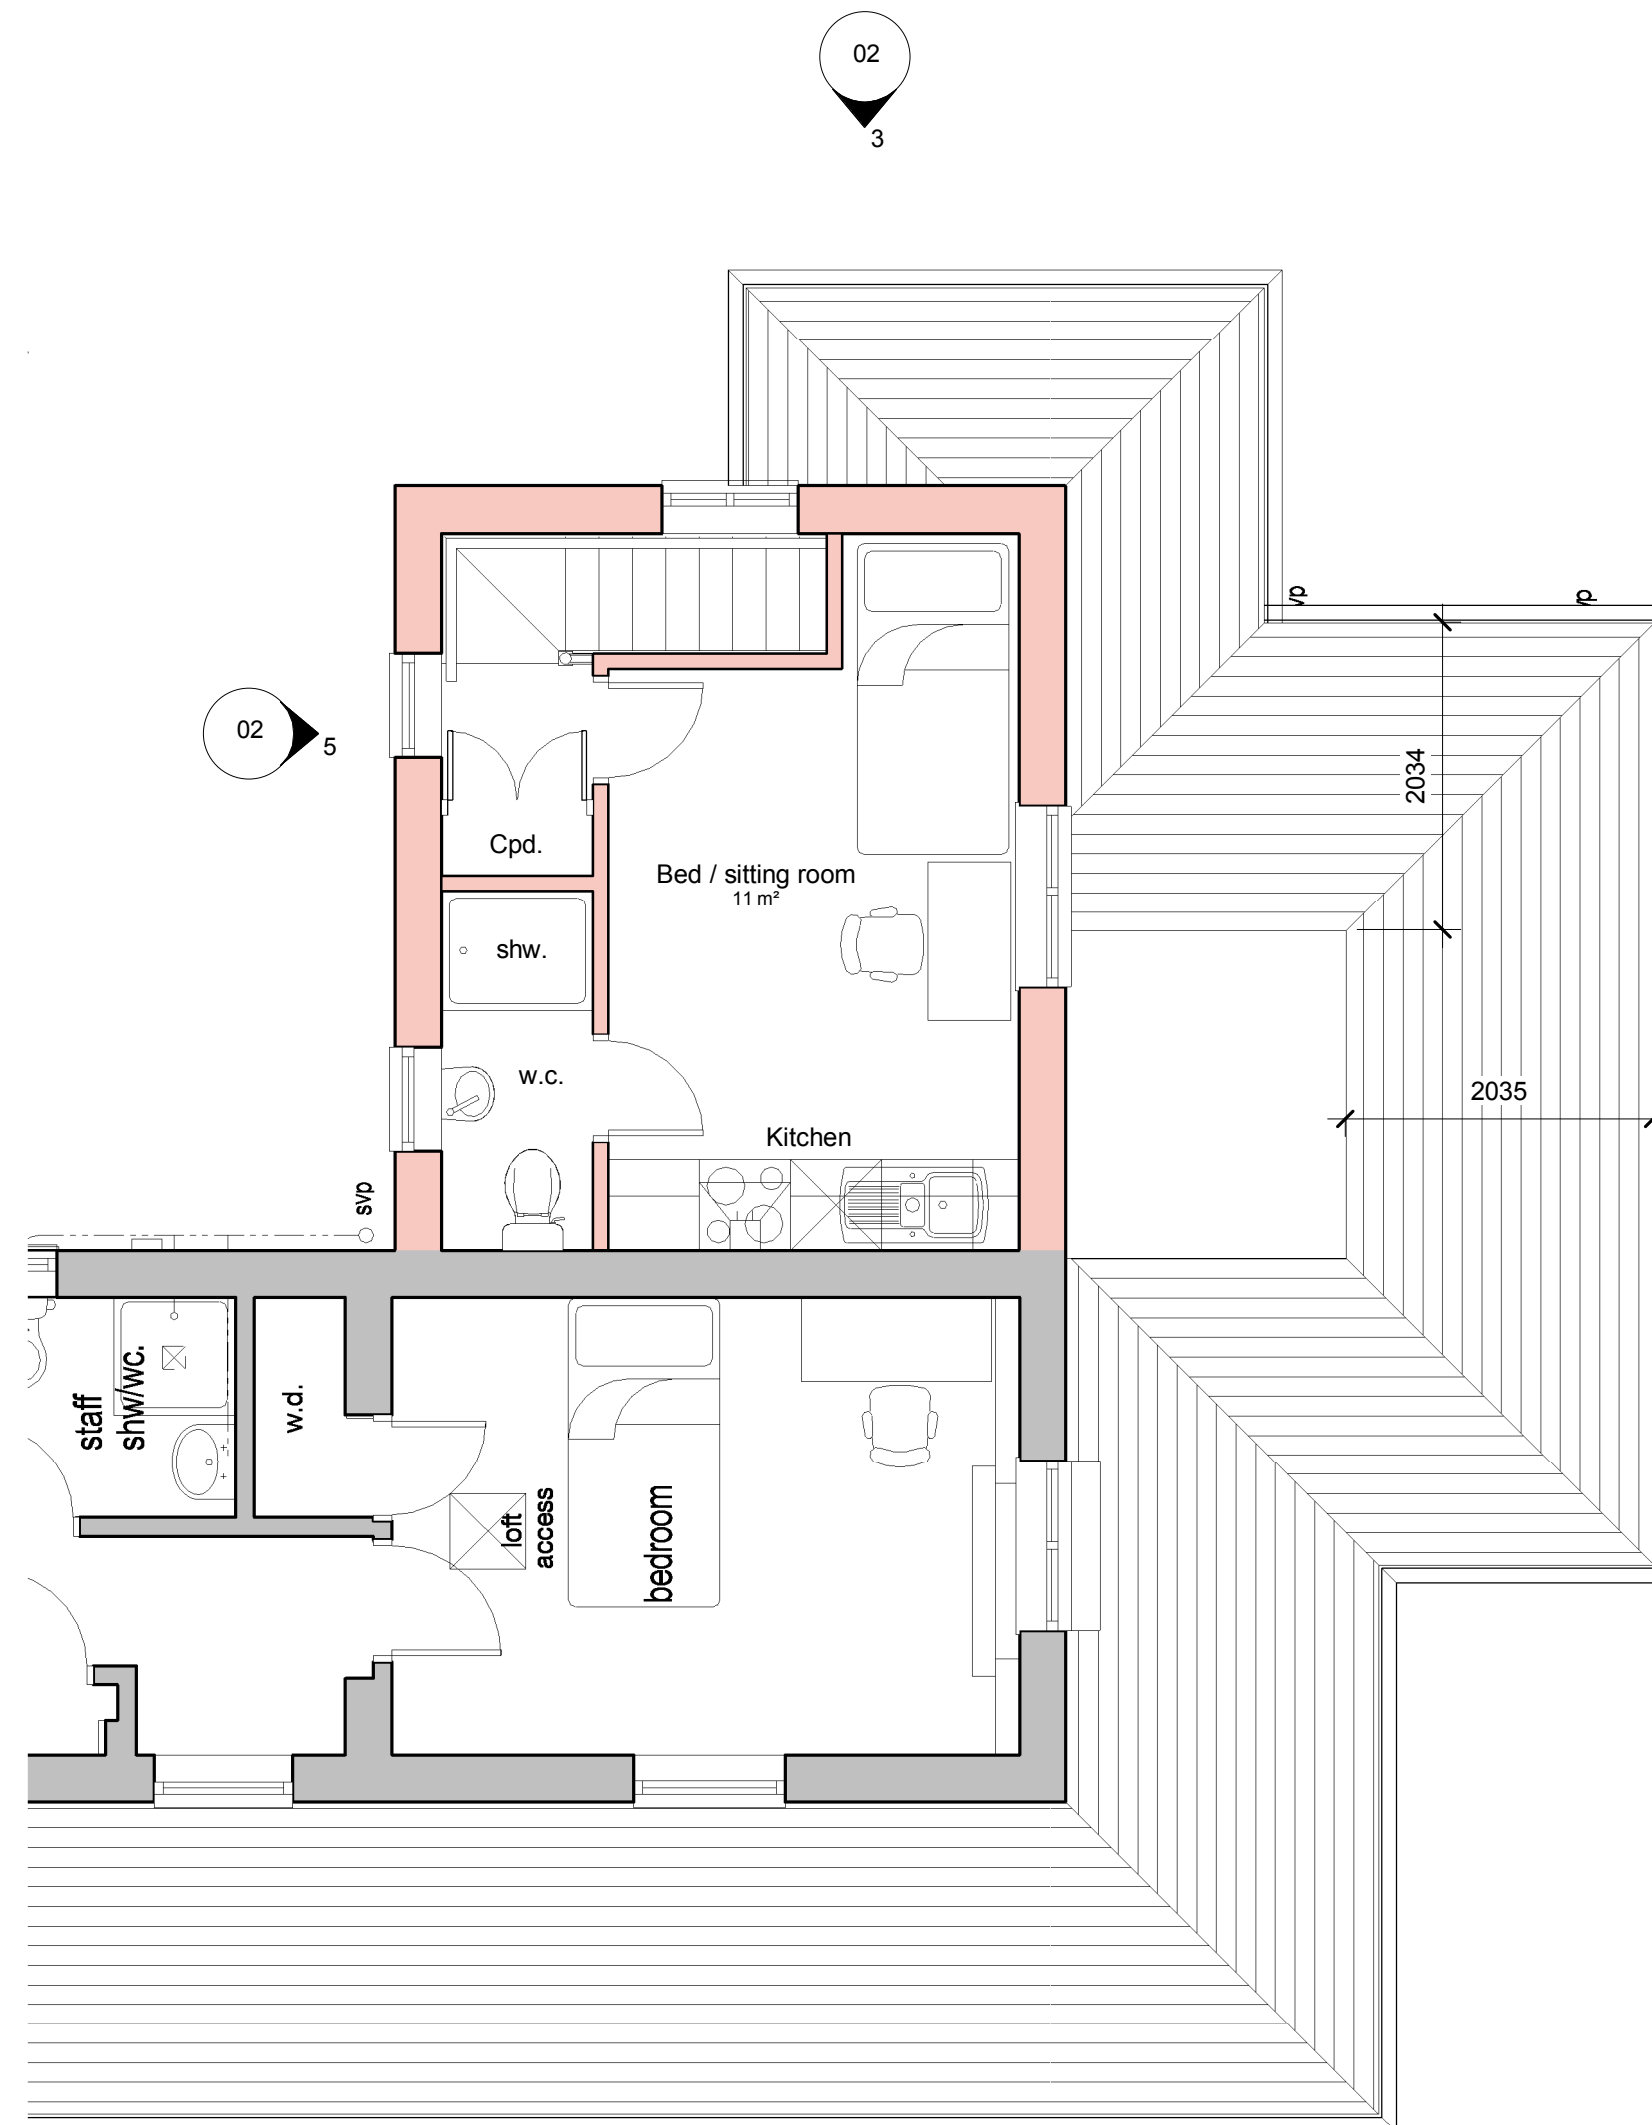

2 L1 - First Floor as proposed
1 : 50

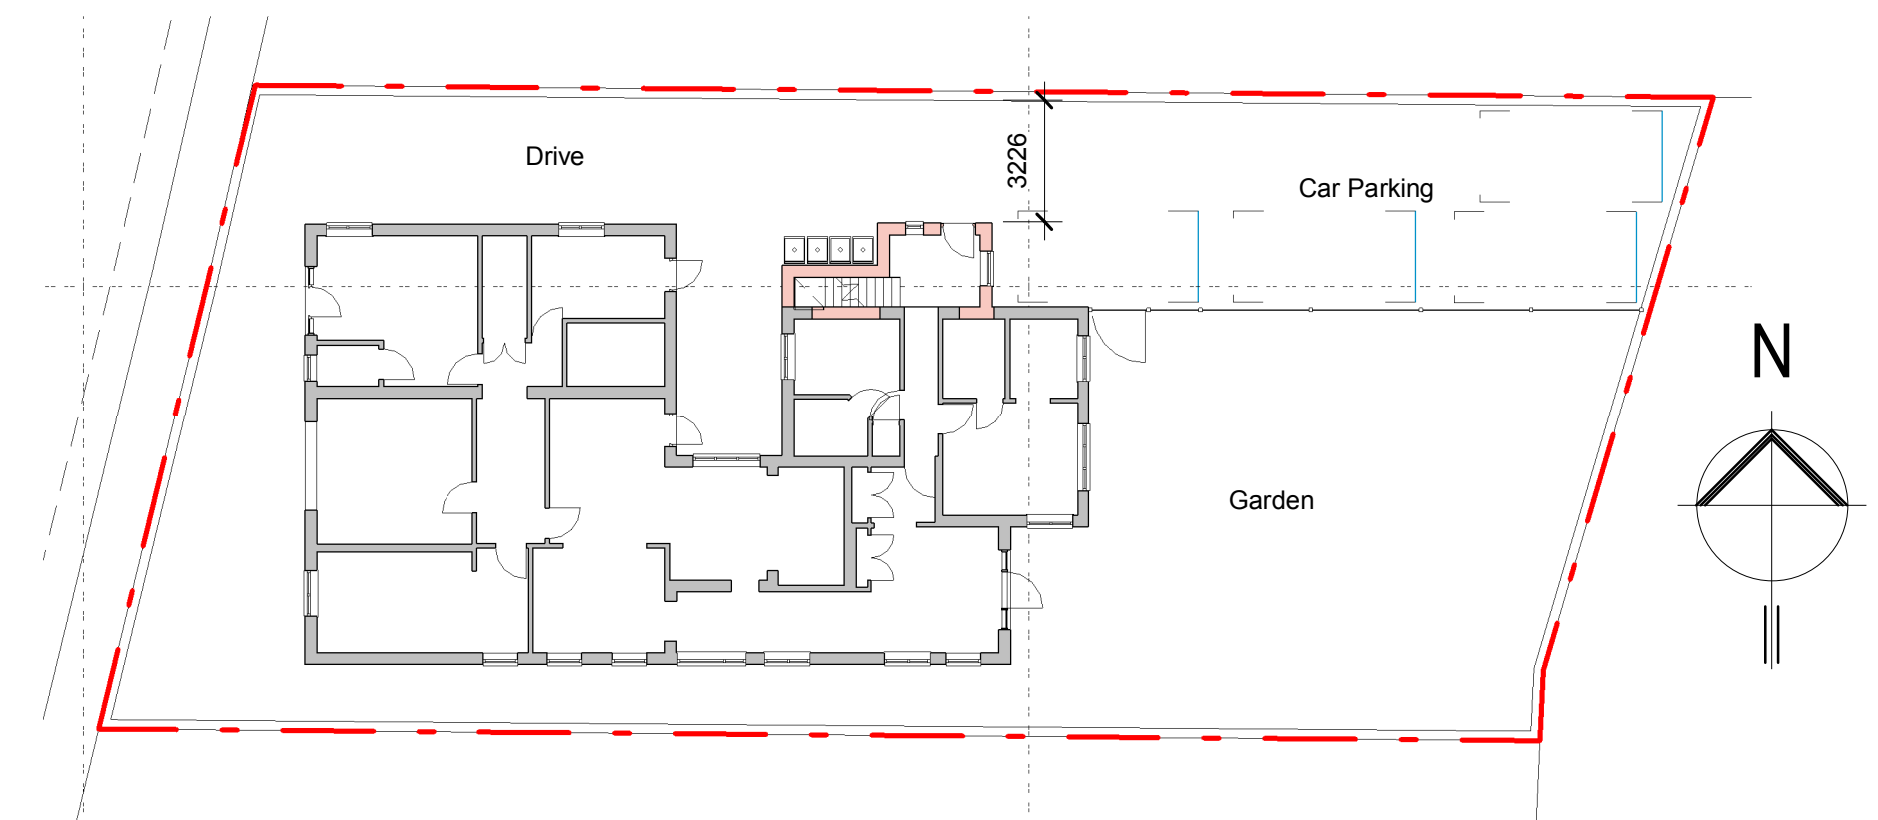

6 Site Plan as proposed
1 : 200

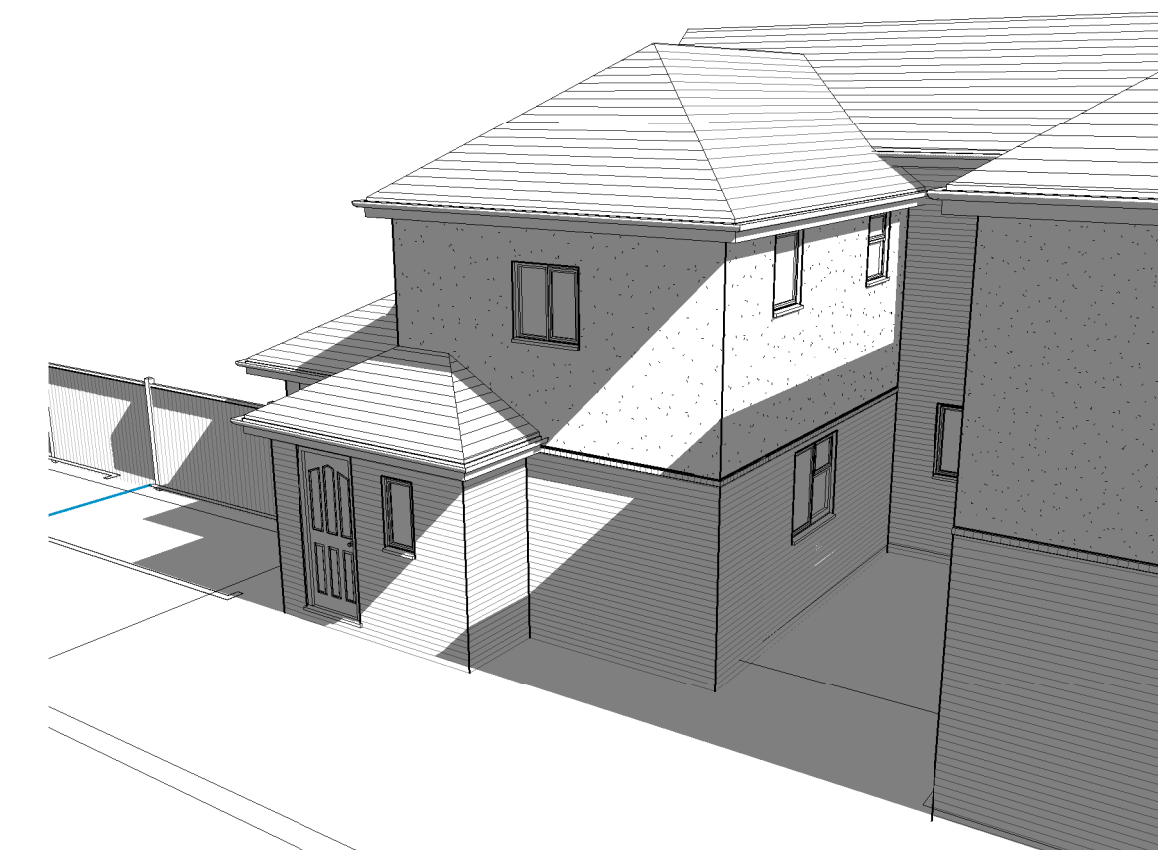

8 3D View 2

Issued FOR PLANNING: 14-12-12 RW

Revision	Date	Initial
The Old Post Office Station Road Wickham, PO17 5JA T: 01329 832405 F: 01329 835175 e: admin@axismail.co.uk w: www.axisarchitecture.co.uk		

Axis ARCHITECTURE
ARCHITECTED PRACTICE

Dimensions, areas and levels where given are only approximate and subject to site survey. All dimensions are to be checked on site. Any discrepancies are to be reported to the architect before work commences. Figured dimensions only are to be taken from this drawing. This drawing is to be read in conjunction with all relevant consultants and/or specialists drawings/documents and any discrepancies or variations are to be notified to the architect before the affected work commences. This drawing is copyright and remains the property of the Architects.

Proposed Extension
32 Chichester Avenue, Hayling Island
for Hillcrest Care Ltd
Proposed Plans & Elevations

Scale at 1:100 in meters

0	5	9
---	---	---

PLANNING

Scale @ A1	Drawn	Checked	Date
As indicated	RW	-	Nov. 2012

Job Number & Drawing Number	Revision
12-90 -02	