

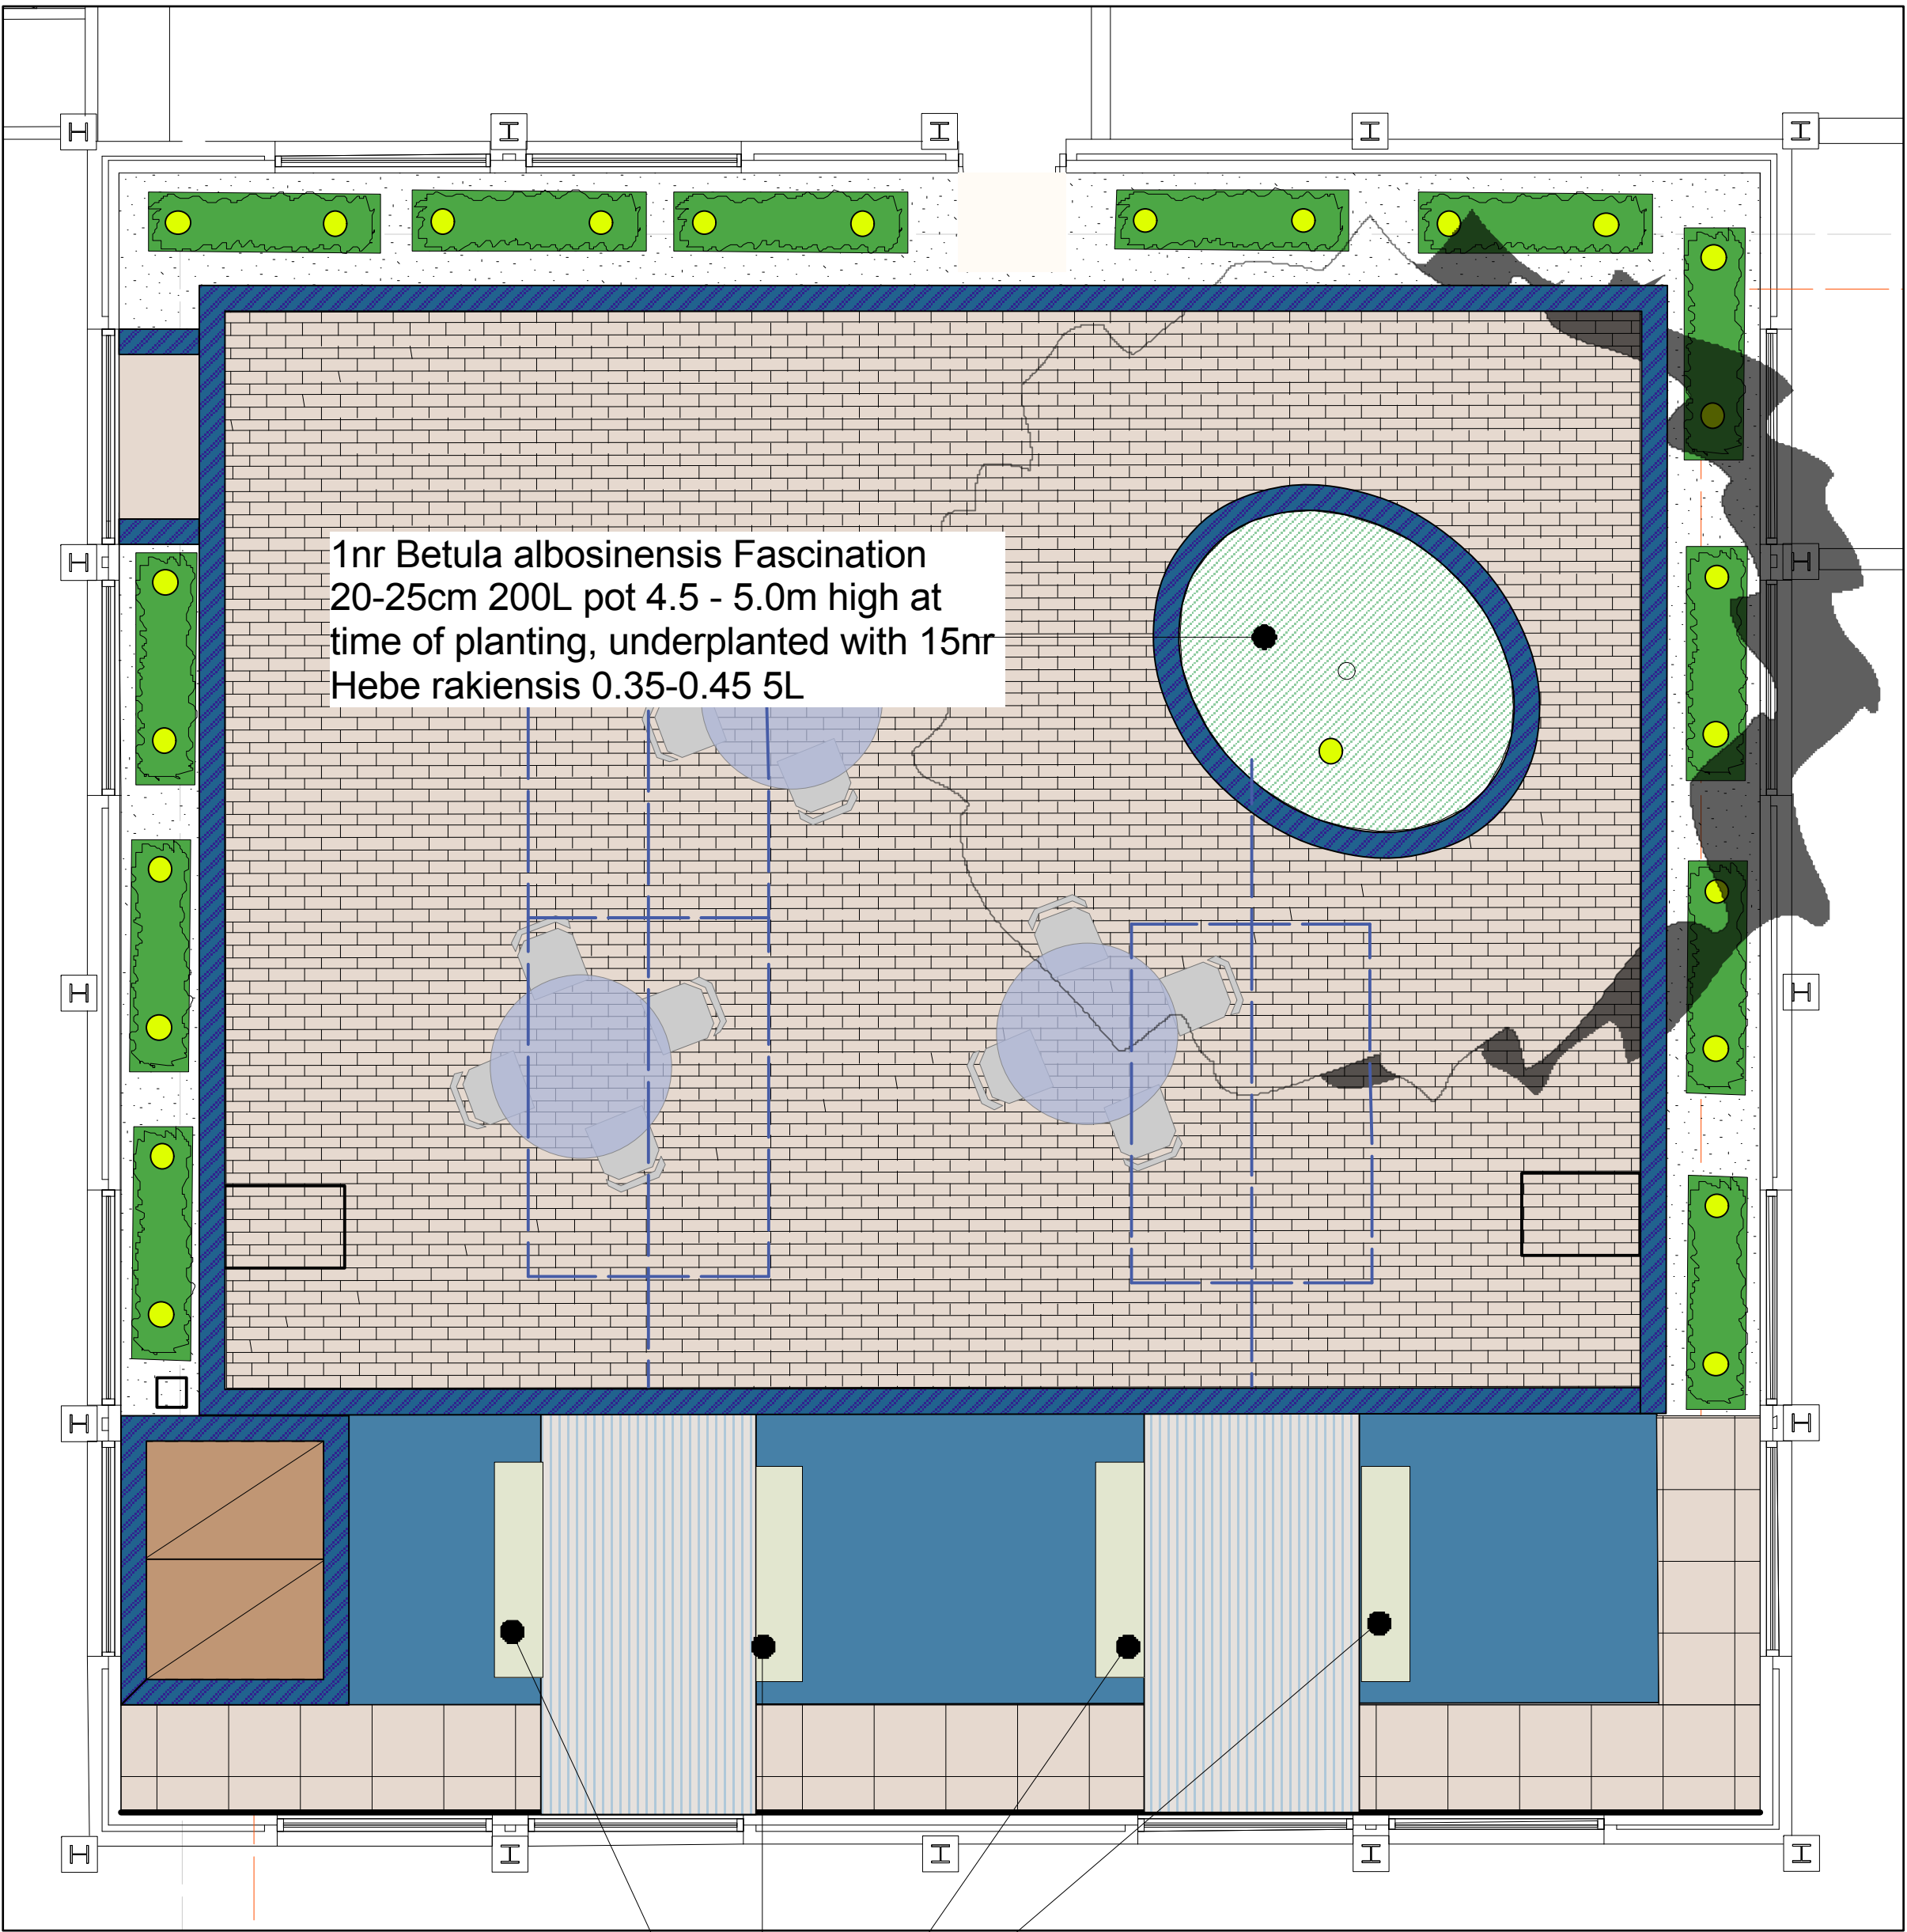


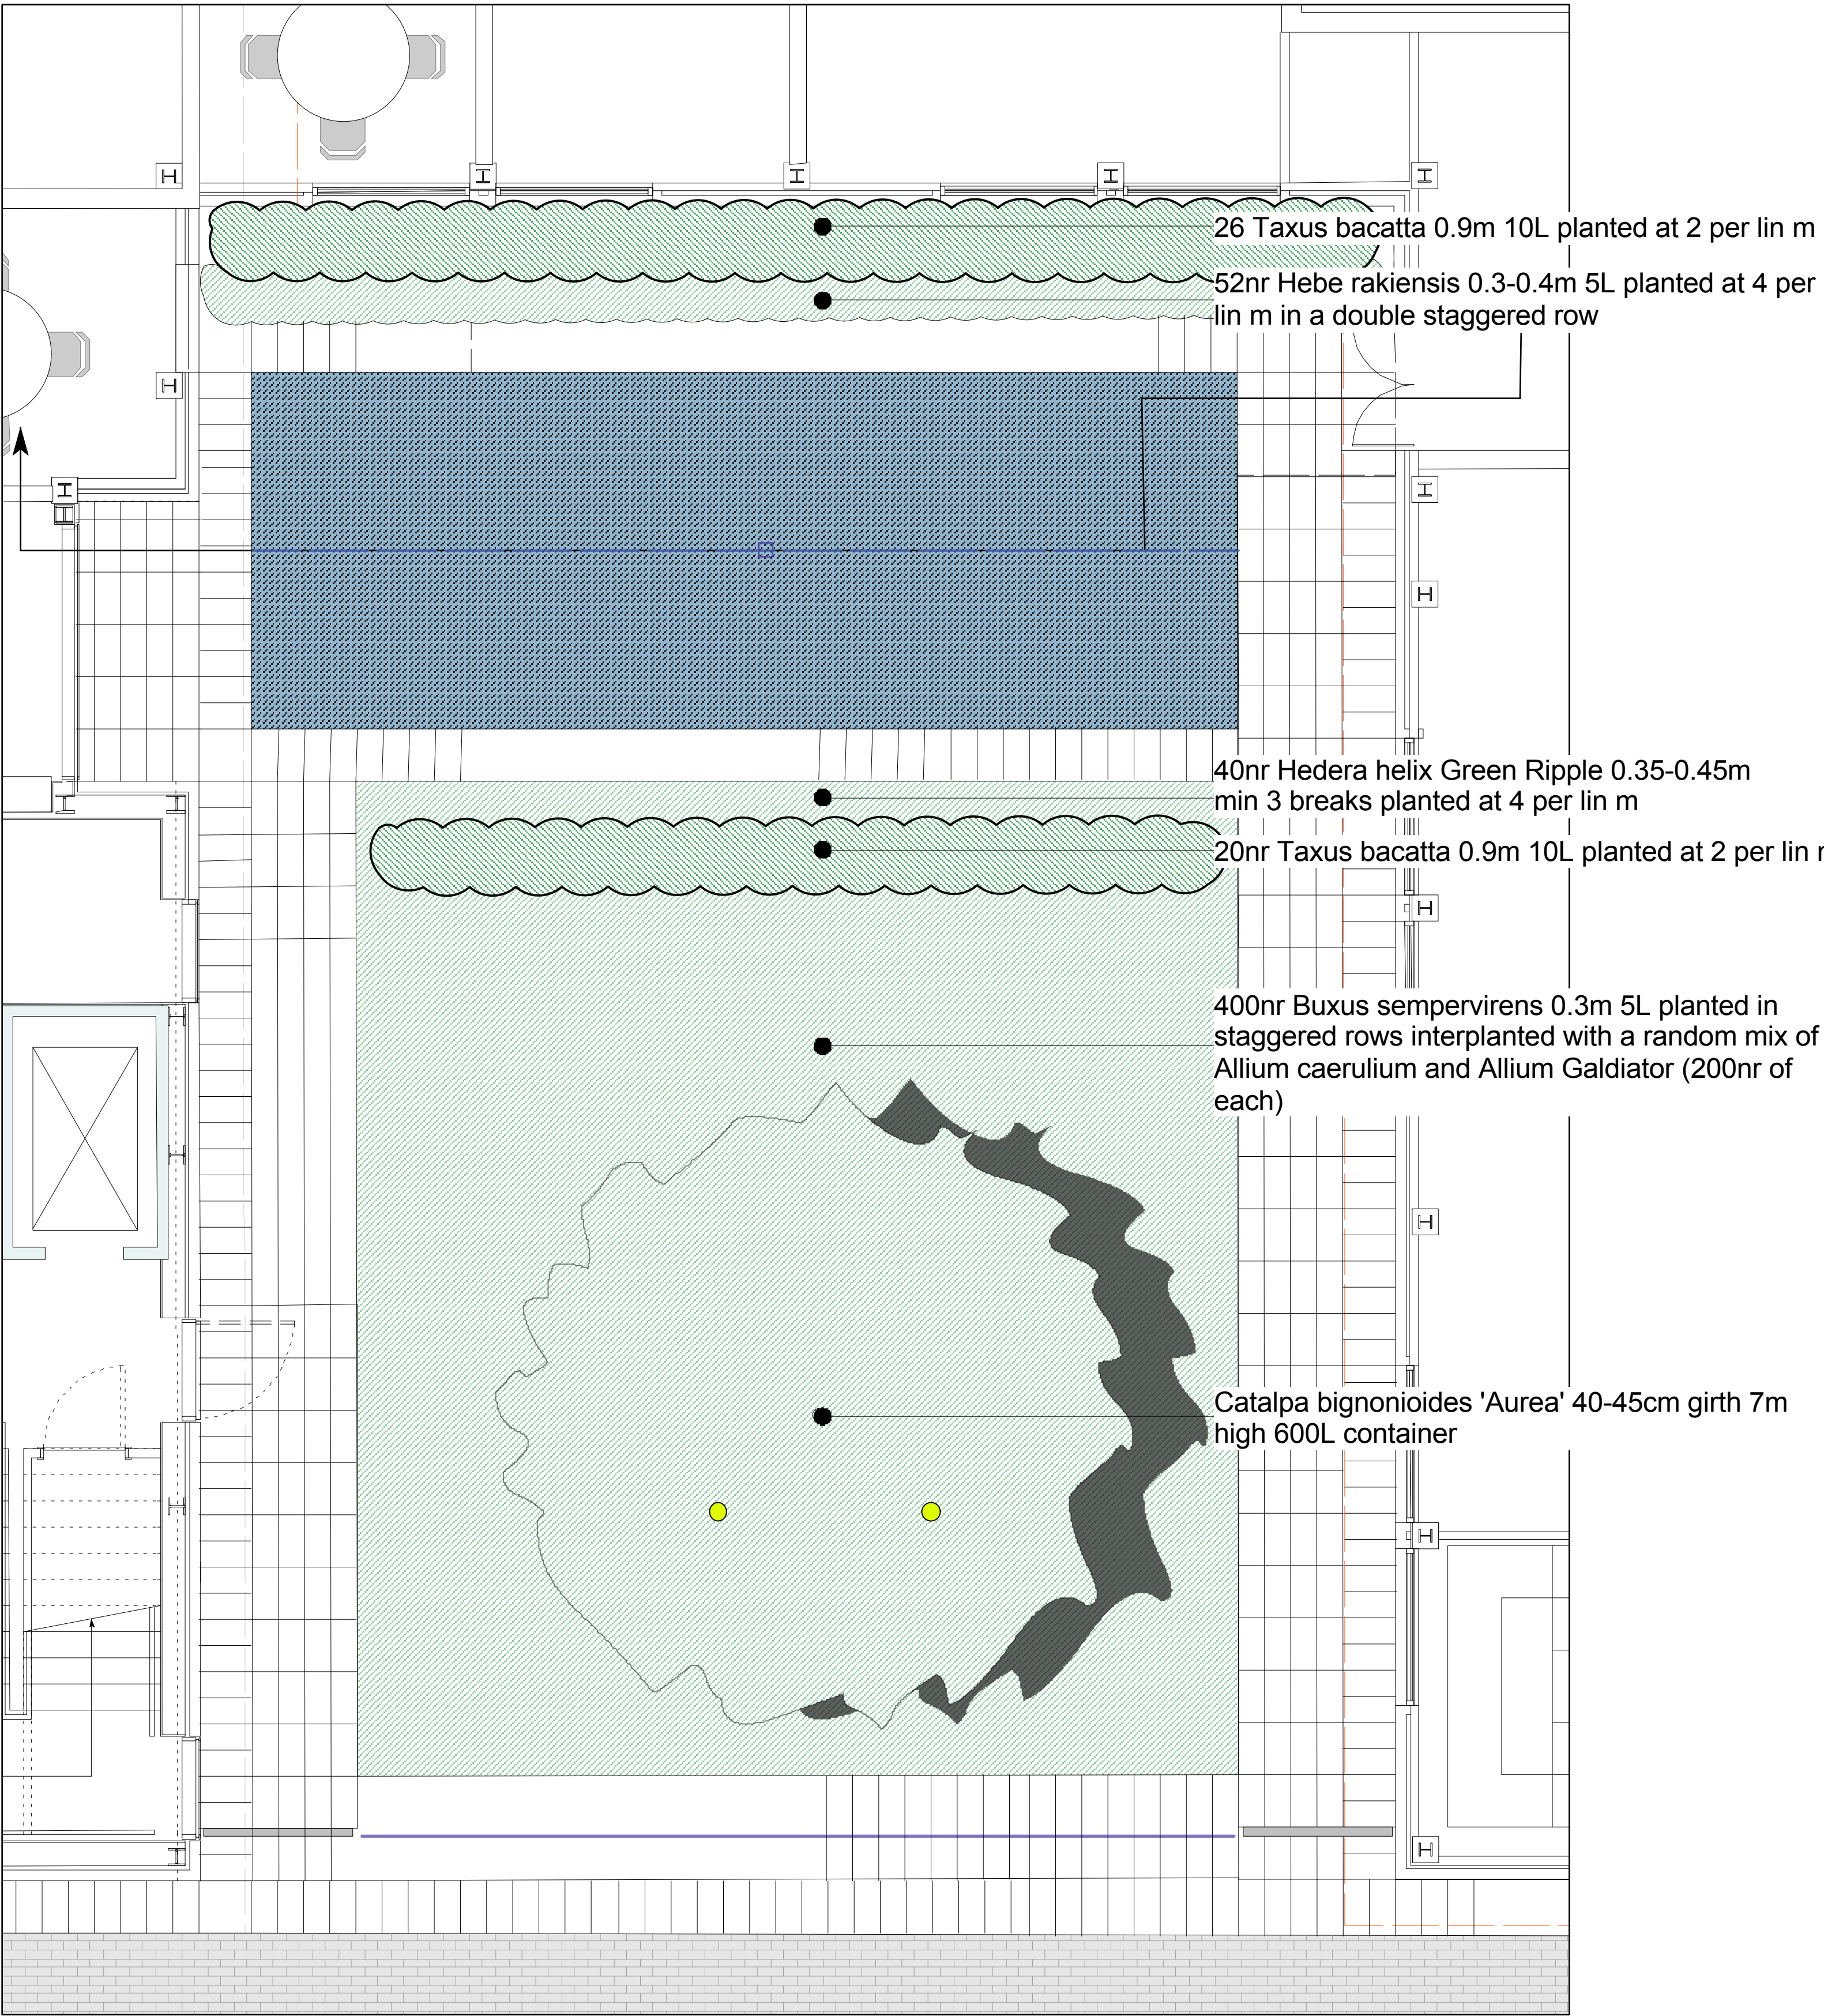

COUTRYARD B

Submerged planters each planted with 3nr waterlily 'Caroliniana Nivea' and 5nr *Typha angustifolia*

5nr *Phyllostachys nigra* 0.9m 7.5L planted with 5nr *Hedera helix* Green Ripple to the front

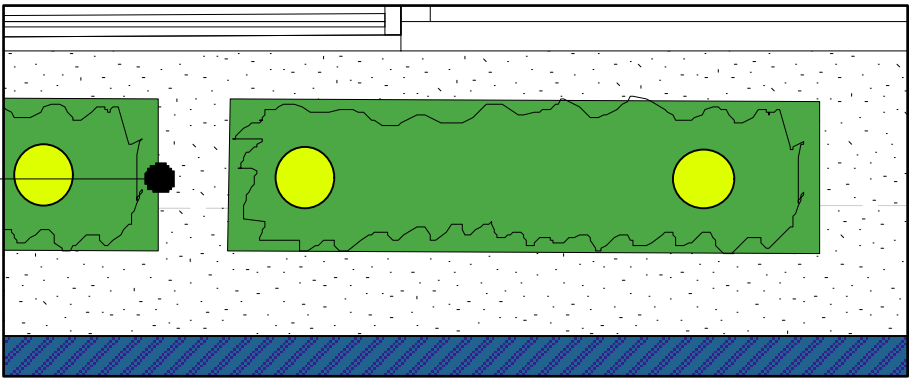

Notes		rev	description	date	by
1 This drawing is © copyright Hampshire County Council 2009. No unauthorised reproduction permitted. All rights reserved.	3 This map is reproduced from Ordnance Survey material with the permission of Ordnance Survey on behalf of the controller of Her Majesty's Stationery Office © Crown Copyright. Unauthorised reproduction infringes Crown Copyright and may lead to prosecution or civil proceedings. LA076651, 2009	T1	Tender issue	05.05.10	mr
		C1	Construction issue. Door positions within courtyards amended.		
			Tree size amended to courtyard B	30.09.10	mr
2 No dimensions are to be scaled from this drawing		C2	Paving amended	07.04.10	mr

PROJECT			SHEET CONTENTS	
Havant Borough Council Headquarters Refurbishment			Site Plan Havant Civic Campus Planting Plan	
SCALE		DATE	DRAWN.	DRAWING No.
1:50 @ A1		10/06/09	mr	E1484-L712
1:100 @ A3				
			FILE REF.	E1484-L-700
			REVISION	
			C2	