

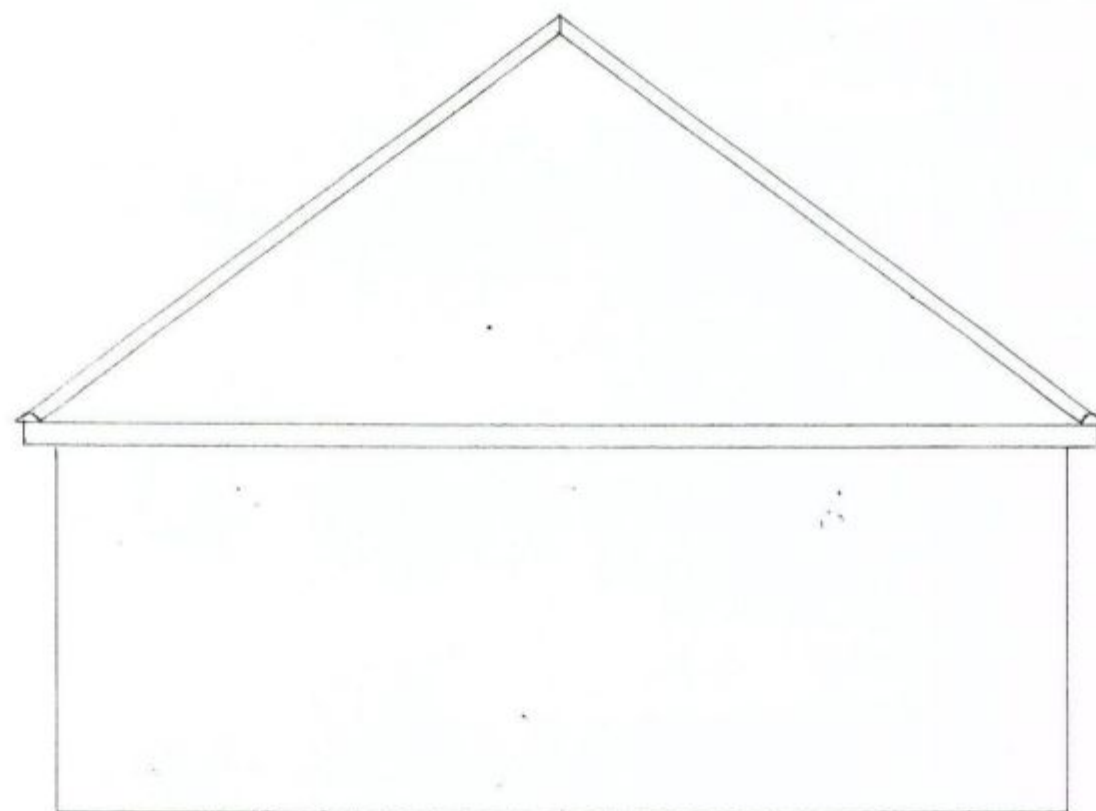


PERMIT

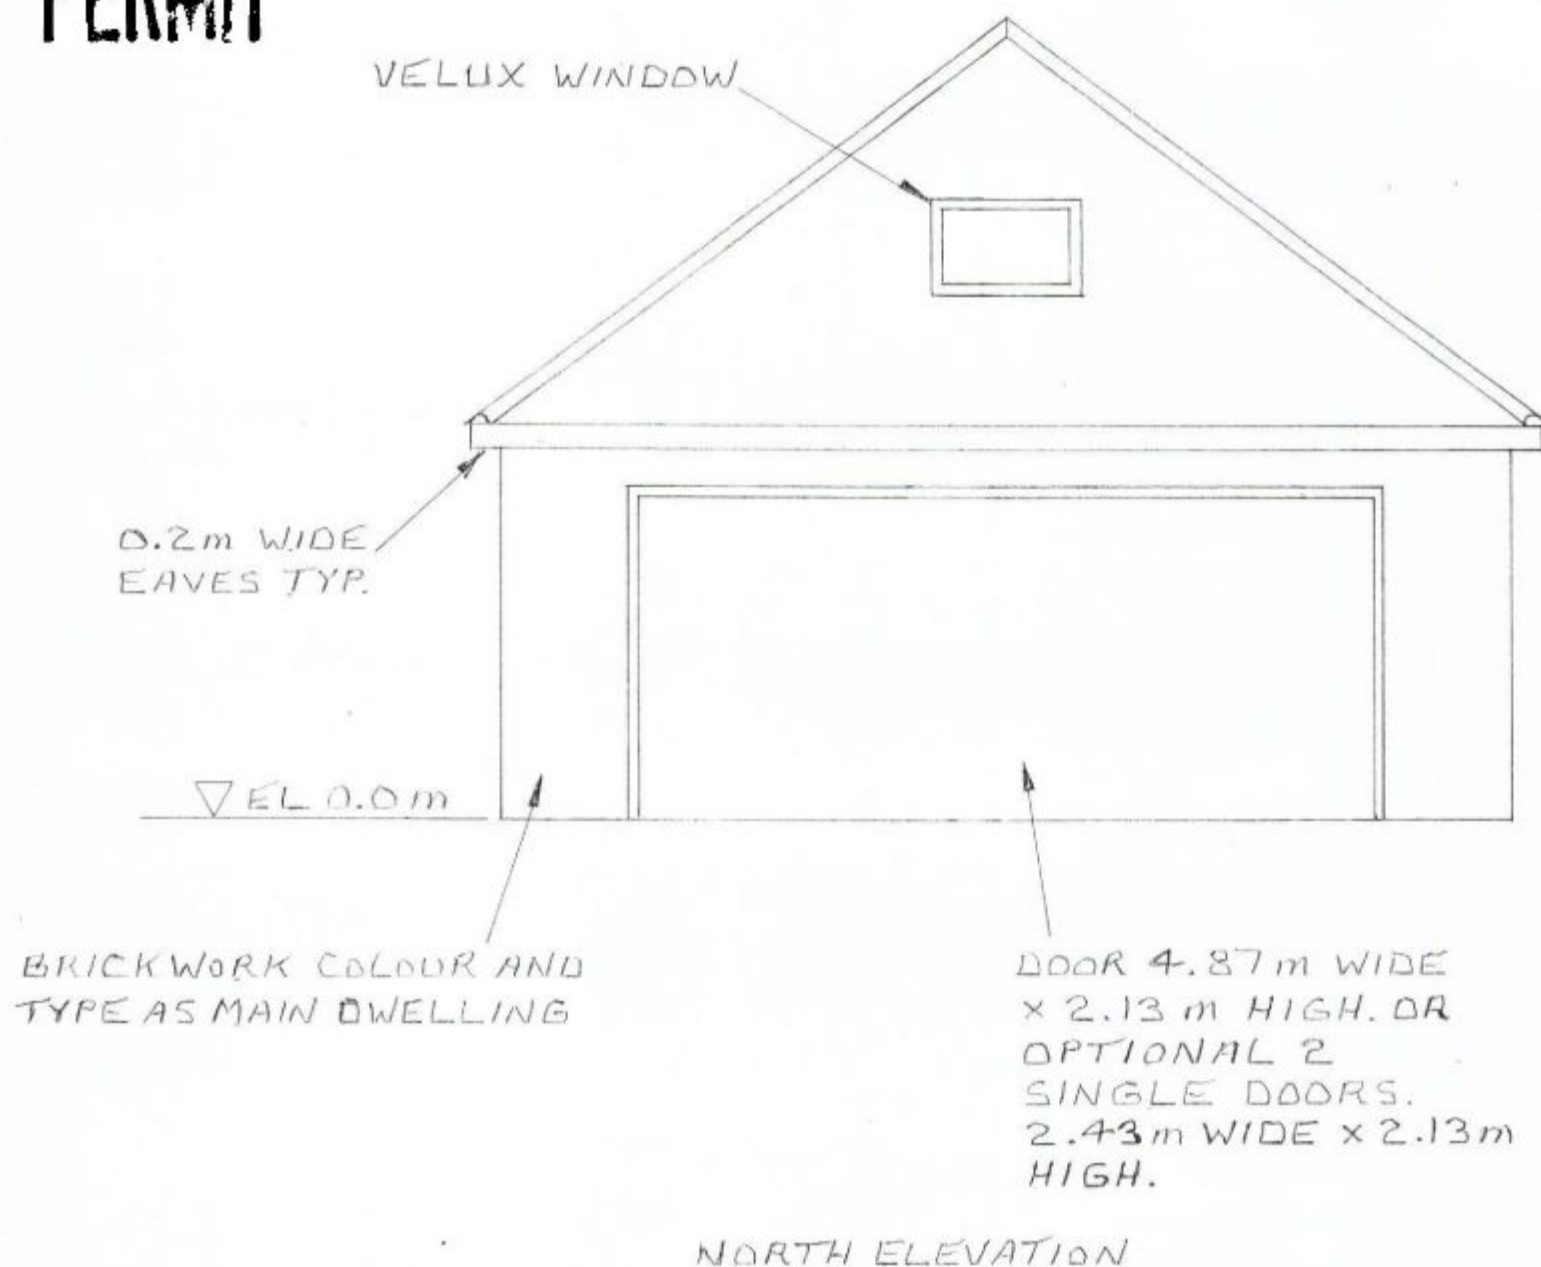

SOUTH ELEVATION

 

GARAGE
SCALE. 1:50
DRAWN BY. G.M.
DATE. MAY 2011
DRG.No A3/LG10