


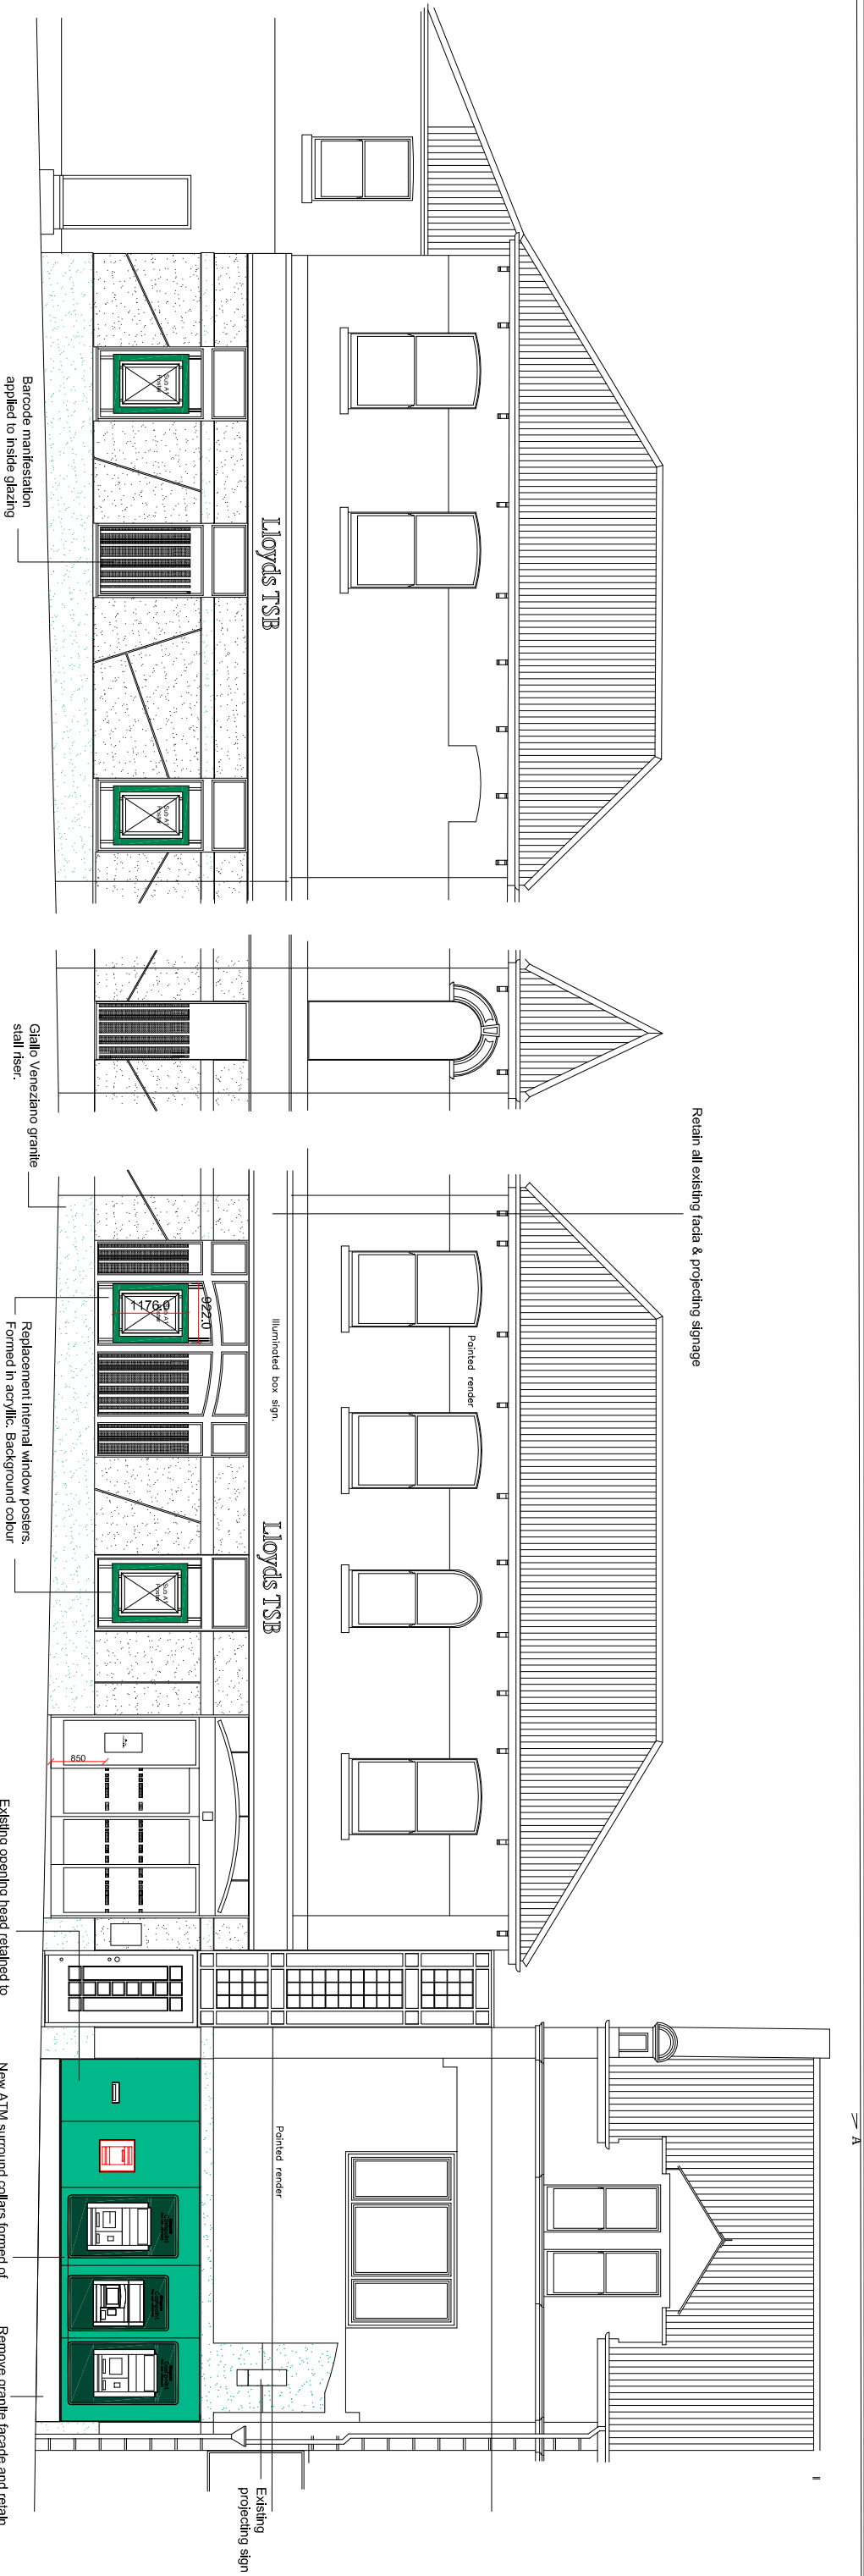


Proposed Side Elevation

Proposed Corner Elevation

Proposed Front Elevation London Road

Opportunity

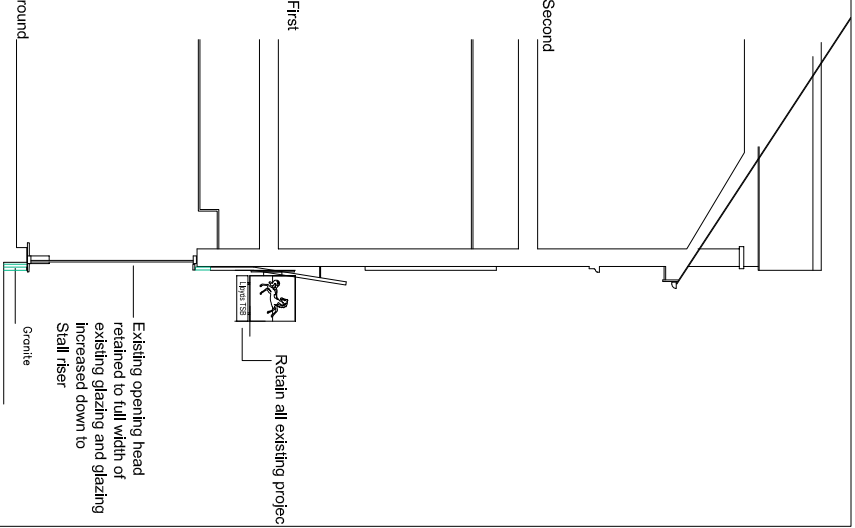

Proposed Section A-A

					
PROJECT _____					
TEAM CONSULTANT _____					
ISC _____					
CONTRACT _____					
DESIGN ARCHITECT _____					
CLIENT ARCHITECT _____					
DRAWN BY _____		CHECKED BY _____			
SCALE _____		DATE _____			
1:50 @ A1		23/07/12			
SITE ADDRESS 272 LONDON ROAD WYKE, WIMBORNE DT99 0TLLS HANTS					
PERMITS No. _____		PROJECT No. _____			
TITLE PROPOSED EXTERNAL ELEVATION					
DRAWING NUMBER 503352800-xxxxxxx---A001-B1-A1-1101					
REV	DATE	DRAWN	COMMENTS		
-	00/00/0000	- / - -	-		

DRAFT