

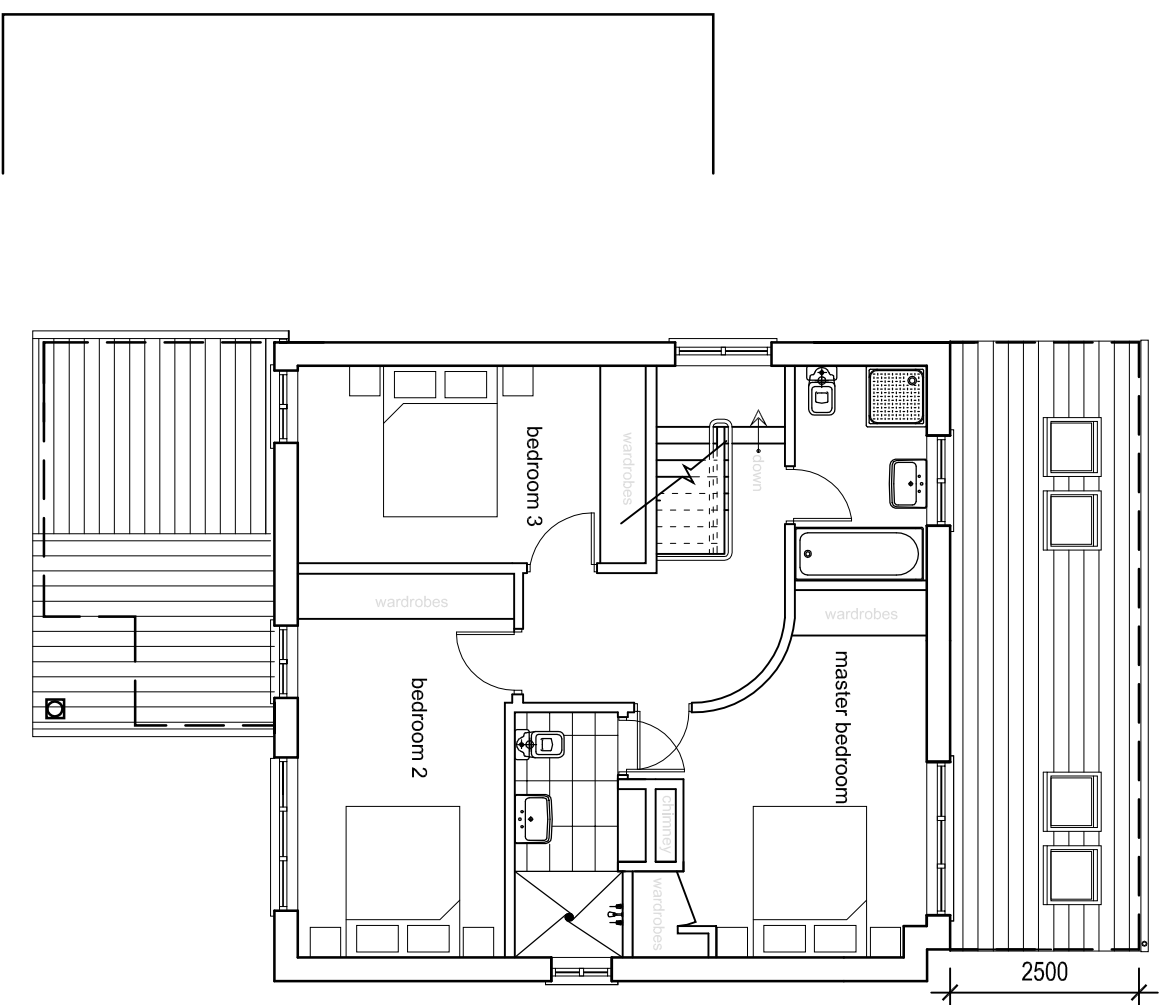


Proposed Floor Plans

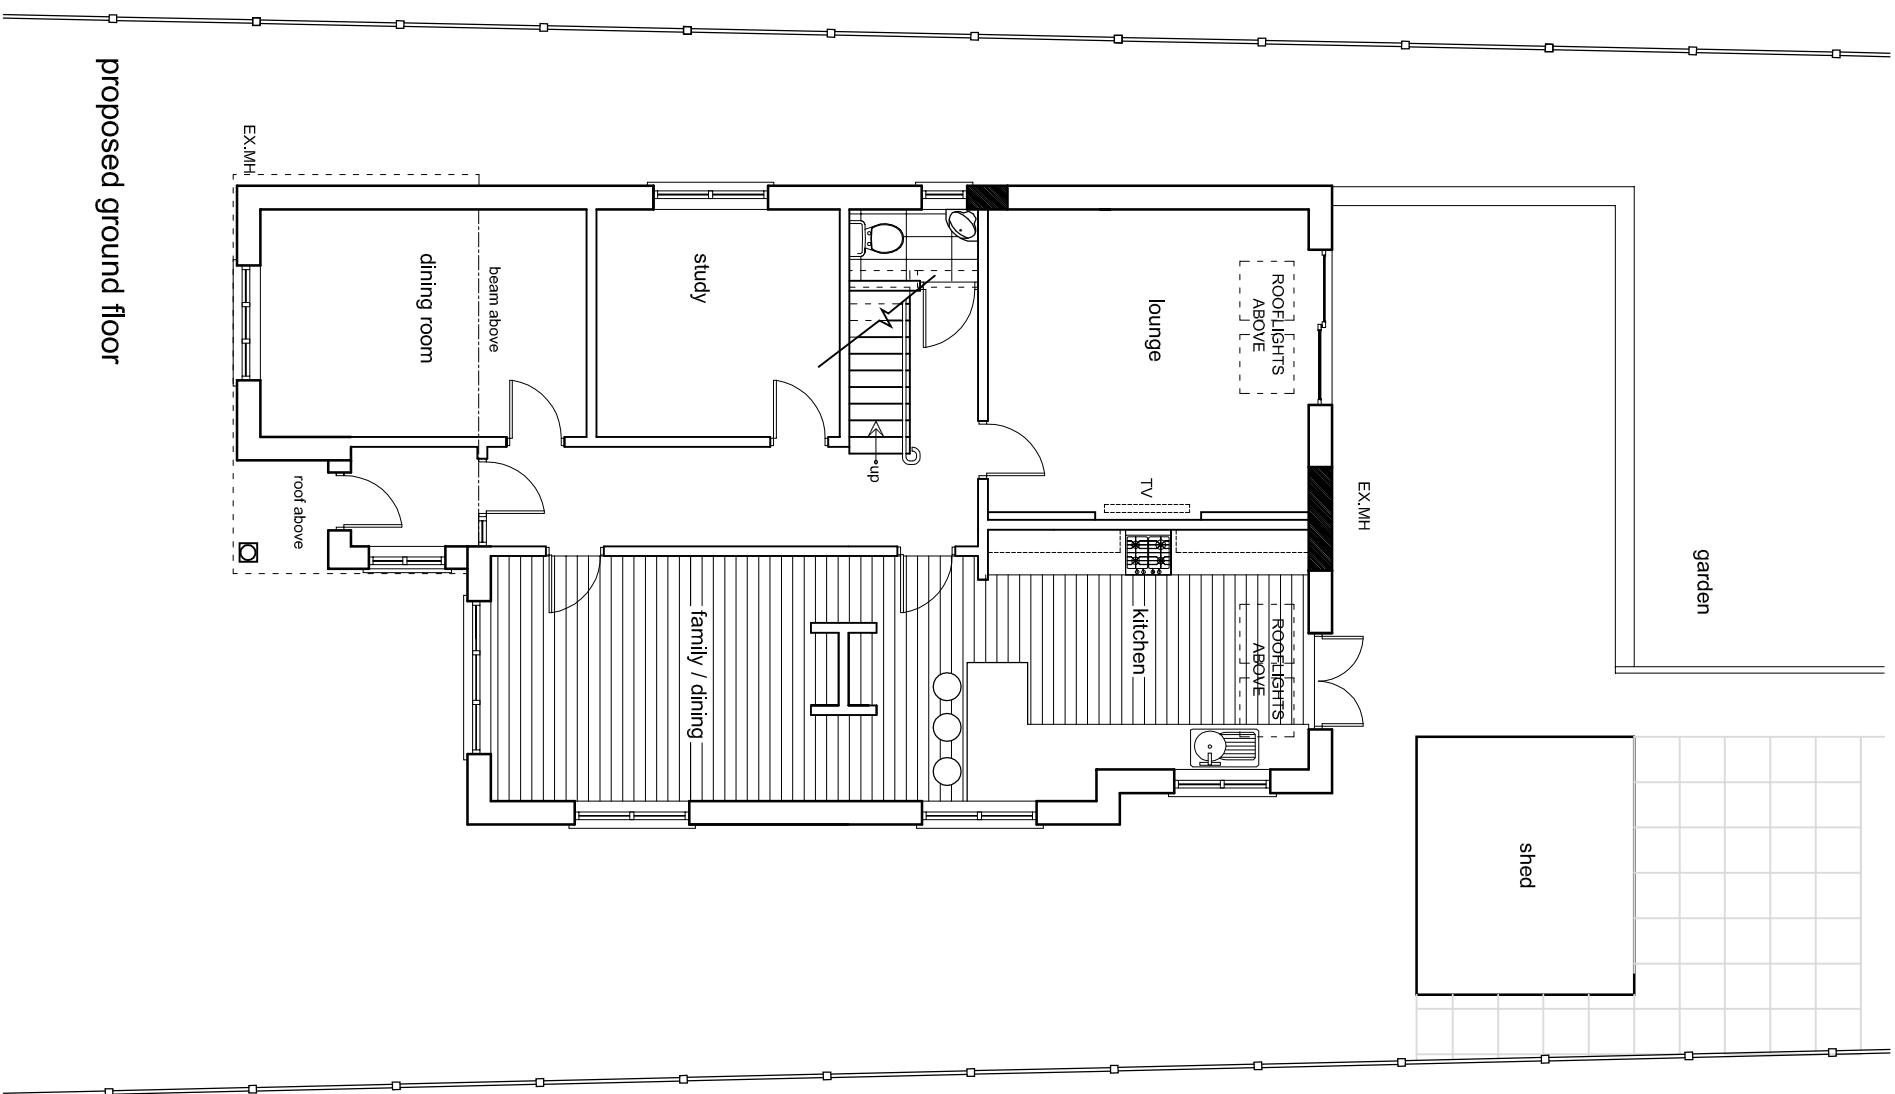

proposed ground floor

proposed first floor

 

CLIENT - Mrs. Julia Oke, 58 Haven Road, Hajling Island, Ponmudi Pottu Pdy	
DRAWING INFO. - PROPOSED PLANS HOUSE TYPE REF NO - HT 060	
EXTENSION TYPE - First Storey Construction	
DRAWING No.	REVISION
5005/4/0/3	C
SCALES	DATE
1:100 @ A3	DRAWN BY
	CHECKED BY
	SK
	AH

This drawing and the complete design rights and all other intellectual property herein is a belonging to VIREL LTD. No licence or assignment of any such rights is granted hereunder. This drawing is not to be copied or duplicated in any way without written permission.