




Location Plan
1:1250

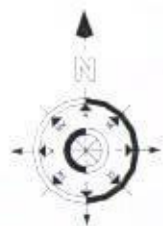

Crown Copyright. All rights reserved. License no. 100045736

PROJECT

Proposed Development at
324 Southampton Road, Titchfield

CLIENT

Knightsgate (UK) Ltd

DRG TITLE

Site Plans

PROJECT NO.

12022

DRAWING NO.


101

SCALE

as shown

REV

-

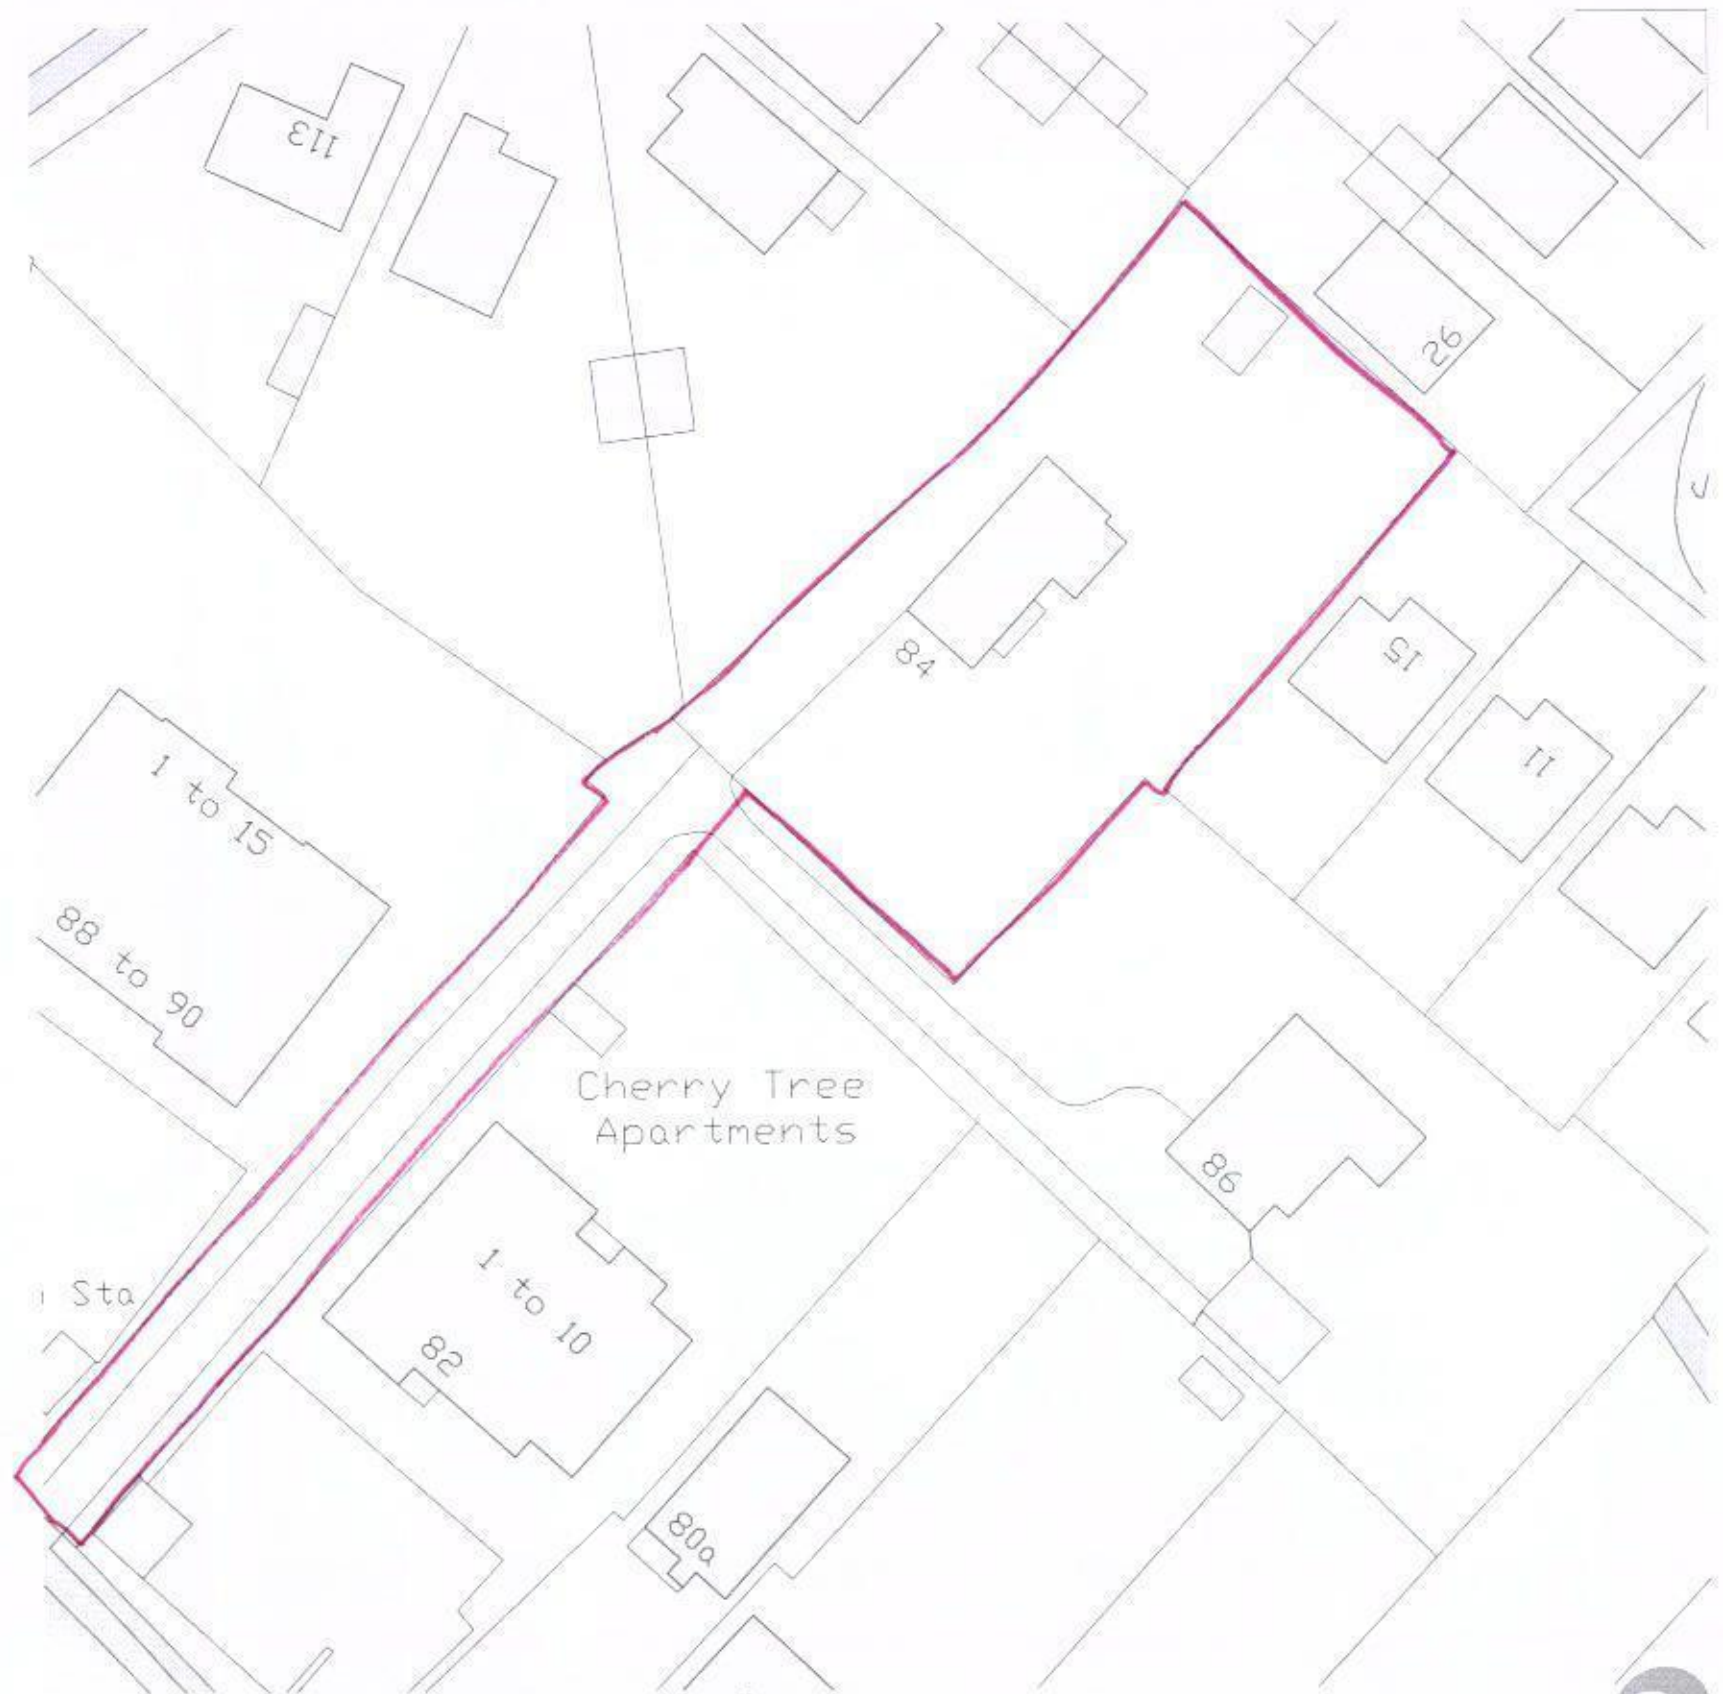

Site Plan
1:500

Rev	DESCRIPTION	Dwn / Date	Chk / Date
	ORIGINAL ISSUE		
This drawing is copyright and must not be disclosed to third parties without permission Scaled dimensions are not to be used for construction			

4 Queensgate
Queens Road
Fareham
Hampshire
PO16 0NW

Tel: 01329 288911
Fax: 01329 221913
E-mail: admin@m2architecture.com

m2
architecture
architectural technologist