



Notes


1. Do not scale from this drawing, except for planning purposes. Use figured dimensions only.
2. All dimensions must be checked on site prior to commencement of work.
3. Drawings shall be checked and approved by the relevant authority.
4. O.S. Licence LG 0337.
5. This drawing is the copyright of Alan Critchell Architects.

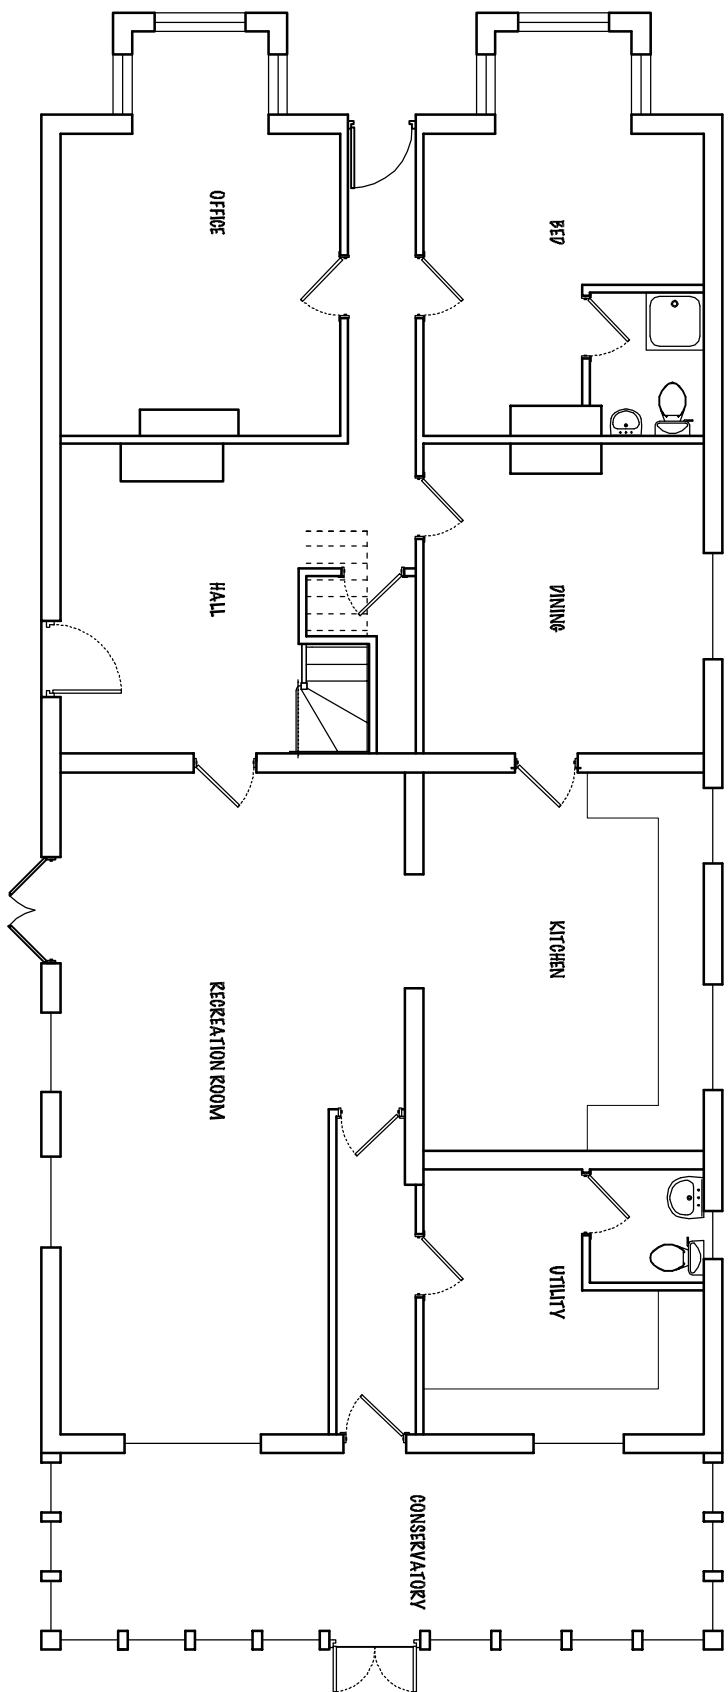


EXISTING SECOND FLOOR PLAN

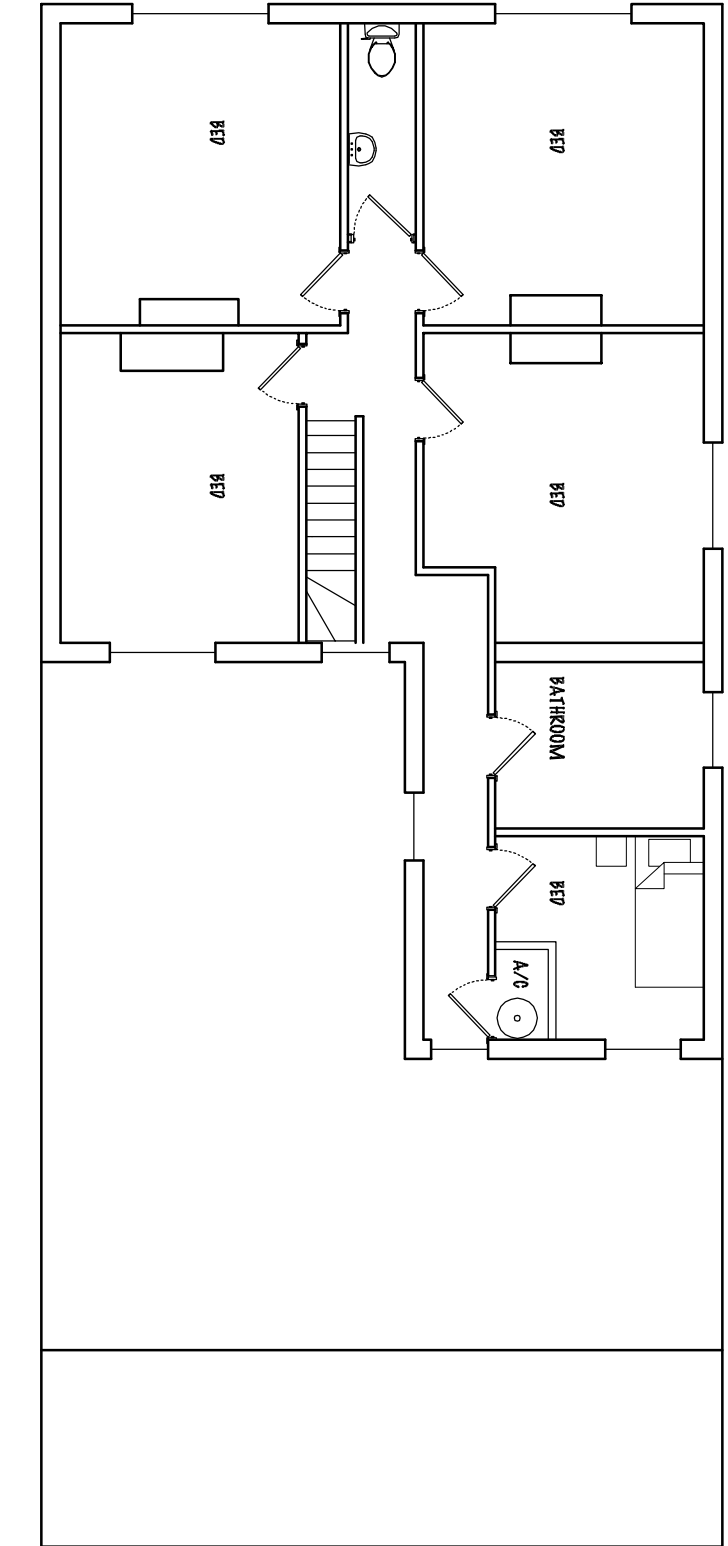


EXISTING FIRST FLOOR PLAN

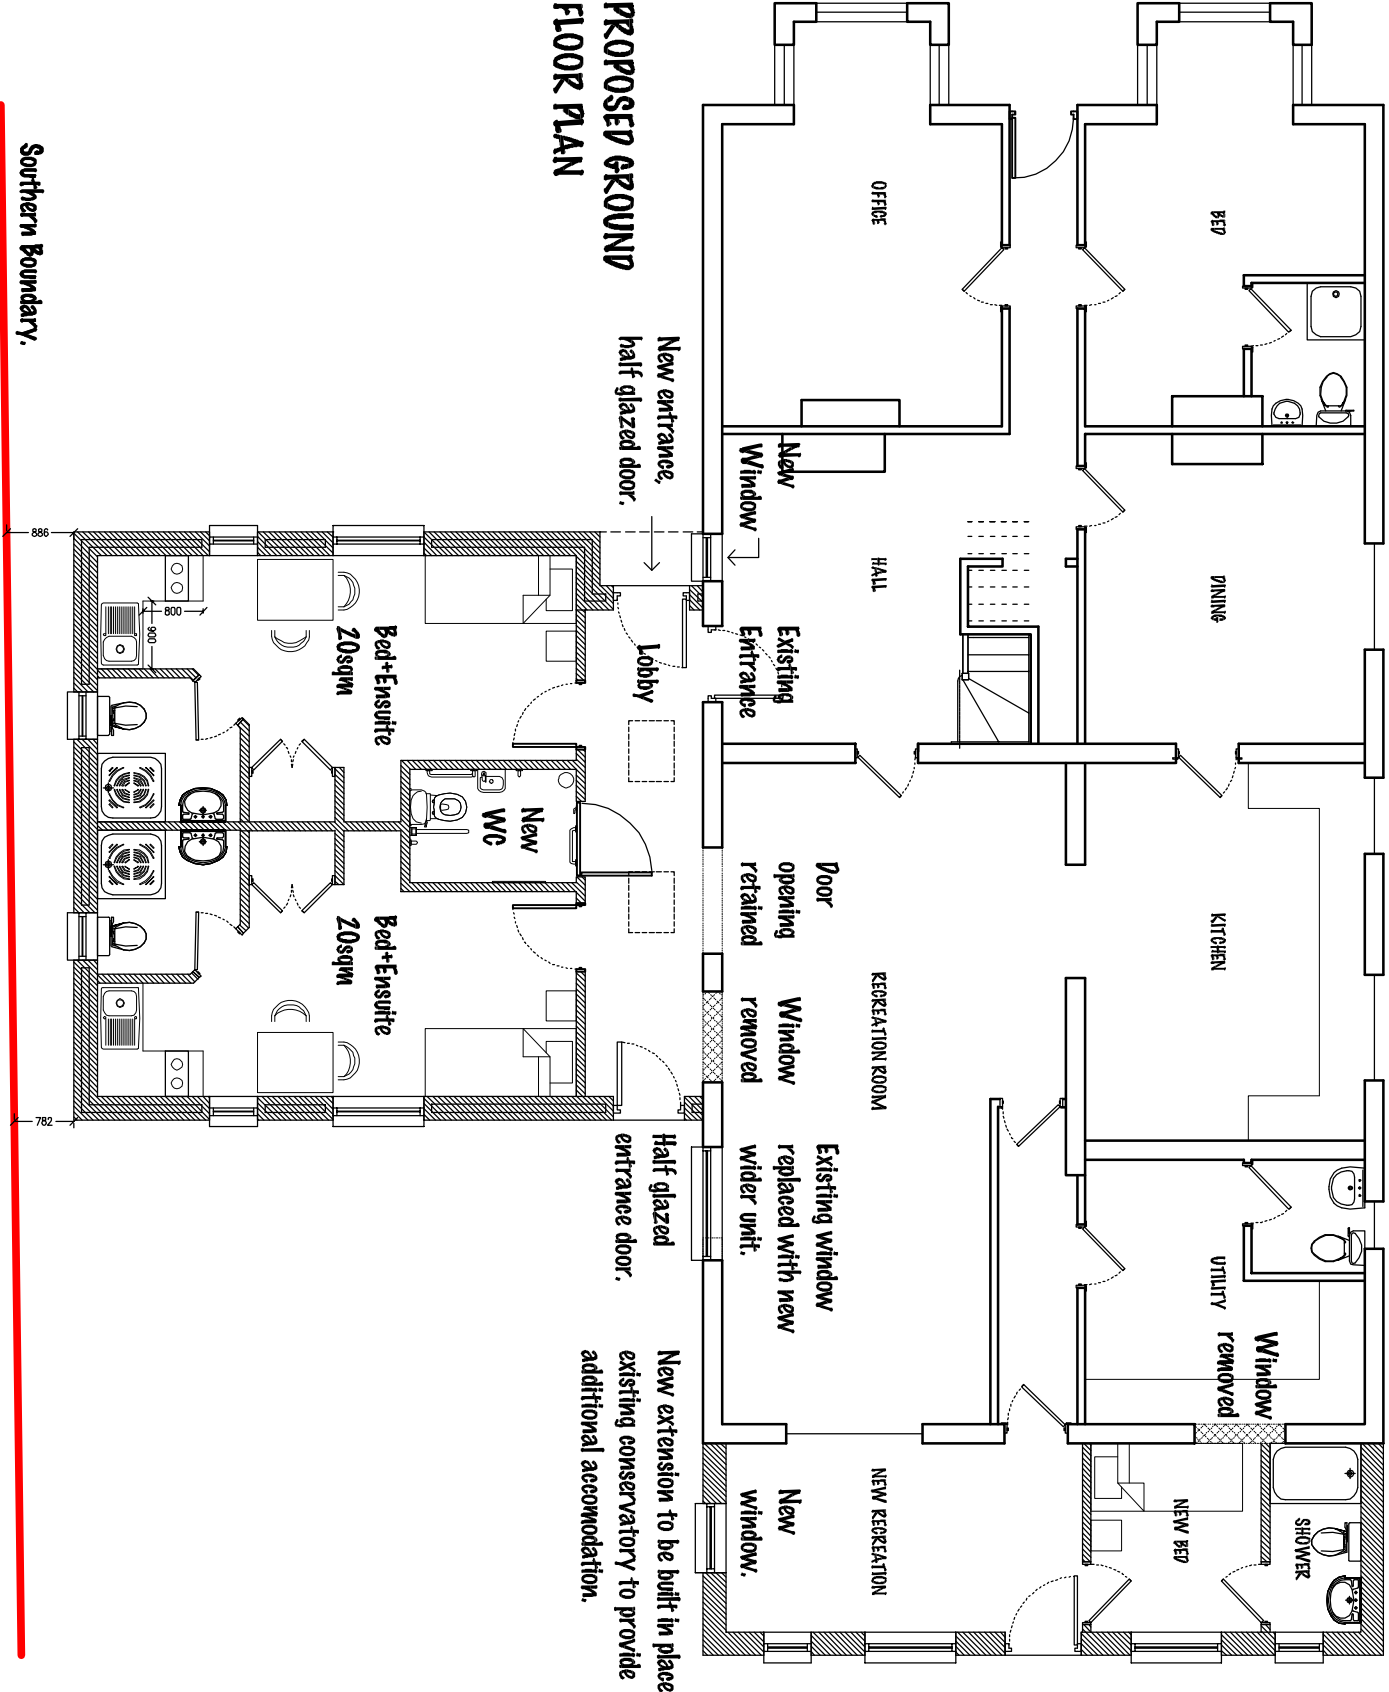


PROPOSED SECOND FLOOR PLAN

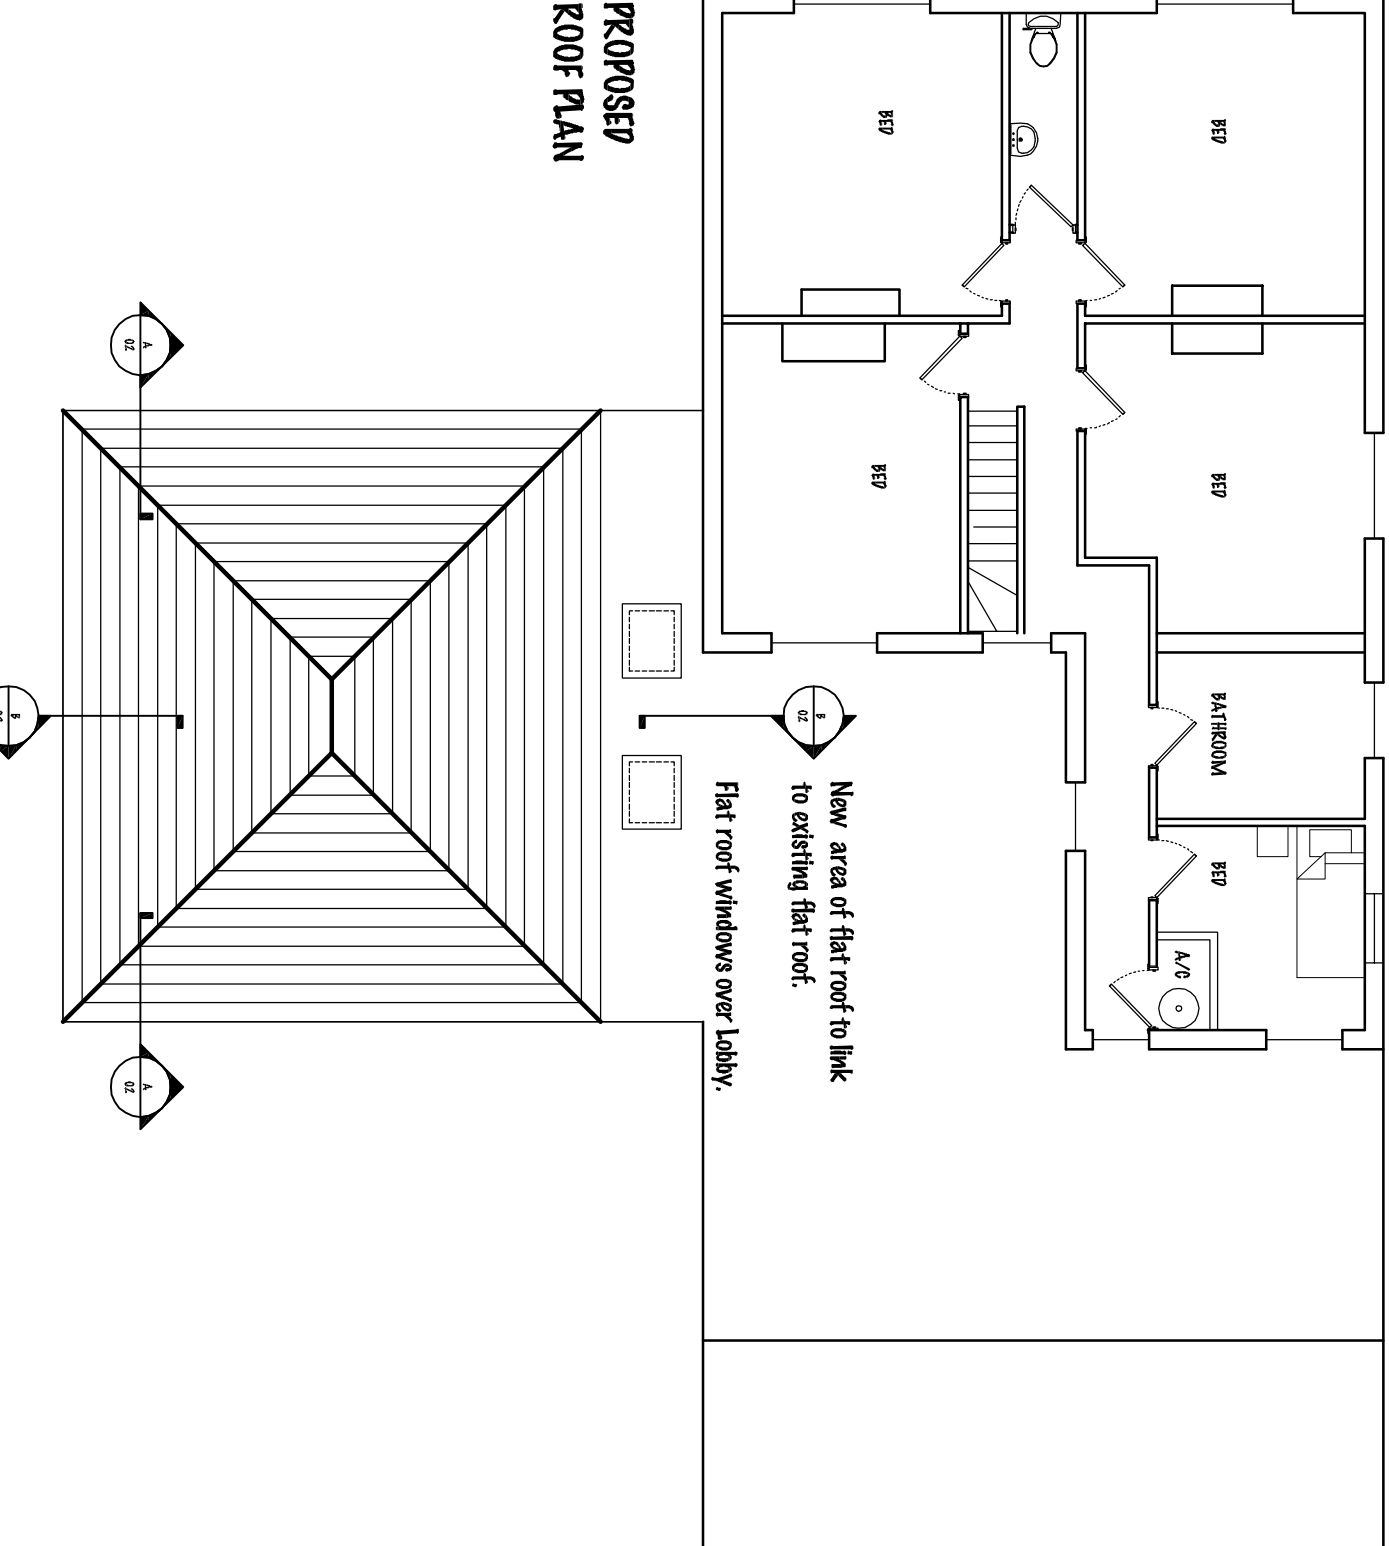

PROPOSED ROOF PLAN

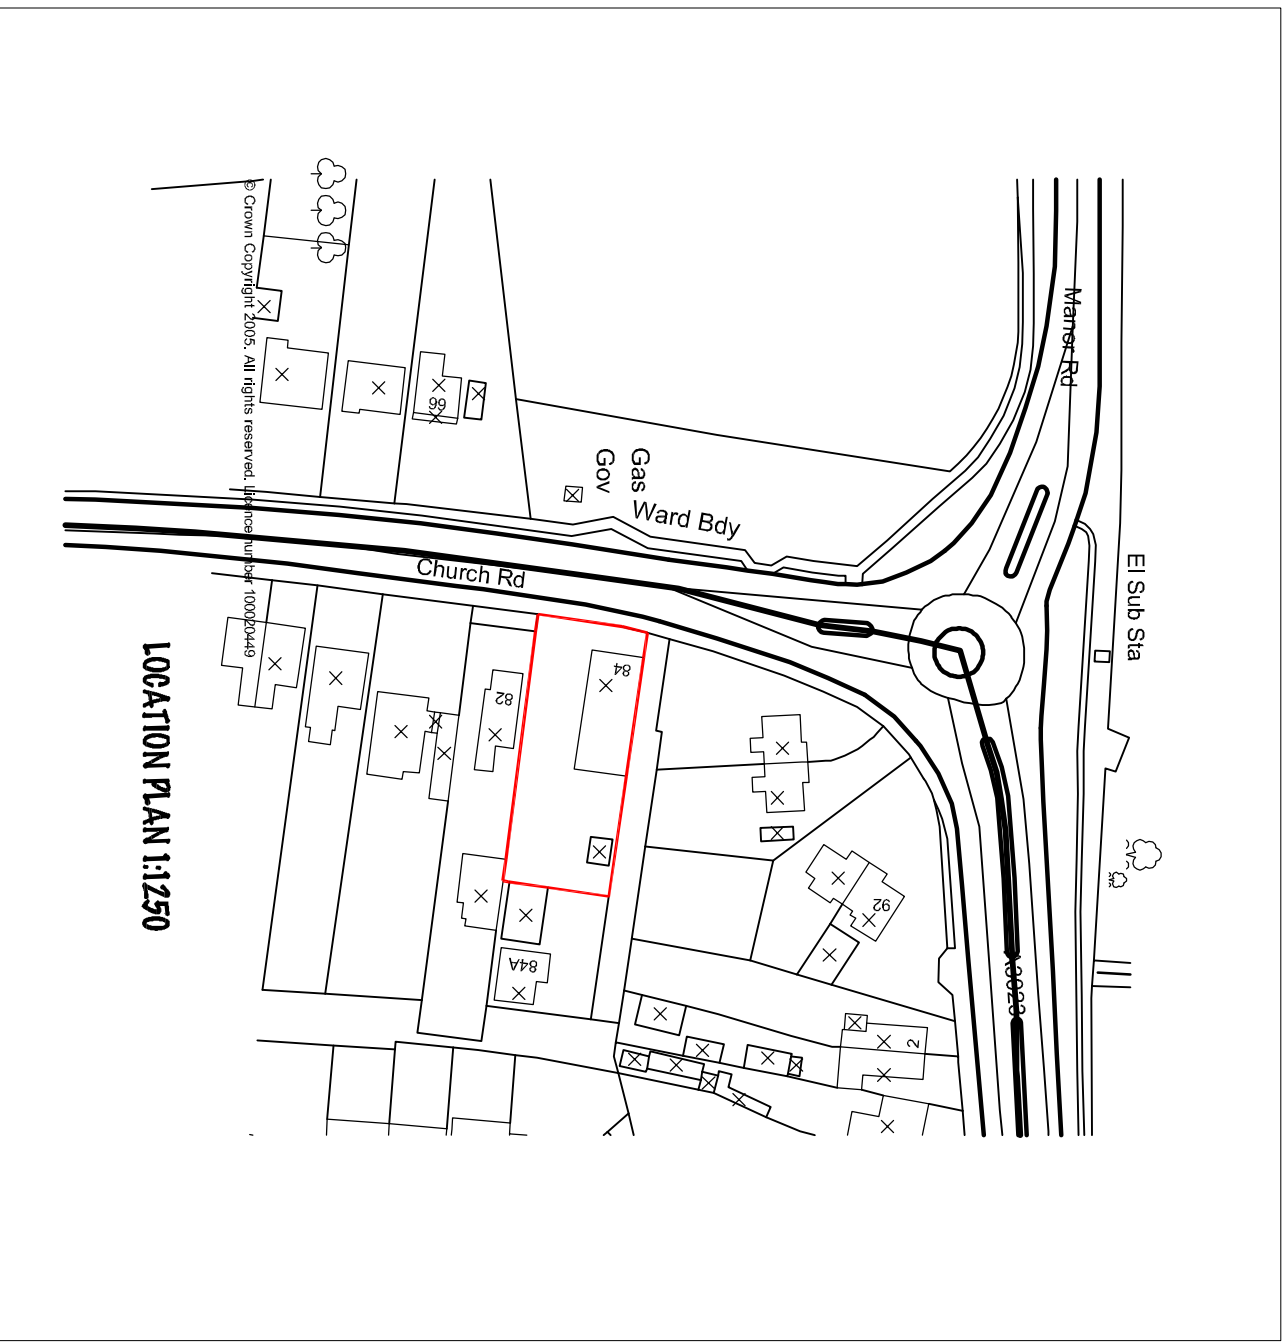

LOCATION PLAN 1:1250

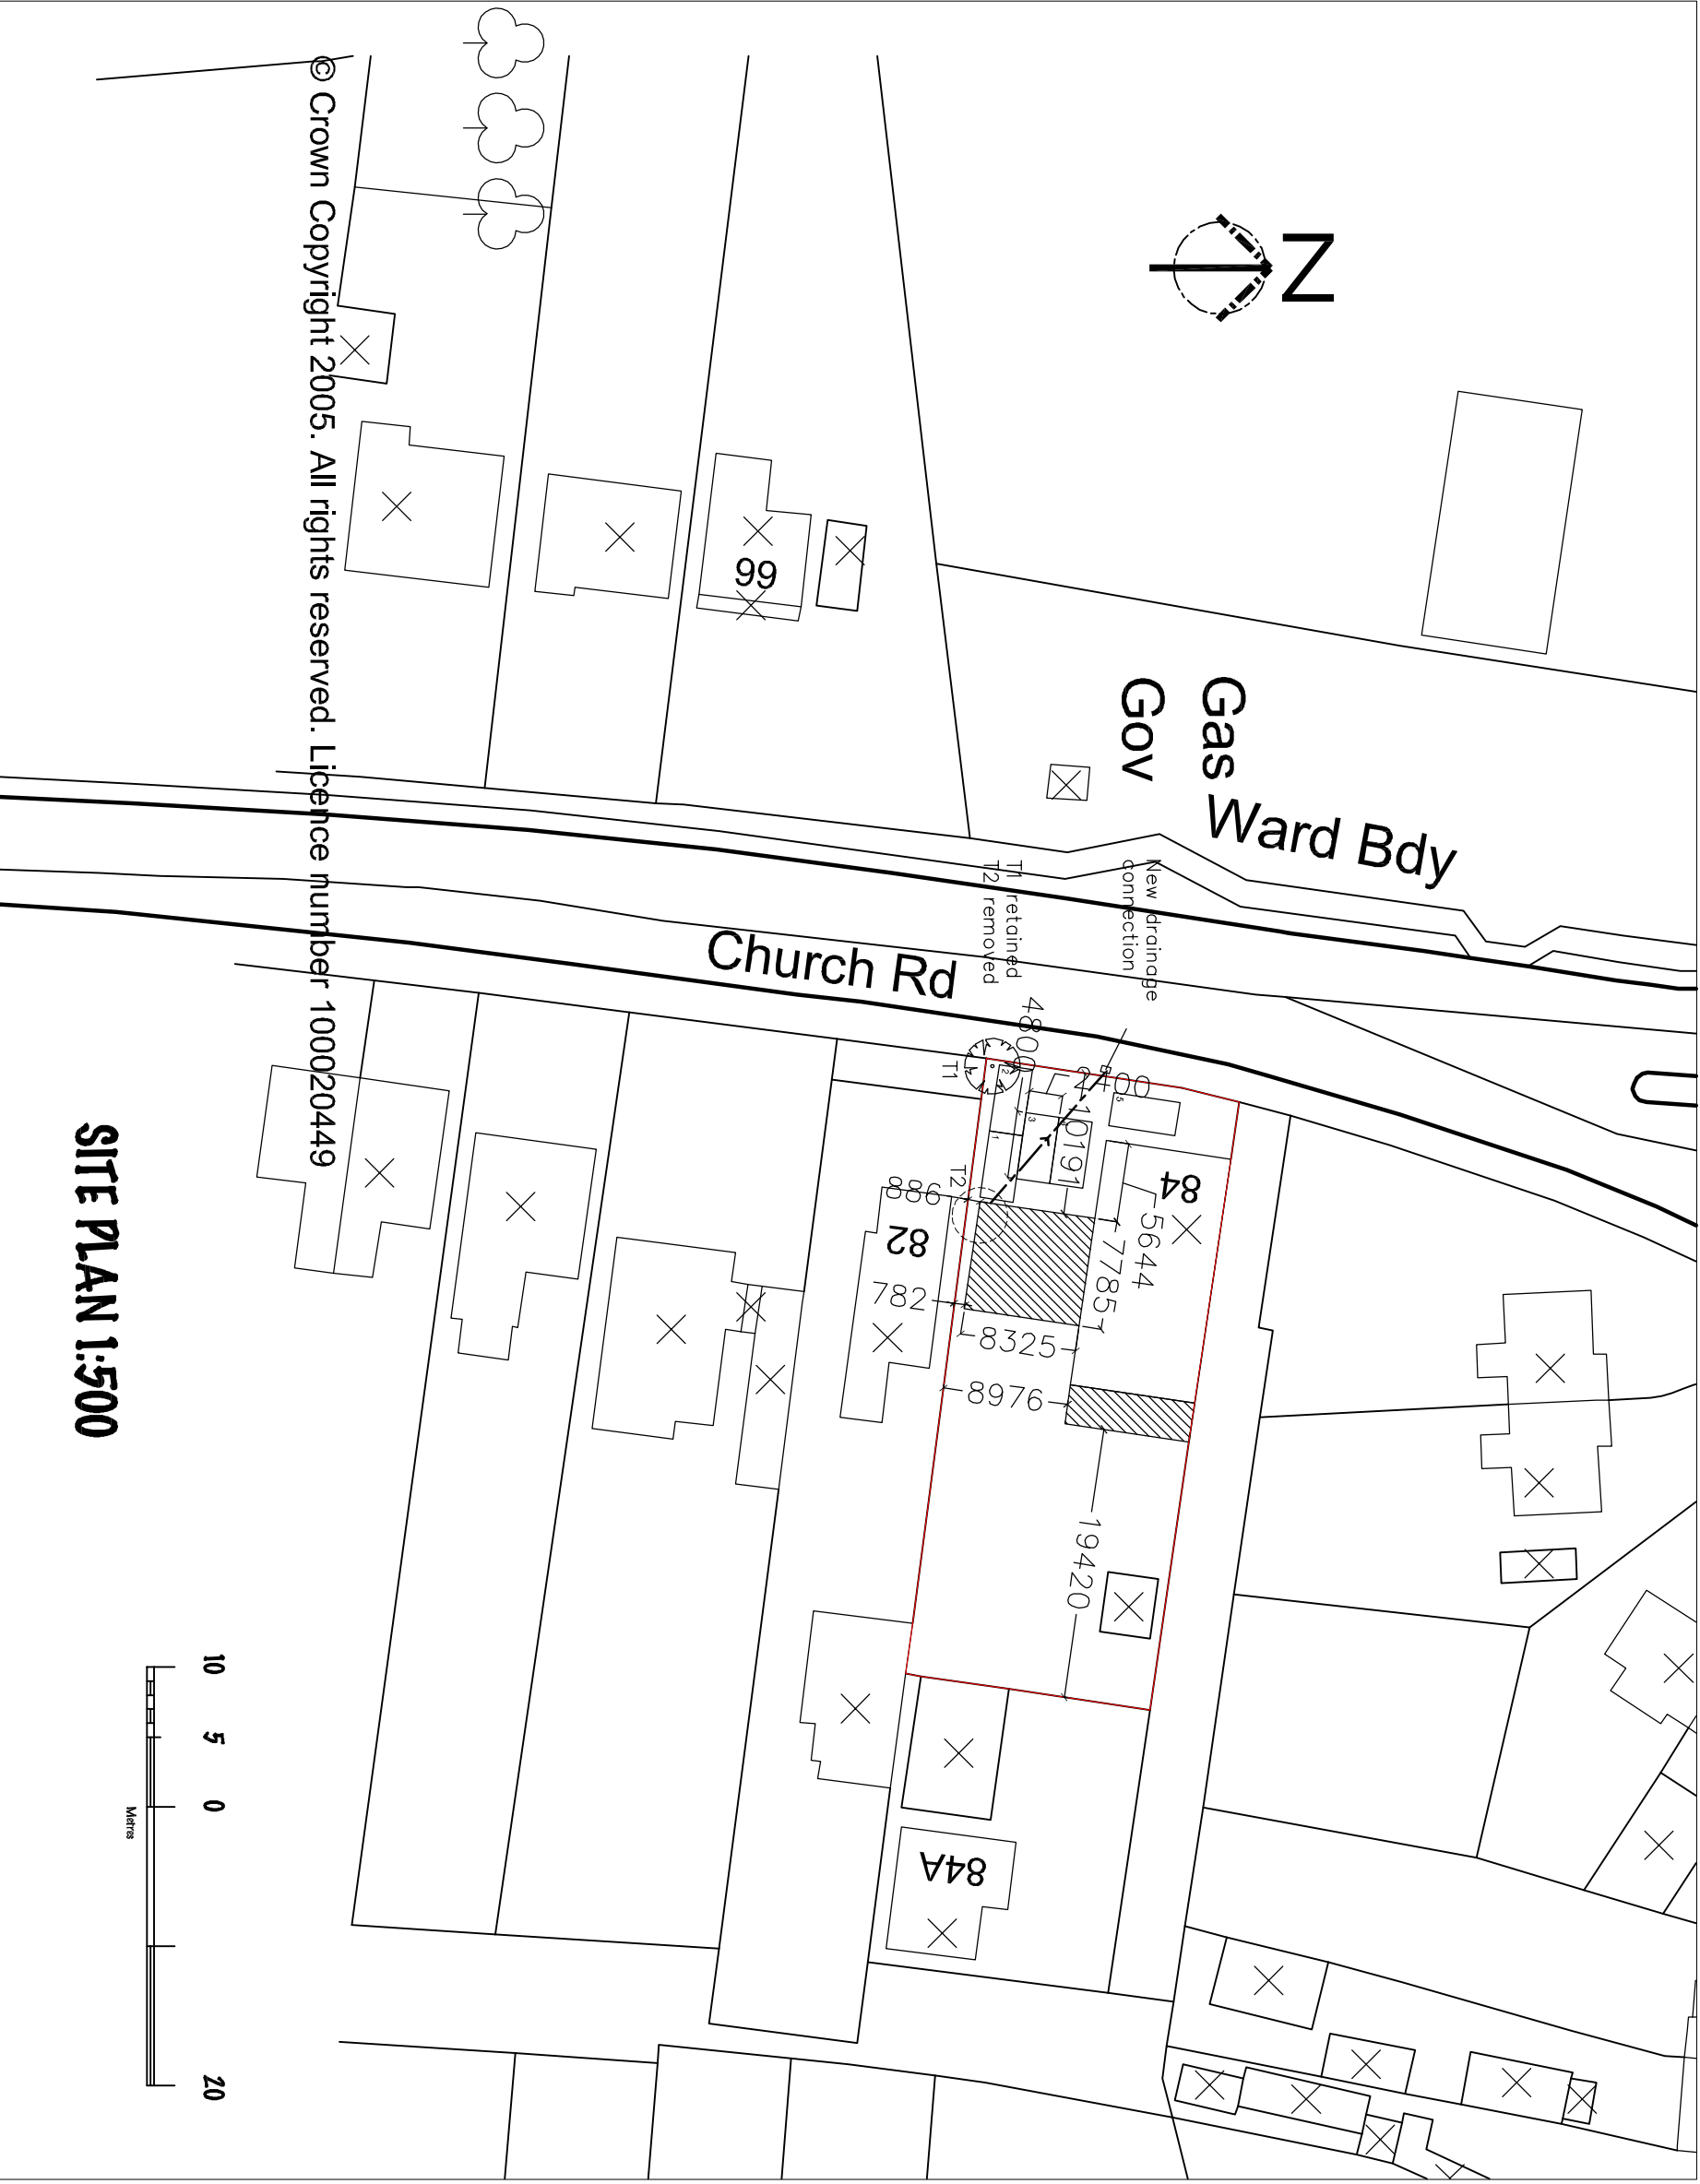

SITE PLAN 1:500

Town Planners
M A R T I N
C R I T C H E L L
A R C H I T E C T S
Metro House • Northgate • Winchester • West Sussex • PO19 1BE
Tel: 01243 531058 Fax: 01243 726517 Email: info@martin-critchell-architects.co.uk web: www.martin-critchell-architects.co.uk

For

Hilcrest

Project
Poppy Lodge
84 Church Road
Hayling Island
PO11 0NX

Drawing
Proposed Floor Plans
Site Plan
Location Plan

Scale @A1
1:100
1:500
1:1250

Date	Drawn	Checked
08-06-11	AI	J
Job number	Drawing number	Revision
11.038	01	J