




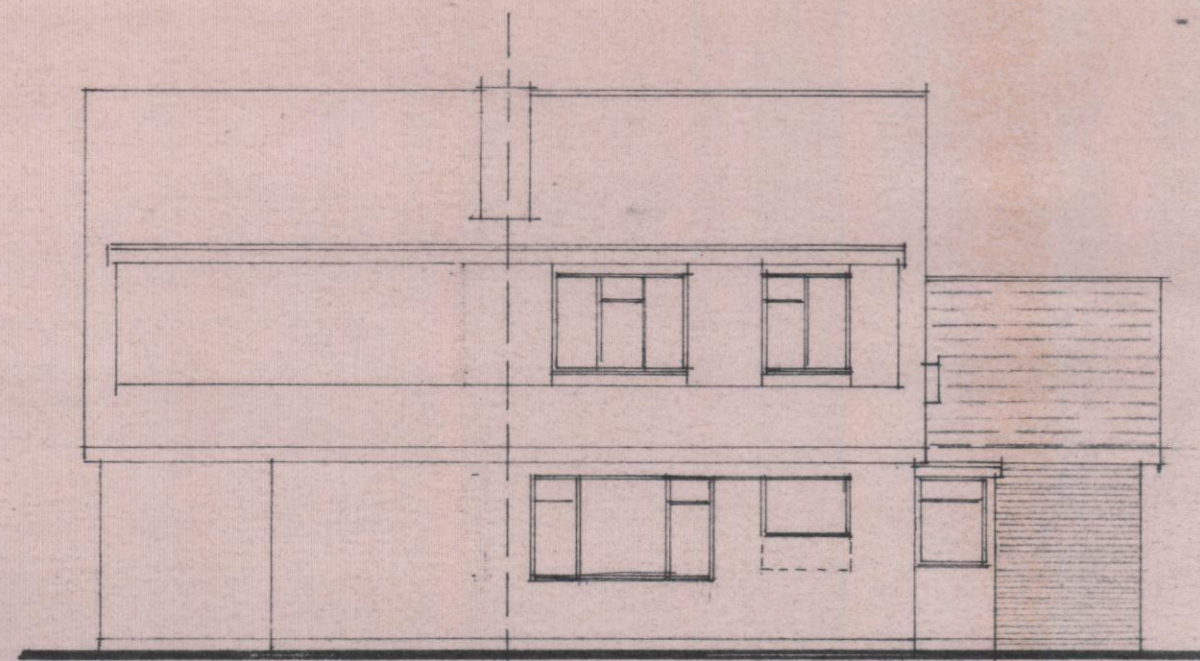


West Elevation.

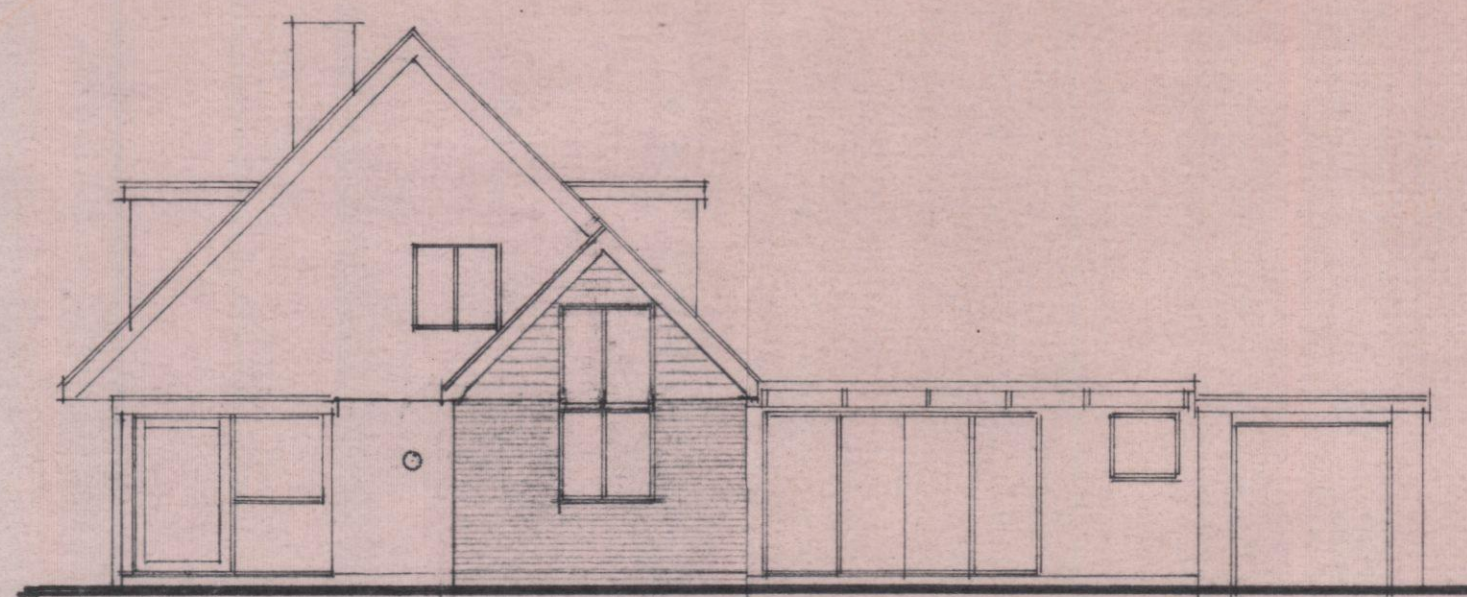


South Elevation.

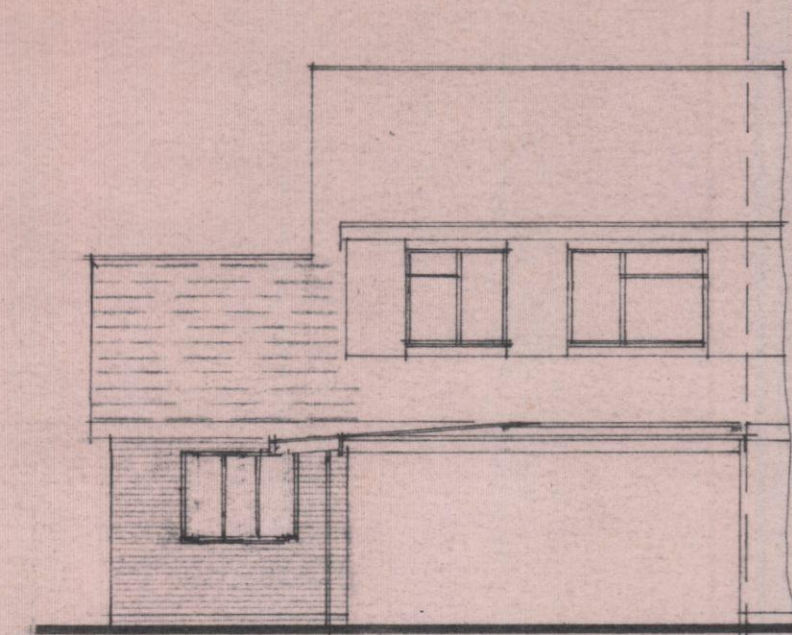


East Elevation.

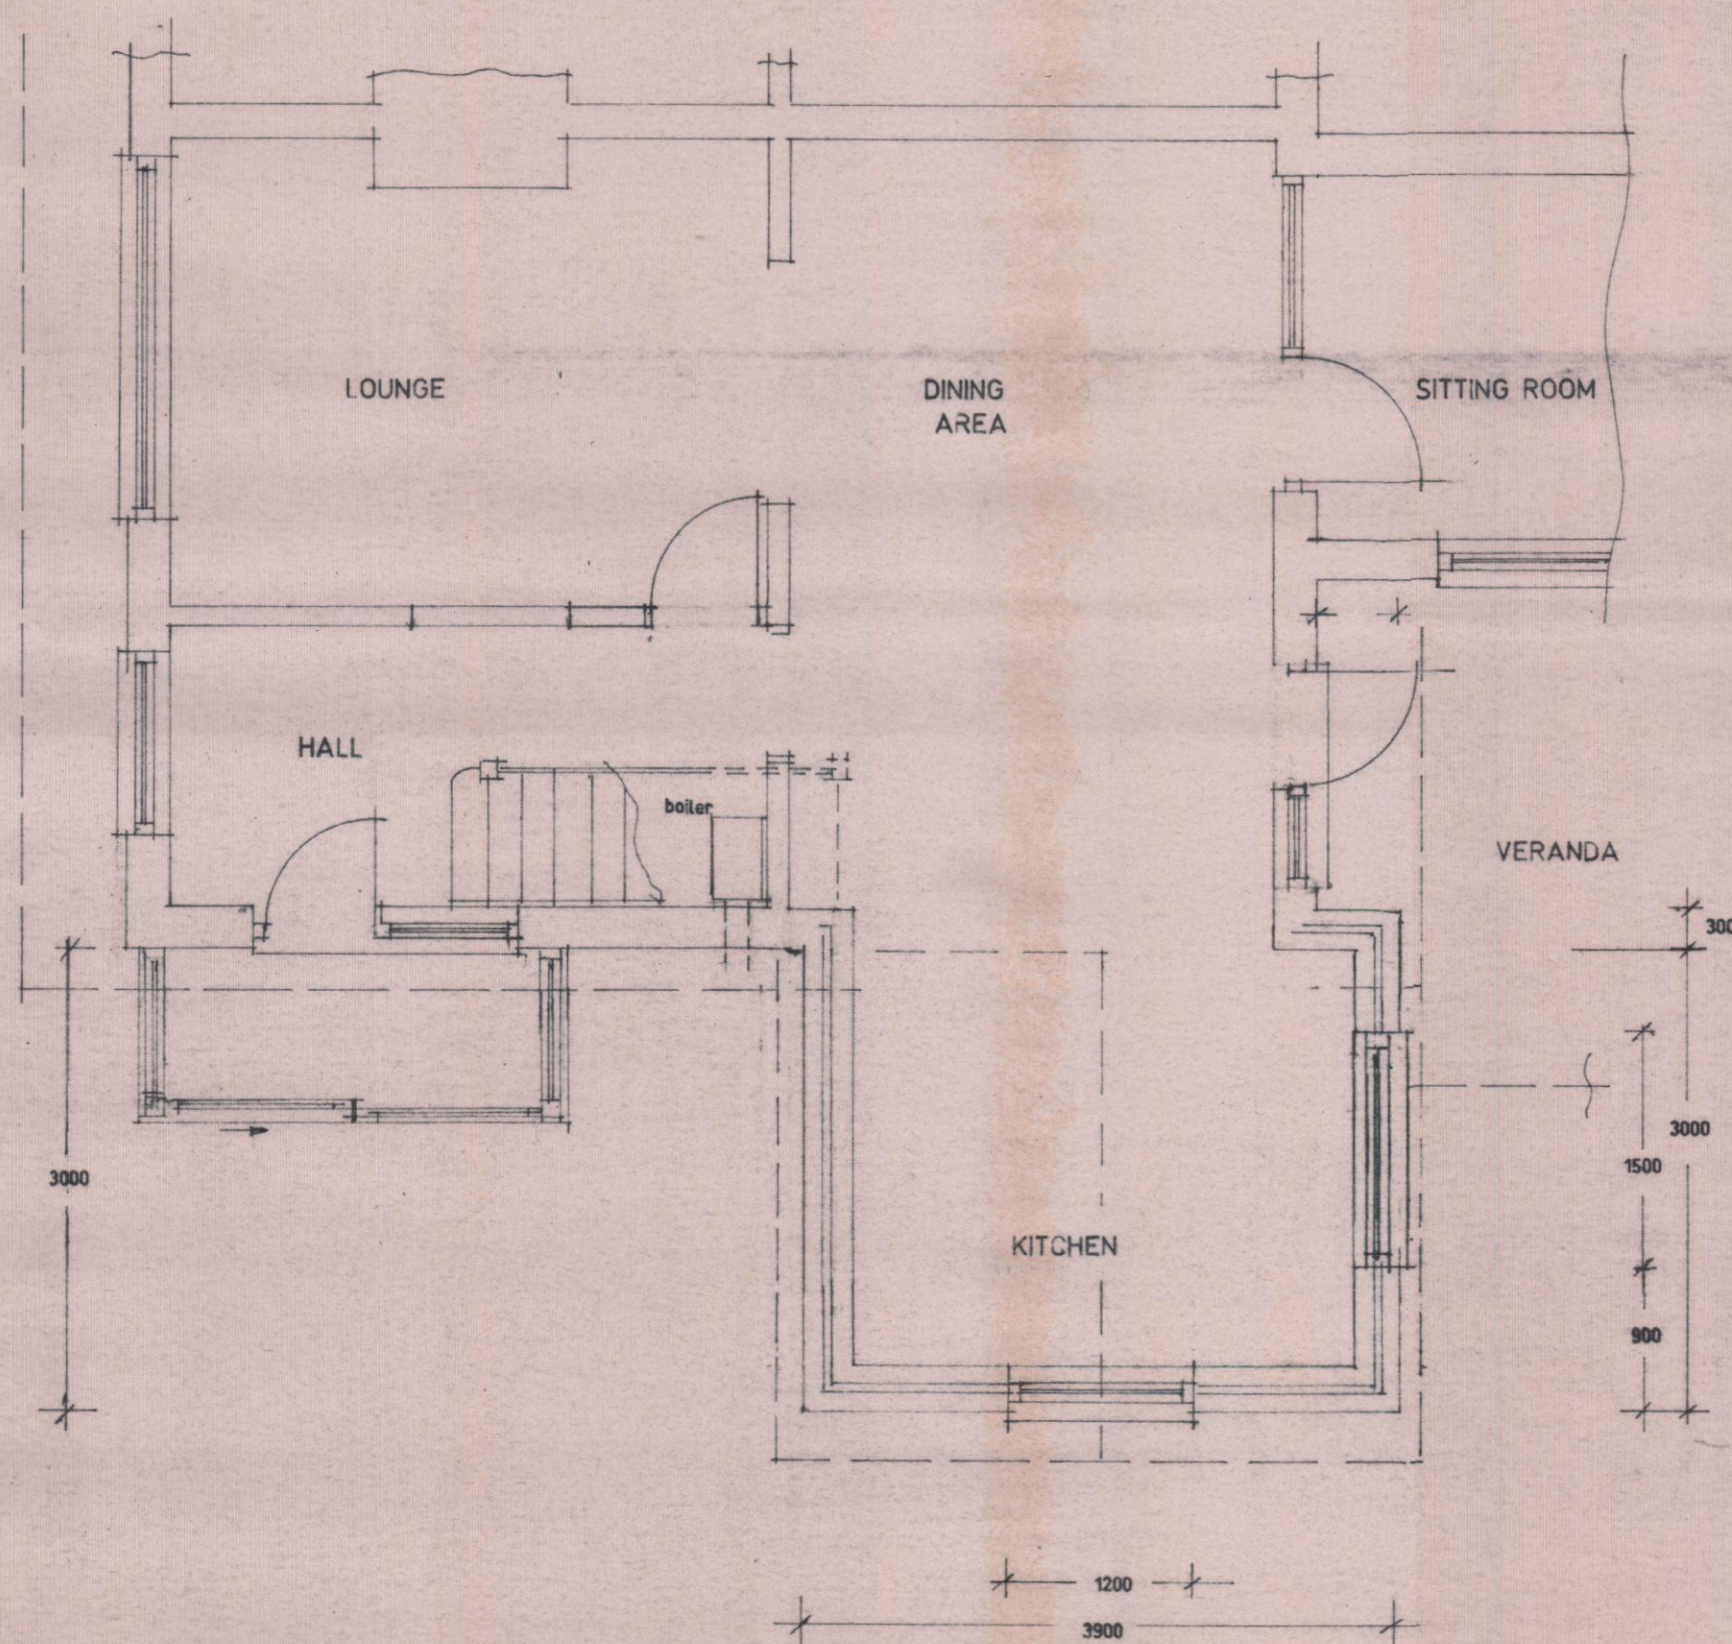

Proposed Ground Floor Layout.

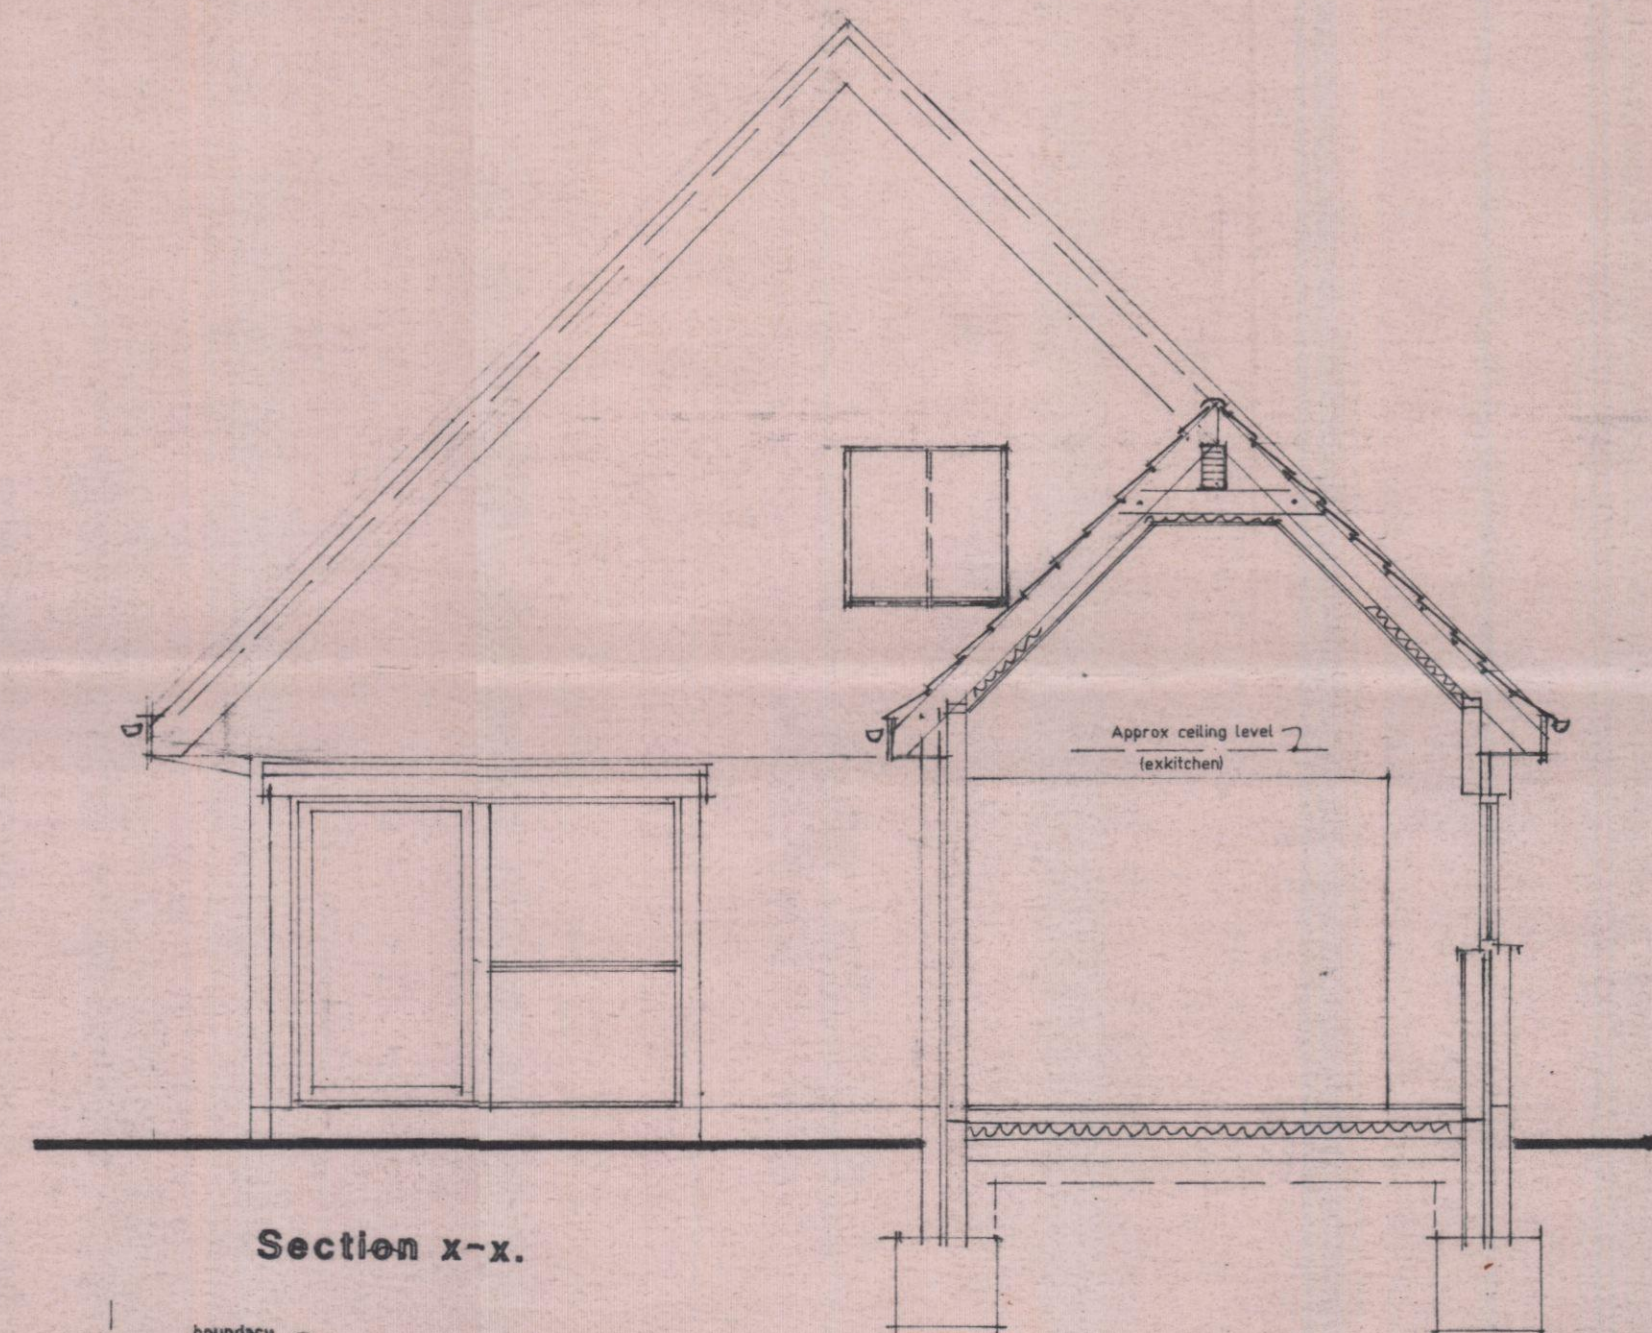

Section x-x.

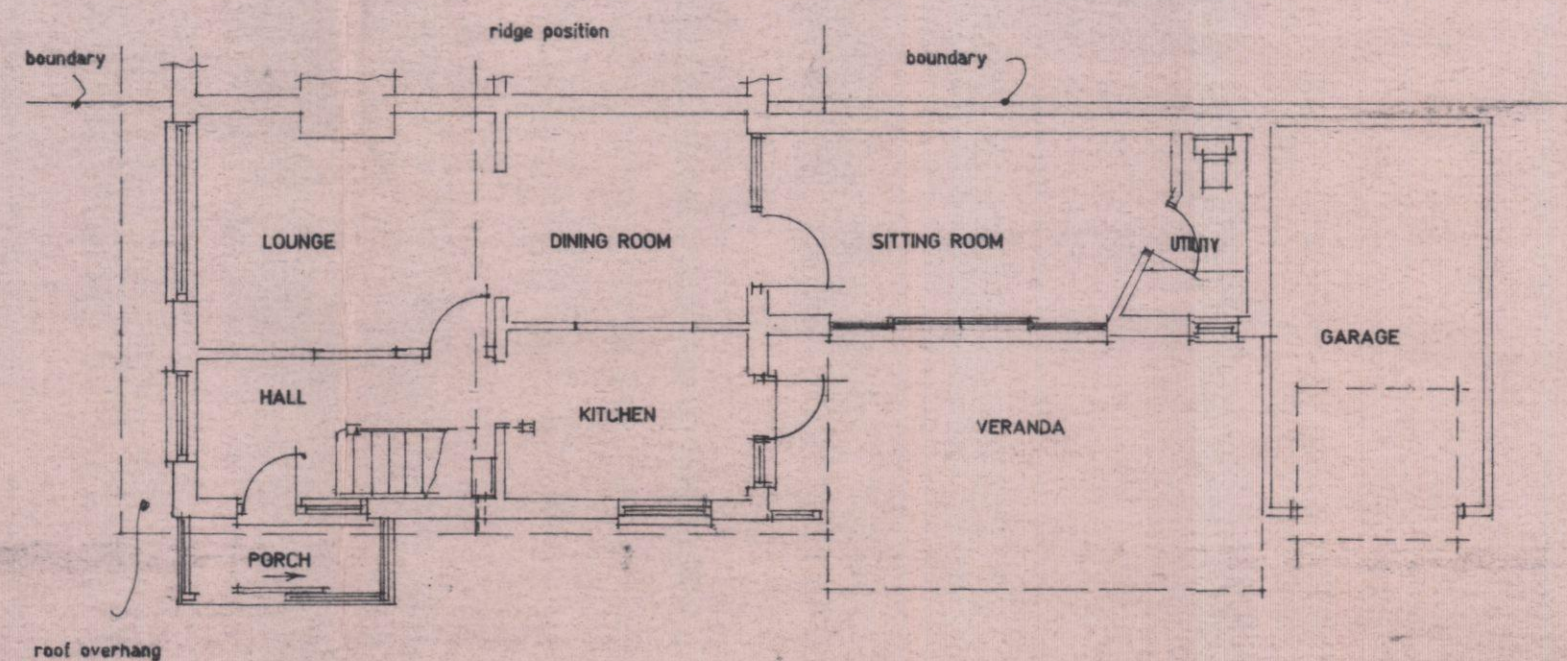

Existing Ground Floor Layout.



Proposed single storey extension at  
1 Bedford Close, Warblington, Havant,  
Hants. P09 2TP

Mrs S R Nicoll

Date October 2012

Scale 1:50 1:100

A2 Drawing Number

Revision.

A