



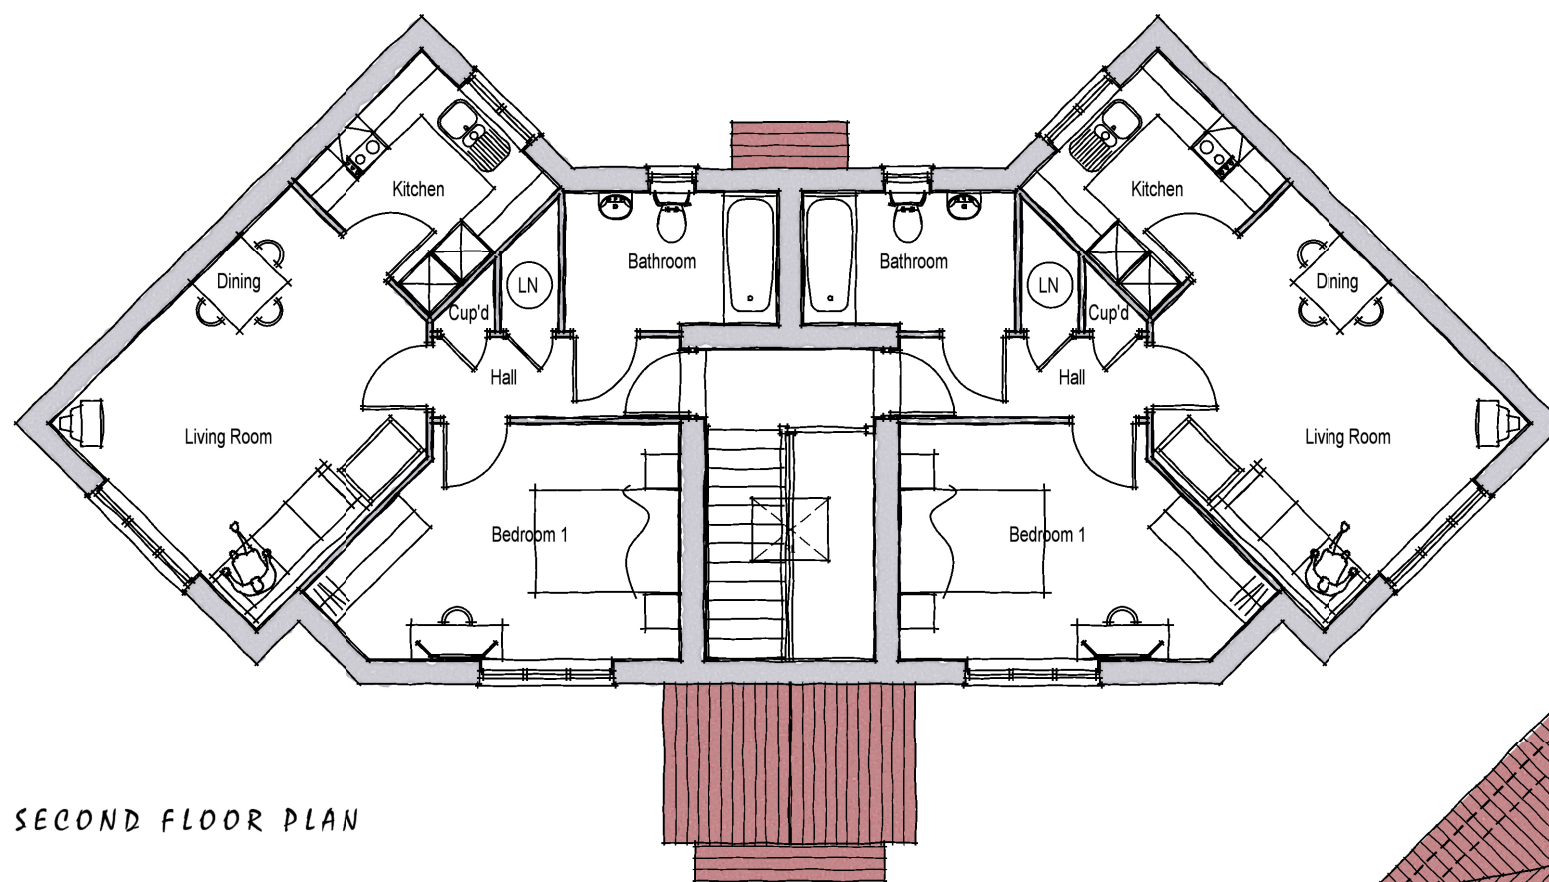

SECOND FLOOR PLAN

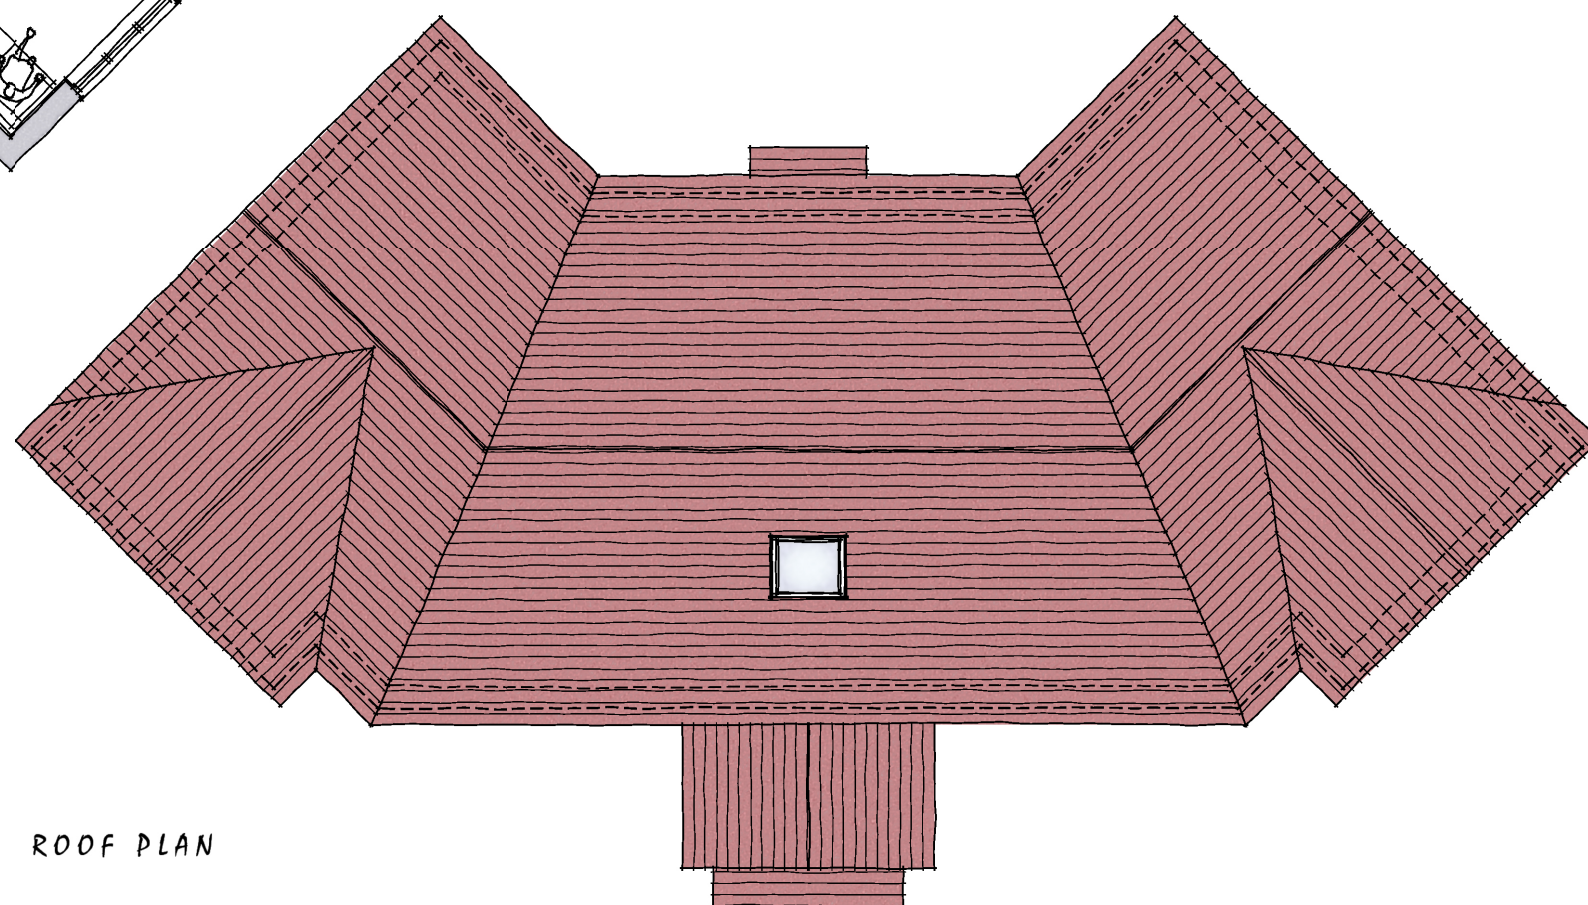

ROOF PLAN

TYPE JAY

Rev.	Date	Description					Drawn	Checked
Client			Scale	1:100 @ A3	Drawn	MCN	Checked	DGP
								
Project			Date	June 2012	File	Type JAY		
Denvilles, Manor Farm, Havant.								
Drawing Title			Drg.No.	P754.JAY.02	Rev.	—	Drawing Status	PLANNING
Type JAY Second Floor & Roof Plans								



AAP Architecture Ltd, Unit A, Monument Business Centre, Monument Way East, Woking, Surrey GU21 5LY. Tel: 01483 727345 Fax: 01483 727375
Web: www.aap-arc.co.uk E-mail: projects@aap-arc.co.uk

This drawing is the copyright of AAP Architecture Ltd.