




see 5116.12.1 for plans
& sections.

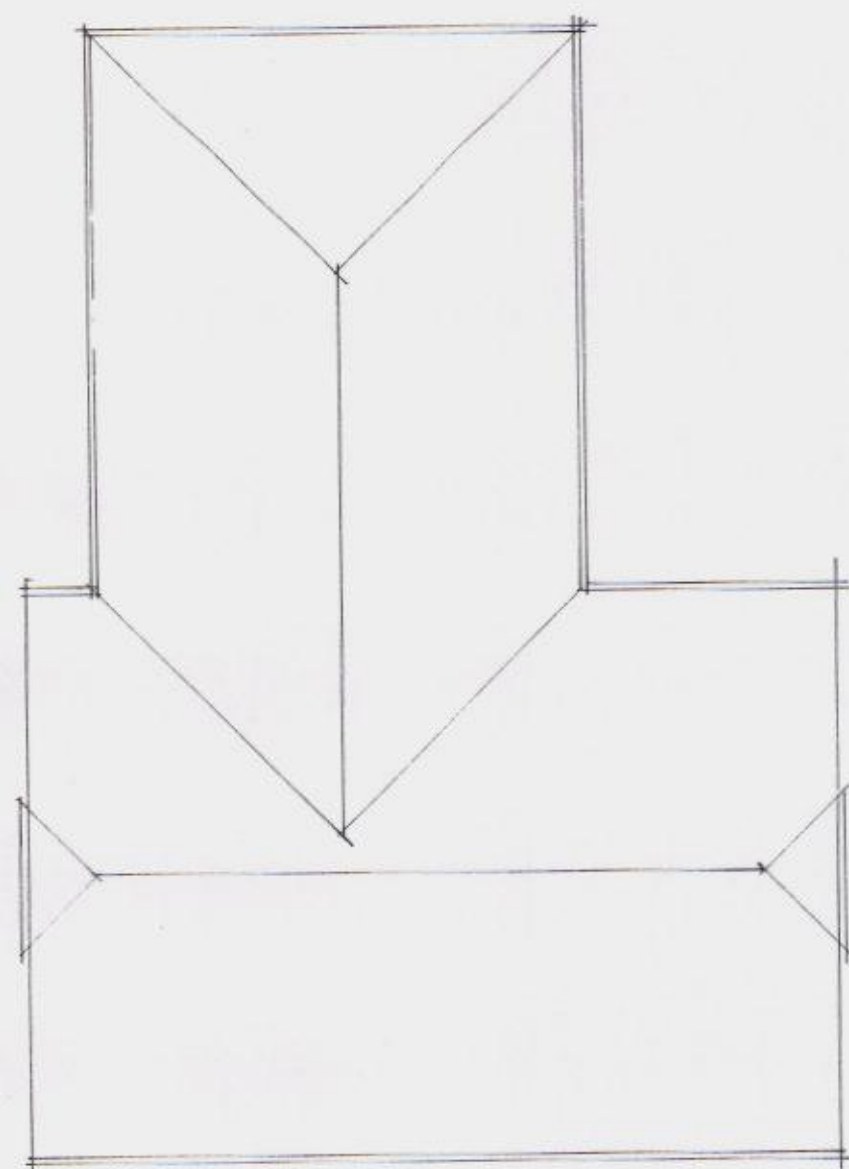


existing roof plan

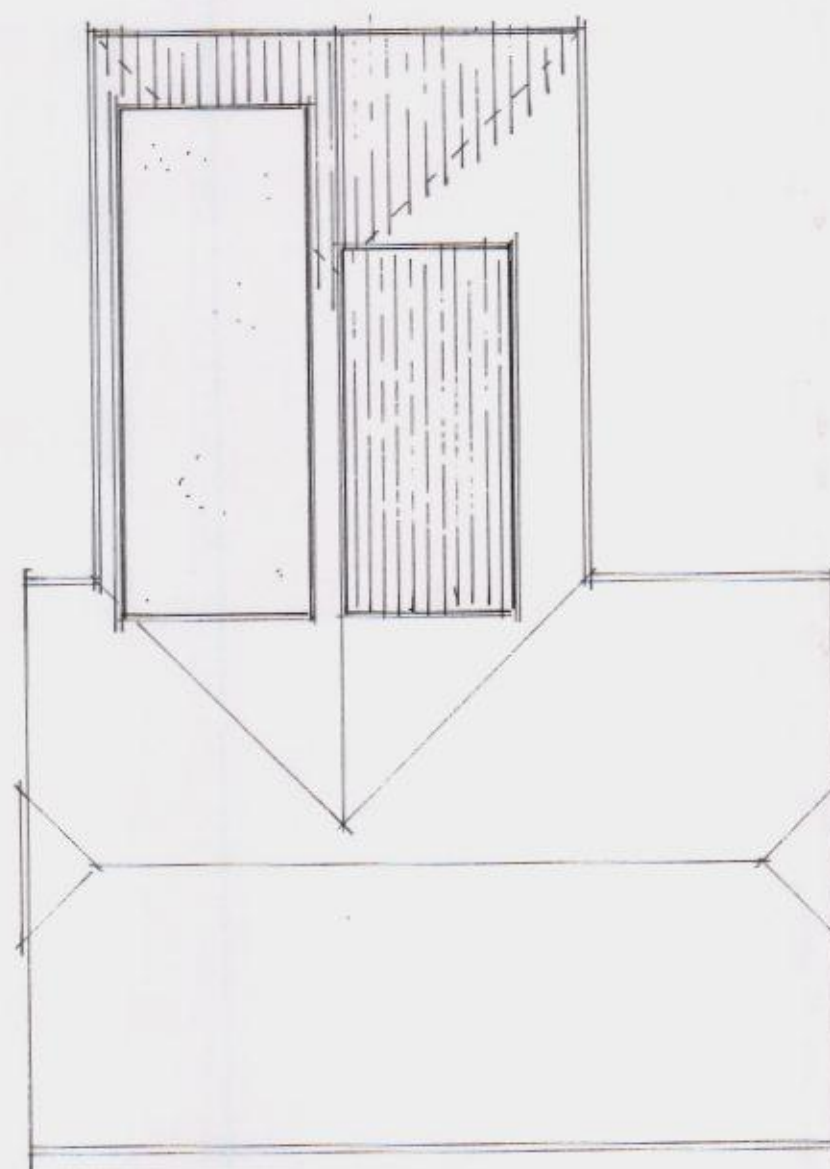


proposed roof plan

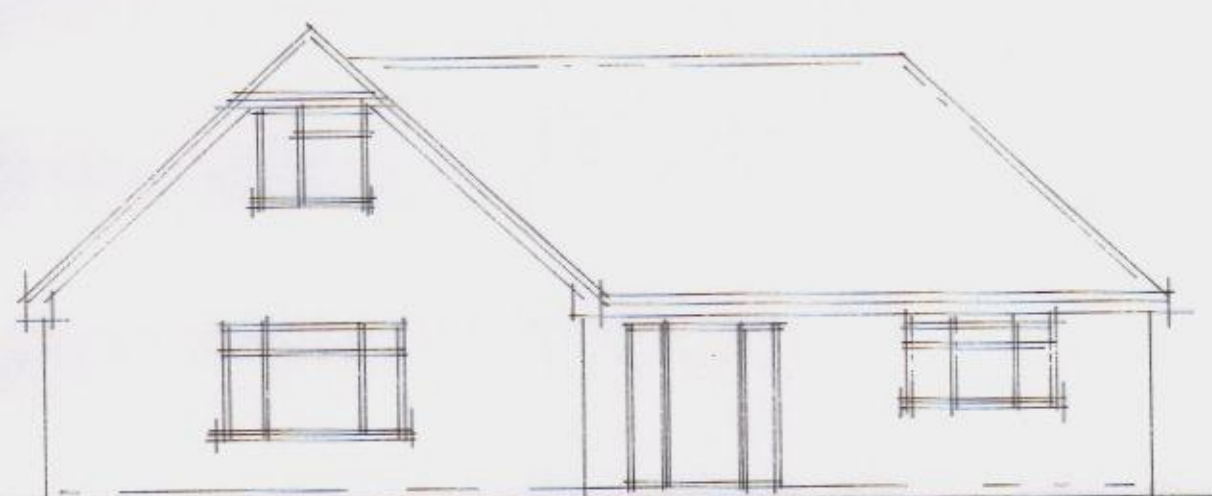


existing front elevation.

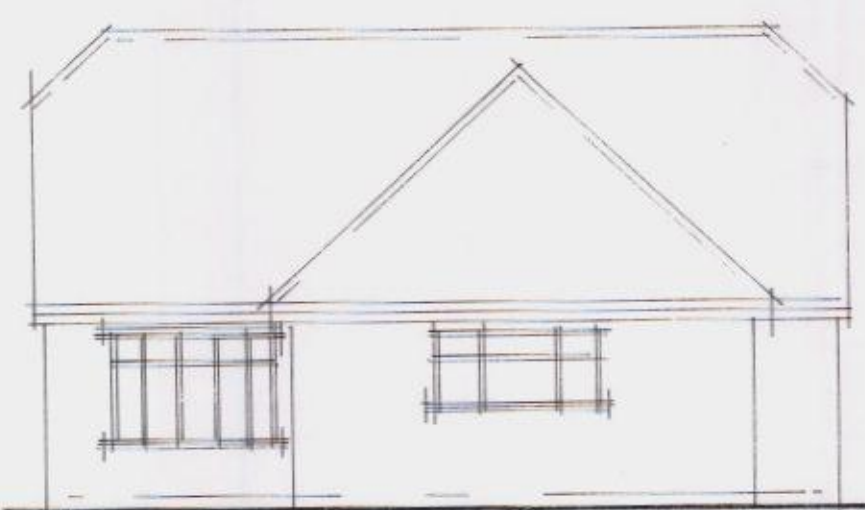


existing side elevation.

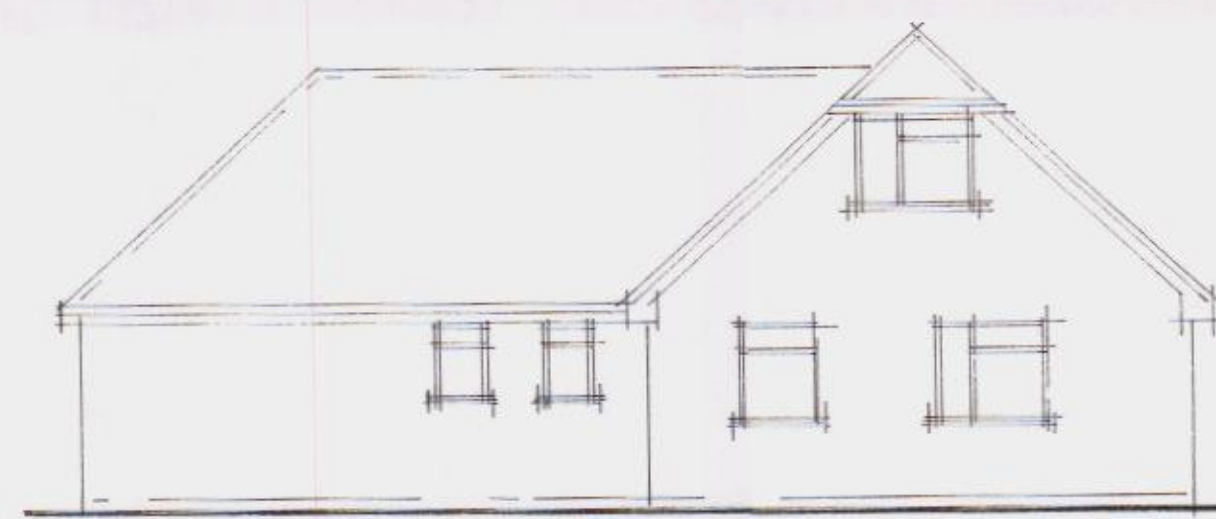


existing rear elevation.

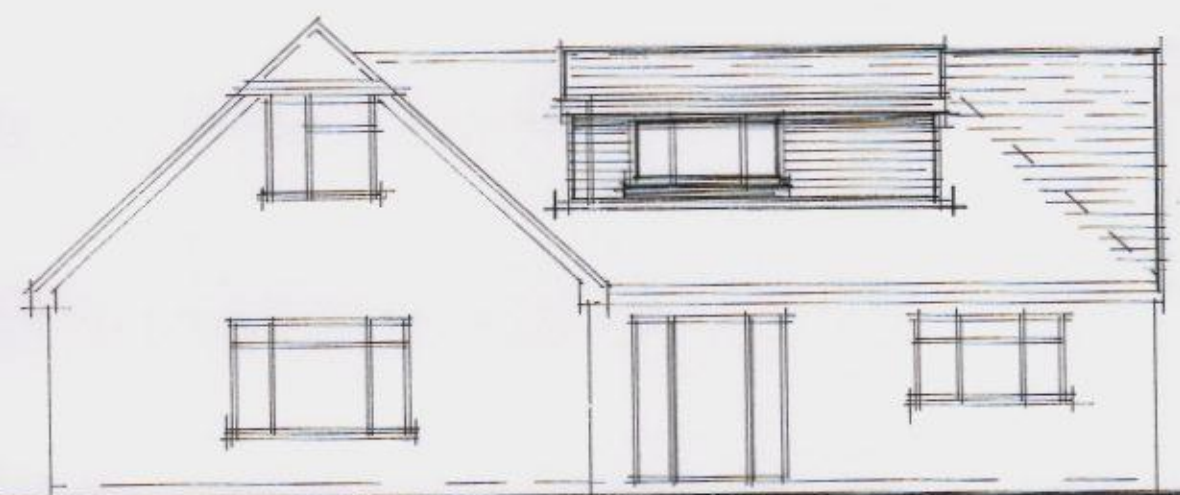

proposed front elevation.

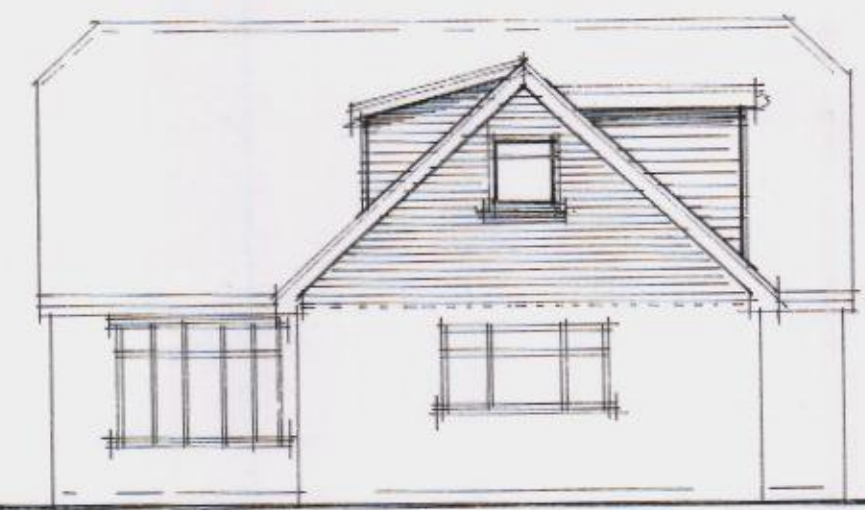

proposed side elevation.

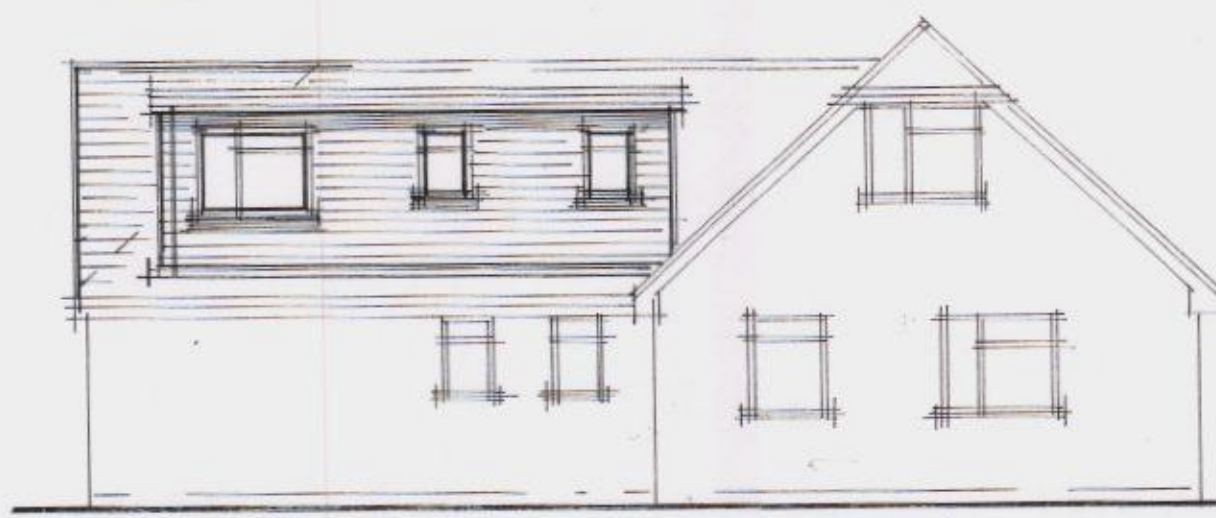

proposed rear elevation.

A	SEPT '12	PLANNING DRAWINGS
	Date	Revision

© copyright

THORNS-YOUNG
ARCHITECTURAL

THORNS-YOUNG LTD

232 London Road, North End, Portsmouth PO2 9JQ
Tel: (023) 9267 2883 Fax: (023) 9266 3457
Website: www.thornsyounge.co.uk

Client

mr woodward

Job Title

69 ferndale
water looville

Drawing Title

loft extension

Scale 1:100

:at A2

Date aug '2012

Drawn by sa

Drg. No.

5116.12.2.

Rev.

A.