


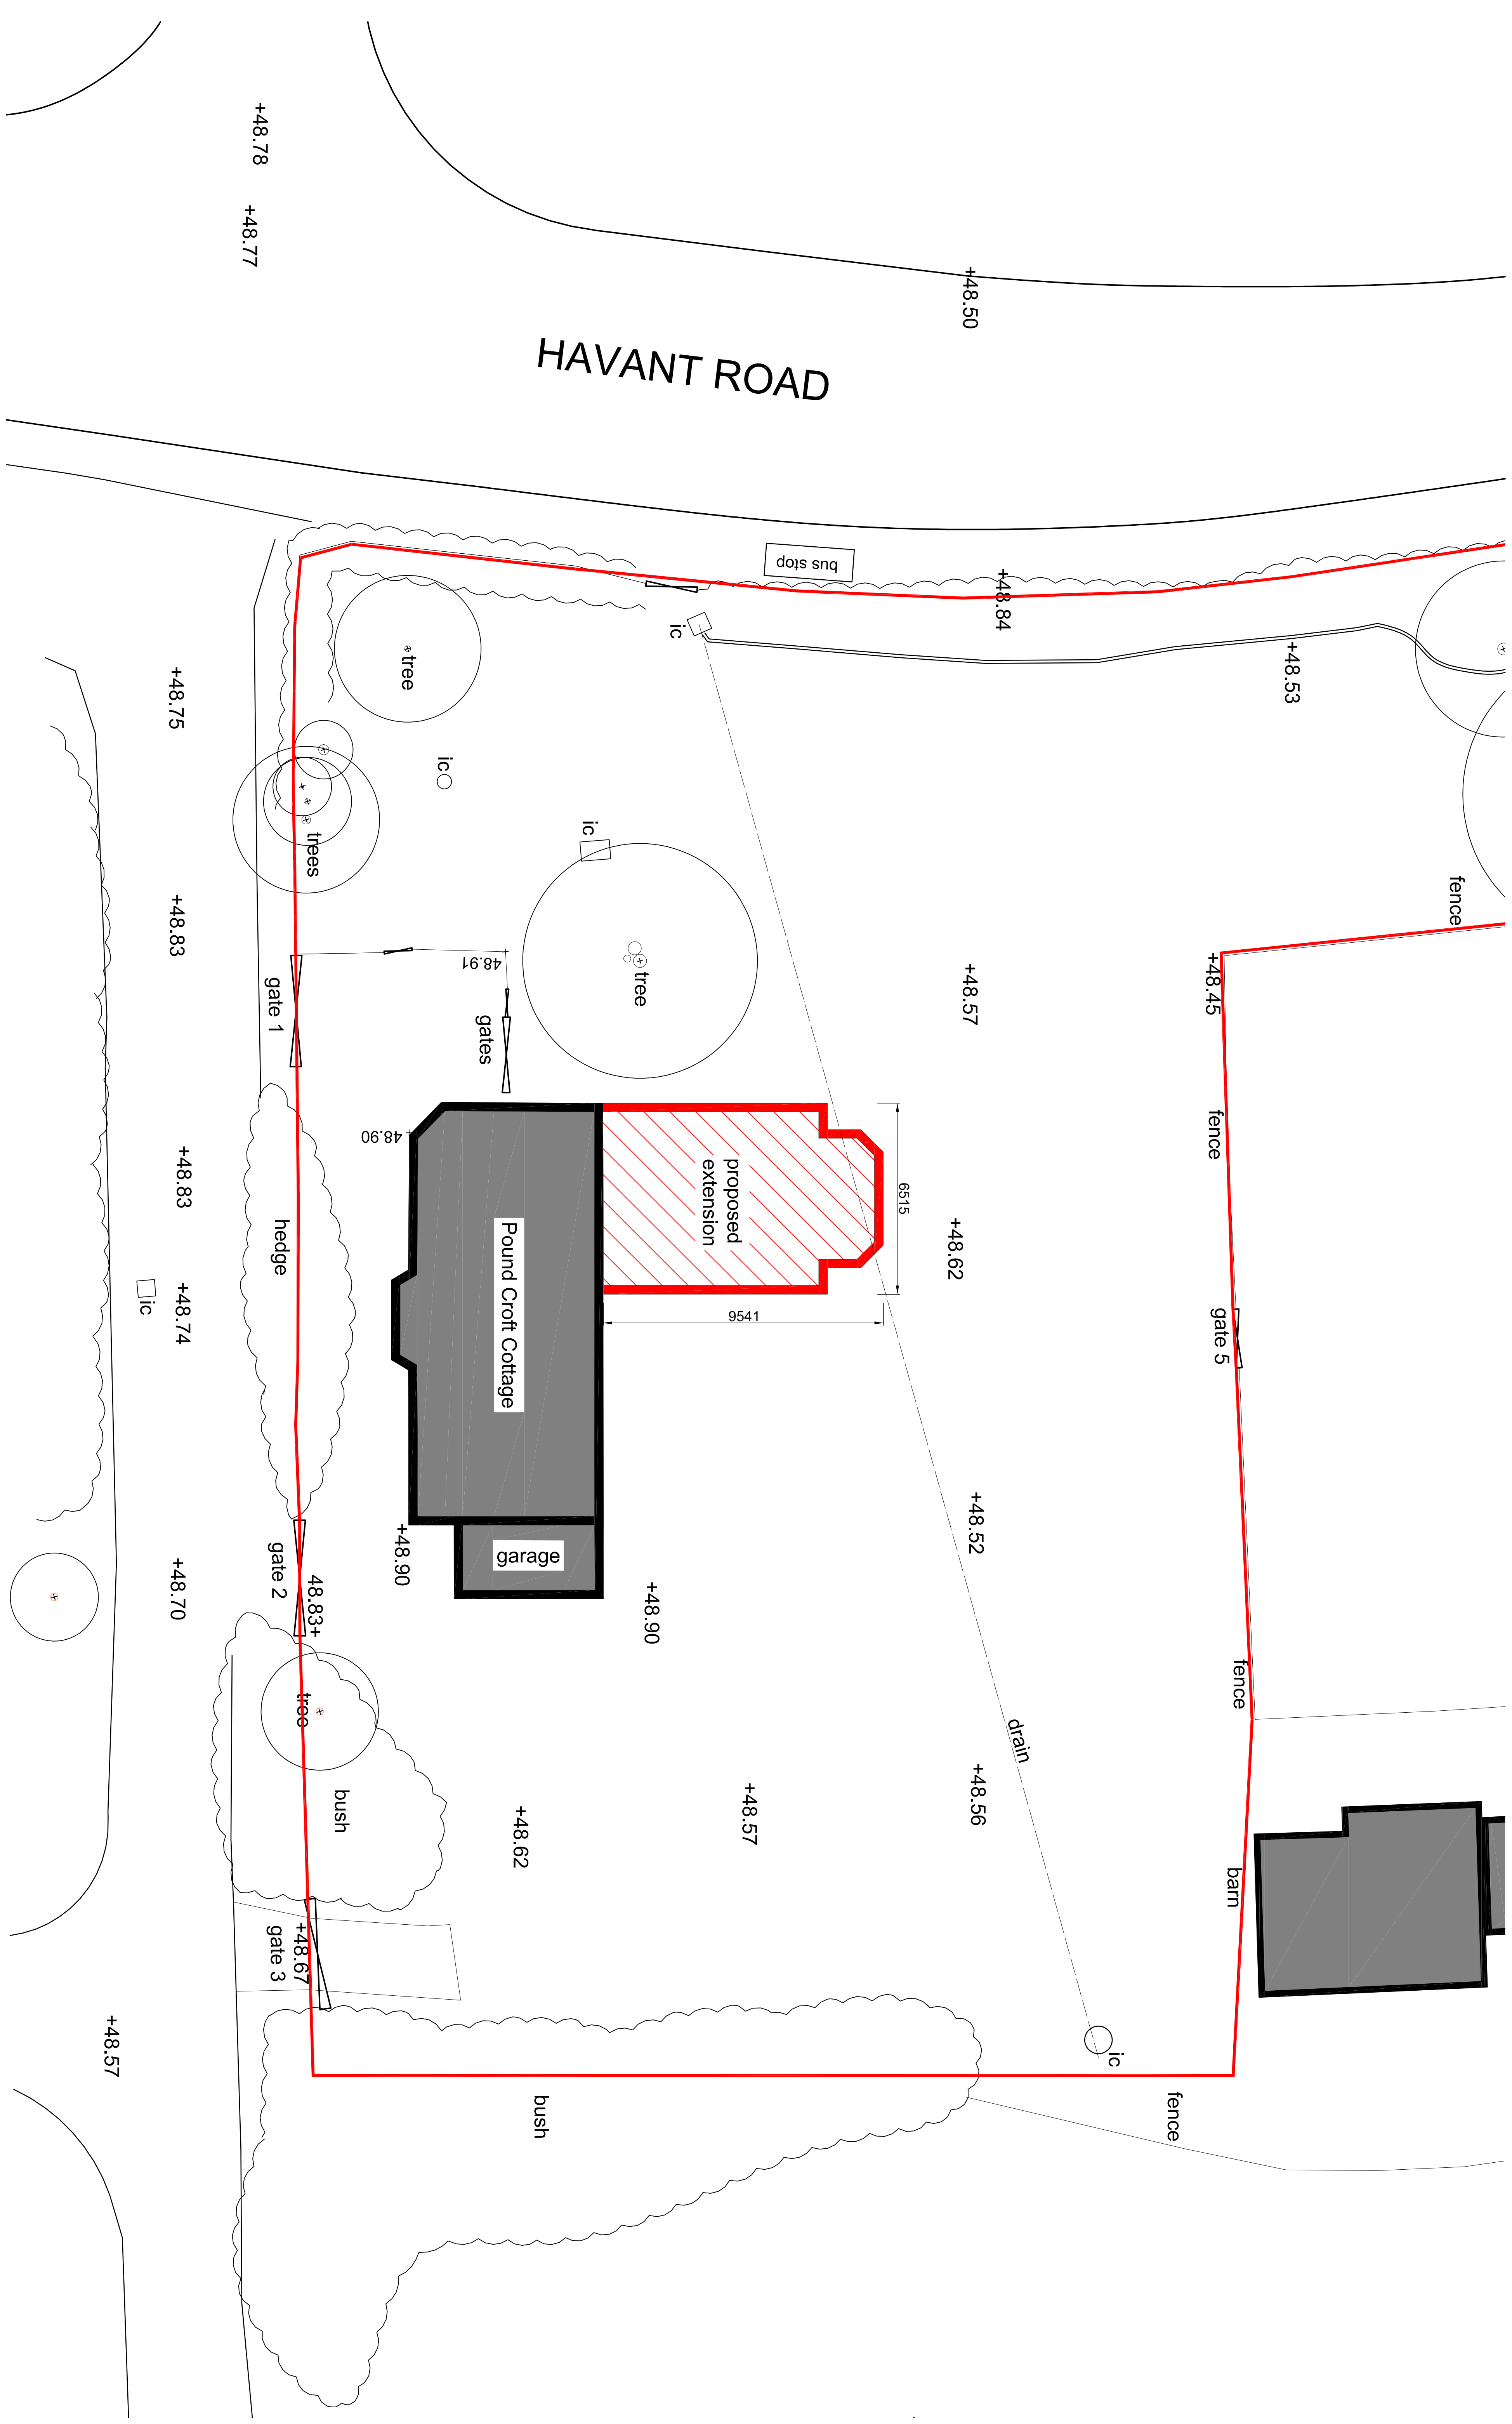

notes:

revisions: A | 6.12.12 | JG | PLANNING APPLICATION

revisions:

Mr and Mrs Newman

Proposed Extension

Pound Croft Cottage, Hayling Island

drawing information title: APPROVED PROPOSED

SITE PLAN

status: PLANNING
date: DEC 2012

scale: 1:100 at A1

drawn: JG
chk'd:

NOTE: The contractor is responsible for hooking all site affirmations and loads. There should be hooking prior to the ordering of any

NOTE: The contractor is responsible for checking all site dimensions and levels. These should be checked prior to the ordering of any components and before the commencement of the works. All discrepancies should be brought to the attention of the Contract Administrator

pwp architects

PWP Architects Ltd 61 South Street, Havant, Hampshire PO9 1BZ
t: 02382 482494 f: 02382 481152
e: design@pwp-architects.com
w: www.pwp-architects.com

job: 4966 dwg: 1152 rev: A

4966 1152 A