



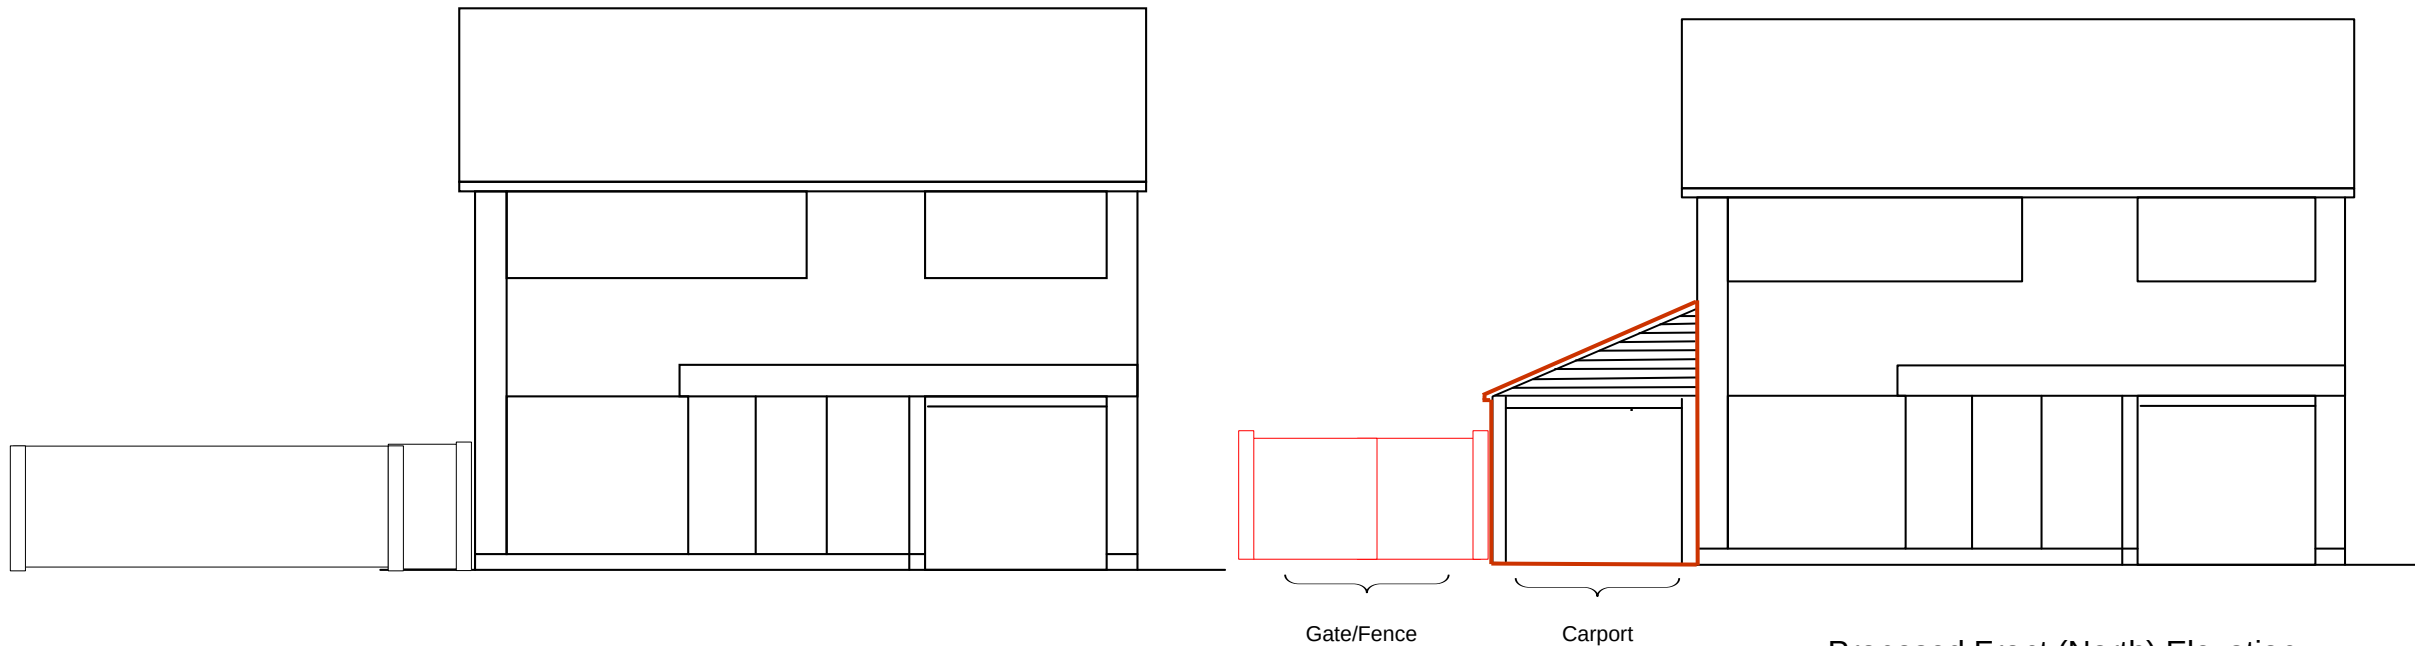

Existing Front (North) Elevation


Proposed Front (North) Elevation

Materials for new extension:
Roof: Tiles to match existing
Elevations: Bricks to match existing
Window and doors: White, UPVC, double glazed
Car Port Door: White up & over to match existing
Fence/Gate: Feather edged boards on Arris rails to match existing side fence

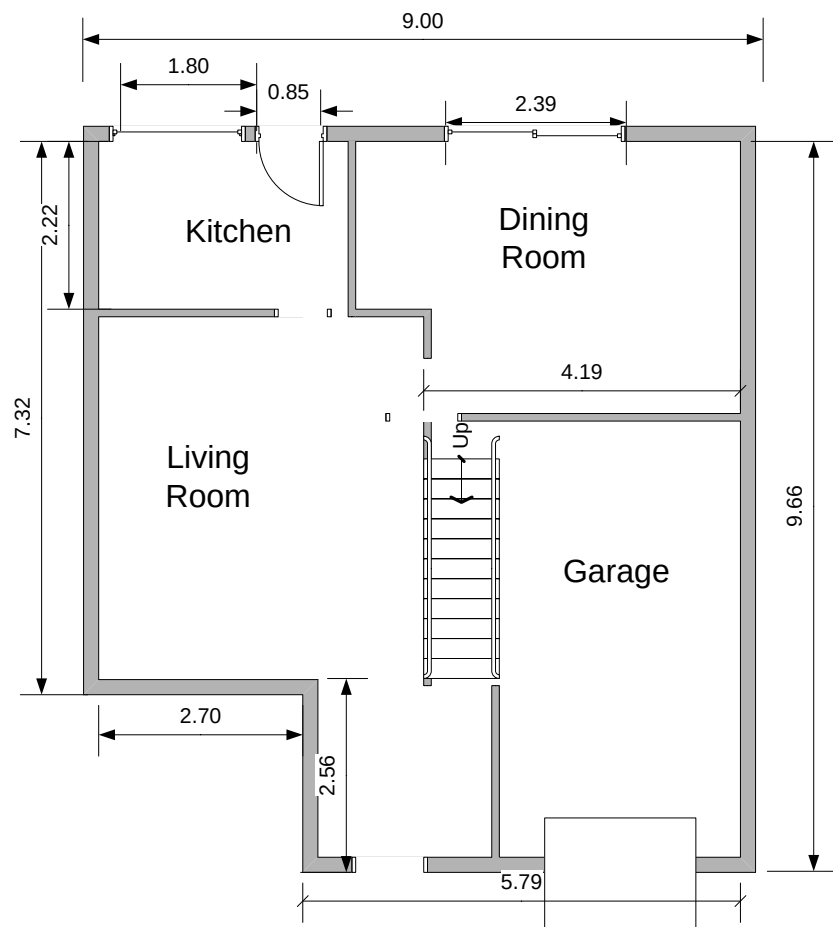


Existing First Floor Plan

Existing Floor Plan

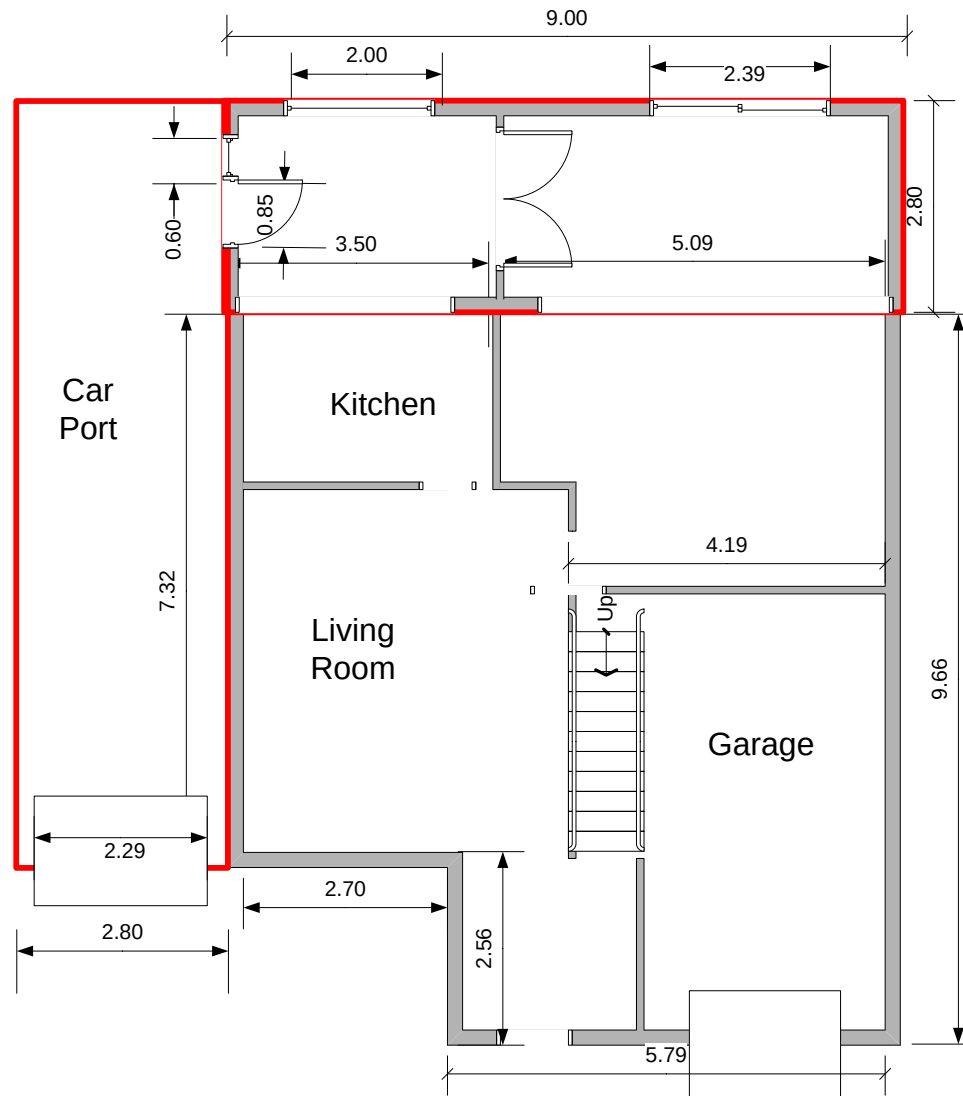


Proposed Floor Plan


Proposal: Rear Extension, Side Carport & Extension to side fence.
Scale: 1:100
Address: 1 Nutwick Road. HAVANT PO9 2UH
Paper Size: A3
Version: 2
Name: Mr & Mrs D Cooper
Date: 19 th April 2012
Page: 1 of 6

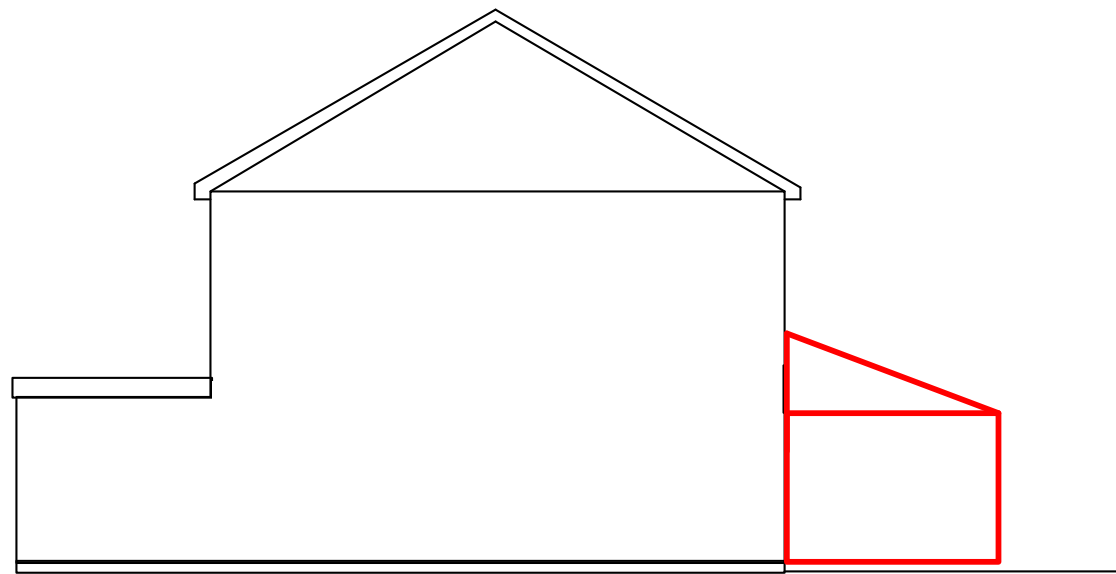

PROPOSED WEST ELEVATION

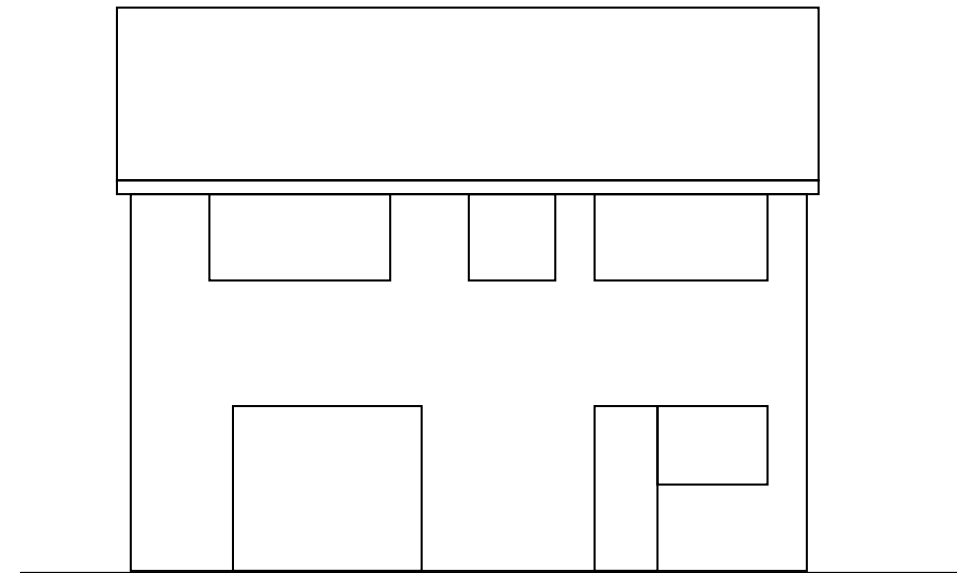


EXISTING (SOUTH) REAR ELEVATION

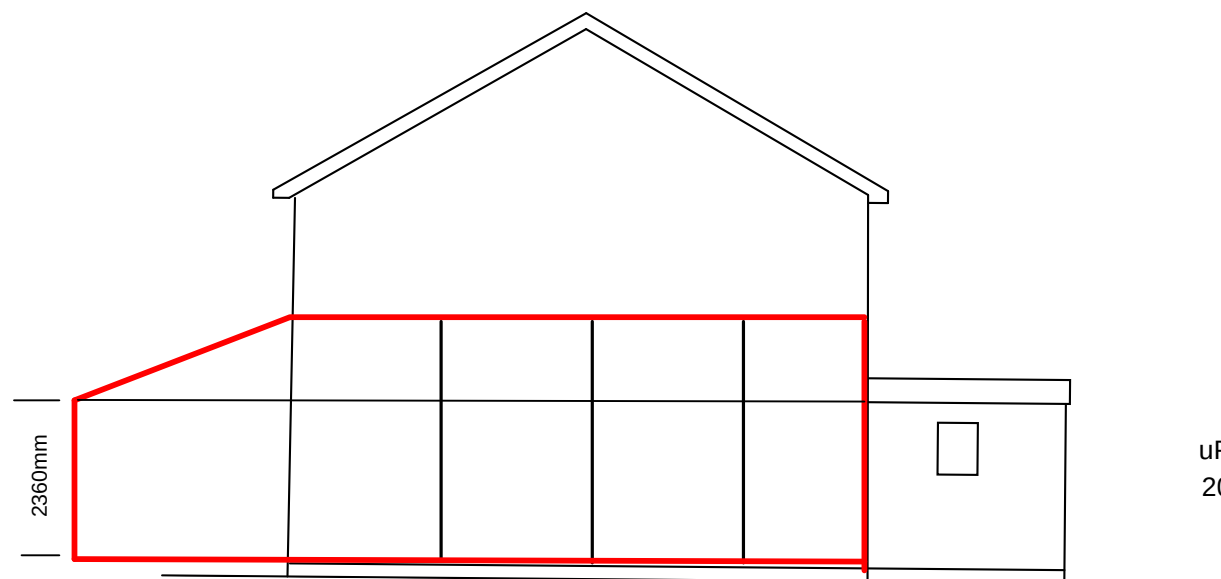

PROPOSED EAST (SIDE) ELEVATION


uPVC Window
2000mm (w) x
1200mm (h)

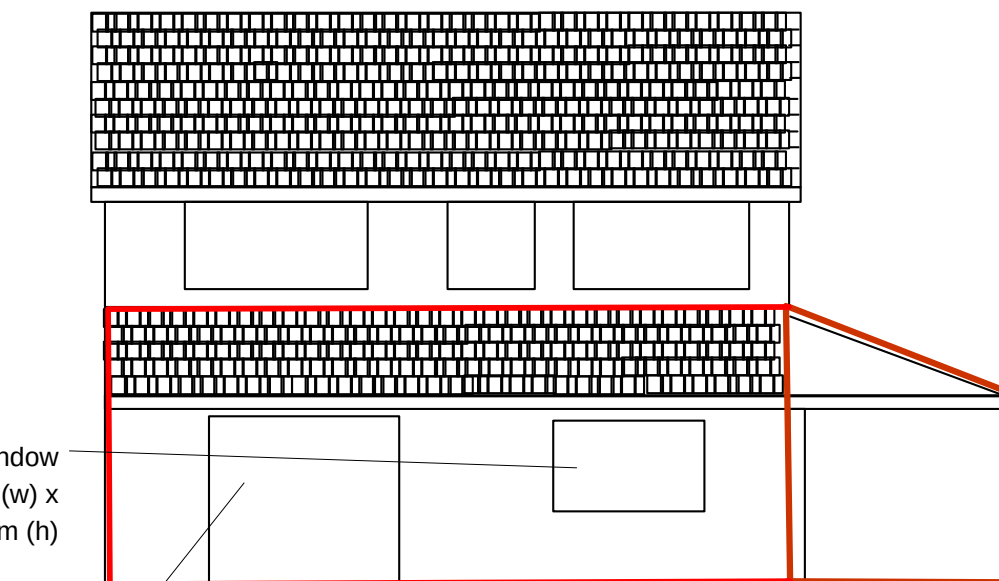


PROPOSED (SOUTH) REAR ELEVATION

Patio door
2390mm (w) x 2100mm (h)


Proposal: Rear Extension, Side Carport & Extension to side fence.
Scale: 1:100
Address: 1 Nutwick Road. HAVANT PO9 2UH
Paper Size: A3
Version: 2
Name: Mr & Mrs D Cooper
Date: 19 th April 2012
Page: 2 of 6

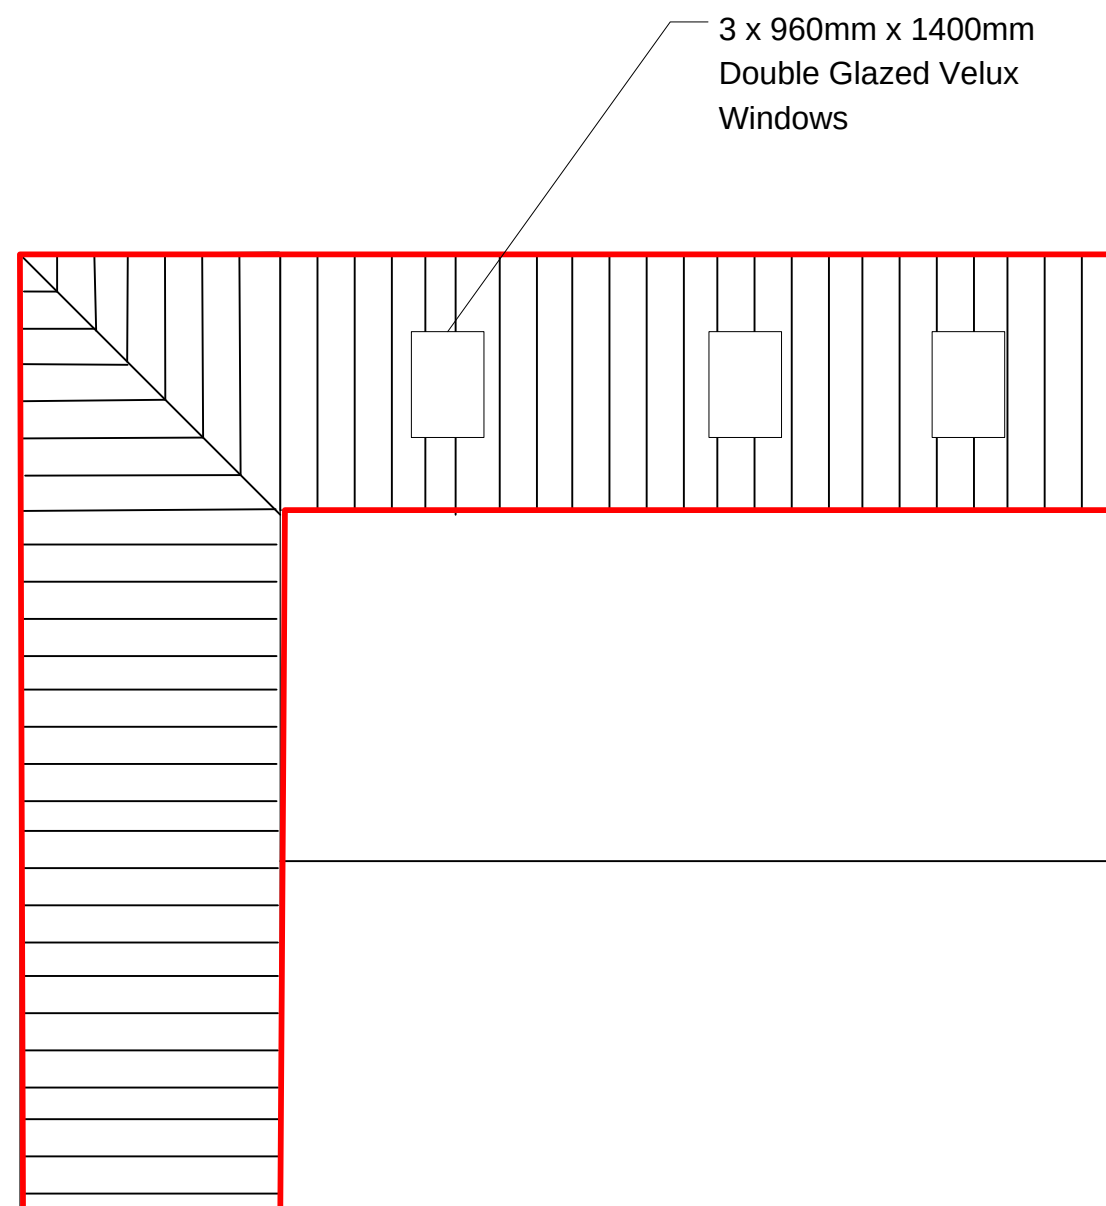

PROPOSED ROOF PLAN

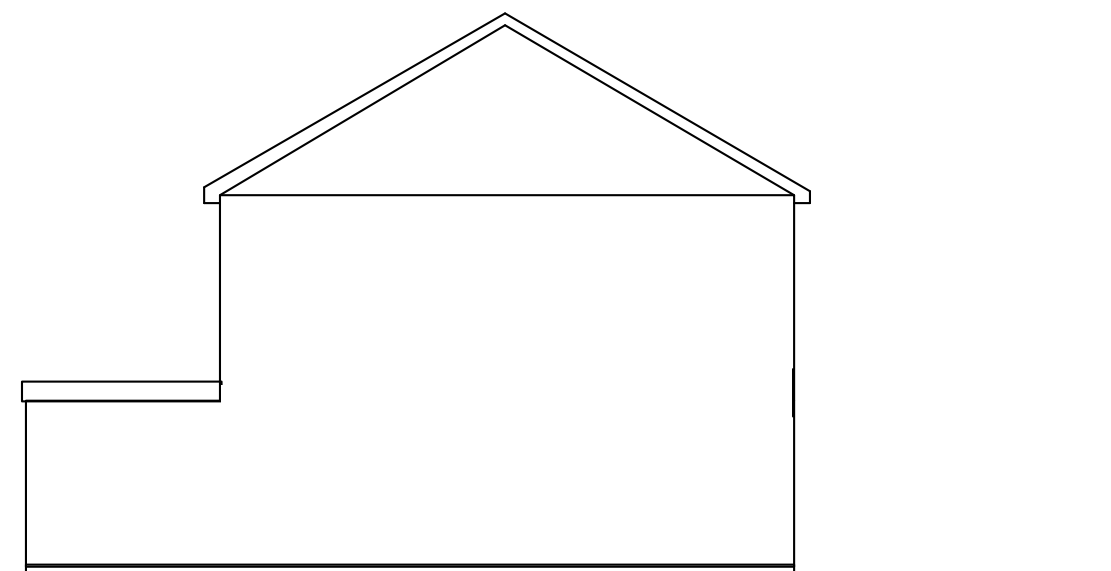


EXISTING WEST ELEVATION

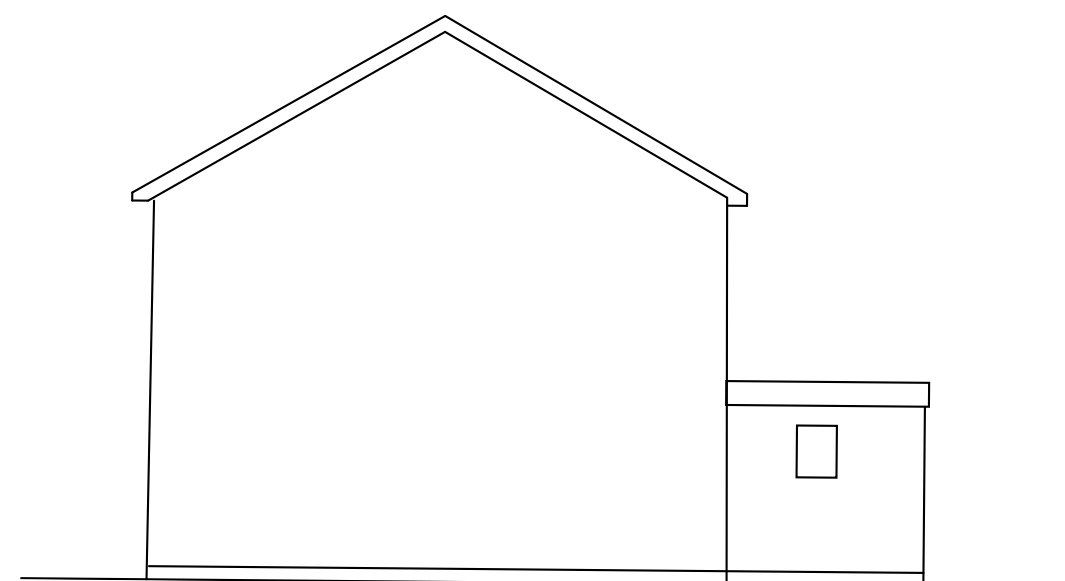


EXISTING EAST ELEVATION


Proposal: Rear Extension, Side Carport & Extension to side fence.
Scale: 1:100
Address: 1 Nutwick Road. HAVANT PO9 2UH
Paper Size: A3
Version: 2
Name: Mr & Mrs D Cooper
Date: 19 th April 2012
Page: 3 of 6

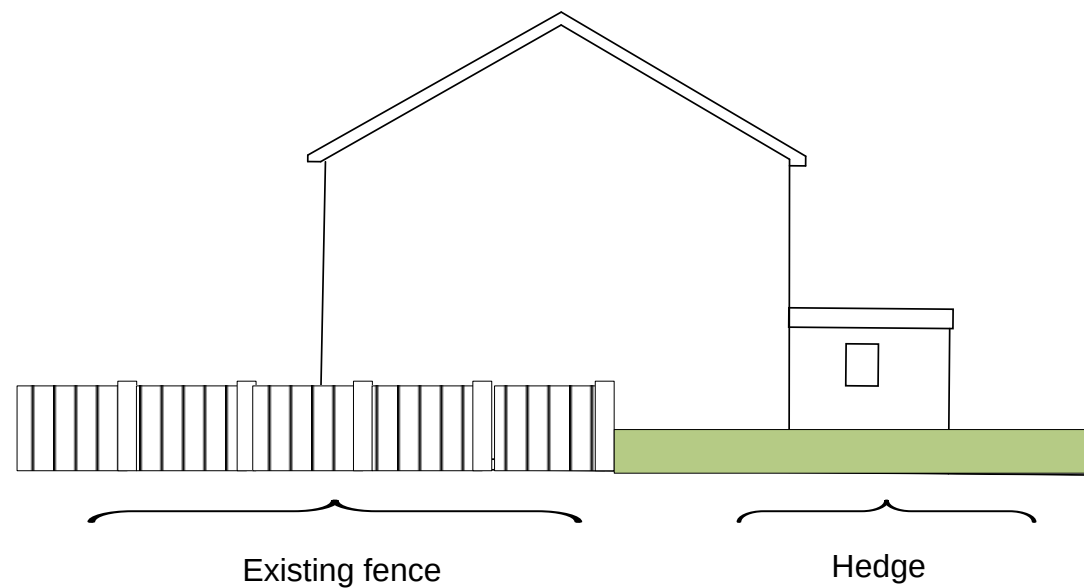

EXISTING VIEW FROM SOUTHLEIGH ROAD

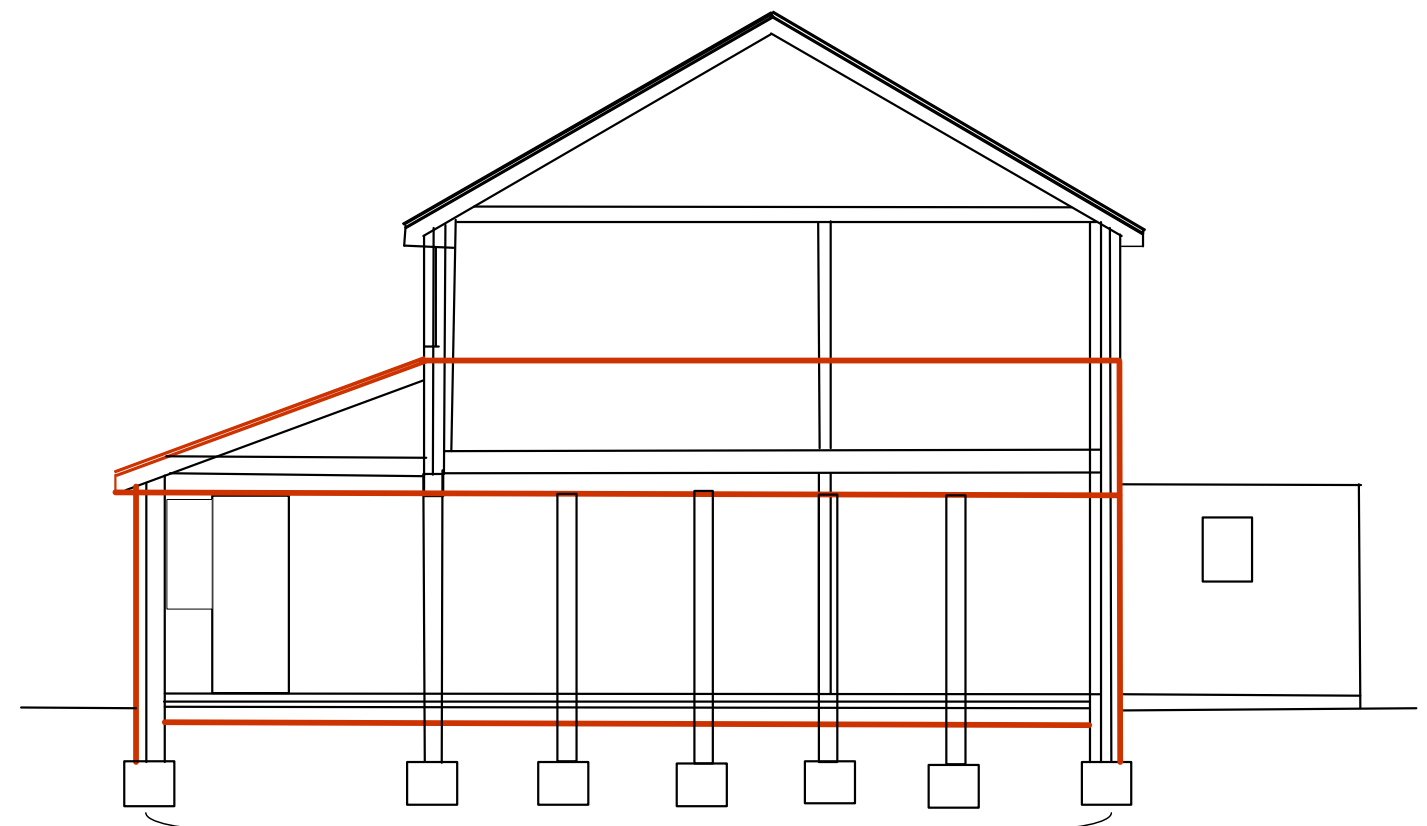


1/50 SECTION

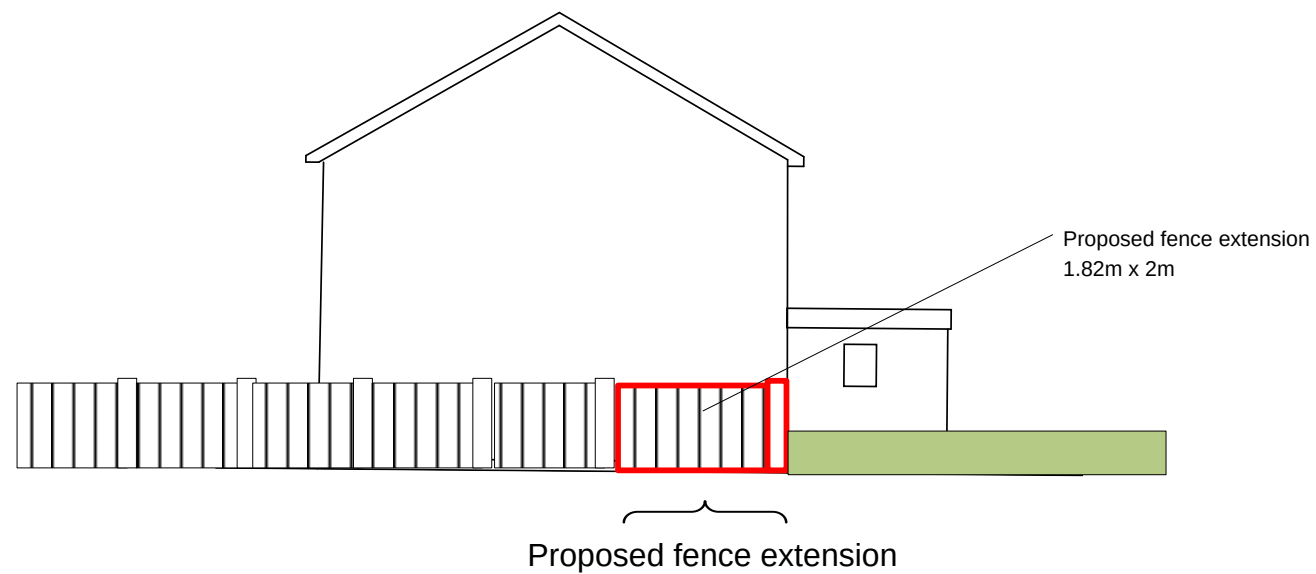

PROPOSED VIEW FROM SOUTHLEIGH ROAD

Proposal: Rear Extension, Side Carport & Extension to side fence.
Scale: 1:100
Address: 1 Nutwick Road. HAVANT PO9 2UH
Paper Size: A3
Version: 2
Name: Mr & Mrs D Cooper
Date: 19 th April 2012
Page: 4 of 6

Nutwick Road

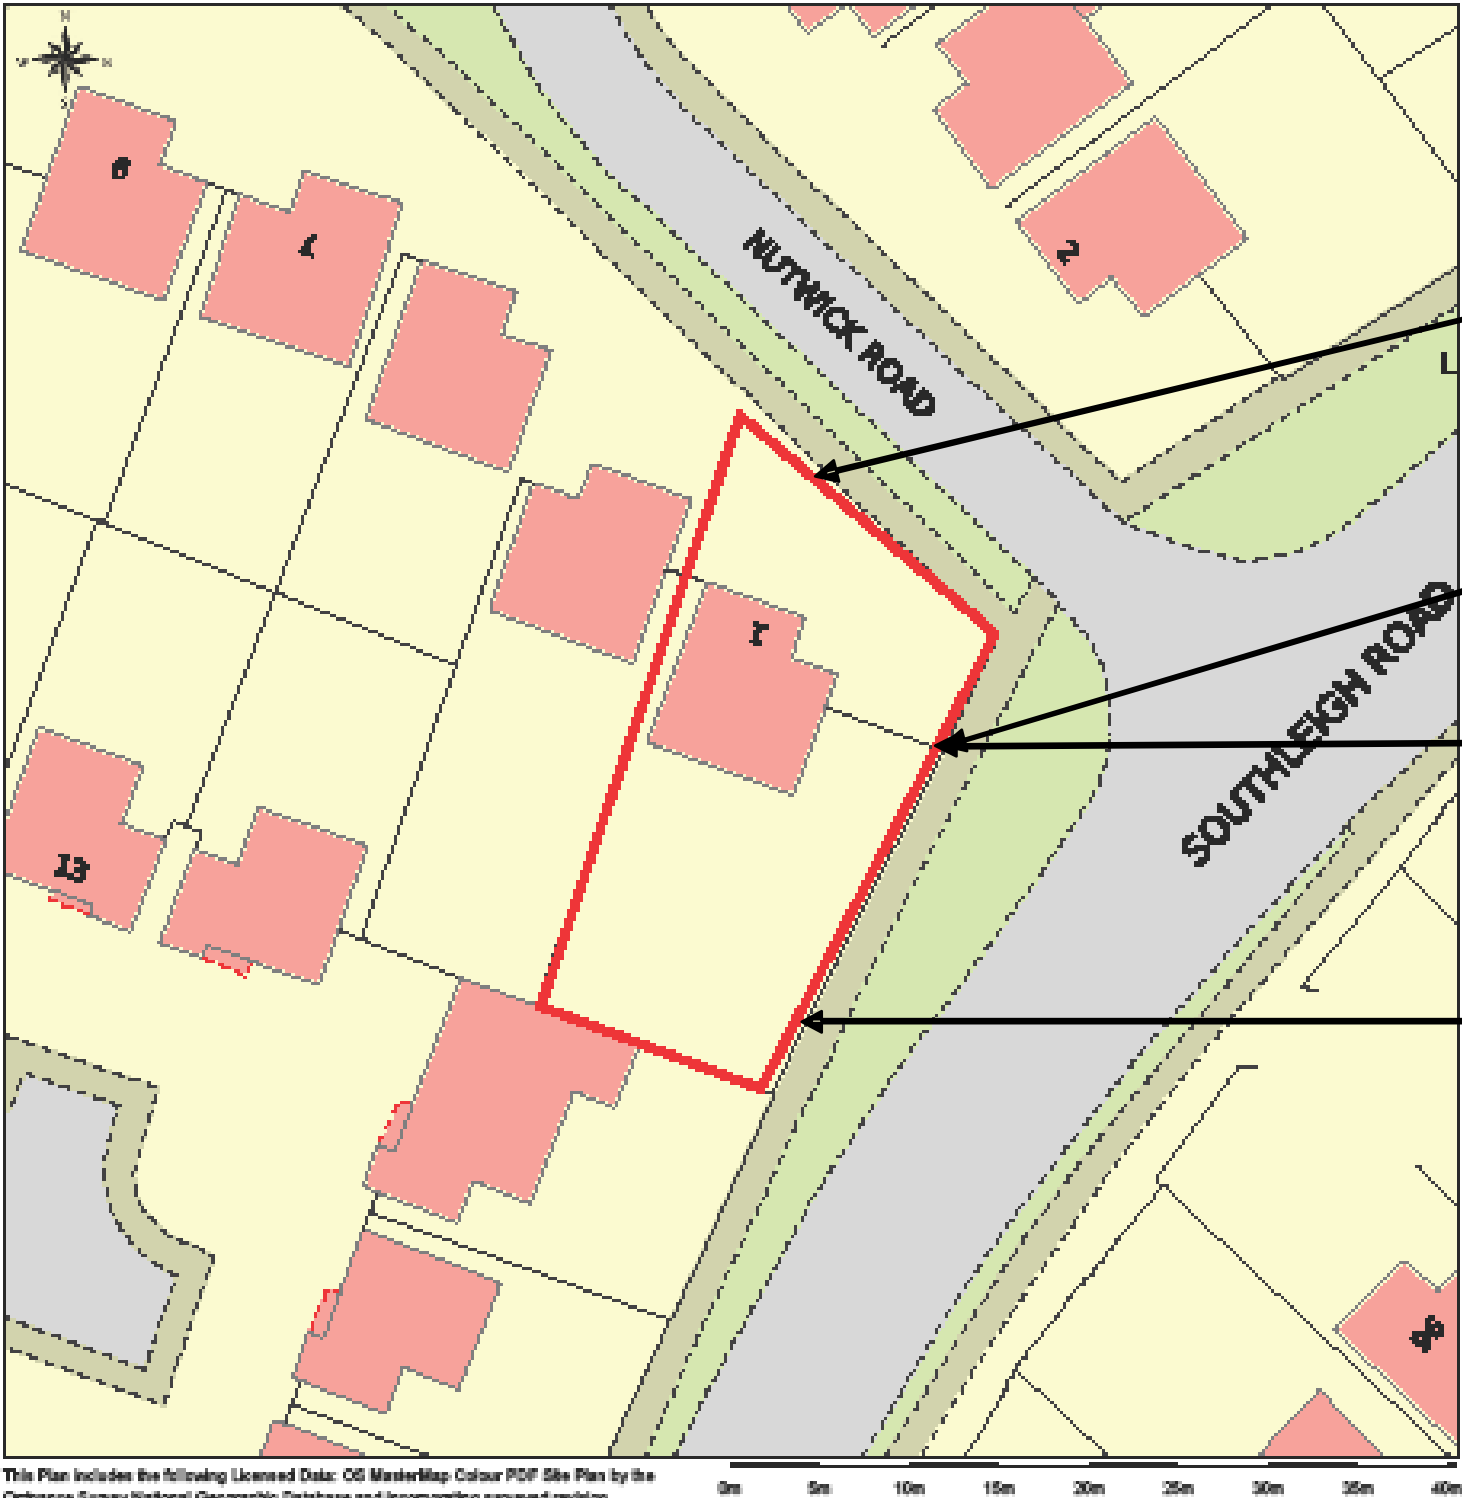

This Plan includes the following Licensed Data: OS MasterMap Colour PDF Site Plan by the Ordnance Survey National Geographic Database and incorporating surveyed revision available at the date of production. Reproduction in whole or in part is prohibited without the prior permission of Ordnance Survey. The representation of a road, track or path is no evidence of a right of way. The representation of features as lines is no evidence of a property boundary. © Crown copyright, All rights reserved 2012. Licence number 0100031673

Scale: 1:500, paper size: A4

APP/12/00361

Block Plan 1:500

Existing boundary fence layout


Existing 1m high hedge bordering Southleigh Road and Nutwick Road.

Fence/Gate : Feather edged boards on Arris rails treated with wood preservative.

Existing side fence (1.85. high) bordering Southleigh Road, and Side fence and gate (1.85m high) fronting Nutwick Road.

Proposal: Rear Extension, Side Carport & Extension to side fence.
Scale: 1:100
Address: 1 Nutwick Road. HAVANT PO9 2UH
Paper Size: A3
Version: 2
Name: Mr & Mrs D Cooper
Date: 19 th April 2012
Page: 5 of 6

Nutwick Road

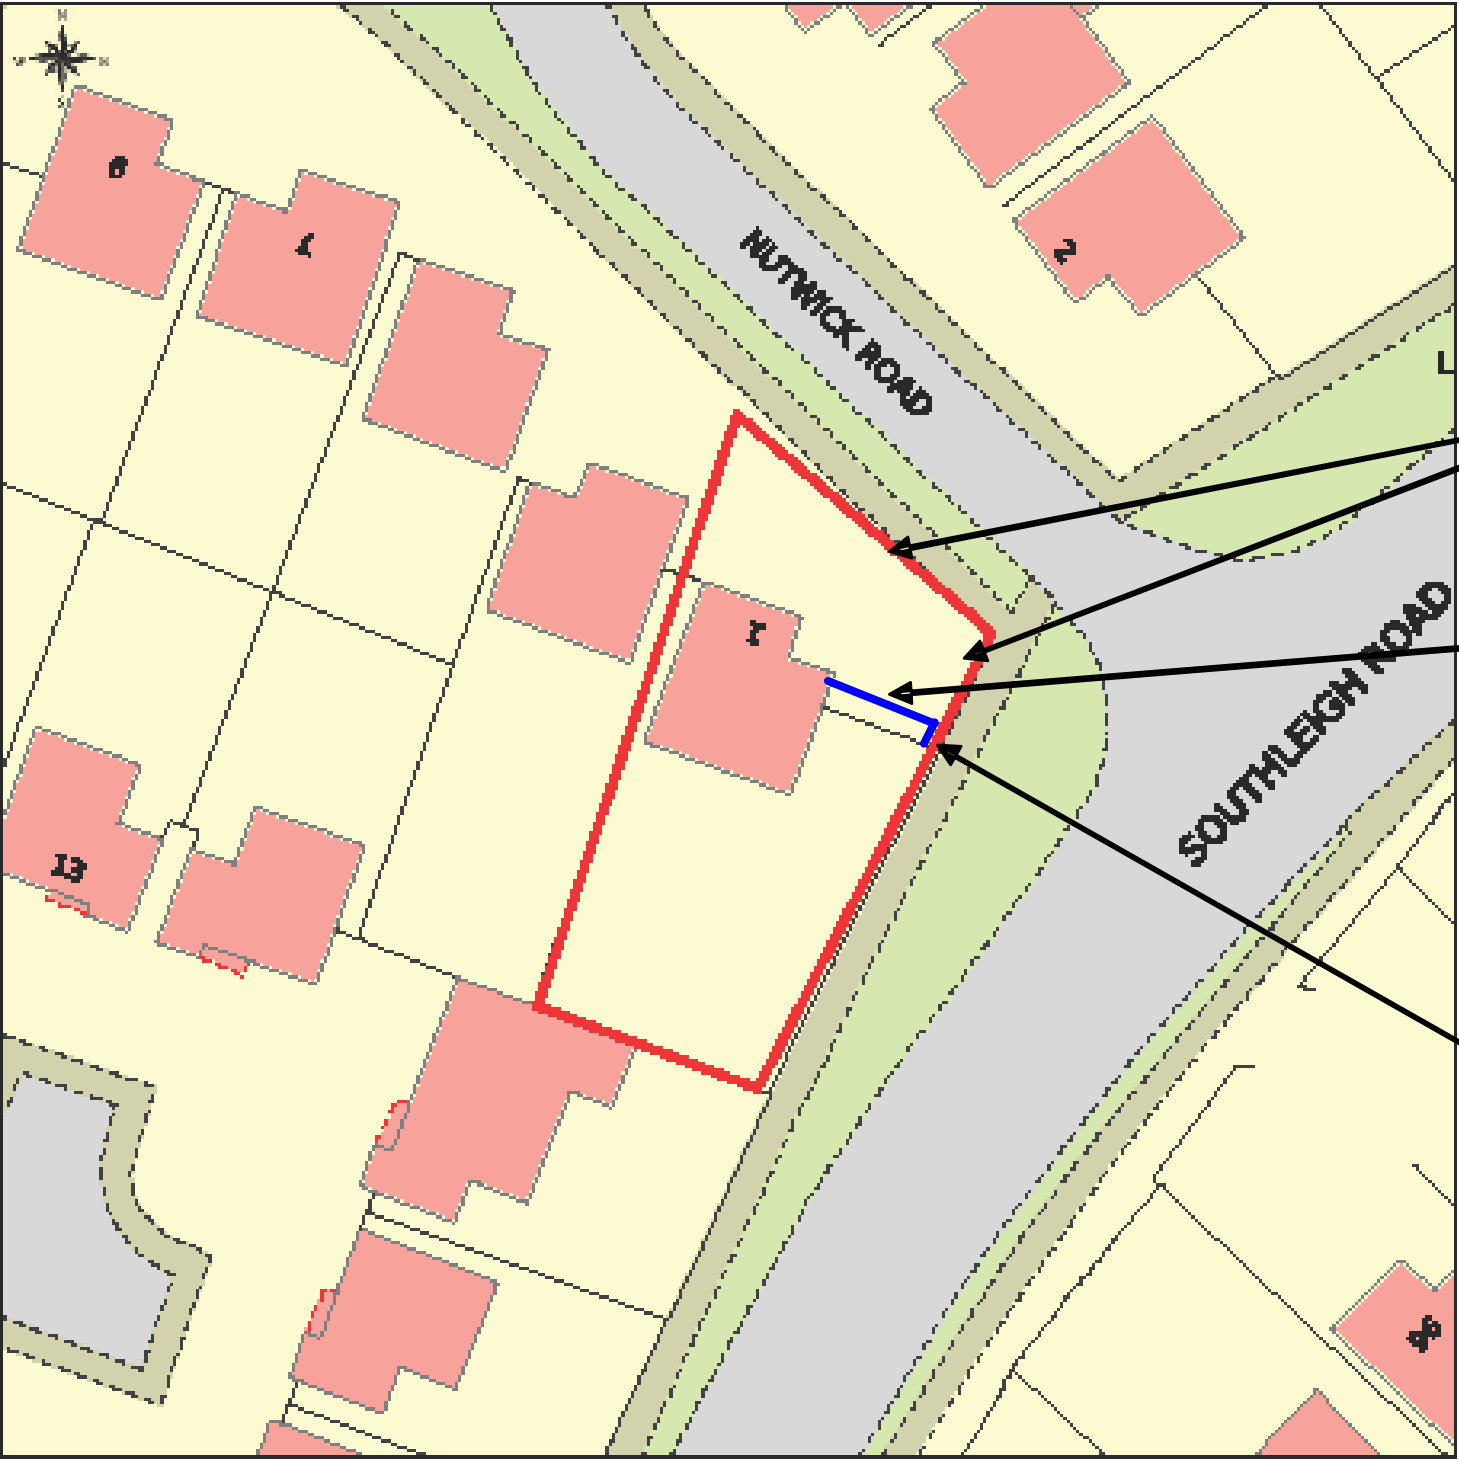

This Plan includes the following Licensed Data: OS MasterMap Colour PDF Site Plan by the Ordnance Survey National Geographic Database and incorporating surveyed revision available at the date of production. Reproduction in whole or in part is prohibited without the prior permission of Ordnance Survey. The representation of a road, track or path is no evidence of a right of way. The representation of features as lines is no evidence of a property boundary. © Crown copyright, All rights reserved 2012. Licence number 0100031873

Scale: 1:500, paper size: A4

APP/12/00361

Block Plan 1:500

Proposed boundary fence layout

Hedge bordering Southleigh Road and Nutwick Road.

Side gate and fence to be brought forward by 2m and replaced by carport door and gate to back garden. Carport door (2.290mm wide) to be white up and over to match existing garage door. Gate to be similar height and material to match original.

Side boundary Fence (1.85m high) to be extended northwards by 2m.

Proposal: Rear Extension, Side Carport & Extension to side fence.
Scale: 1:100
Address: 1 Nutwick Road. HAVANT PO9 2UH
Paper Size: A3
Version: 2
Name: Mr & Mrs D Cooper
Date: 19 th April 2012
Page: 6 of 6