




PERMIT

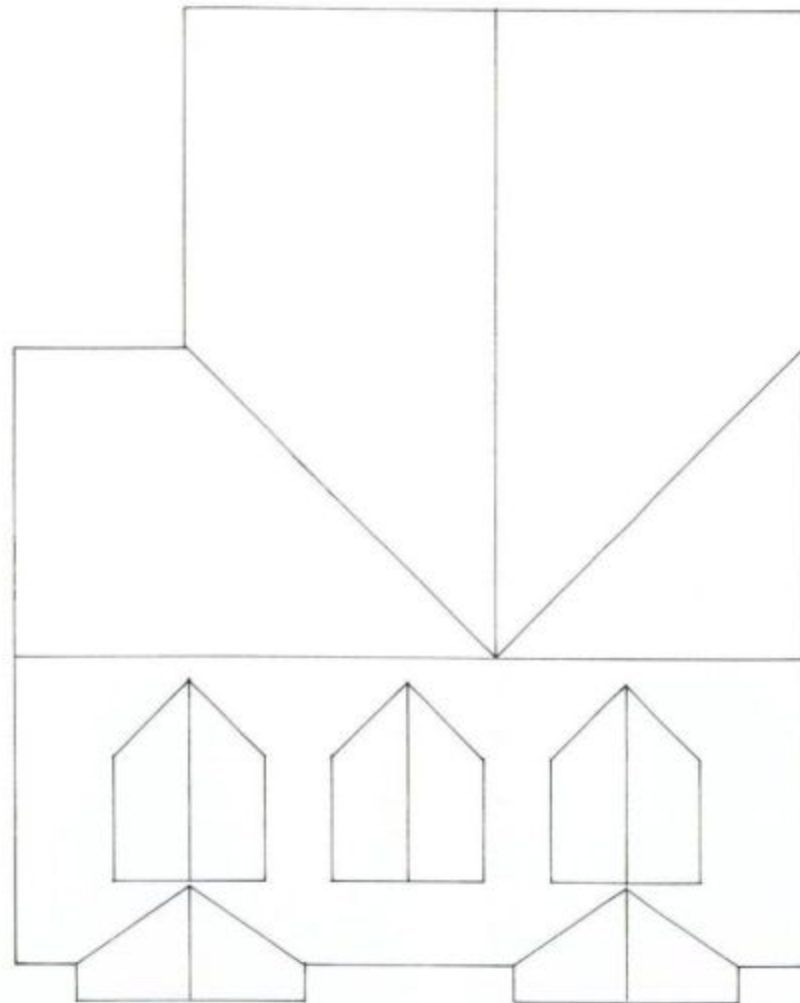

EXISTING ROOF PLAN

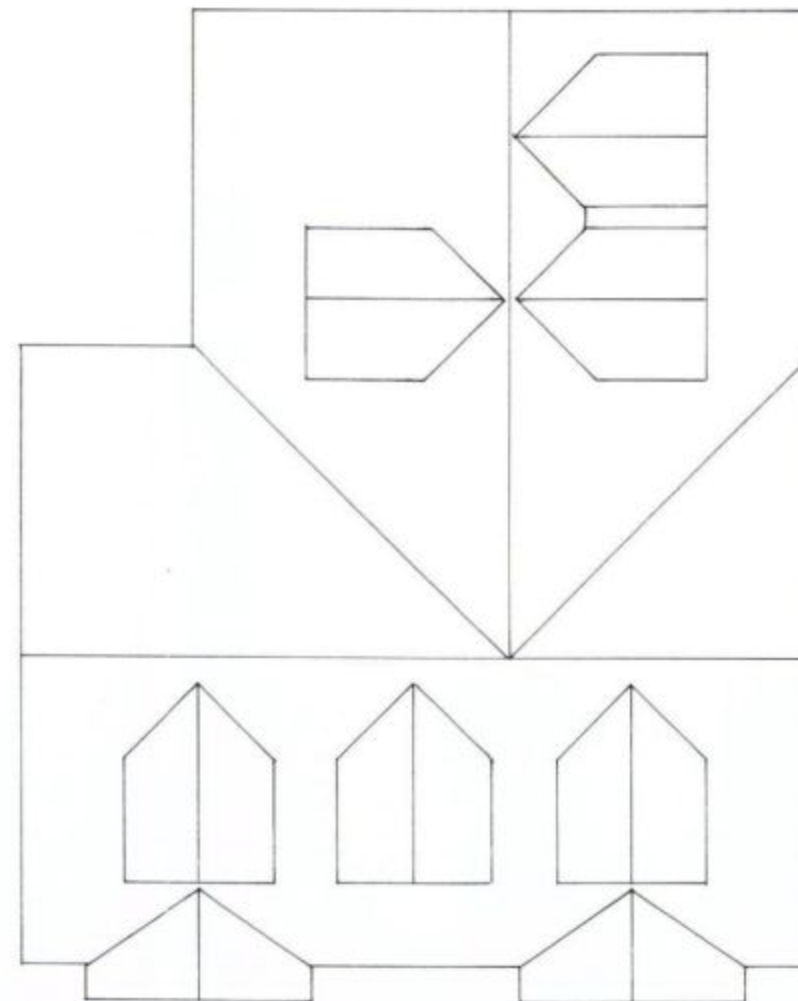

PROPOSED ROOF PLAN

 

Original paper size A3



Project
PROPOSED ALTERATIONS TO
21 GLADYS AVENUE, COWPLAIN.

Drawing Title
ROOF PLANS

Client
MR & MRS PECKETT

NP DESIGNS
Architectural Consultants

WOODSIDE HOUSE, 10B LONGWOOD AVENUE
COWPLAIN,
WATERLOOVILLE, HAMPSHIRE. PO8 8HX
TEL: 023 9226 8551; EMAIL: nigel@npdesigns.net

Scale 1:100

Dwg No P197/7

Rev