





Location - Site Plan
Scale 1:500

 

NORTH

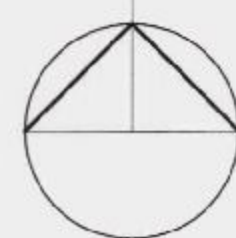

ORDNANCE SURVEY LICENCE 100020449



Location - Site Block Plan
Scale 1:250



Location - Site Location Plan
Scale 1:1250

HAVANT BOROUGH COUNCIL
DEVELOPMENT CONTROL
06 MAY 2011
RECEIVED

Rev. No	Amendment	Date

Project: *Penshurst,
10 Leigh Road, Havant*

Name: *New Orangery*

Title: *Site Location Plan*

Drwg No: A-501rA	Rev. No: -
Scale: 1:500@A1	Drawn by: SL
Date: 11.1	Checked by: SL

Not to be reproduced without permission