



NOTES:
Do not Scale from this Drawing except for planning purposes.
Any drainage shown as indicative only.
This drawing is the copyright of MF Designs Ltd.

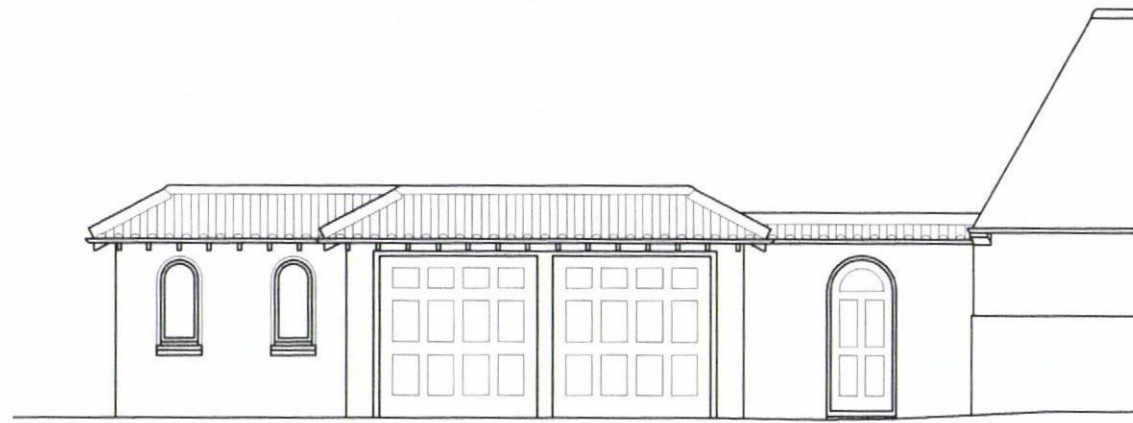



North Elevation (Front)

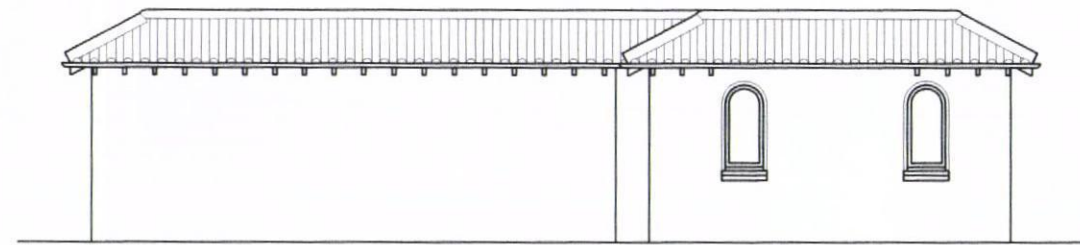

West Elevation



South Elevation

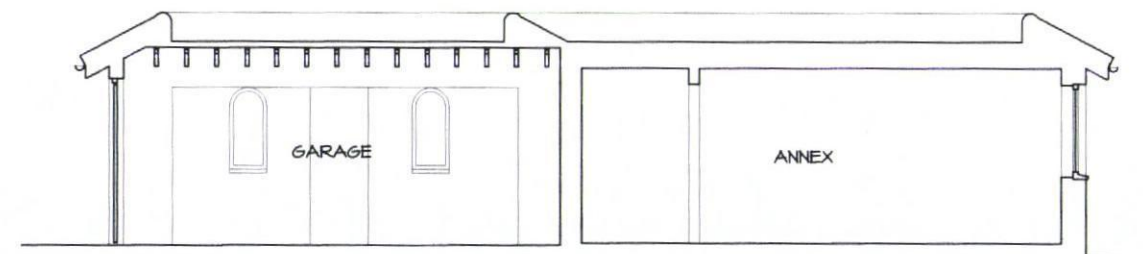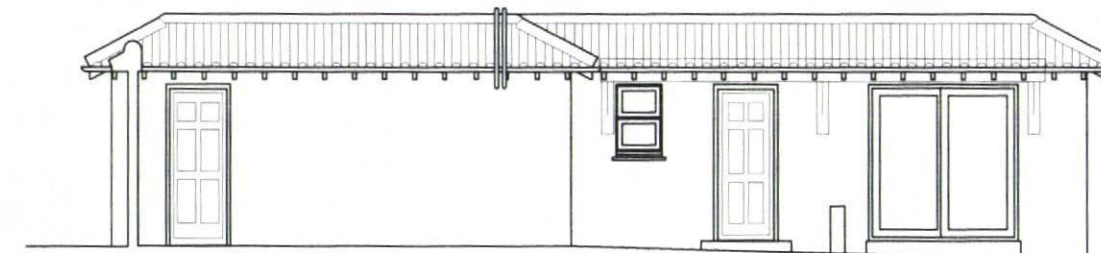

Typical Section



EXISTING SURVEY - Garage/Annex Elevations
33 St Thomas Avenue, Hayling Island. PO11 0ET

mf designs ltd

Chartered Architects



12 Wensley Gardens • Emsworth • Hampshire • PO10 7RA t: 01243 377766
Director: Martin Farrer RIBA • Co Registration No.4507379 e: admin@mfdesigns.org.uk

Date: Oct 2011
Scale: 1:100

Job No: 3030
Drg No: 102