




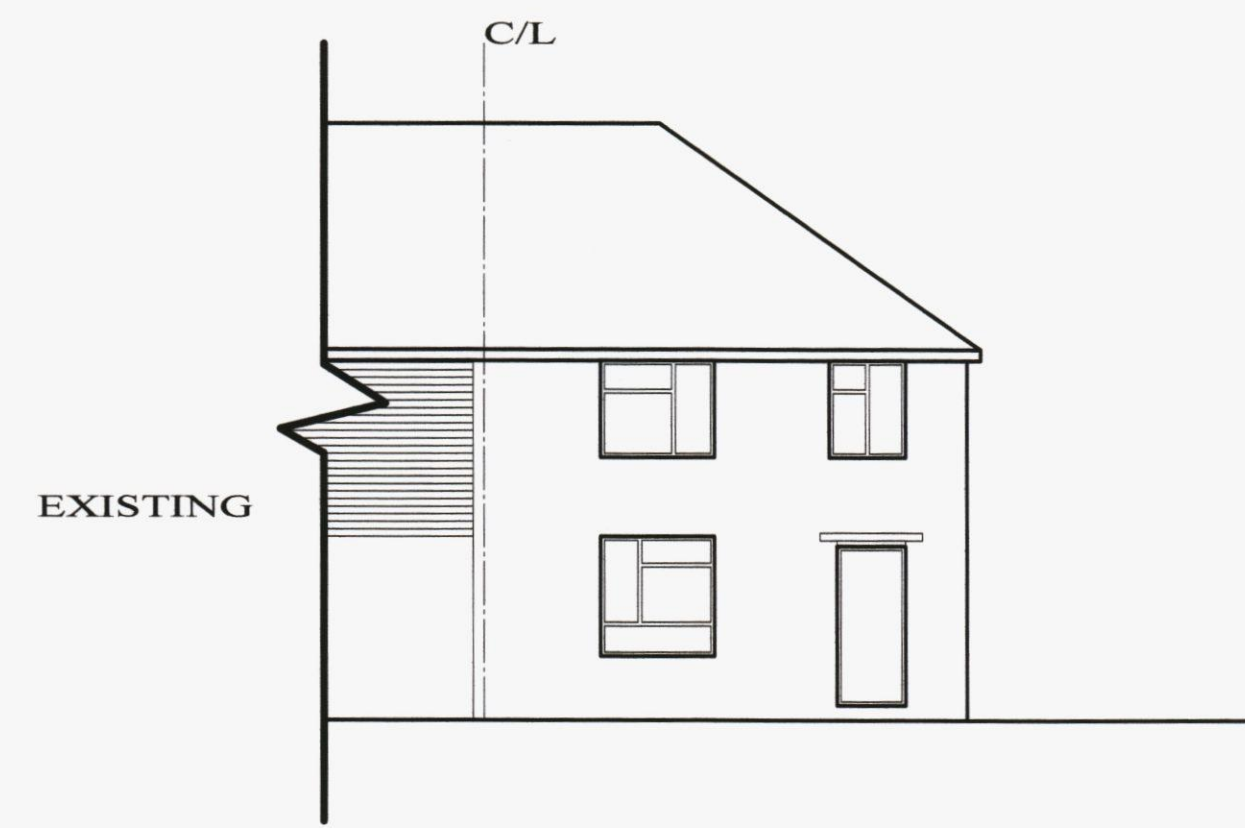





FRONT ELEVATION

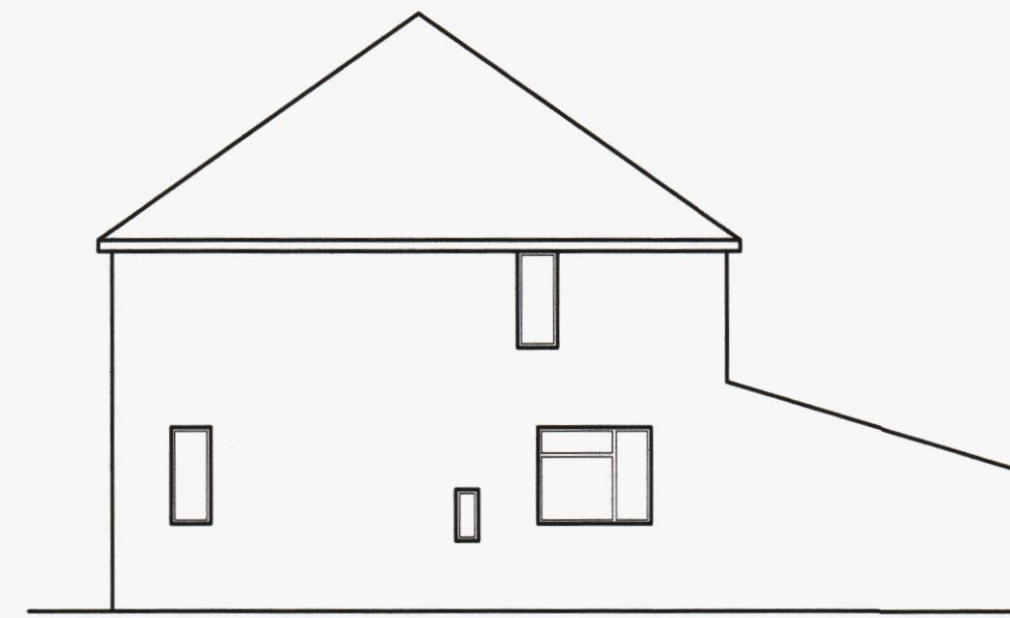


SIDE ELEVATION

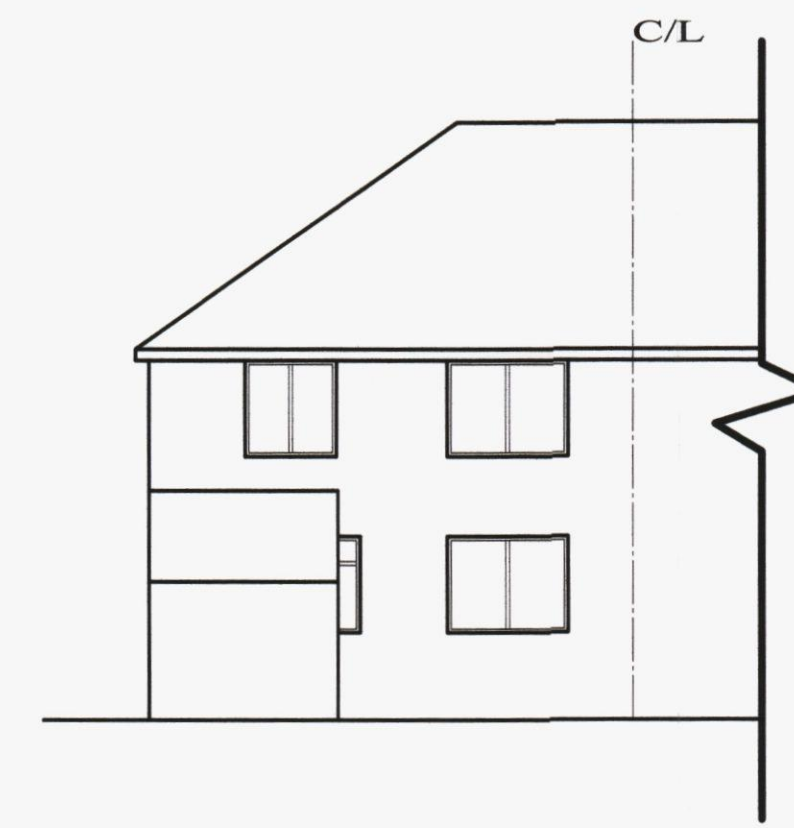


REAR ELEVATION

 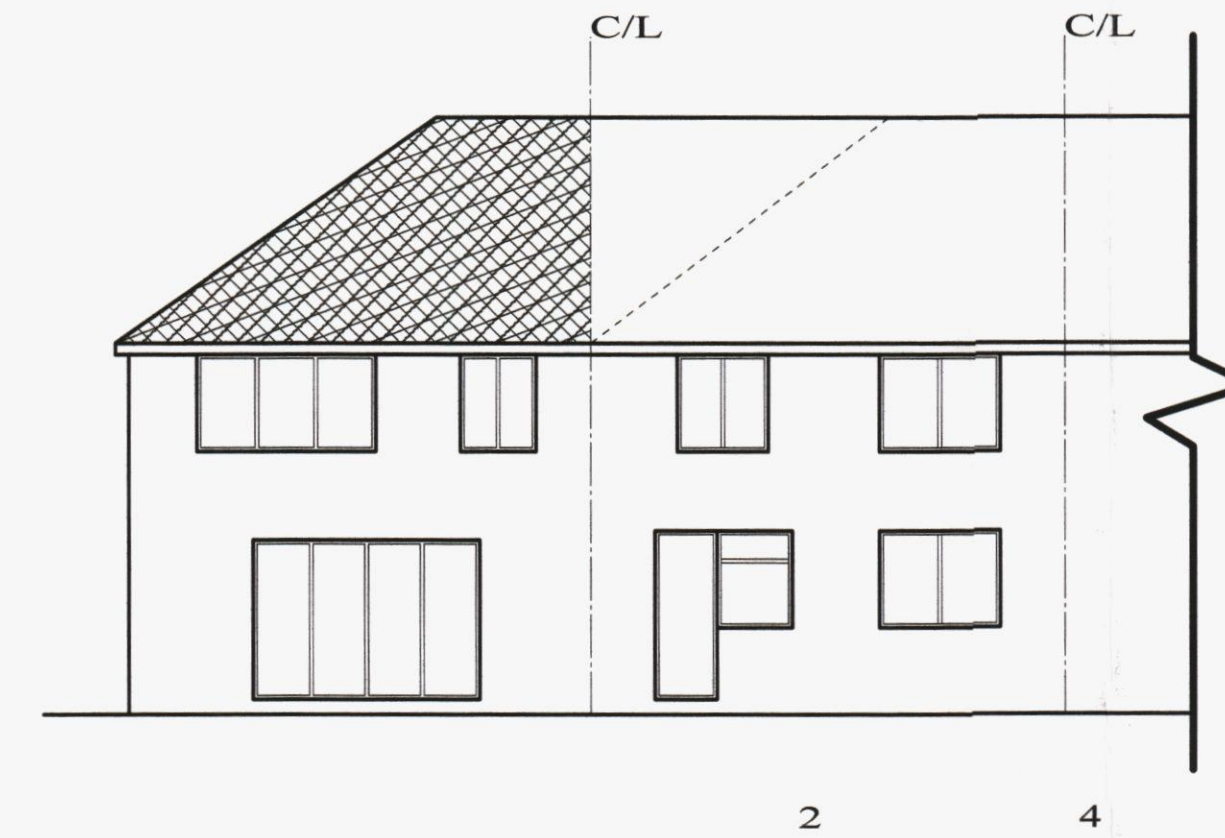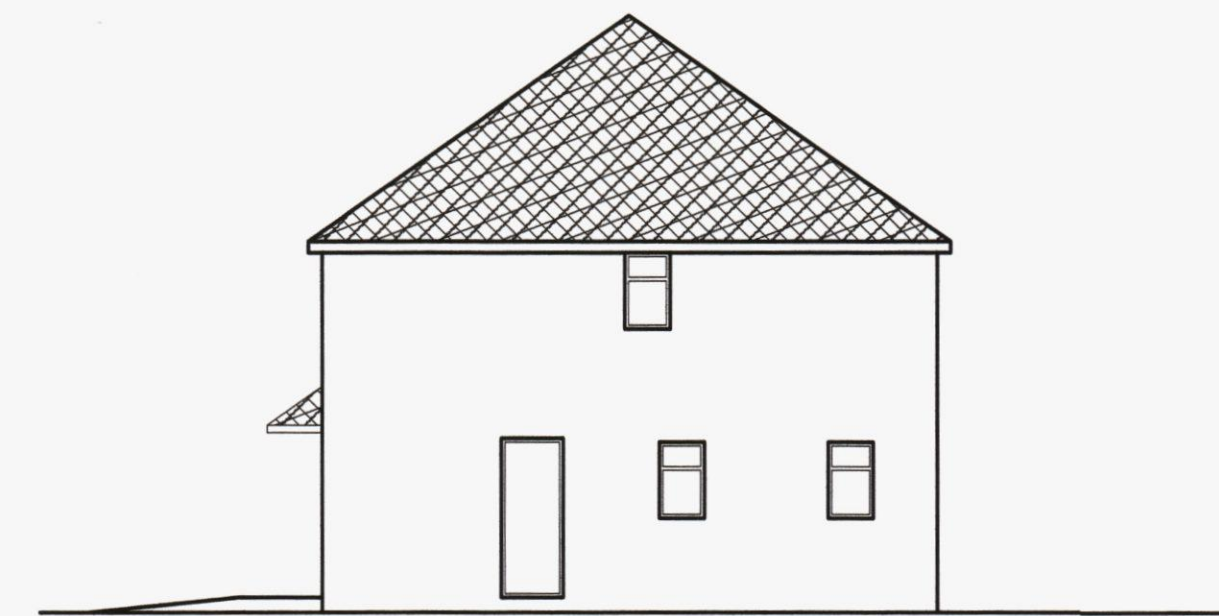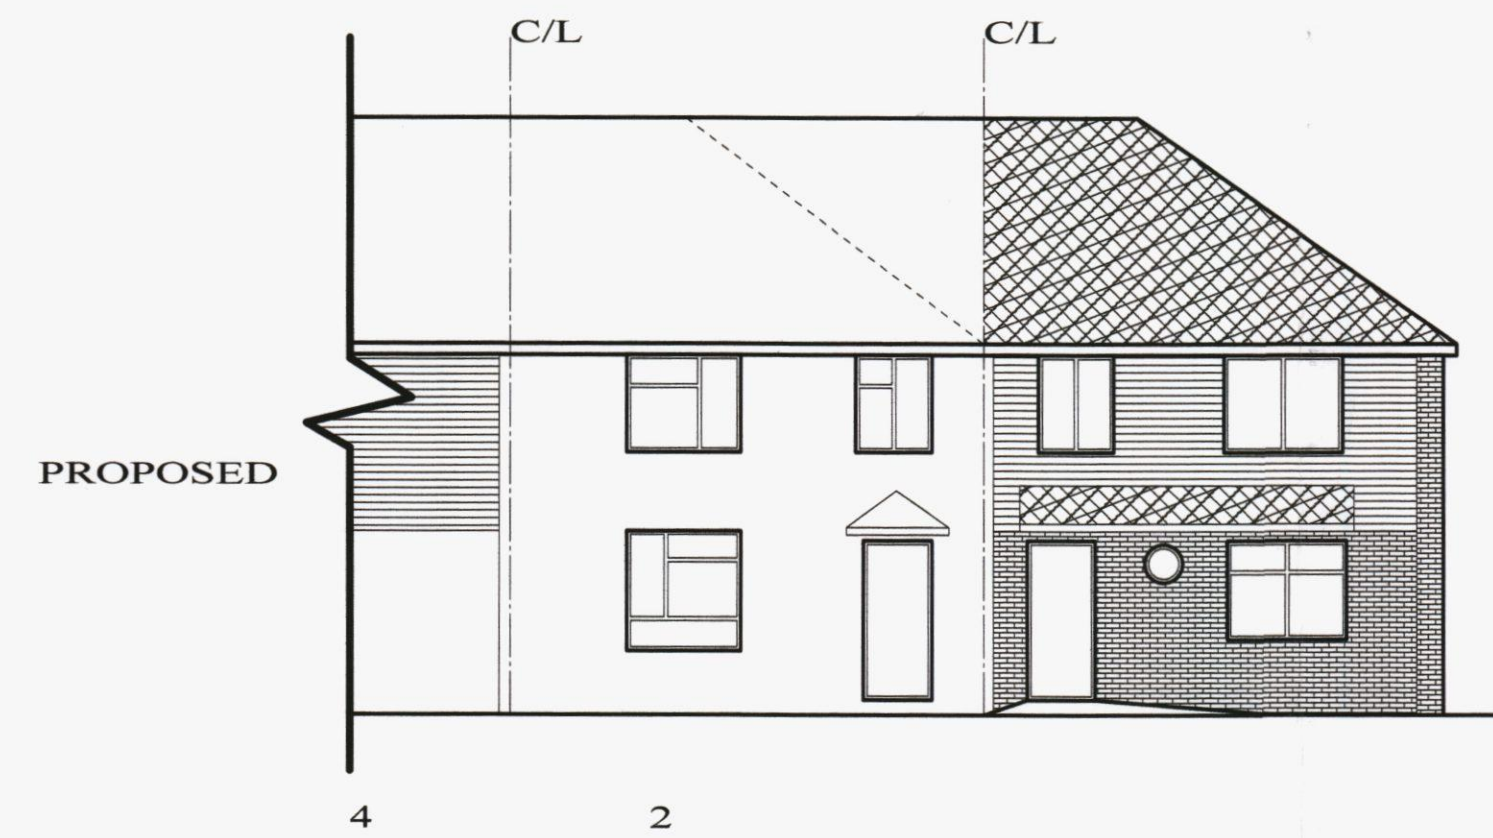


NB: we confirm that the site is level.

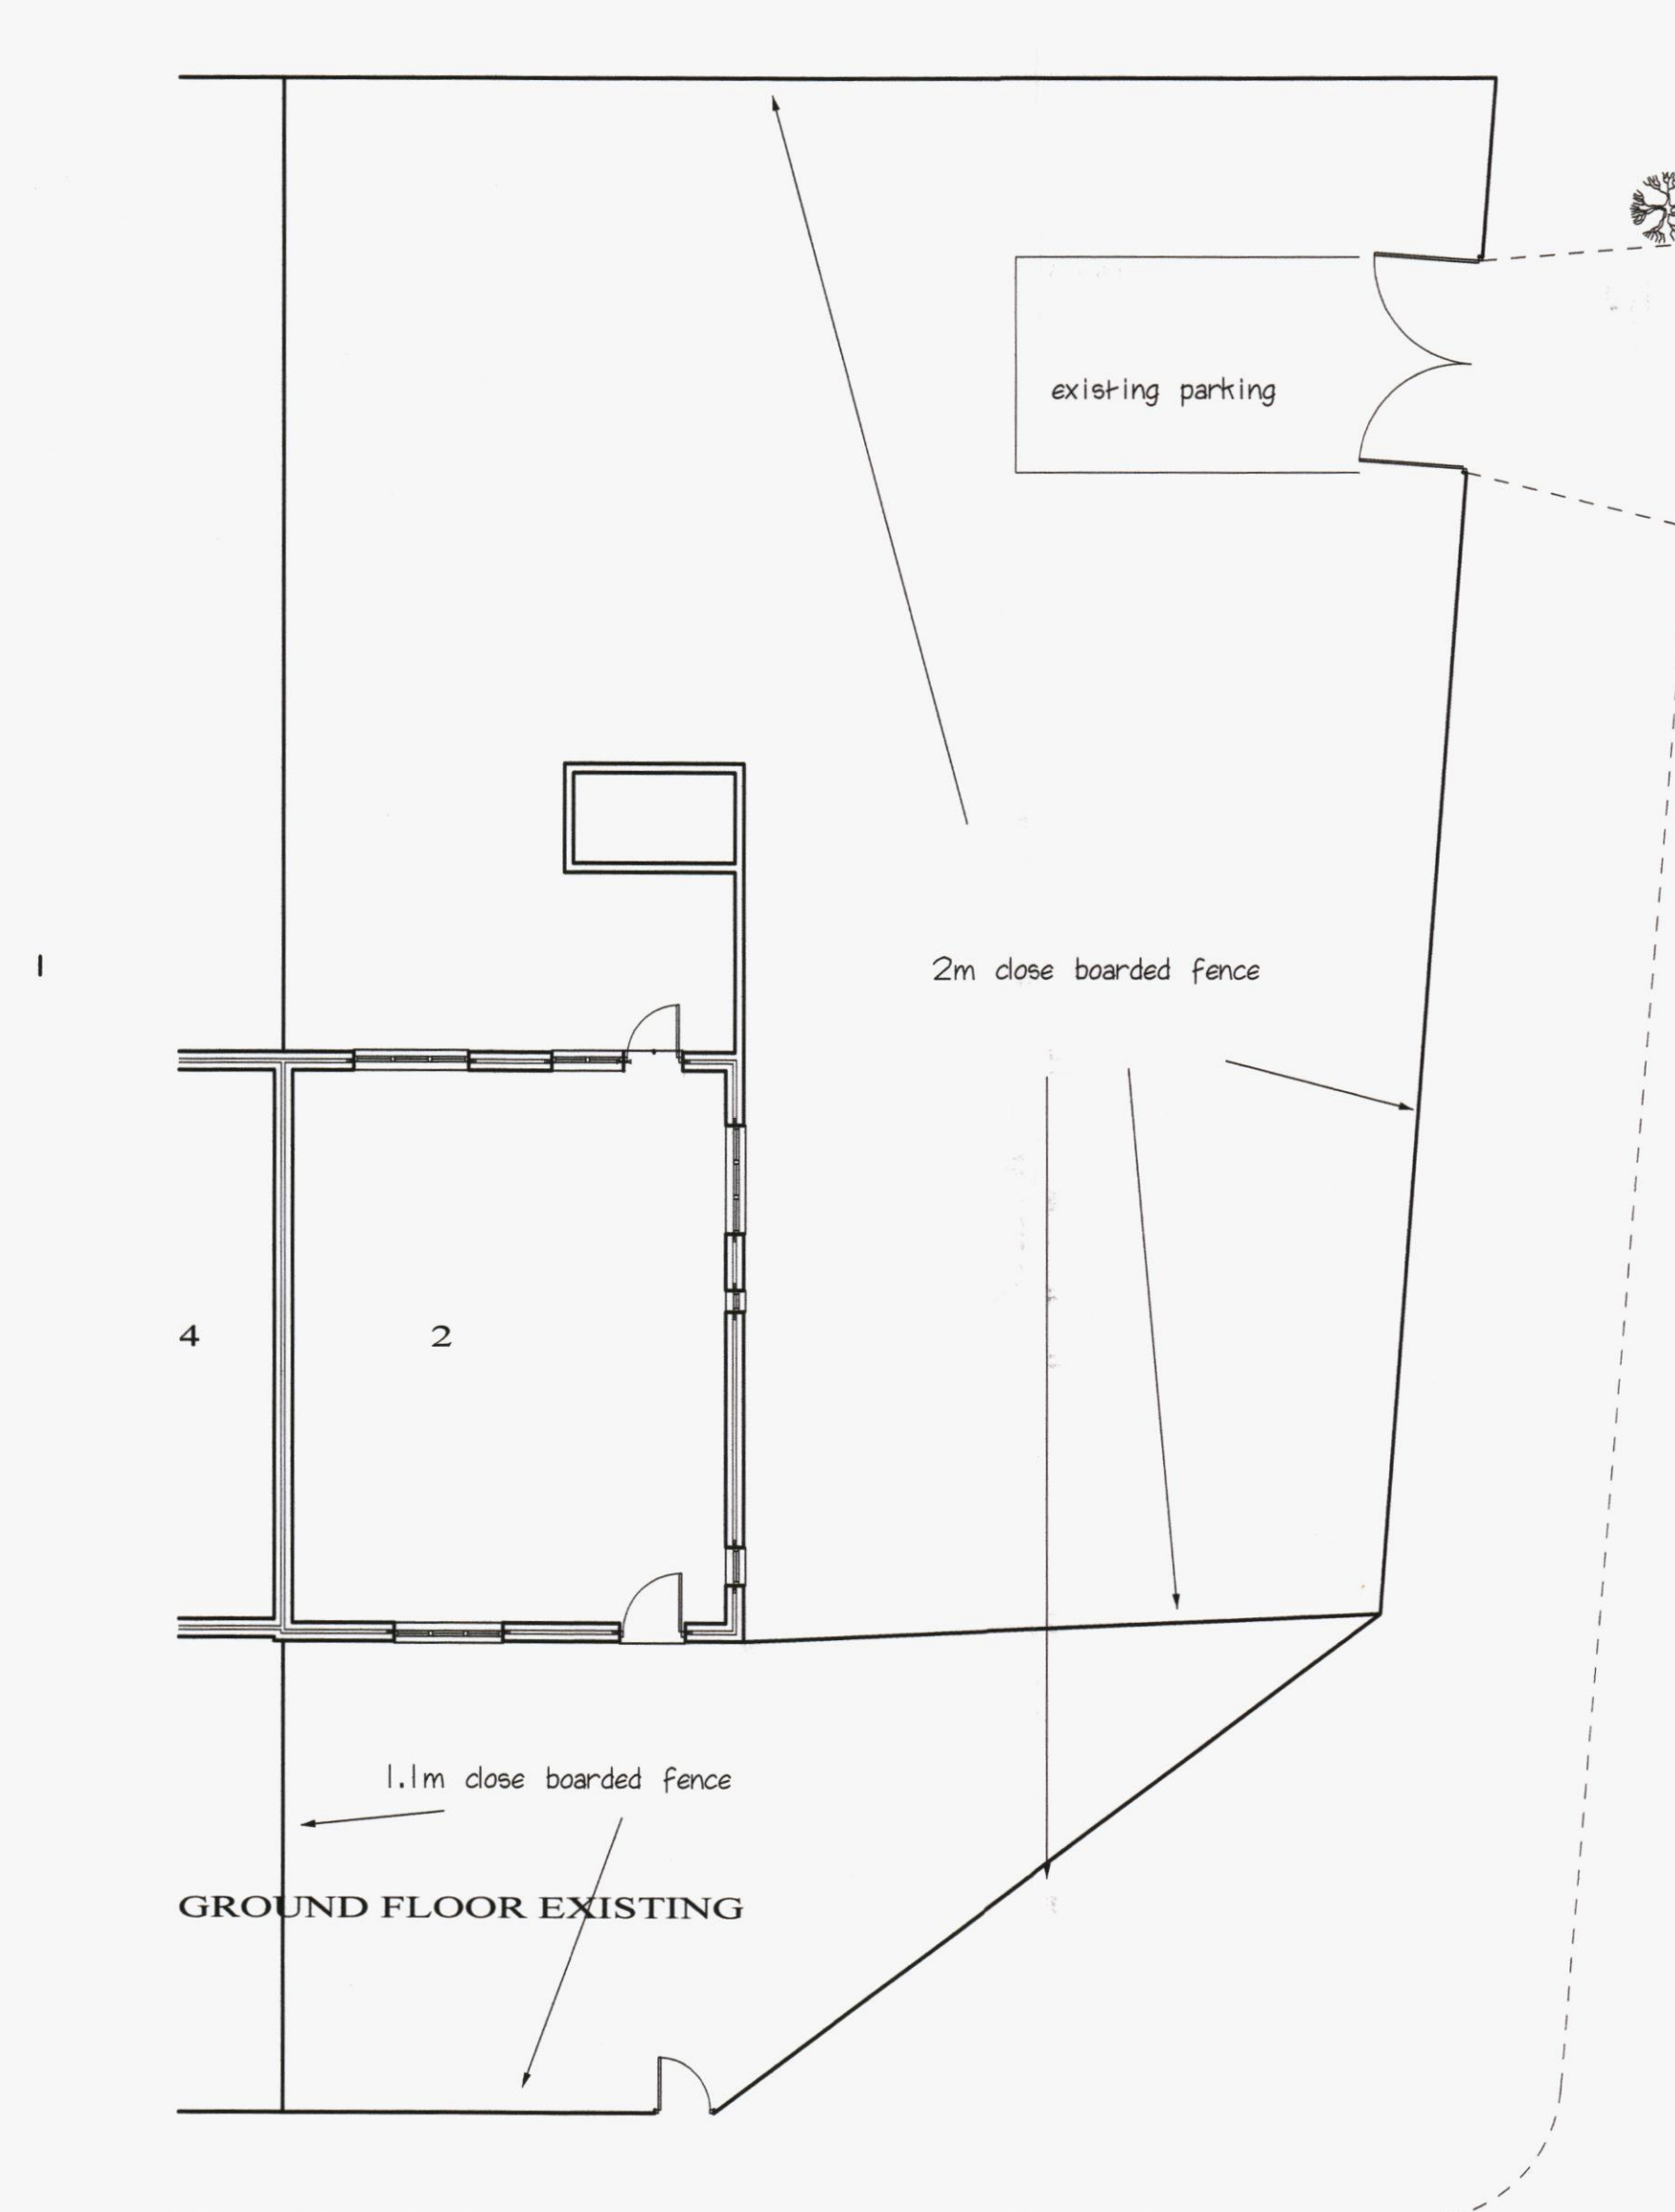


GROUND FLOOR EXISTING

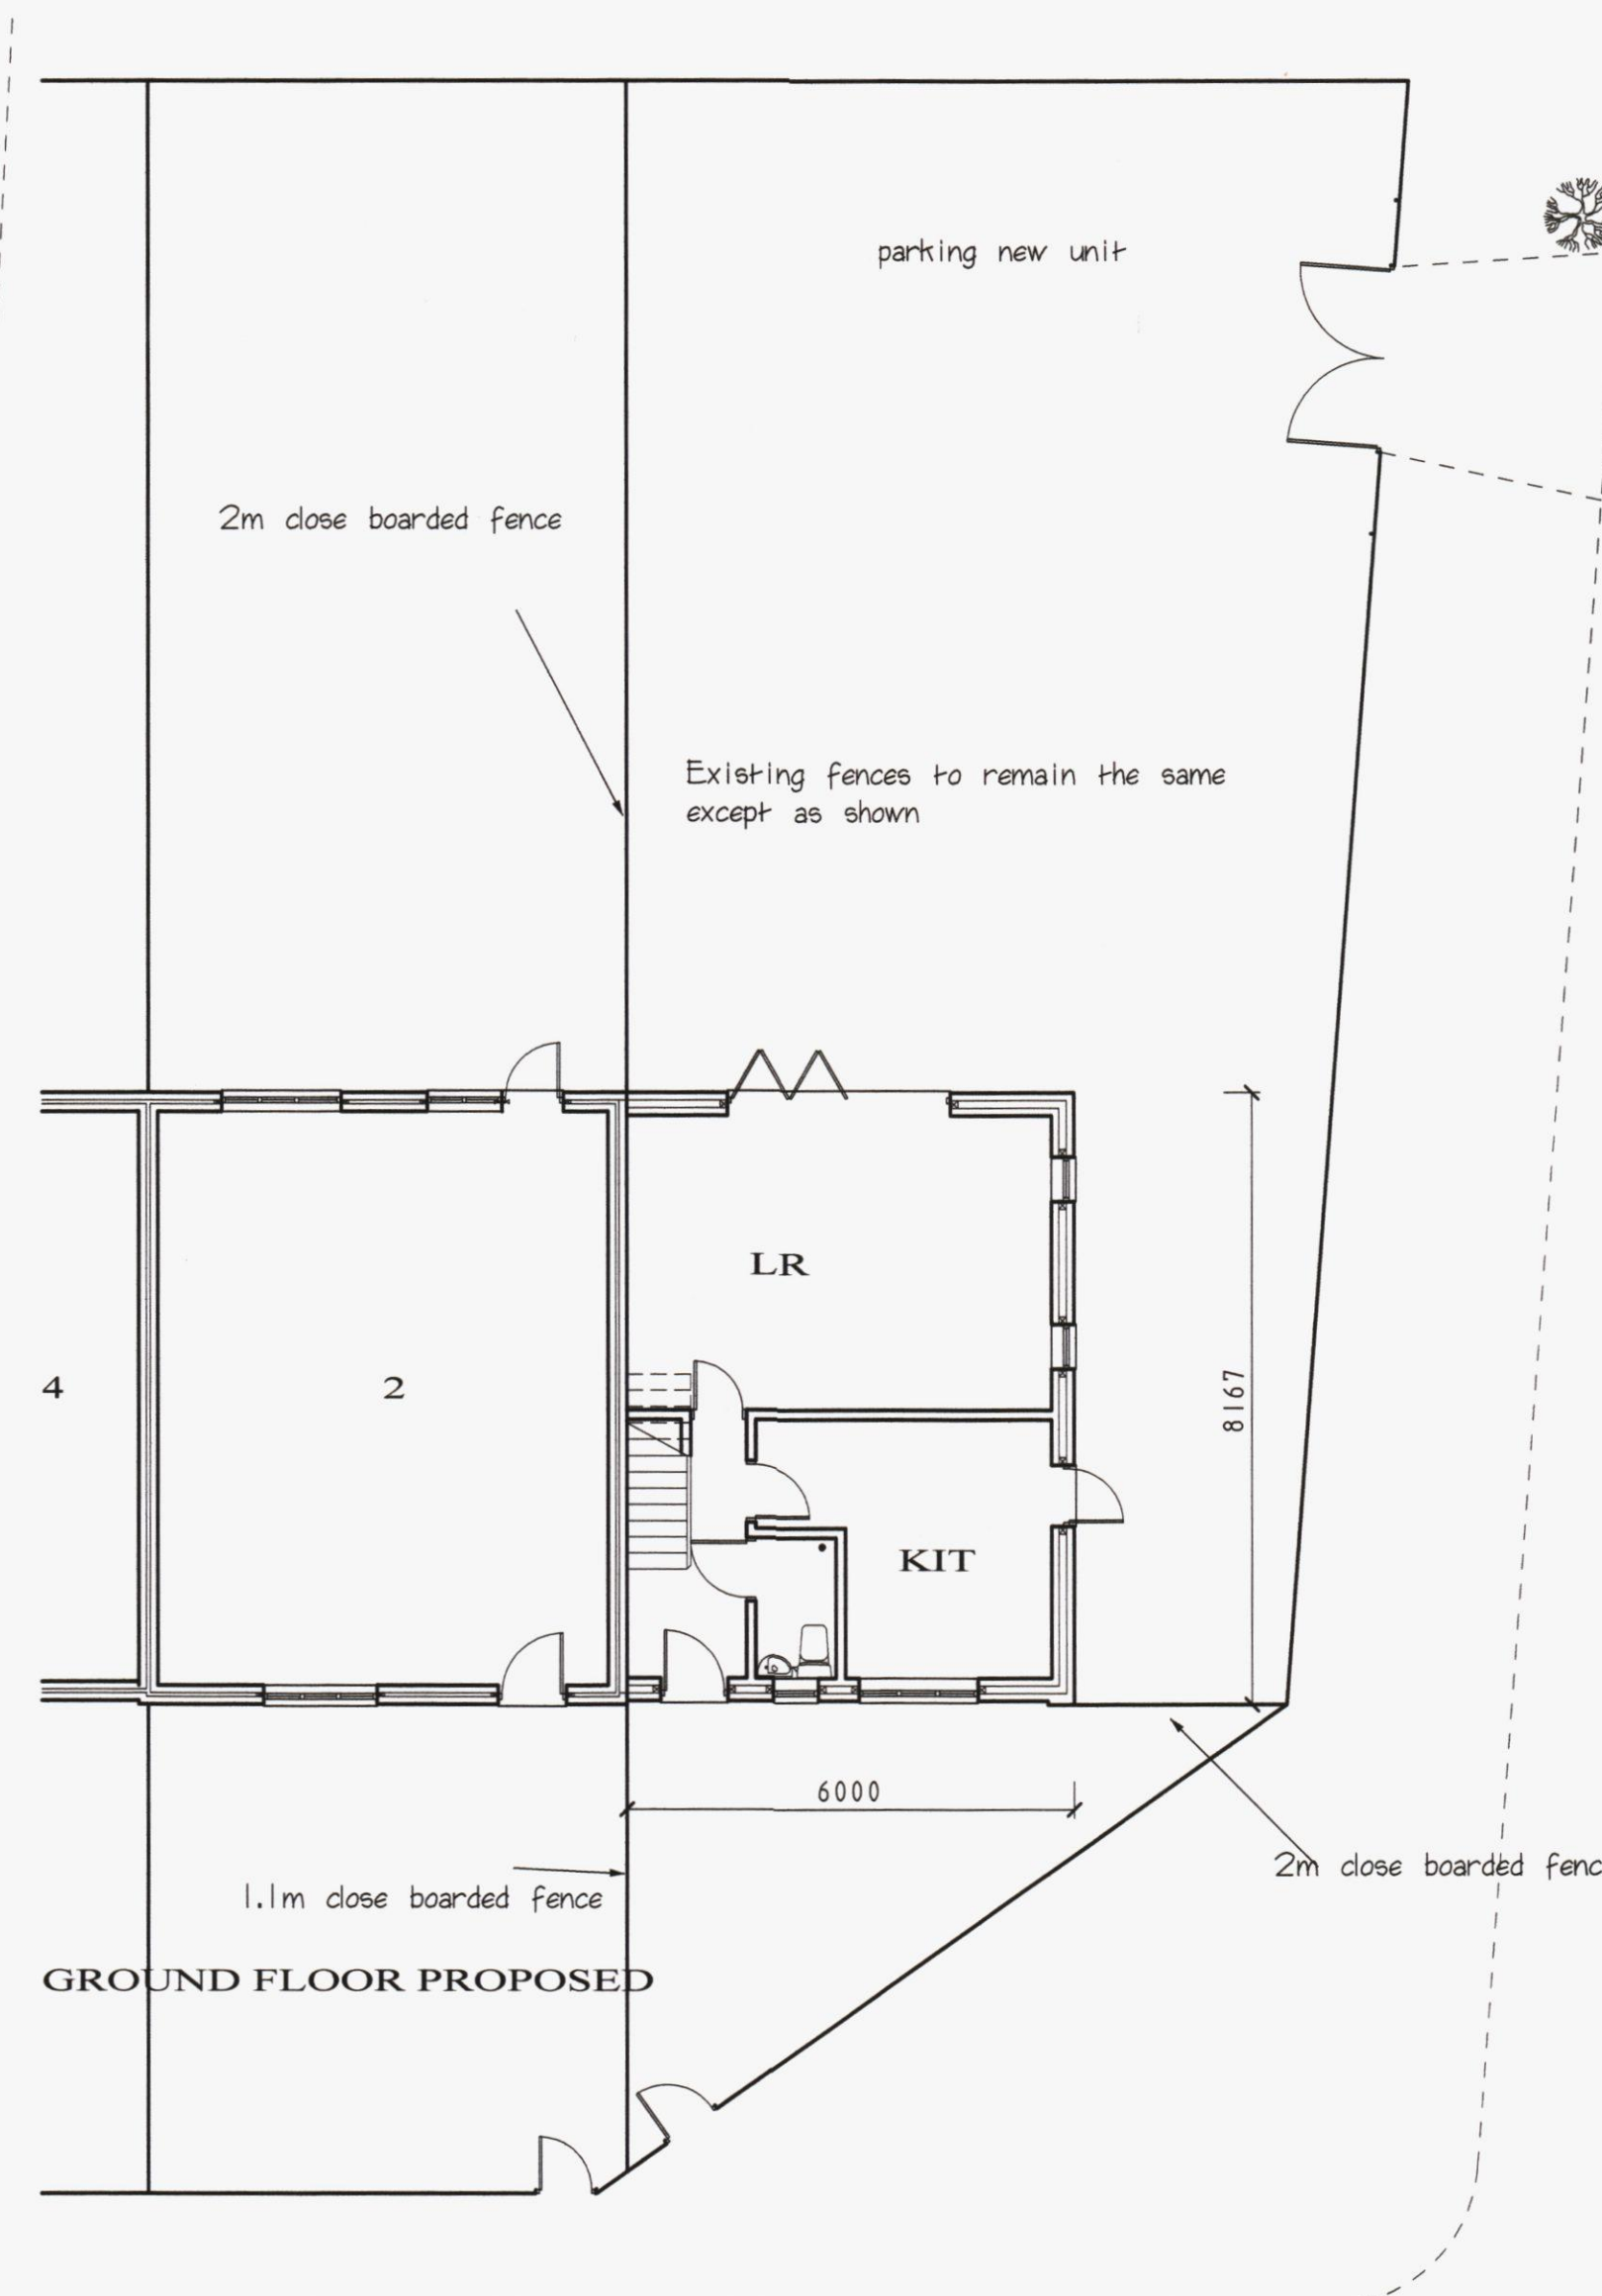

GROUND FLOOR PROPOSED

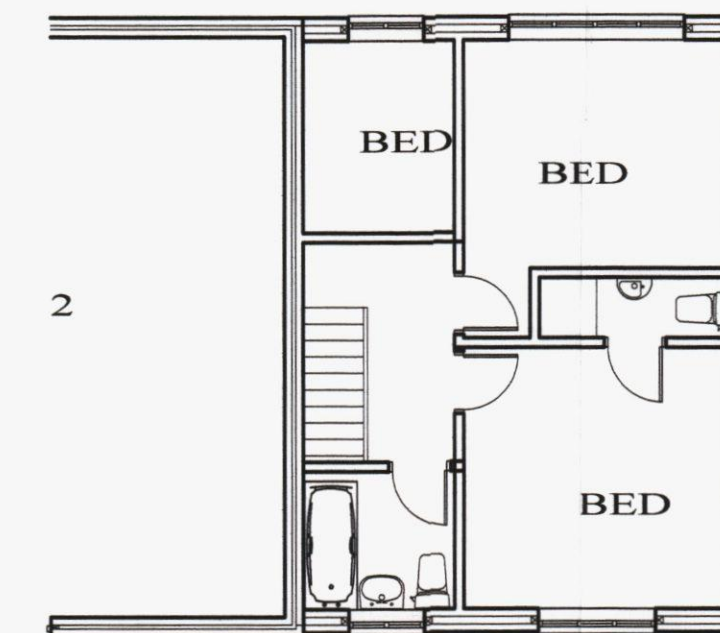

FIRST FLOOR PROPOSED

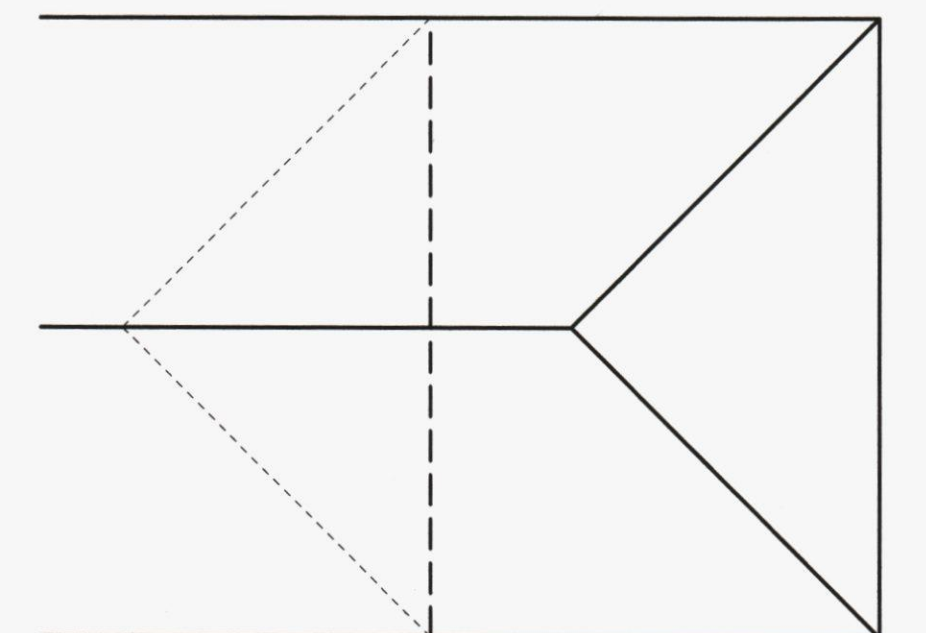

ROOF PLAN

HAVANT BOROUGH COUNCIL
28 SEP 2012
RECEIVED

STEPHEN BROMLEY ASSOCIATES
5 WEST ST SHOREHAM BY SEA
WEST SUSSEX BN43 5WF

PROPOSED NEW 2 STOREY 3 BED DWELLING

AT SCALE 1 - 100

2 ST CHRISTOPHER'S ROAD

DWG NO 9462/1A