





ROOF PLAN

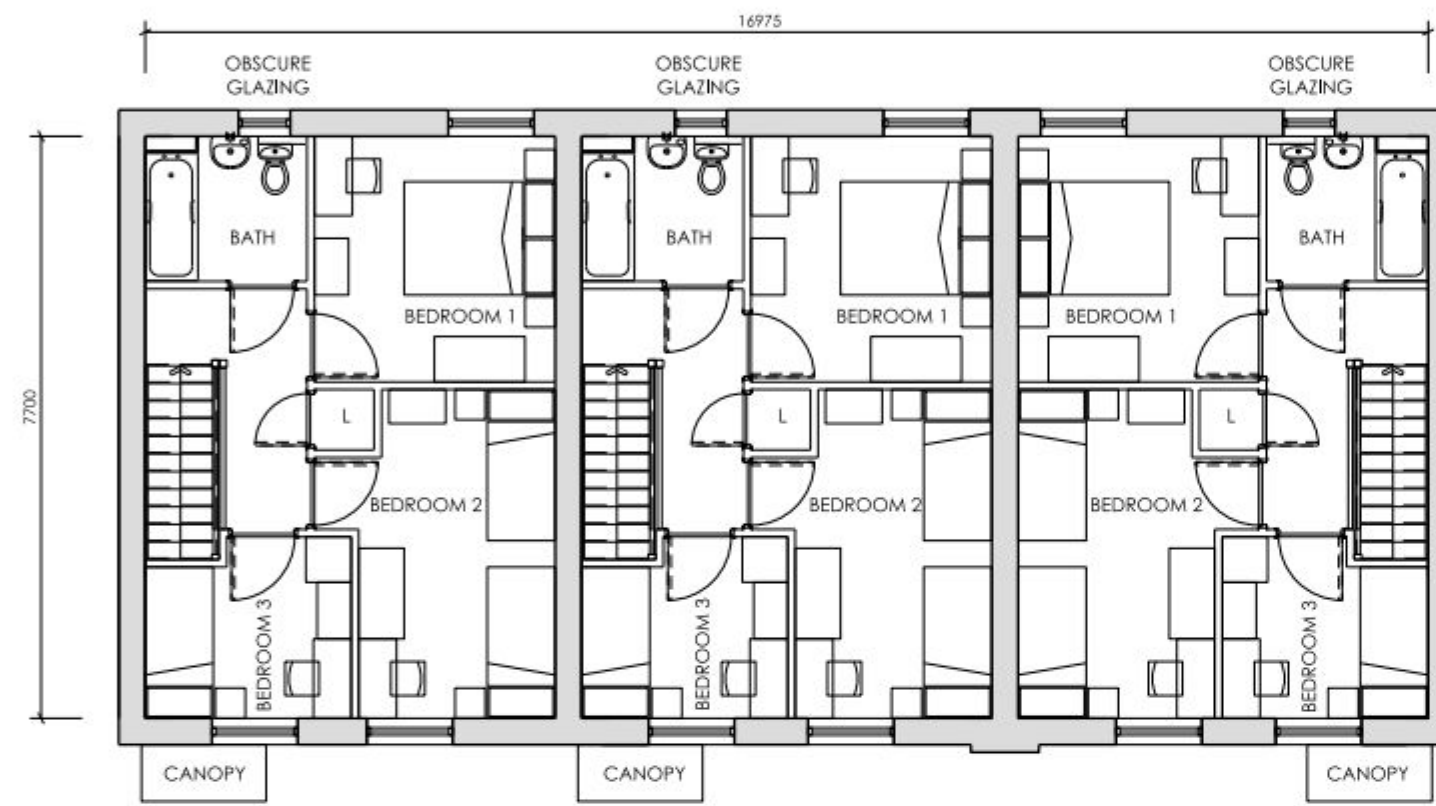

FIRST FLOOR PLAN

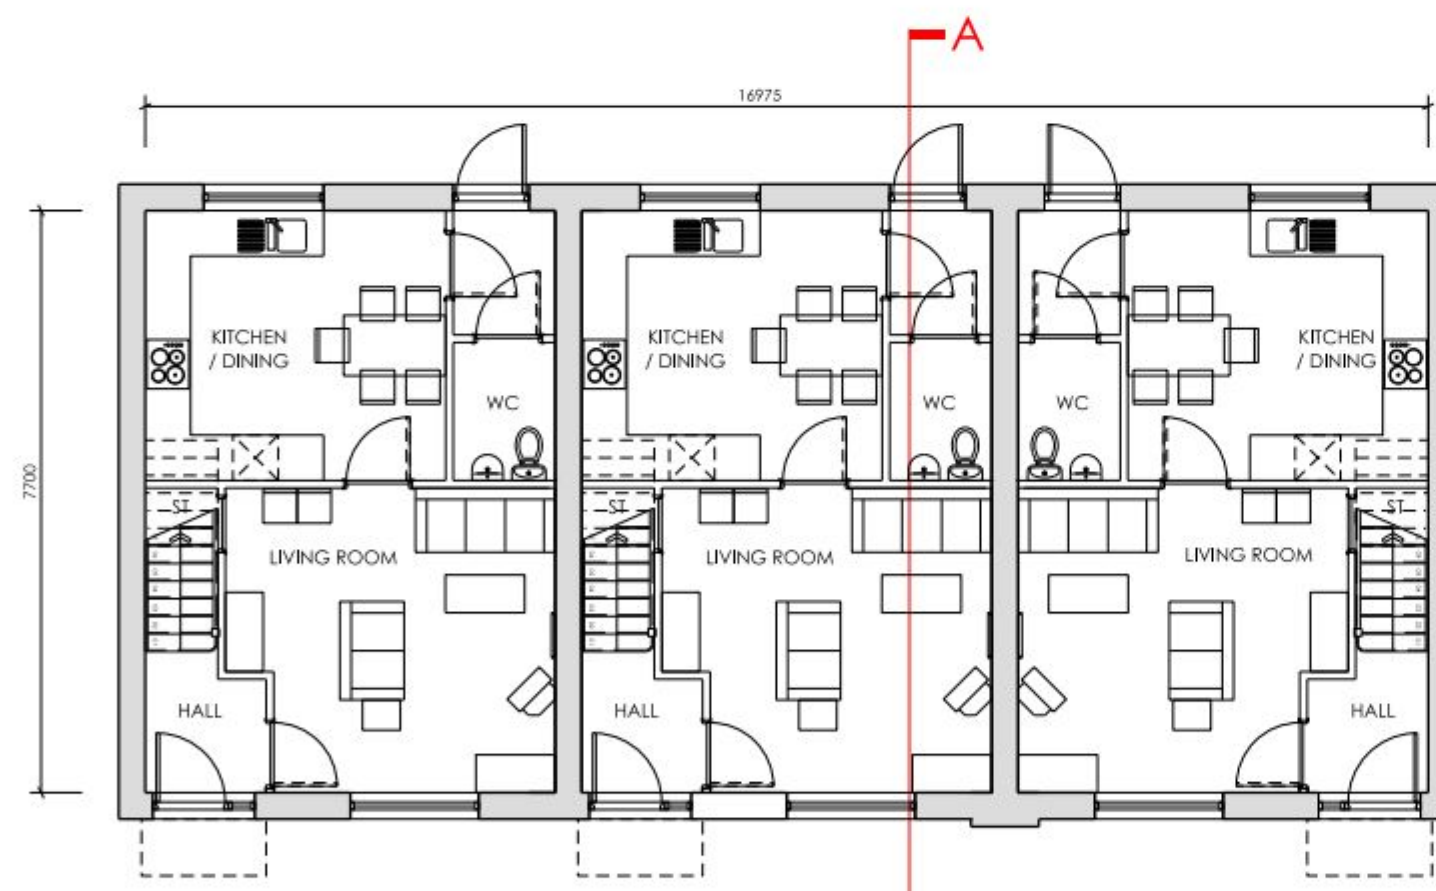

PLOT 5 3BED SPERSON 83M² / 893FT²
PLOT 6 3BED SPERSON 83M² / 893FT²
PLOT 7 3BED SPERSON 83M² / 893FT²


GROUND FLOOR PLAN
1:100 SCALE @ A1




FRONT ELEVATION




REAR ELEVATION

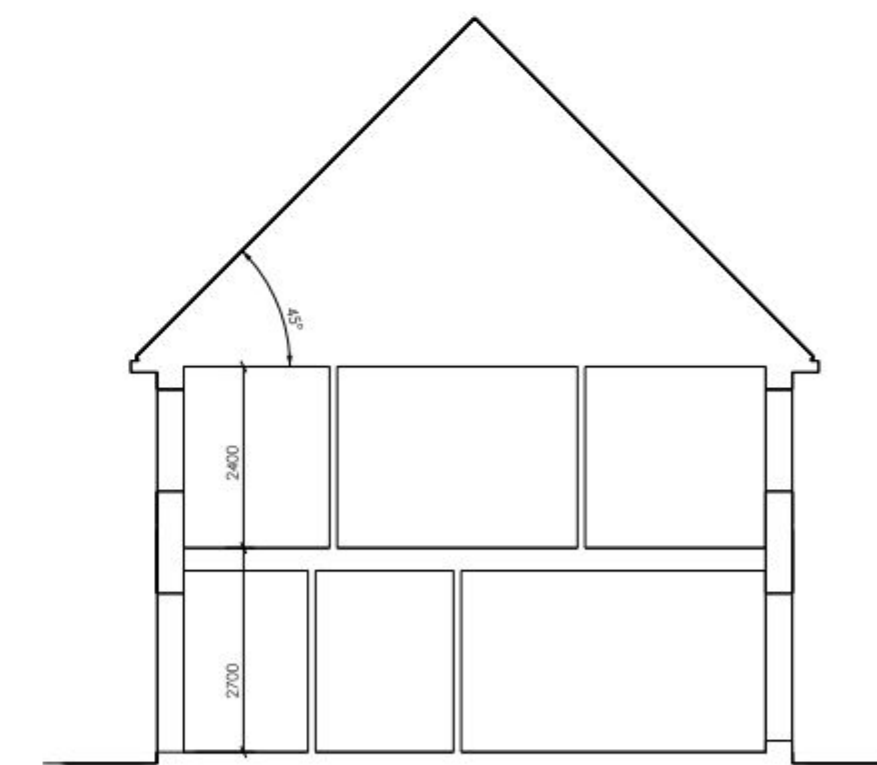


SECTION A-A

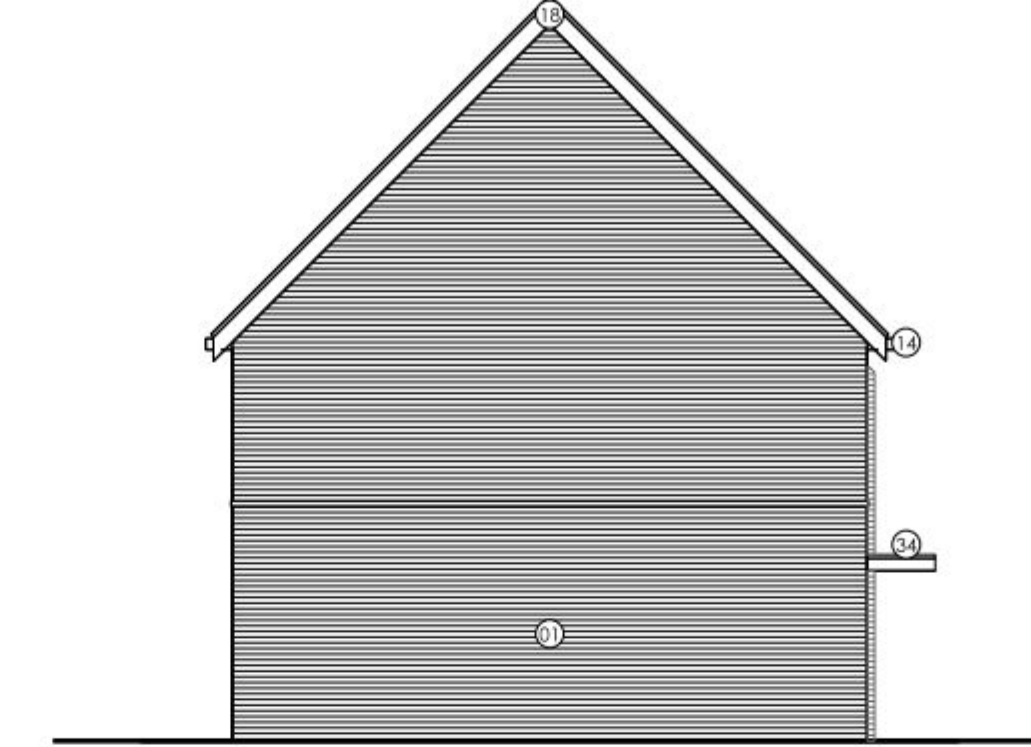

SIDE ELEVATION

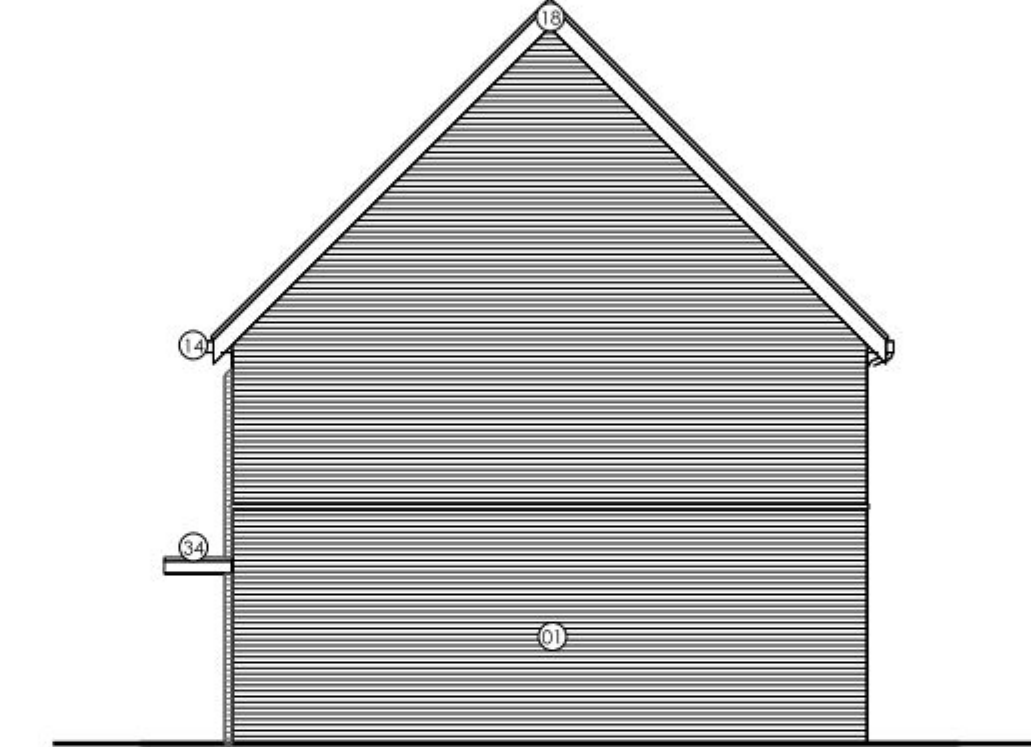


SIDE ELEVATION

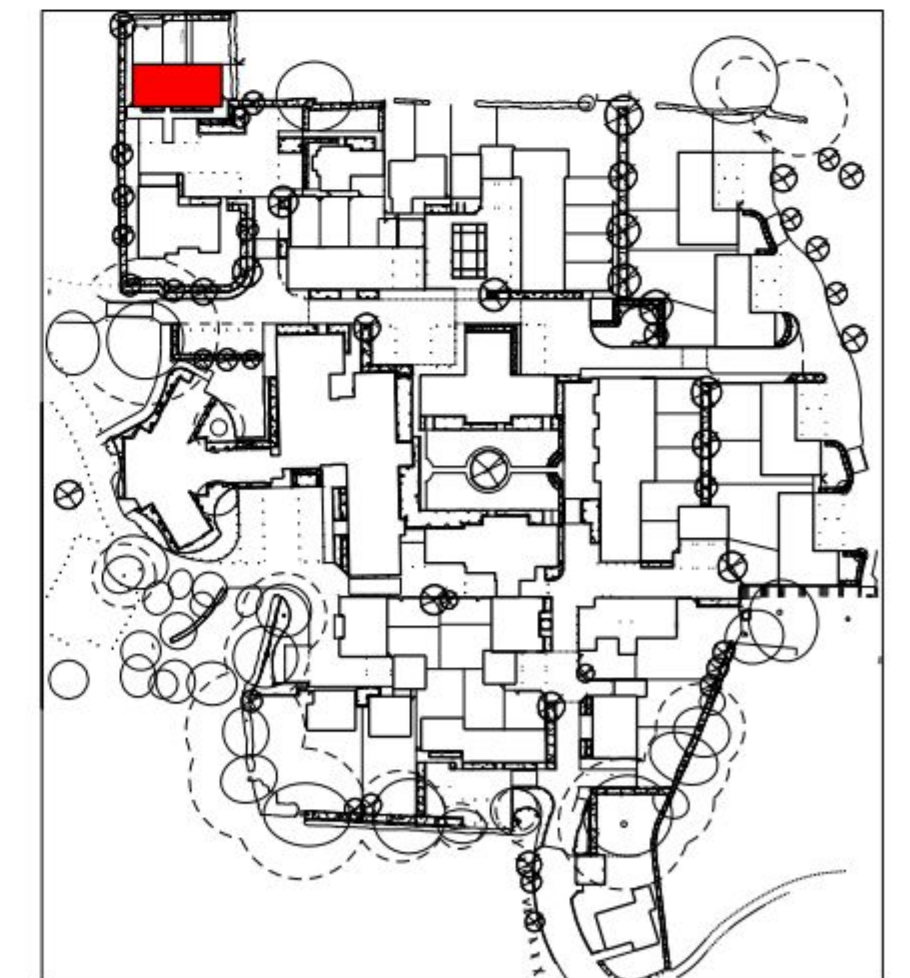

MATERIALS KEY	WALLS	
	01	Multi stock brickwork
	02	Red face brickwork, brick detail, brick header detail
	03	Vertical natural timber cladding
	04	Horizontal dark grey timber cladding
	05	White Smooth faced render to key gable features
	06	Pre-cast stone cill, header and stone gable detail
	07	Red brick cill detail
	ROOF/EAVES/VERGES/SOFFITS/RAINWATER GOODS	
	10	Blue/black slate with matching ridge + hip slates
11 Red/brown plain clay tiles		
12	Orange plain clay tiles	
13	Grey pressed metal cappings/ trims to flat roof parapet walls etc	
14	Black UPVC rainwater goods	
15	Grey leadwork	
16	Gray coloured dormers	
17	precast gable top features	
	18	White eaves, verge,soffit and bargeboards
	19	Metal chimney flue
WINDOWS/DOOR AND GLAZING SYSTEMS		
	20	White UPVC framed window,doors & glazing systems
	21	Velux roof lights
	22	Grey aluminium/timber composite window and doors
DOORS/PORCHES/GUARDINGS		
	30	Profiled front doors, to style shown
	31	White framed glazed main entrance doors to apartments
	32	Painted profiled/louvered doors and screens to cycles and bin stores etc
	33	Profiled steel garage doors to style shown
	34	Pressed metal fascias to canopies/ porches
	35	Metal railing/guarding to balconies
	36	Painted steel gates/railings
	37	timber feature privacy fence

IMPORTANT NOTE FOR USE OF THIS DRAWING: THIS DRAWING HAS BEEN PRODUCED SPECIFICALLY FOR USE ON THE PROJECT. POPE PRIESTLEY ARCHITECTS CANNOT BE HELD RESPONSIBLE FOR REUSE OF THIS INFORMATION BY OTHERS FOR ANY PURPOSE OTHER THAN FOR WHICH IT IS SPECIFICALLY INTENDED. THIS DRAWING REFLECTS STANDARDS AGREED FOR THIS PROJECT AND CURRENT AT THE TIME OF PRODUCTION AND WILL NOT BE UPDATED IN ACCORDANCE WITH CHANGING LEGISLATION AND/ OR OTHER REQUIREMENTS.

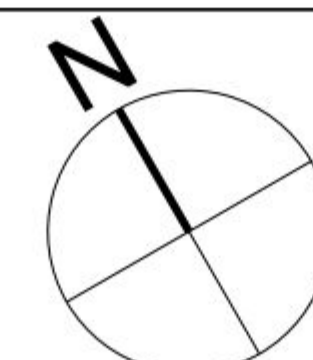

SCALE BAR = 10mm INTERVALS AT TRUE SCALE

POPE PRIESTLEY ARCHITECTS
ARCHITECTURE | TOWN PLANNING | URBAN DESIGN
FERRY HOUSE, CANUTE ROAD, SOUTHAMPTON, HAMPSHIRE, SO14 3FJ. T: +44 (0)23 80332288 F: +44 (0)23 80632886 E: info@popespriestley.co.uk

ST MICHAELS CONVENT
LONDON ROAD
WATERLOOVILLE
HAMPSHIRE

BLOCK B
AFFORDABLE
PLANS, SECTION & ELEVATIONS
PLOTS 5,6,7

PLANNING ISSUE

SCALE @ A1
1:100

DATE
MAY 2012

AUTHOR
-

CHECK
-

DRAWING NO.
PP1144/ 121-00

REVISION
P1