

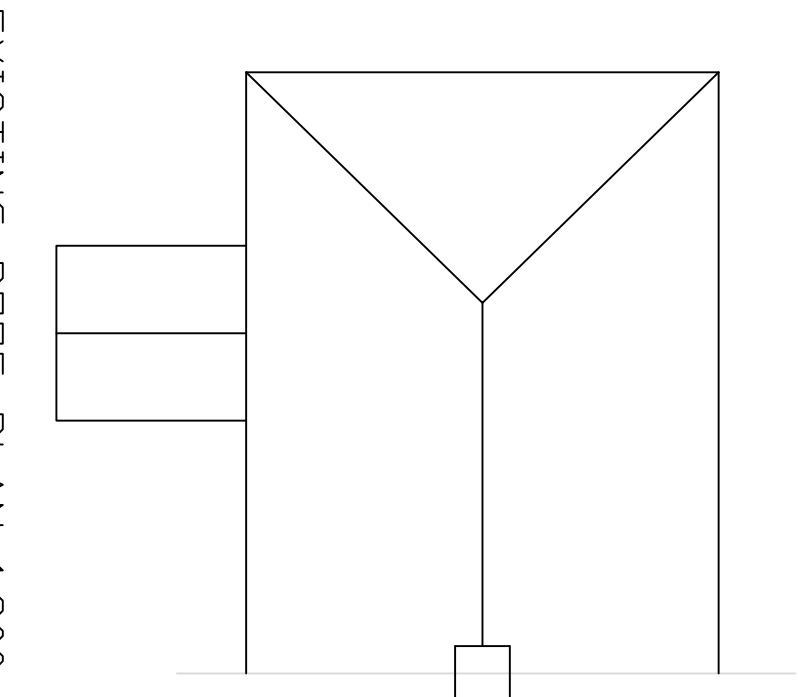
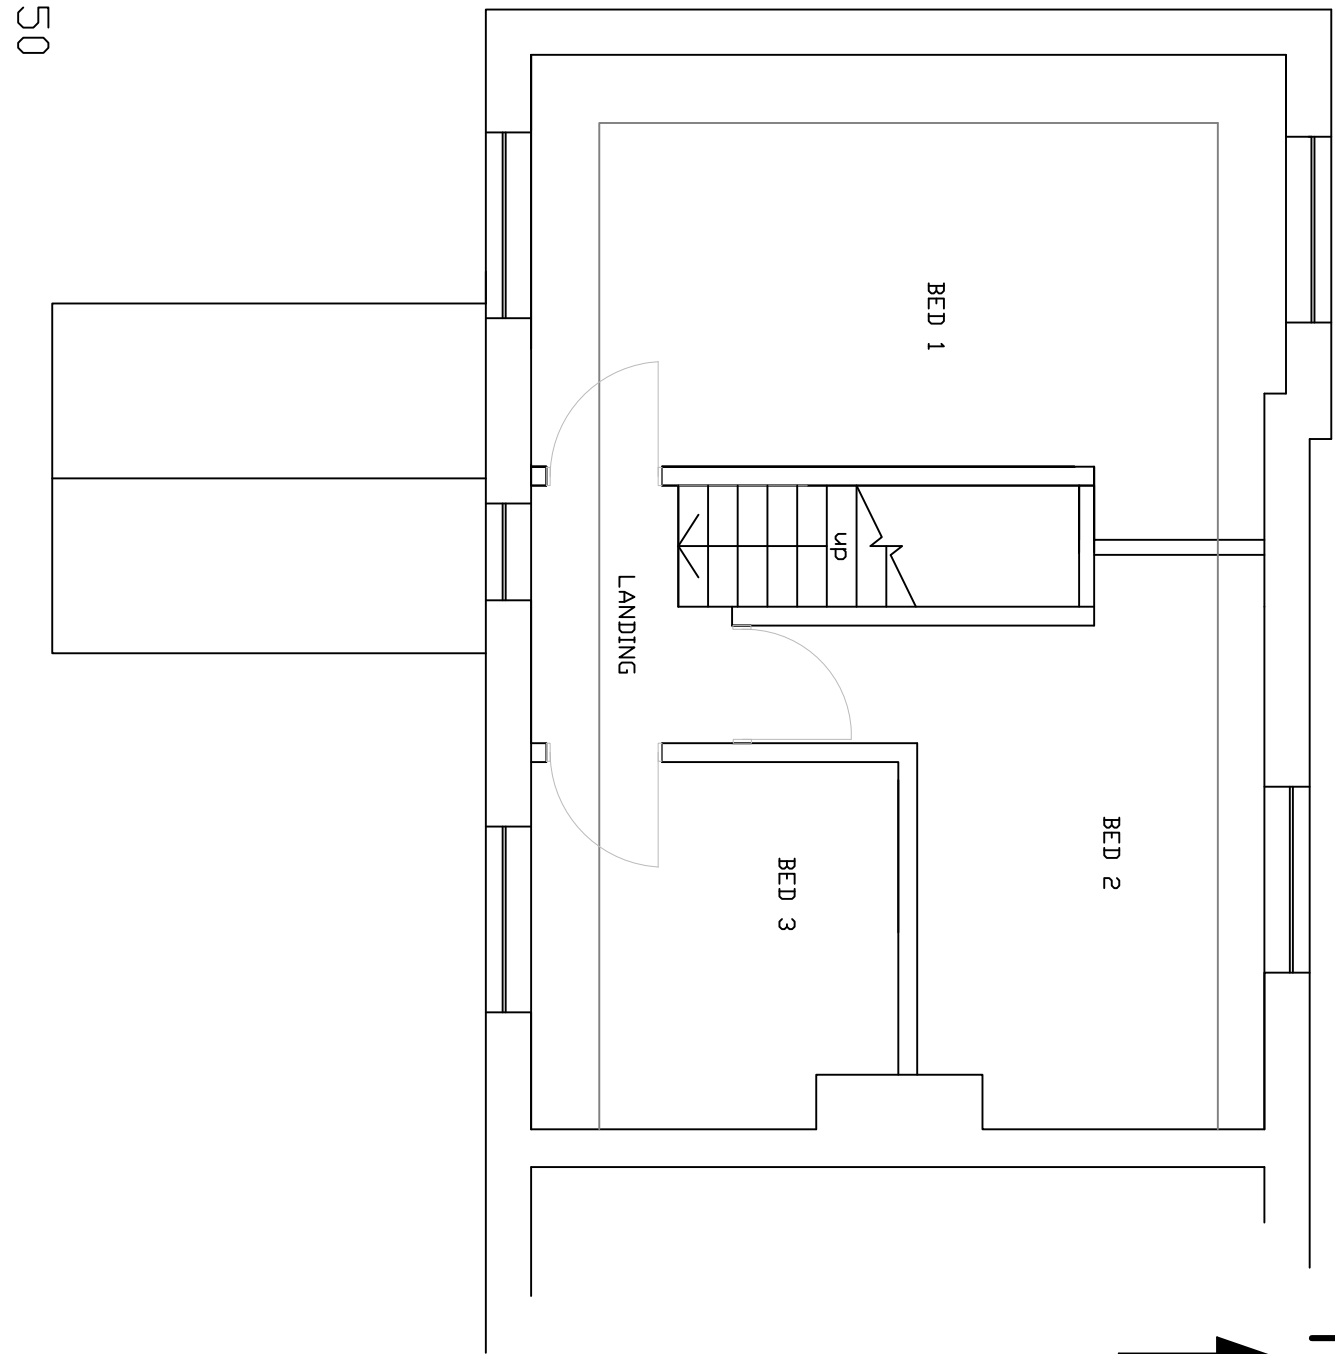


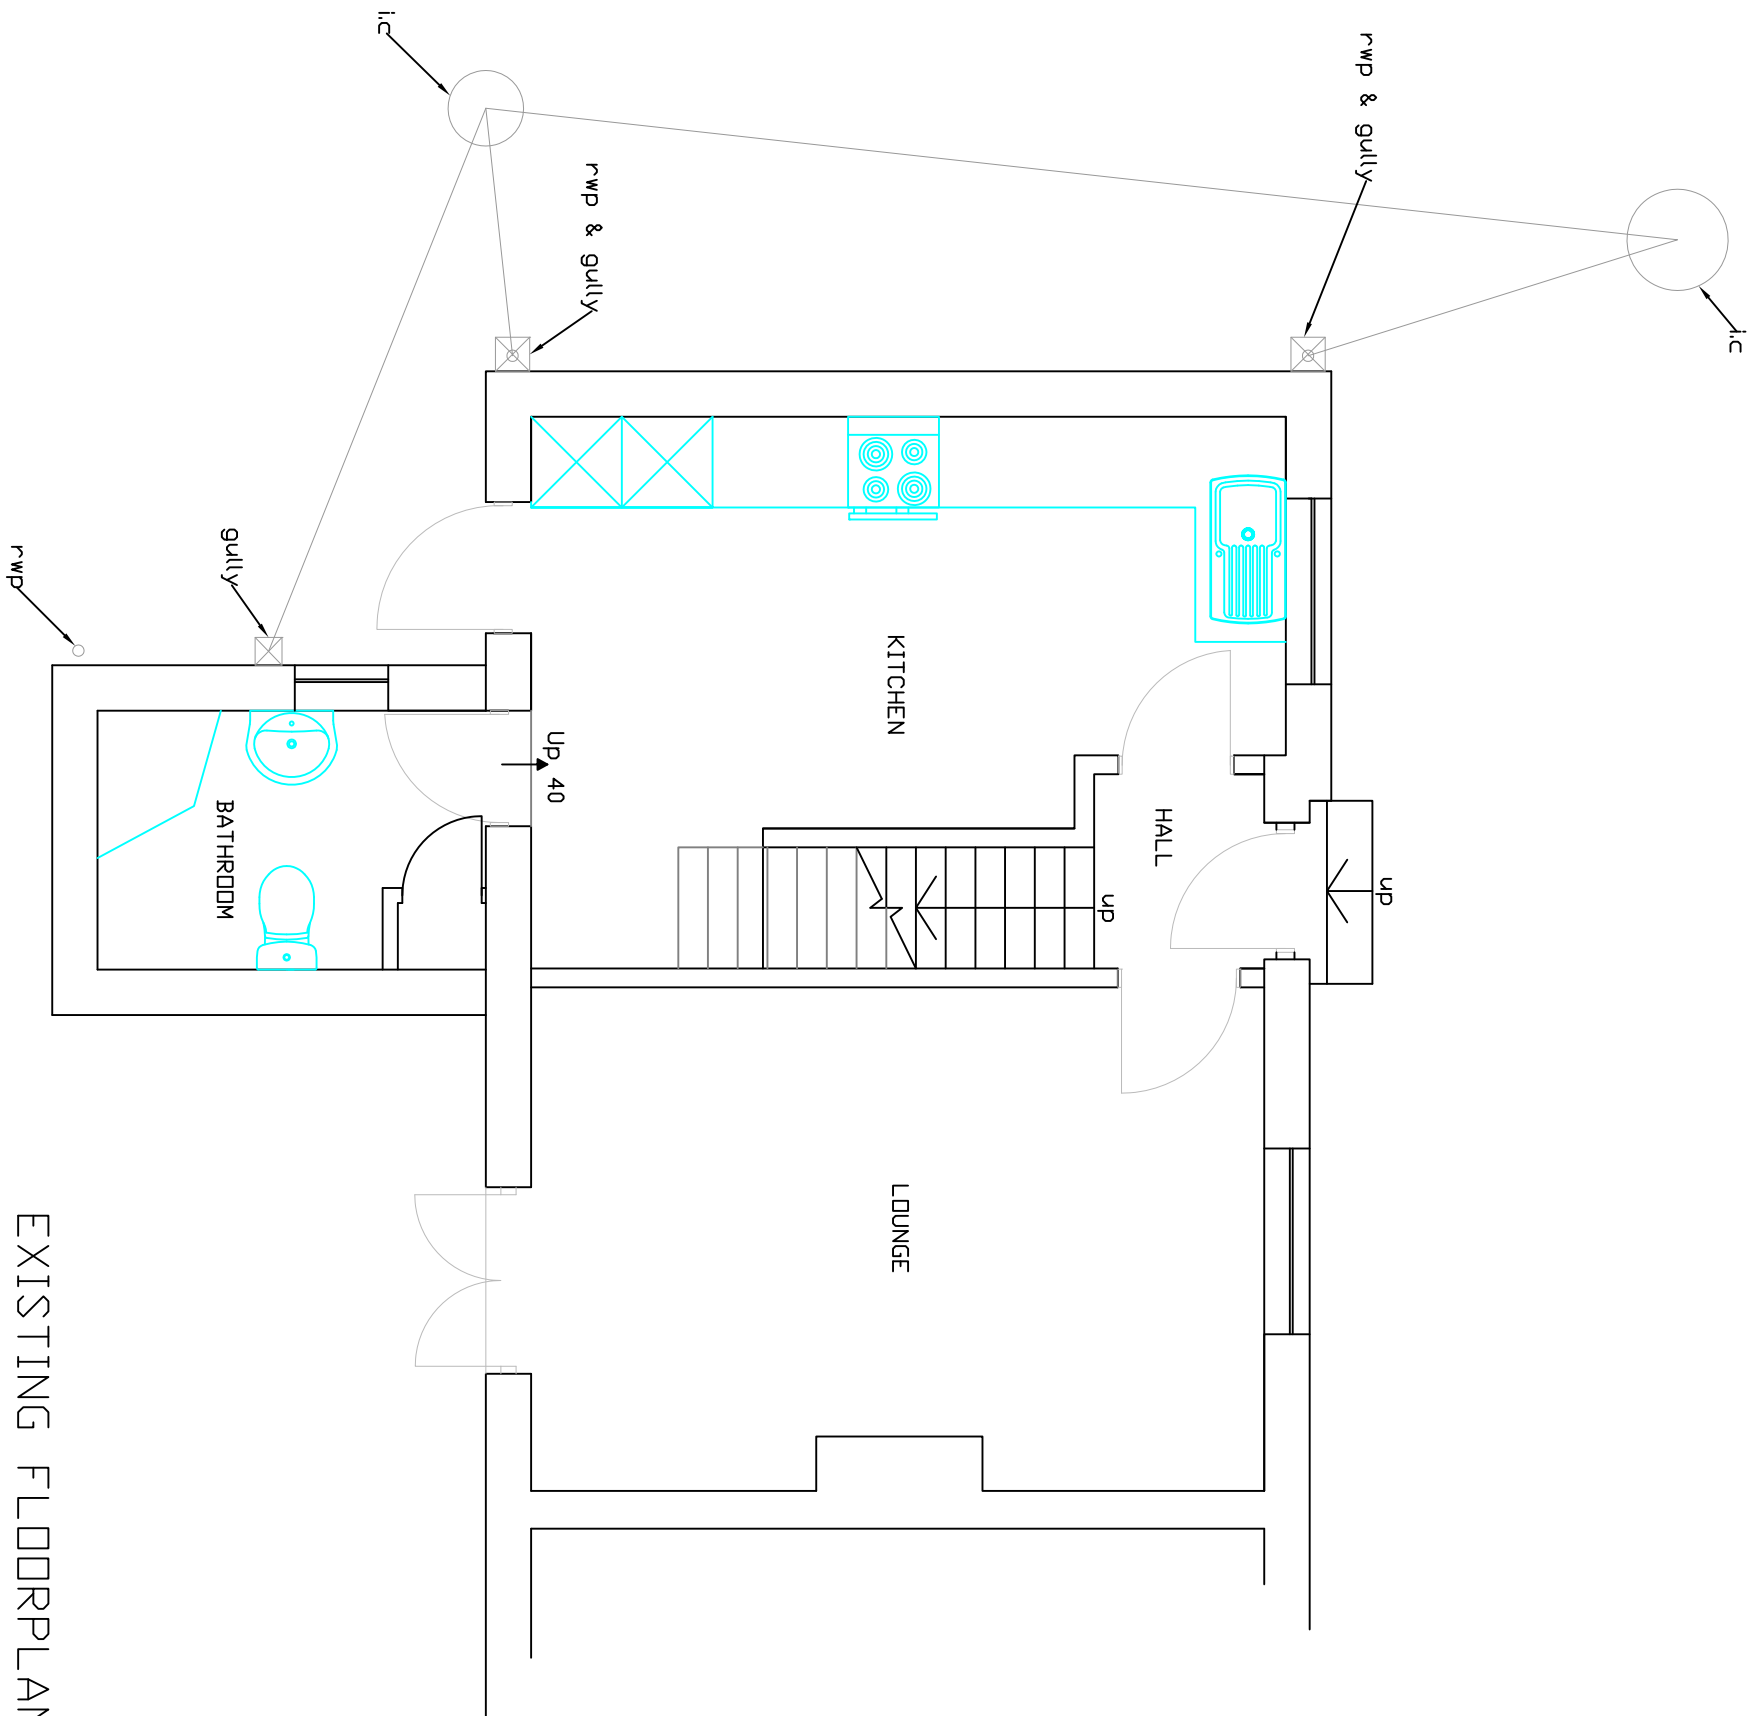


PROPOSED BLOCK 1:1250

EXISTING FLOORPLANS 1:50


EXISTING ROOF PLAN 1:200

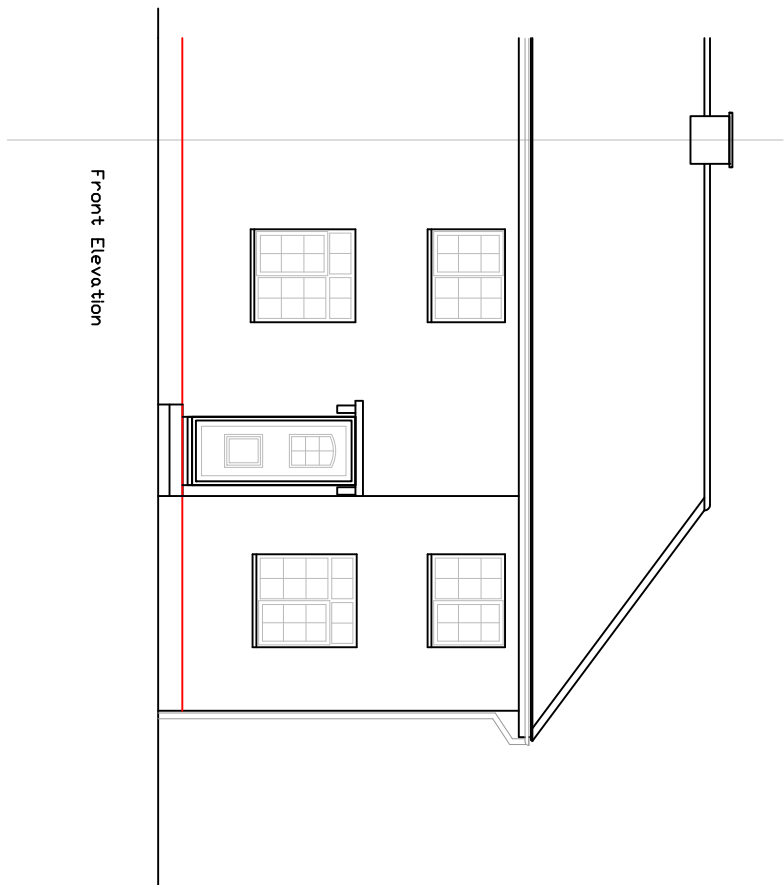

Front Elevation

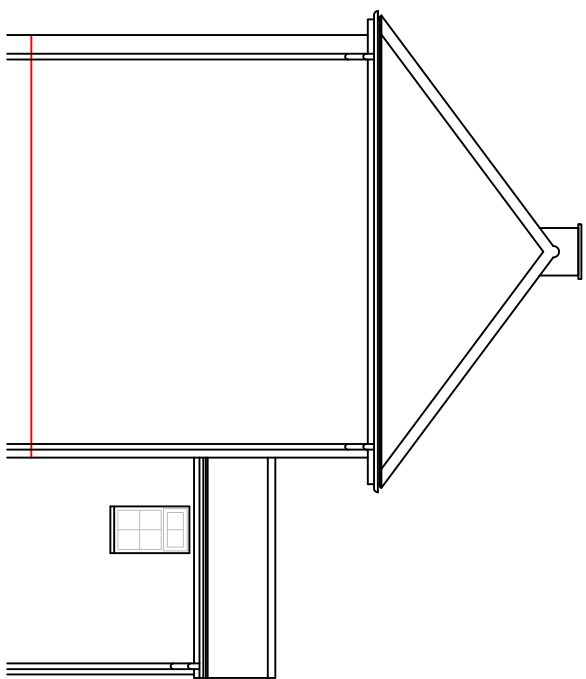

Side Elevation

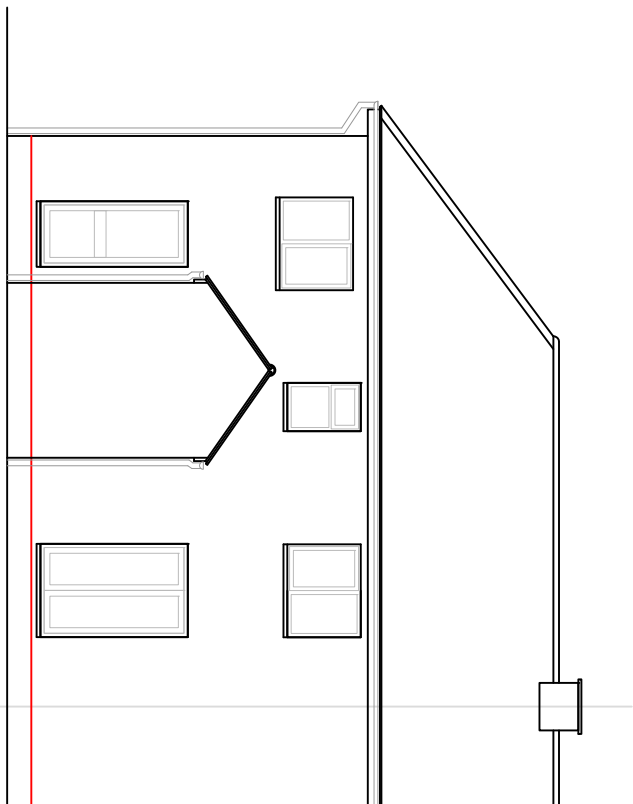

Rear Elevation

EXISTING ELEVATIONS 1:100

All dimensions to be checked on site prior to commencement of work, except for planning purposes.
This drawing is the copyright of
CALDOTECH LTD
and may not be copied, altered or reproduced in any way without written authority.

CALDOTECH LTD
41 WILLOWHAYNE AVE
EAST PRESTON
WEST SUSSEX
BN16 1PL Telephone
01903 859176

EXISTING FLOOR PLANS, ELEVATIONS,
ROOF PLAN & LOCATION
86 Victoria Road
Emsworth
Hampshire
PO10 7NJ

CLIENT Mr. and Mrs. Roberts

Issue	Details	By	Date
SCALE	AS SHOWN		
DATE	03/07/12		
DRAWING NUMBER	12004/01		