


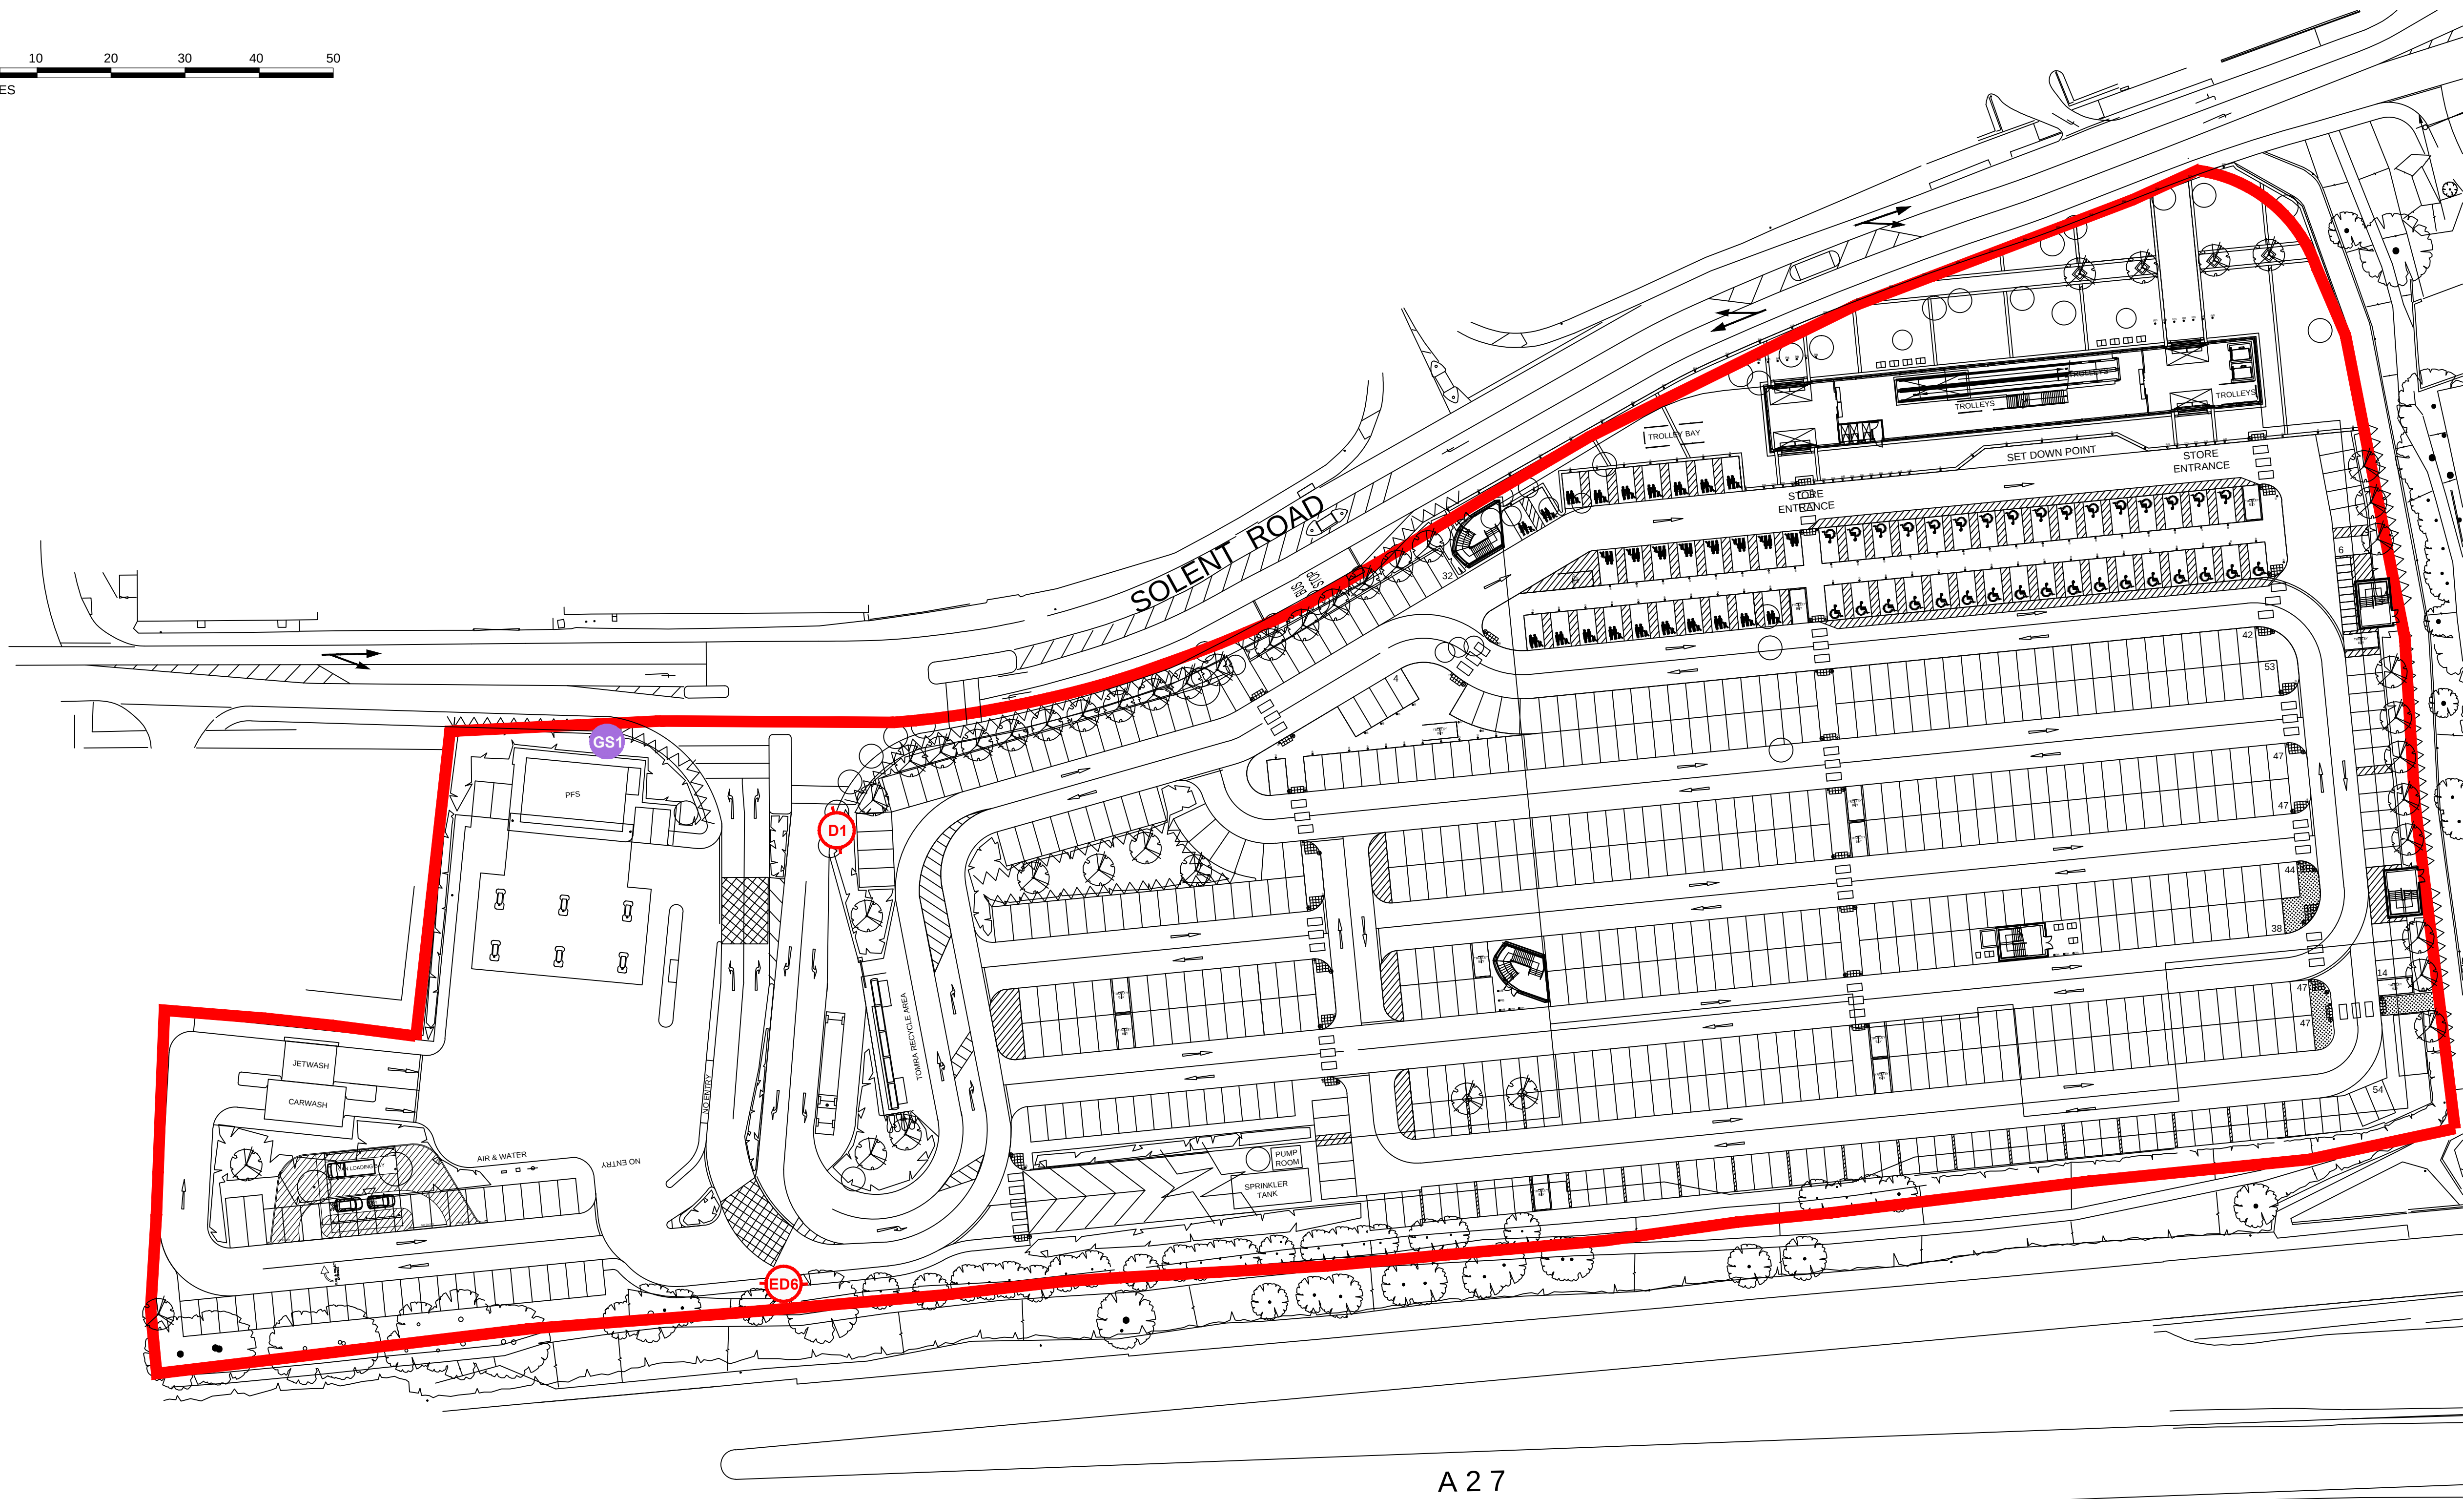


 

A 27

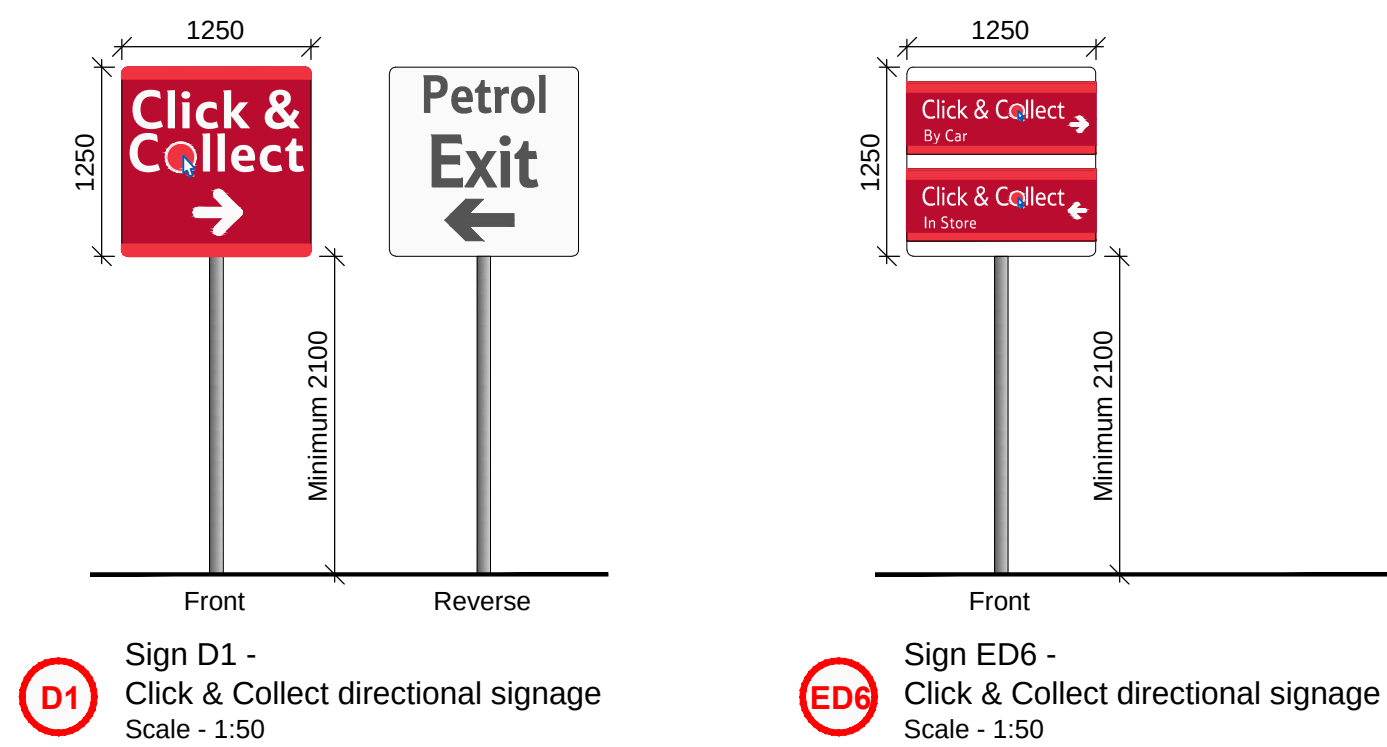

FOR ADVERTISEMENT PURPOSES

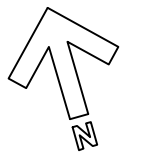

1. NOTES

- 1.1. All dimensions must be checked on site with only figured dimensions worked from. Any discrepancies must be reported to the Architect or Engineer immediately. This drawing is copyright.
- 1.2. This drawing is prepared to scale although the limitations of the printing process mean only figured dimensions should be used.

C 11:10:12 Sign reference updated. PB
B 09:10:12 Sign references updated. PB
A 05:10:12 Notes updated.
Revision:

Description:
**PROPOSED CLICK & COLLECT
TESCO STORE No. 6002,
HAVENT, HAMPSHIRE, PO9 1TR**

**COLLECTION CANOPY
PROPOSED SIGNAGE - SITE PLAN**

Client:



bmd ARCHITECTS
ARCHITECTS
Tel. 020 7357 6885 Fax. 020 7357 6887 E-Mail. mail@bmdarchitects.co.uk
CHARTERED ARCHITECTS
5 MAIDSTONE BUILDINGS MEWS
72-76 BOROUGH HIGH STREET
LONDON SE1 1GN

Drawing Number: 2026(6002)/P/22 Rev.: C

Scale: 1: 500@A1	Date: September 2012	Drawn By: PB
CAD file name: M:\2026\2026-P\2026(6002) P22	Checked By: DNF	