



| ACCOMMODATION SCHEDULE   |              |                |
|---|--------------|----------------|
| PLOT N°   | ACCOM        | APPROX AREA m² |
| GROUND   |              |                |
| 66   | 2 BED 4 PERS | 62.0           |
| 67   | 2 BED 3 PERS | 71.9           |
| 68   | 2 BED 3 PERS | 71.2           |
| 69   | 2 BED 4 PERS | 66.7           |
| 70   | 2 BED 3 PERS | 72.2           |
| 71   | 2 BED 4 PERS | 82.3           |
| 72   | 2 BED 4 PERS | 67.7           |
| FIRST   |              |                |
| 73   | 3 BED 5 PERS | 78.5           |
| 74   | 3 BED 5 PERS | 83.1           |
| 75   | 3 BED 5 PERS | 90.1           |
| 76   | 2 BED 3 PERS | 65.3           |
| 77   | 2 BED 3 PERS | 67.3           |
| 78   | 2 BED 4 PERS | 81.6           |
| 79   | 2 BED 4 PERS | 68.0           |
| SECOND   |              |                |
| 80   | 2 BED 4 PERS | 65.7           |
| 81   | 3 BED 5 PERS | 93.0           |
| 82   | 3 BED 5 PERS | 106.7*         |
| TOTAL 17 FLATS   |              |                |
| NOTE:<br>Some flats do not have ensuites.   |              |                |
| Floor areas at second floor are measured at the approximate 1.5m skilling height line. Existing minimum heights below skilling in plots 80, 81 & 82 vary between 1.2m & 1.35m. |              |                |
| Flat 82* area includes the staircase Stair 2 (private).   |              |                |

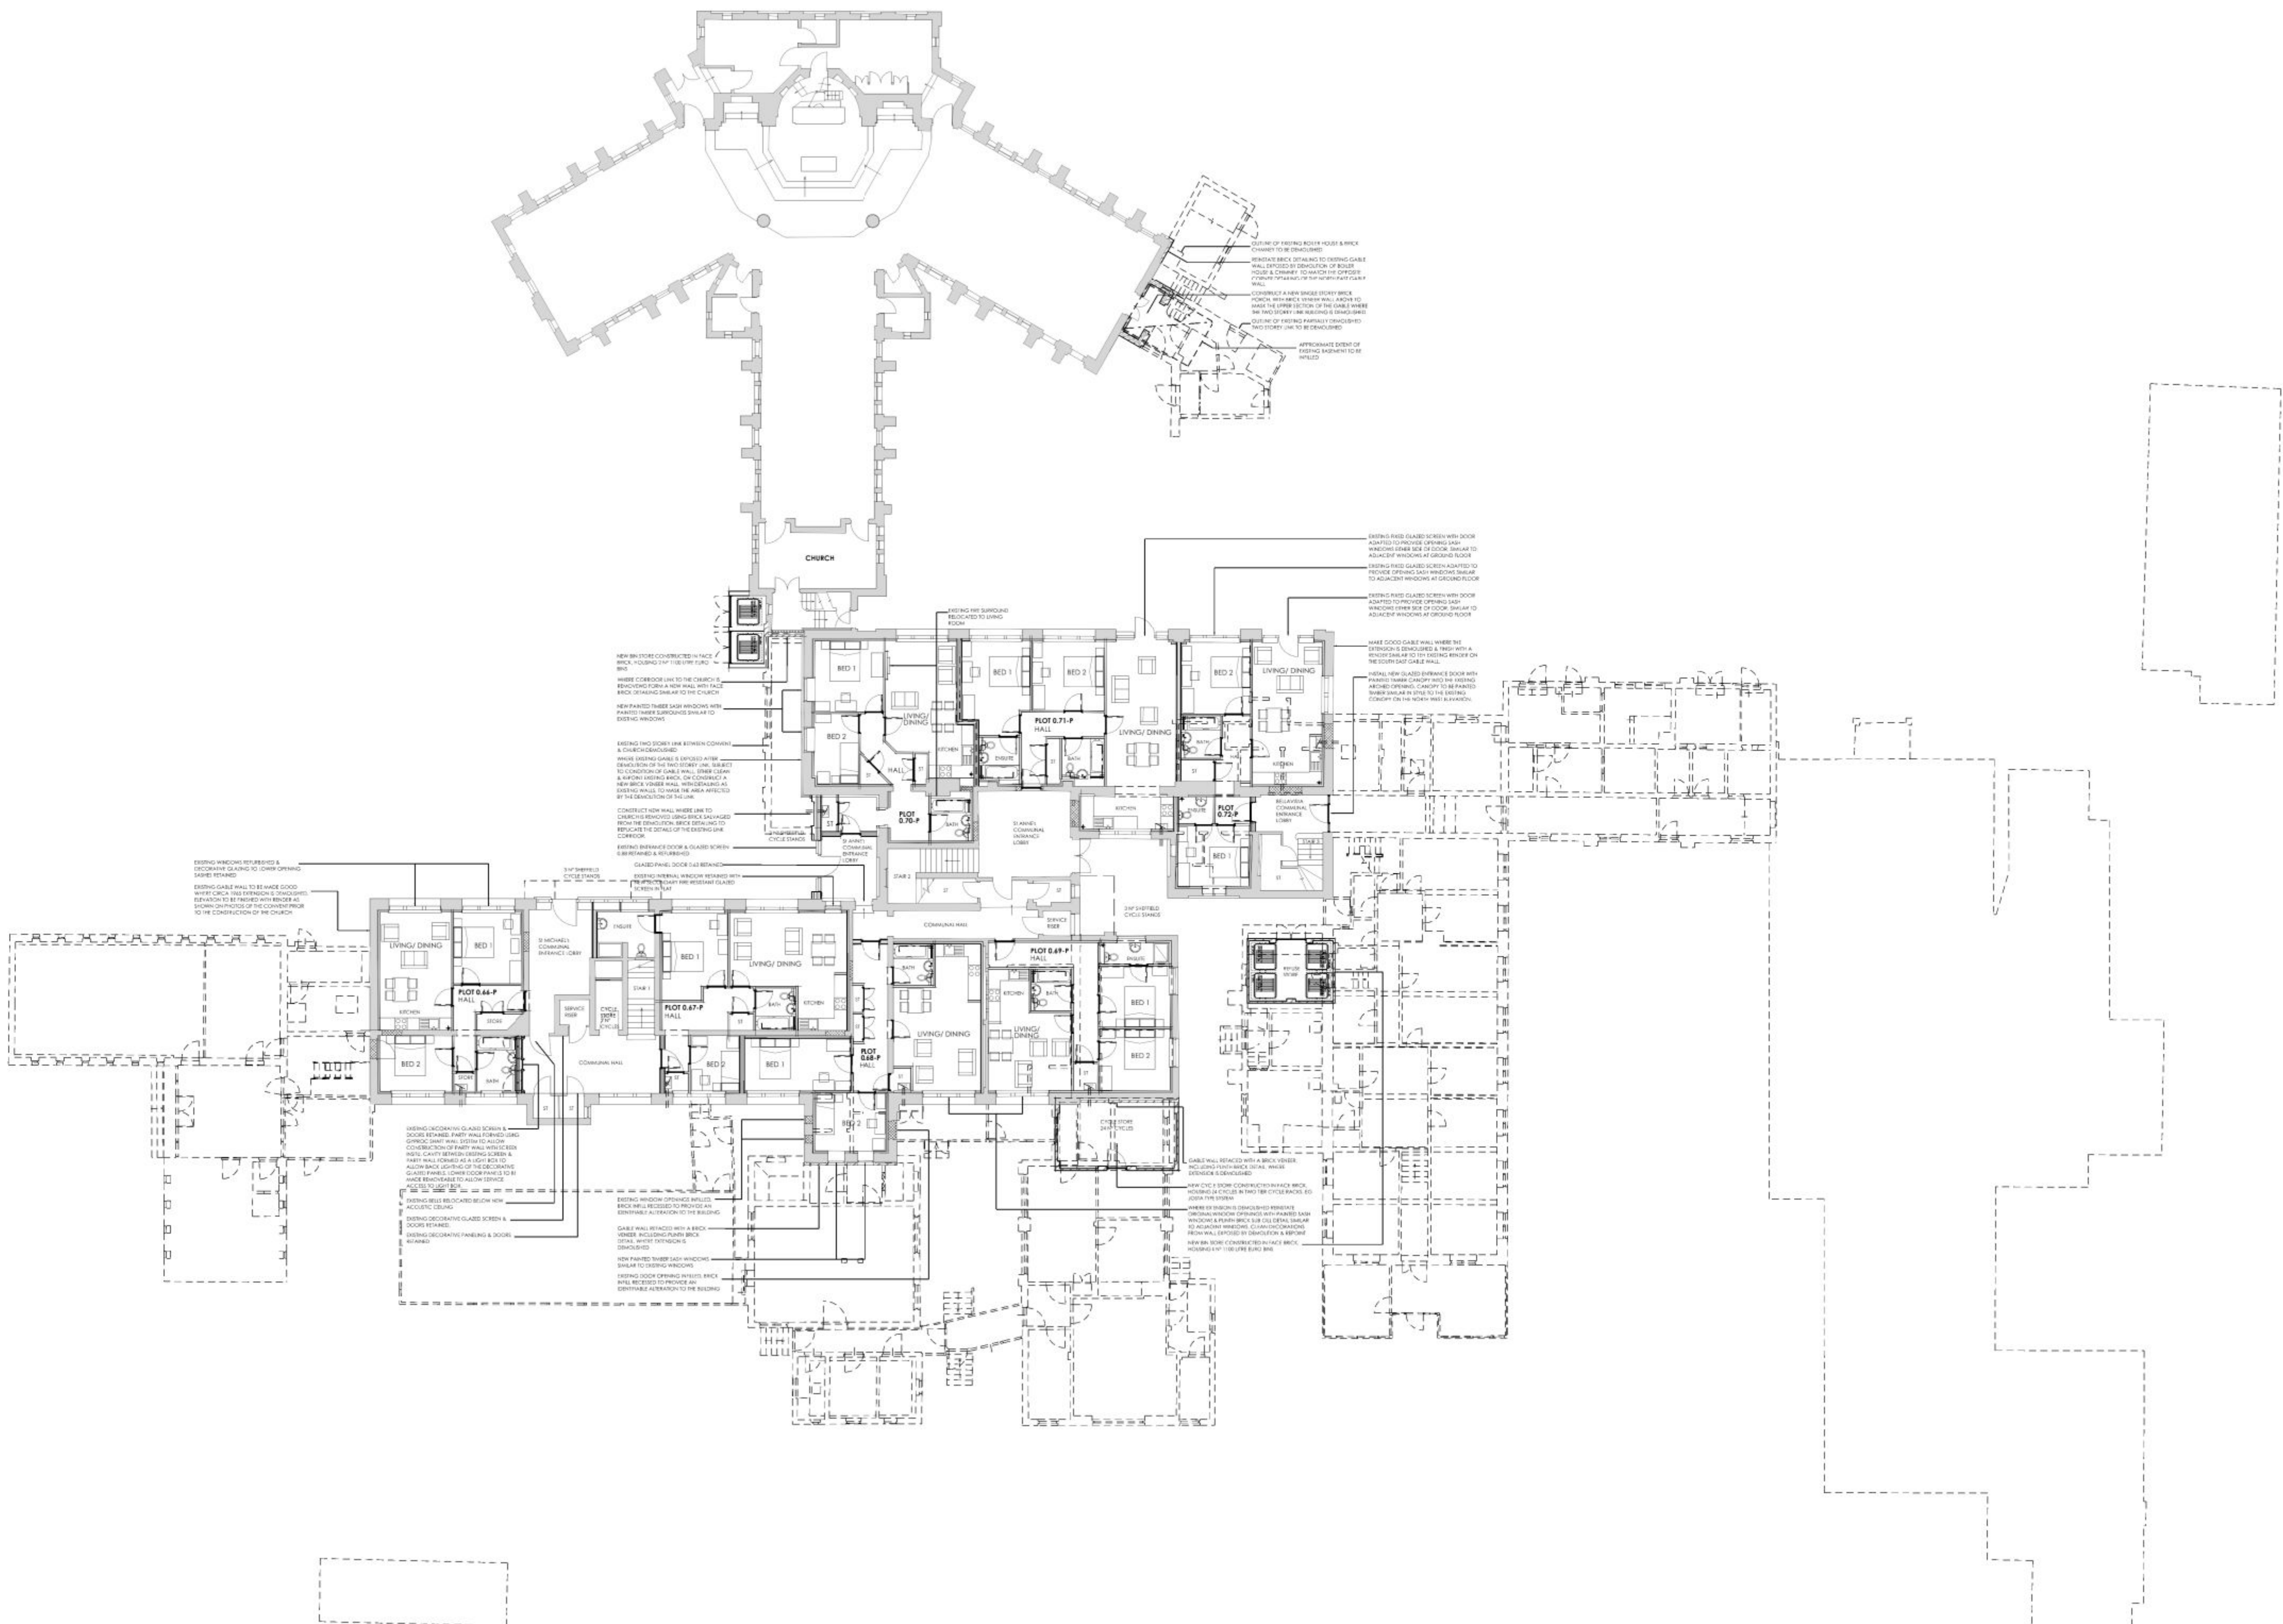

NOTE:  
THIS DRAWING IS BASED ON THE SURVEY DRAWINGS PREPARED BY HAMPSHIRE LAND SURVEYS. THE PROPOSAL SHOWN ON THIS DRAWING IS SUBJECT TO THE DETAILED INVESTIGATION INFO & CONFIRMATION OF THE EXISTING STRUCTURE, CONSTRUCTION & DIMENSIONS ON SITE BY OTHERS.

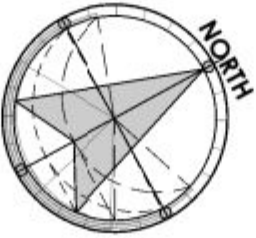

POPE PRIESTLEY ARCHITECTS

ARCHITECTURE | TOWN PLANNING | URBAN DESIGN

FERRY HOUSE, CANUTE ROAD, SOUTHAMPTON, HAMPSHIRE, SO14 3FJ T: +44 (0)23 80335228F: +44 (0)23 80432886 E: info@popepriestley.co.uk

PRELIMINARY ISSUE

PF 12/07/2012 JF: CYCLOSTORE  
AMENDED: EXTENT OF BASEMENT ADDED

1:200

18.01.2012

ALDRICK  
JT

CHECK  
+

SCALE BAR = 10mm INTERVALS AT TRUE SCALE

DATE

ALDRICK

CHECK

SCALE 1:200

18.01.2012

ALDRICK JT

CHECK +

ST MICHAEL'S CONVENT  
LONDON ROAD  
WATERLOOVILLE  
HAMPSHIRE

FORMER CONVENT:  
GROUND FLOOR PLAN

PP1144/ 190-00

P2

IMPORTANT NOTE FOR USE OF THIS DRAWING: THIS DRAWING HAS BEEN PRODUCED SPECIFICALLY FOR USE ON THIS PROJECT. POPE PRIESTLEY ARCHITECTS CANNOT BE HELD RESPONSIBLE FOR RE-USE OF THIS INFORMATION BY OTHERS FOR ANY PURPOSE OTHER THAN FOR WHICH IT IS SPECIFICALLY INTENDED. THIS DRAWING REFLECTS STANDARDS AGREED FOR THIS PROJECT AND CURRENT AT THE TIME OF PRODUCTION AND WILL NOT BE UPDATED IN ACCORDANCE WITH CHANGING LEGISLATION AND/ OR OTHER REQUIREMENTS.