


EXISTING FLOOR PLAN

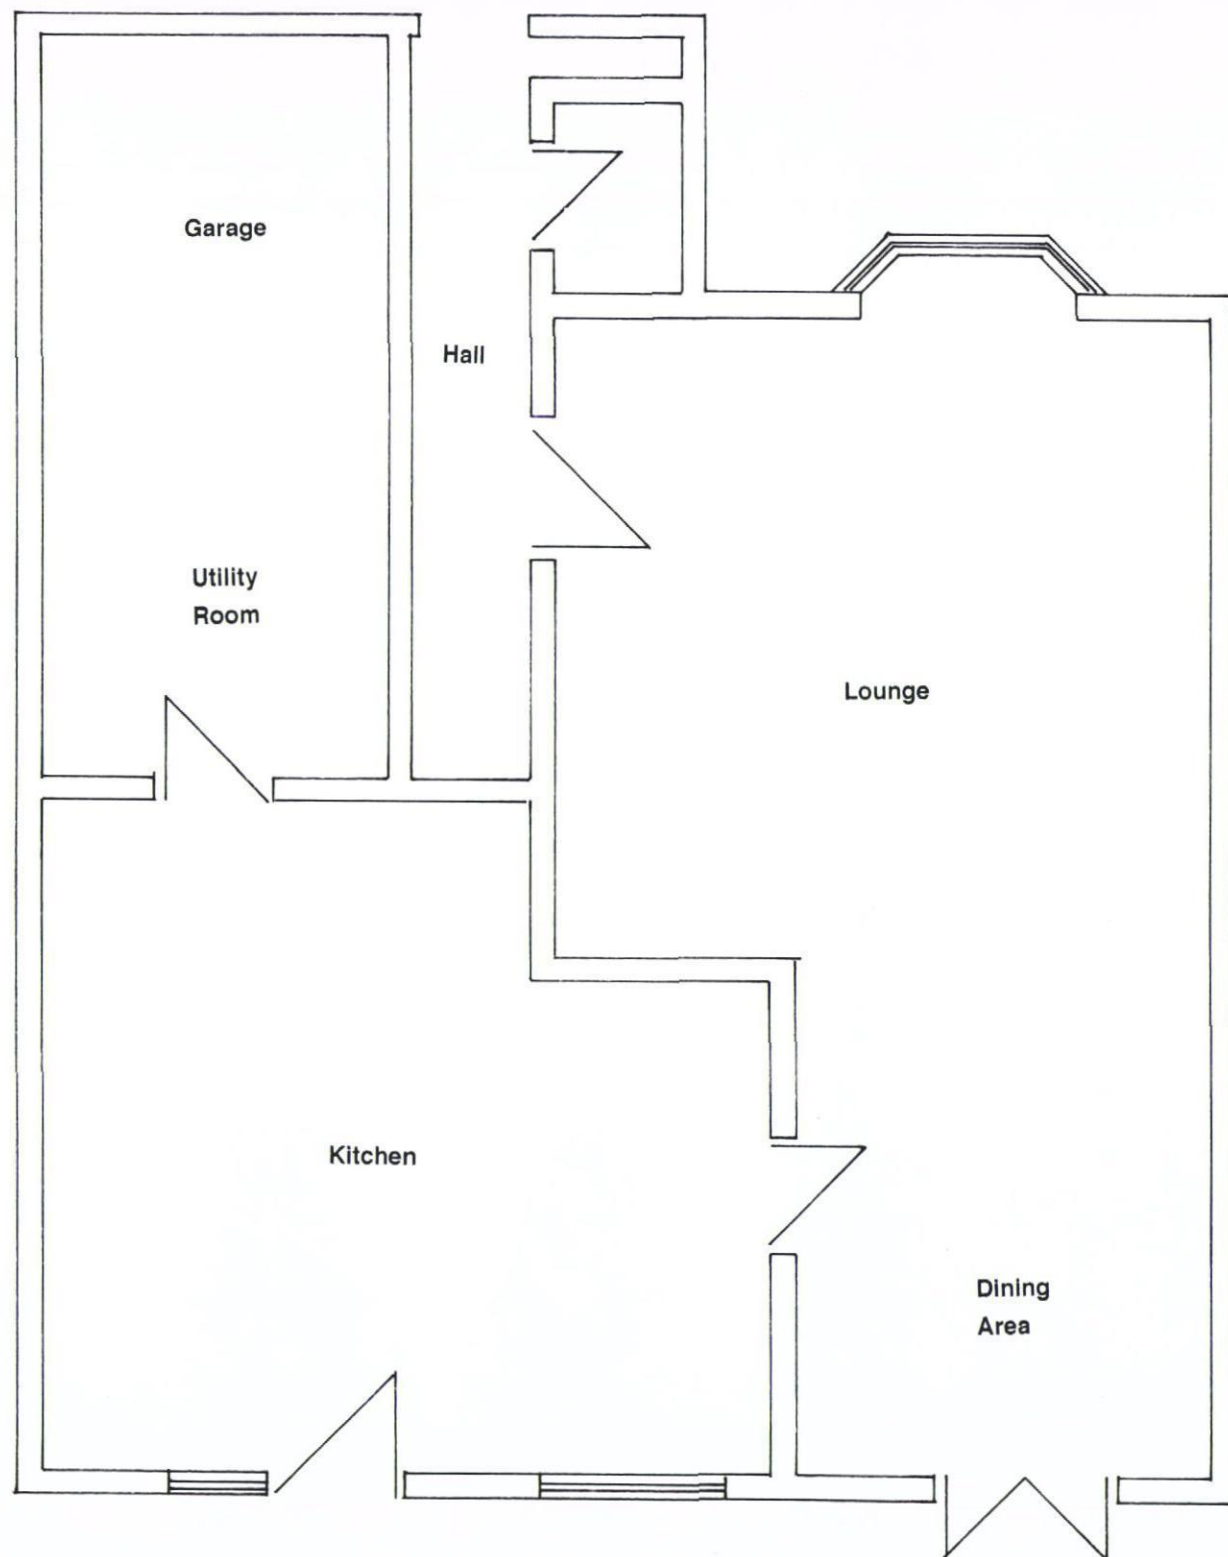

17 Aintree Drive
Waterlooville
Hampshire
PO7 8NG

Mr D and Mrs A Bromback


Bromback 5 - Existing and Proposed Floor Plans / Roof Plans

Conservatory

Scale 1:50 - A3

August 2012

PROPOSED FLOOR PLAN / ROOF PLAN

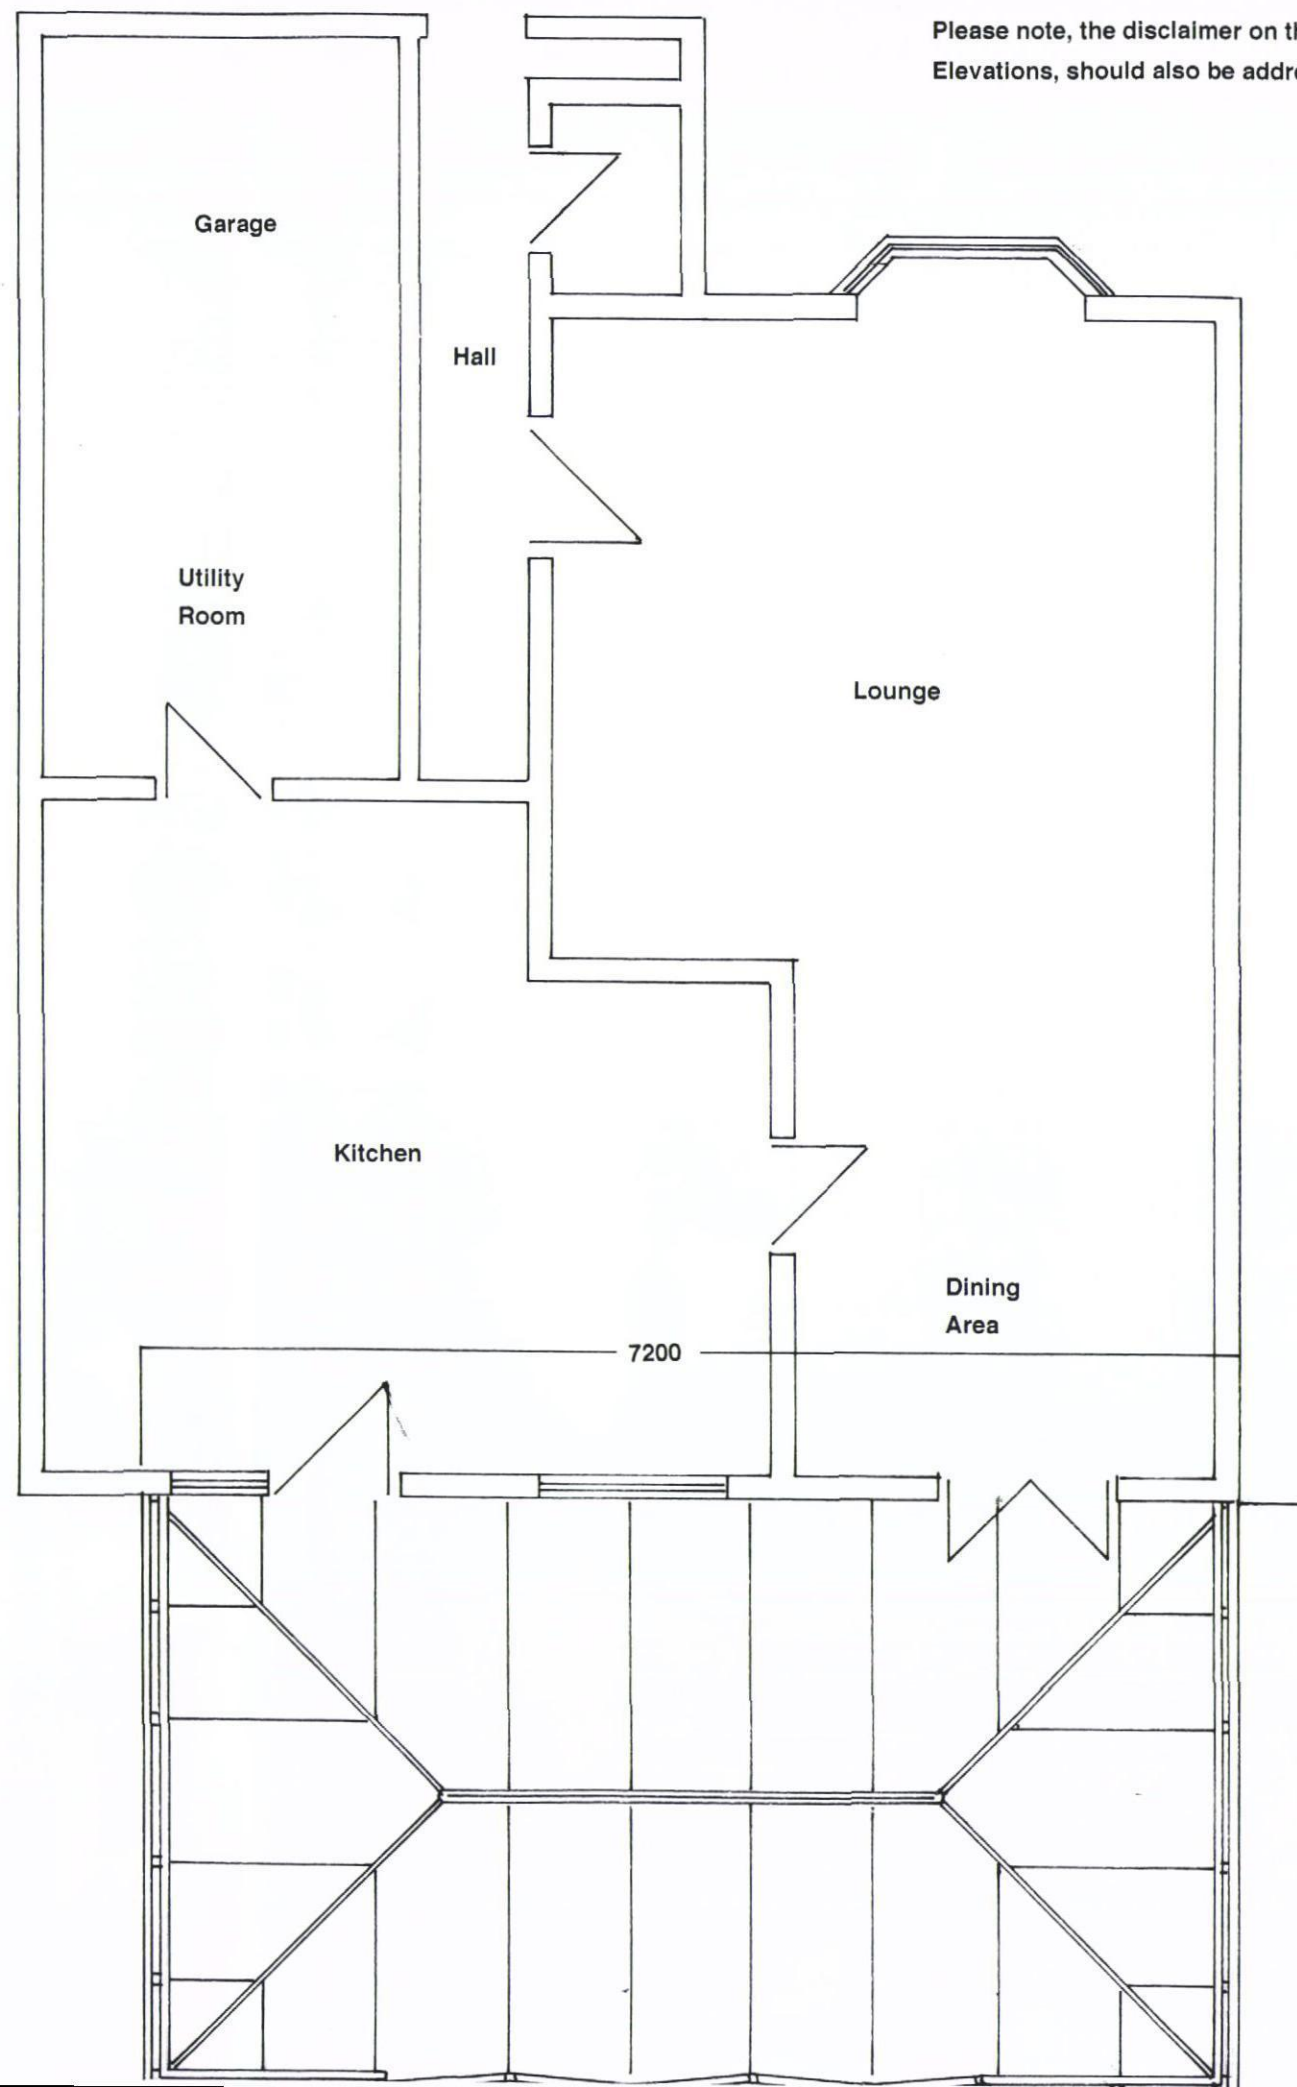

Please note, the disclaimer on the Existing and Proposed Elevations, should also be addressed to these plans.

NORTH



4000

HAVANT BOROUGH COUNCIL

09 AUG 2012

RECEIVED