


PERMIT



PHOTO SHOWING LIKE FOR LIKE
FENCING + COLOURATION

"MAGNOLIA"
26 LOVEDEAN LANE
WATERLOOVILLE
PO8 8HH

FRONT ELEVATION OF FENCING
+ TRELLIS
DRAWING No 1 - JULY 2011
SCALE 1:50

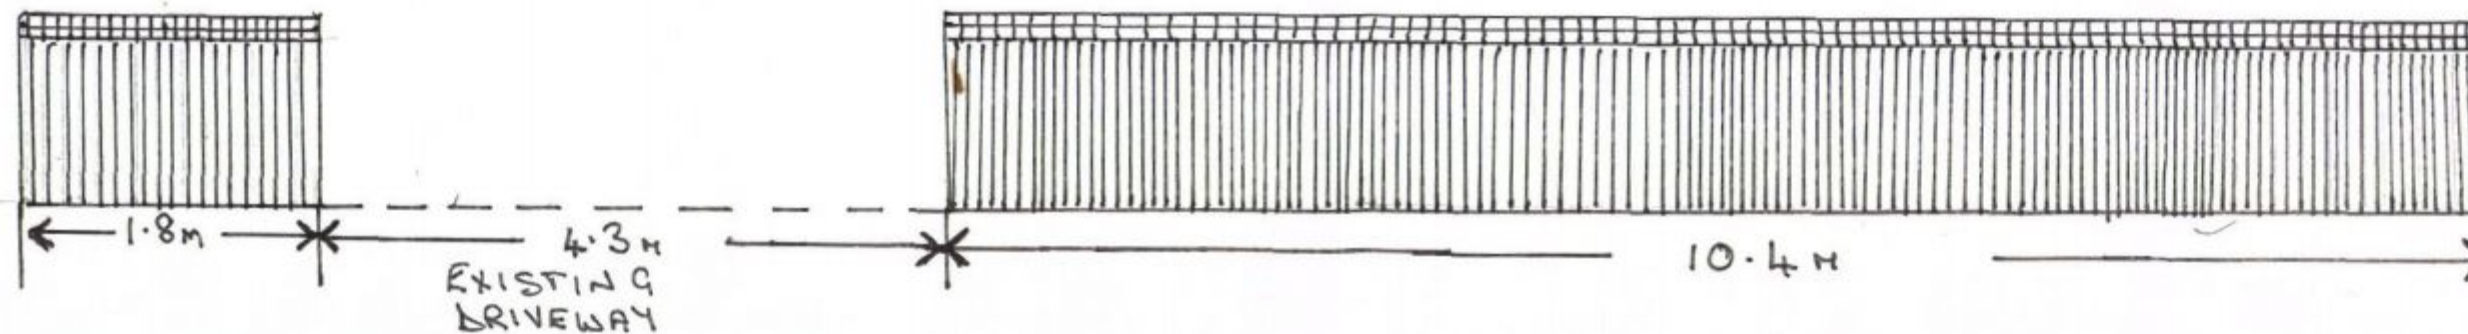

HAVANT BOROUGH COUNCIL
DEVELOPMENT CONTROL
19 JUL 2011
RECEIVED