



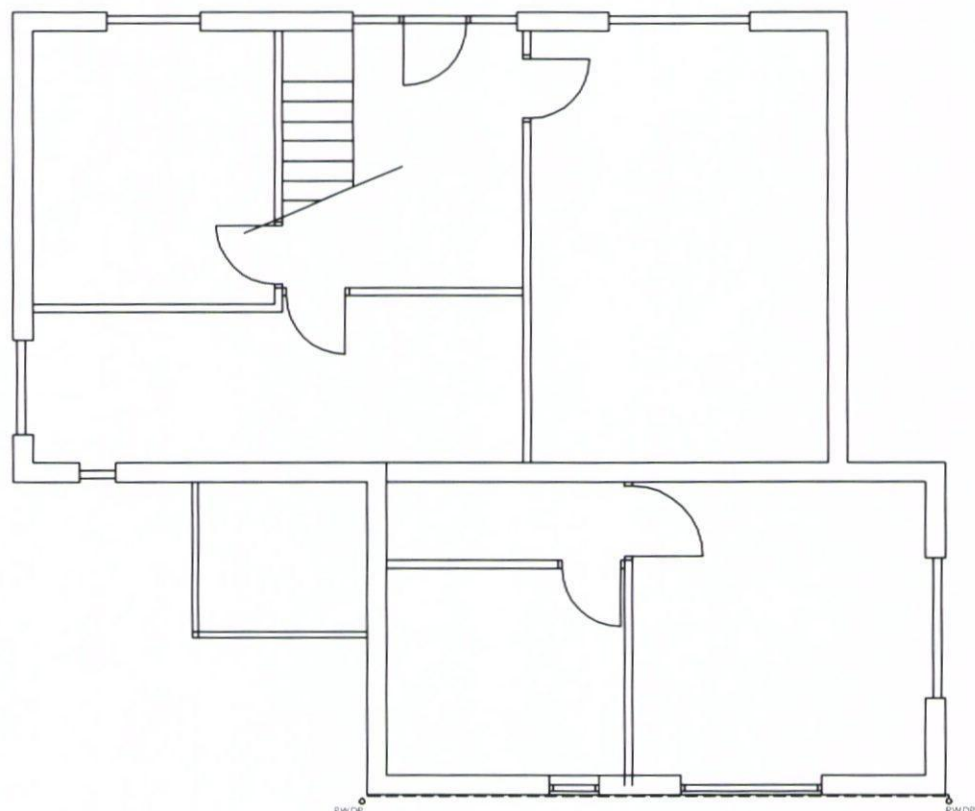

EXISTING PLAN

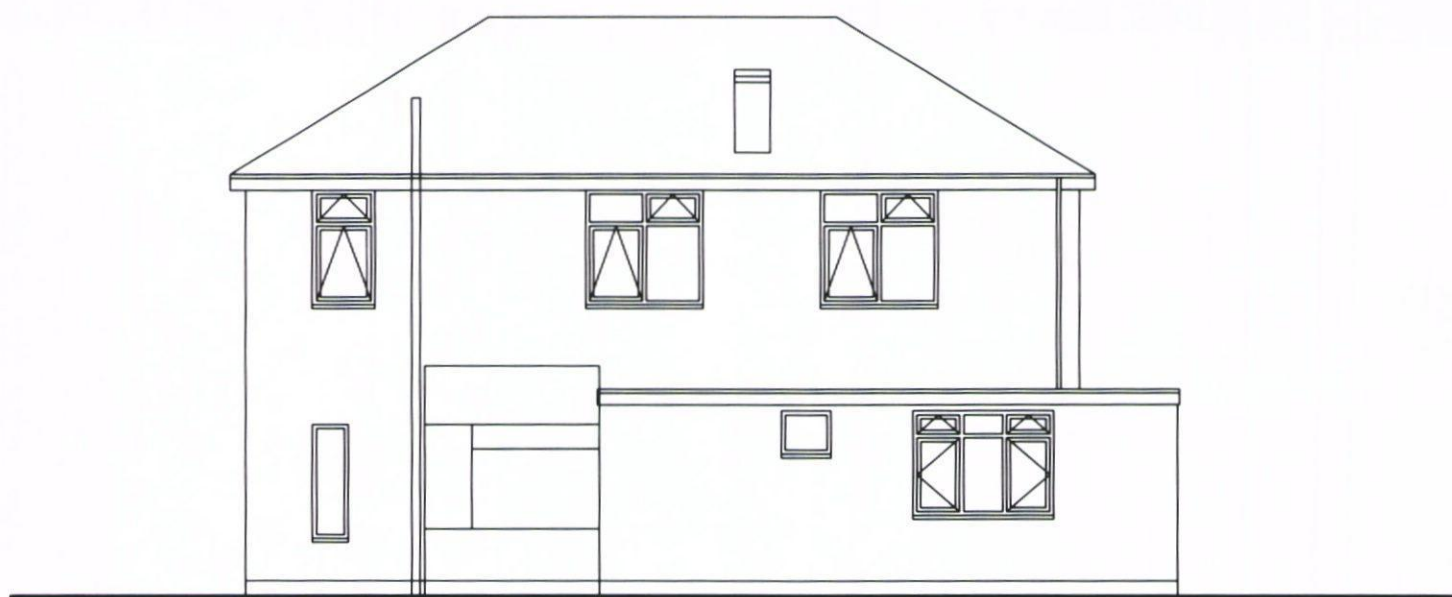

REAR ELEVATION



Scale Bar 1:100
(metres)

(Produced on A3 Paper)

REVISIONS:



Drawing title: **EXISTING PLAN AND REAR ELEVATION**

CONTRACT No. : **099/74844** Revision : Page No: **1**

Proposed: **PVCU WHITE KNIGHT CONSERVATORY**
at: **32 HART PLAIN AVENUE**
WATERLOOVILLE
HAMPSHIRE
PO8 8RX

For :..... **MR & MRS SHAMKHI**

Drawers initials: **BN** Scale : **1:100** Date: **01-10-2012**