




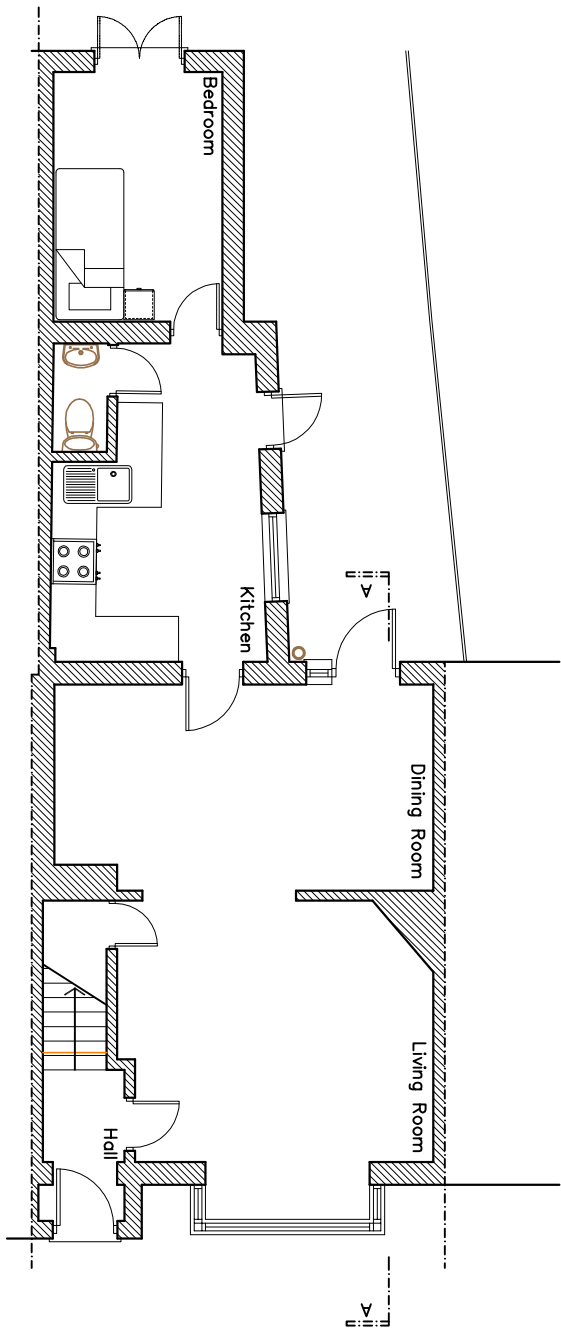


Existing Ground Floor @ 1:100

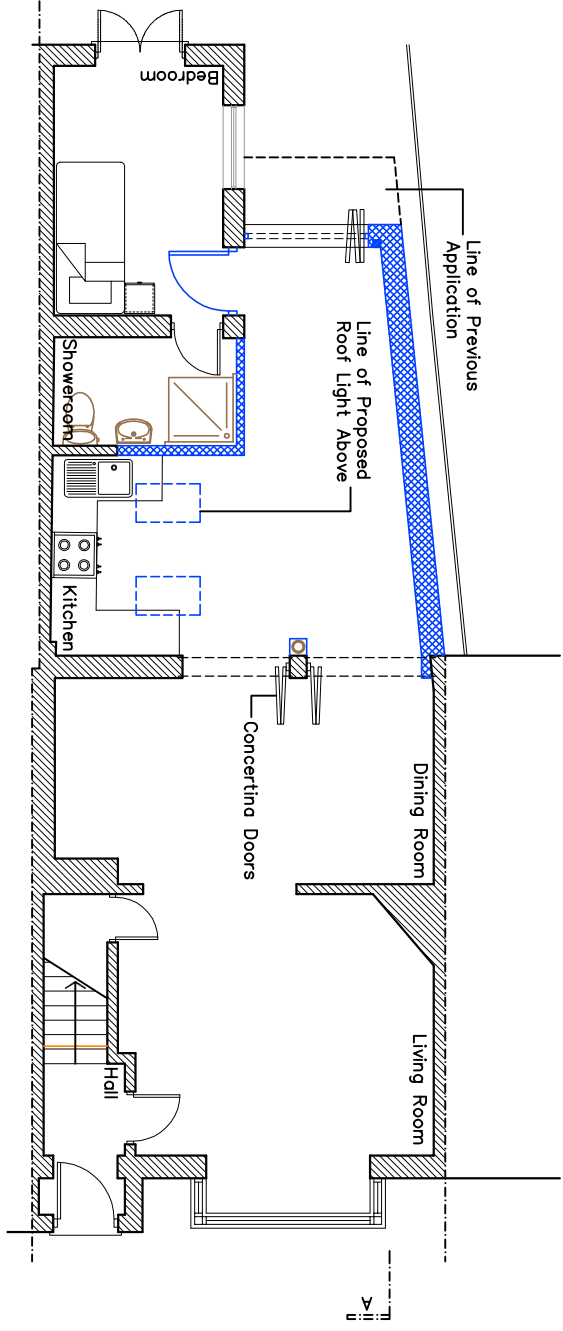


Proposed Ground Floor @ 1:100

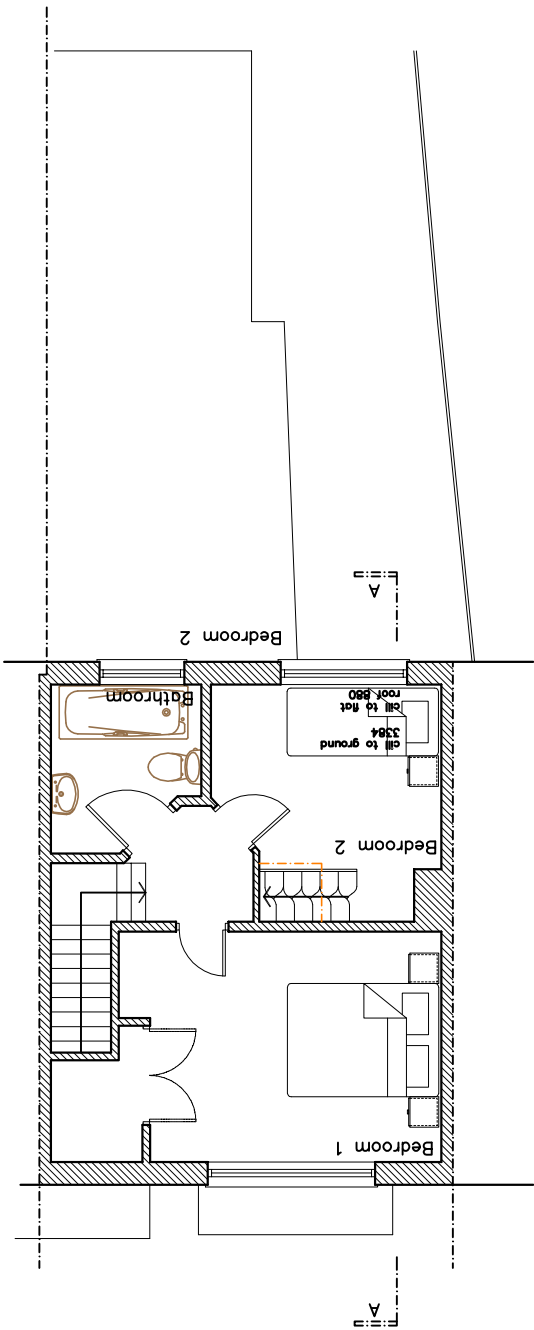


Existing First Floor @ 1:100

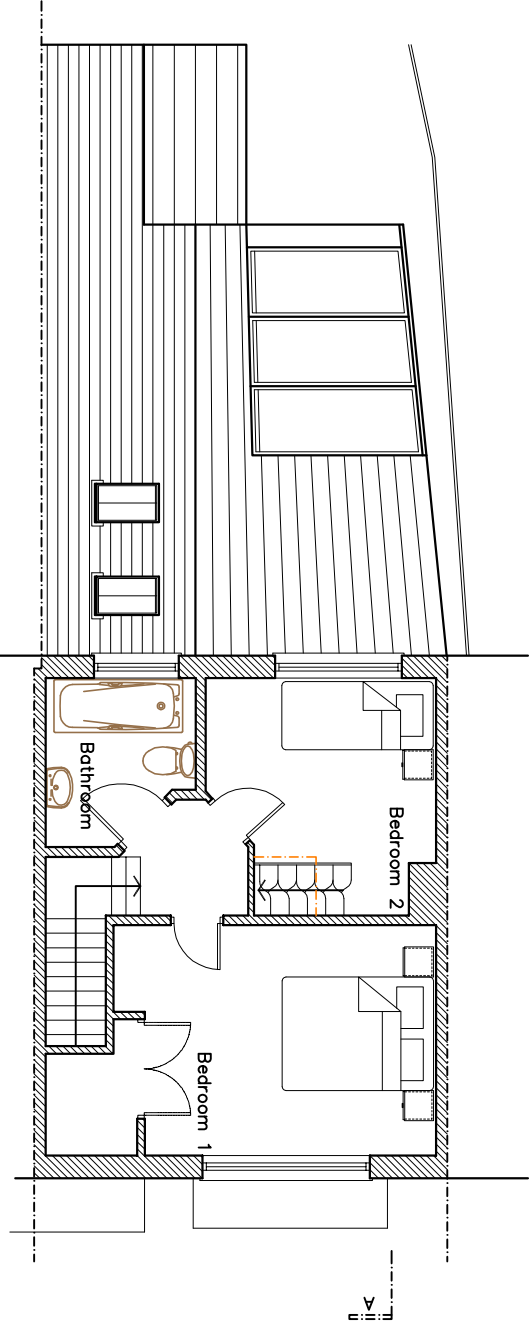


Proposed First Floor @ 1:100

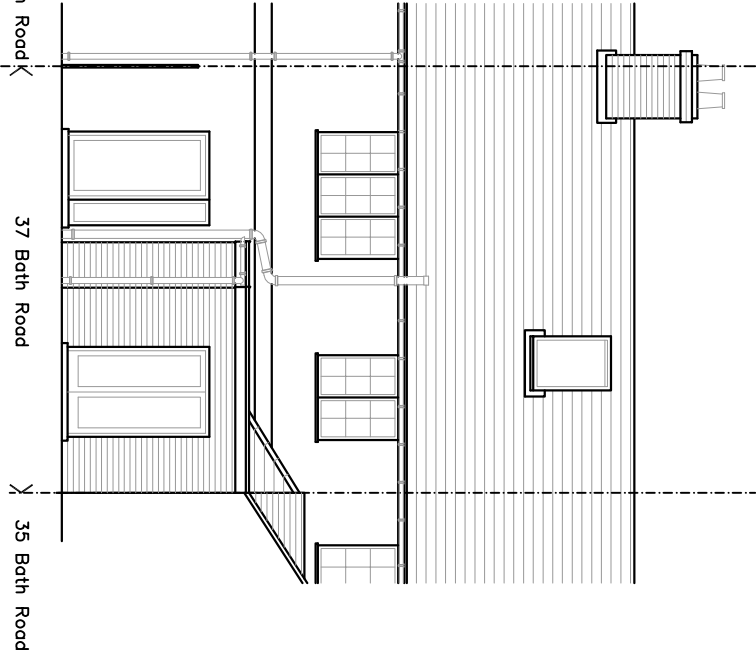


Existing West Elevation @ 1:100

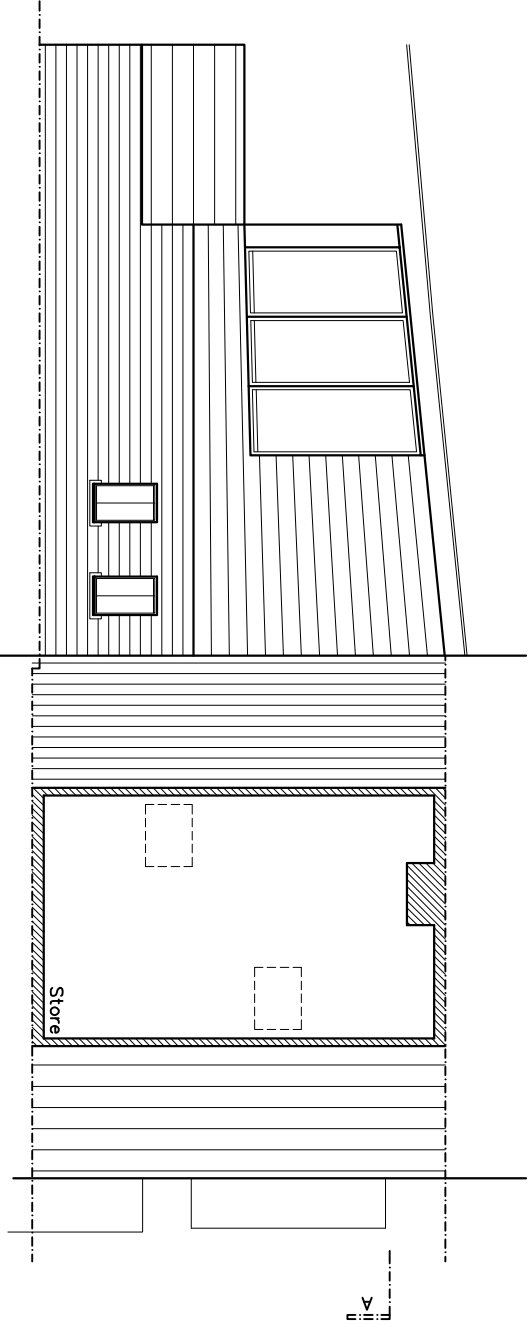


Proposed Second Floor @ 1:100

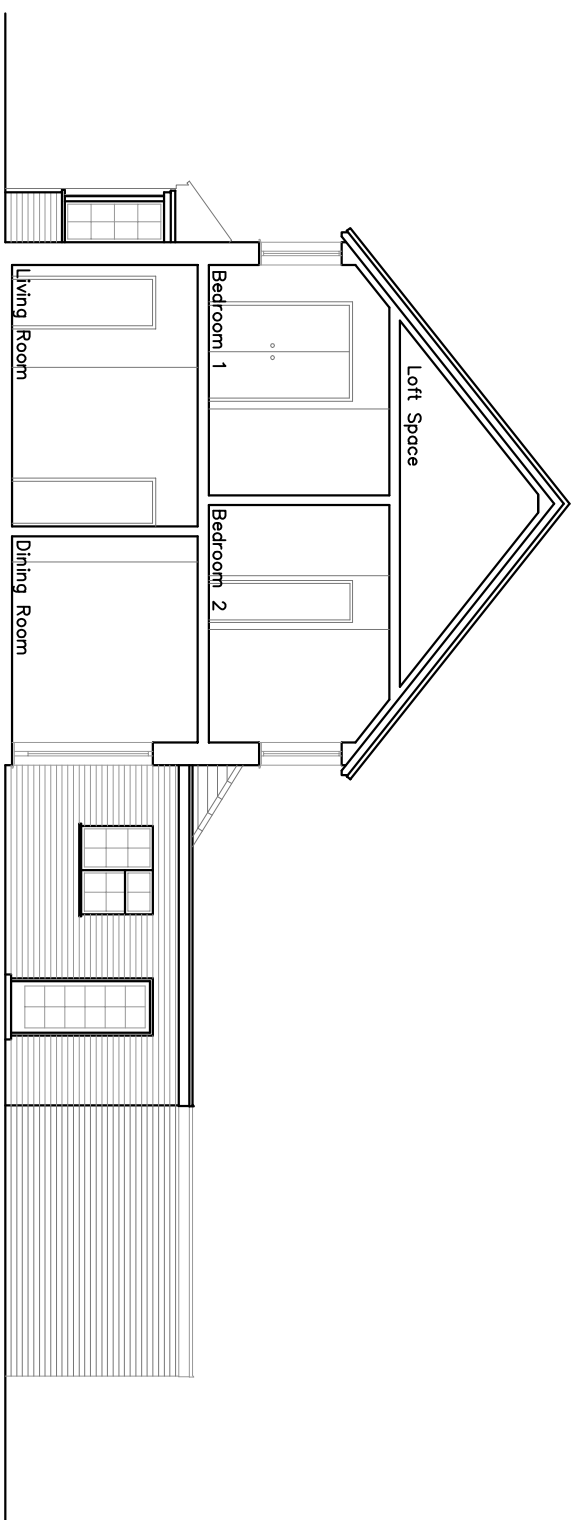


Existing North Elevation (Section AA) @ 1:100

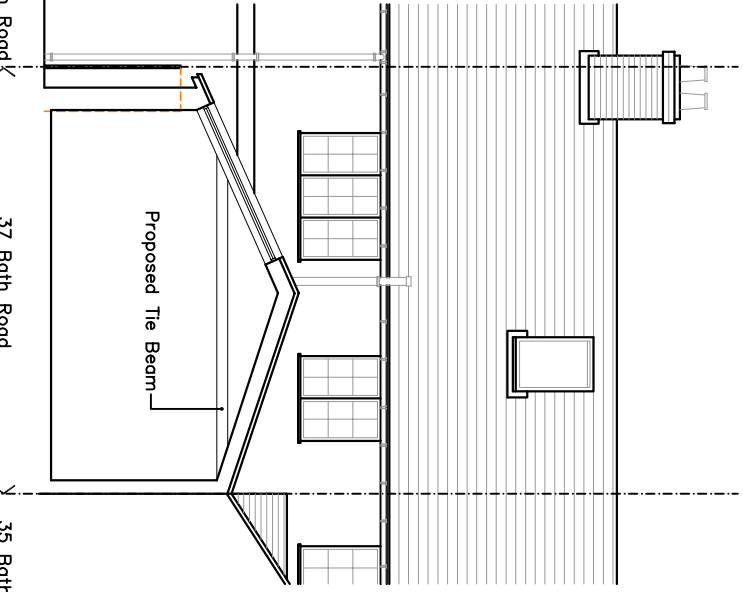


Proposed Section @ 1:100

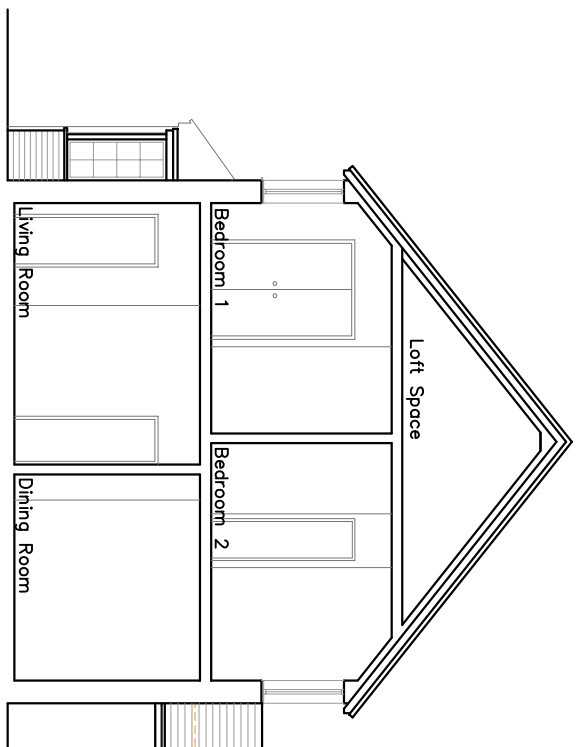


Proposed Section @ 1:100

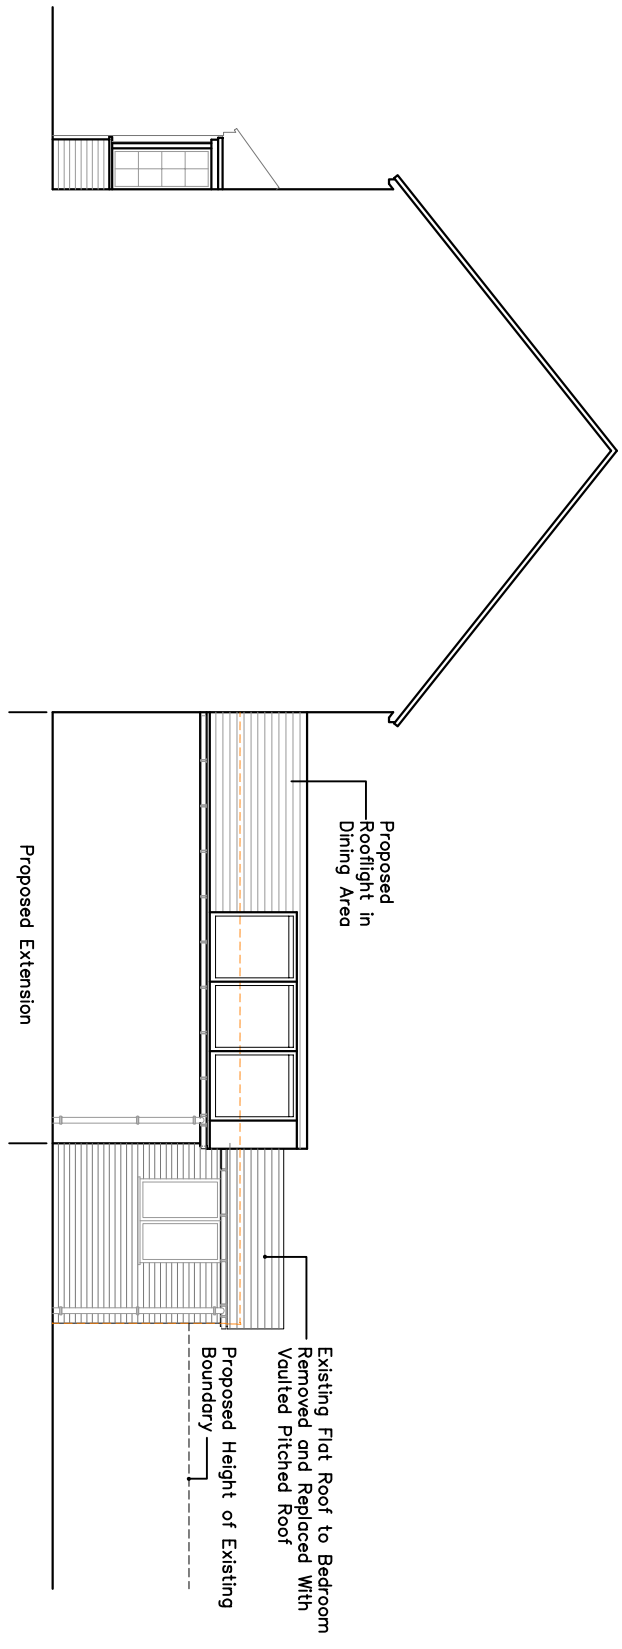


Proposed North Elevation (Section AA) @ 1:100

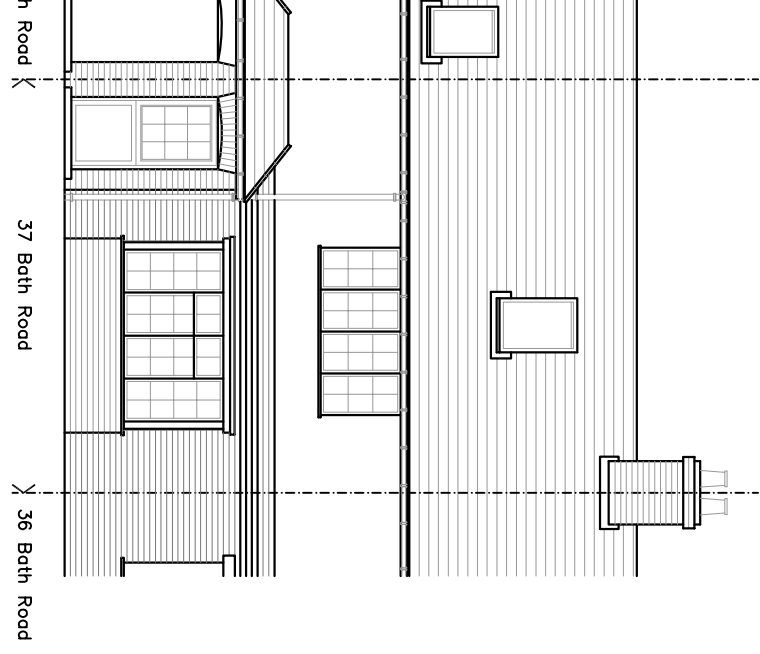

Existing East Elevation @ 1:100

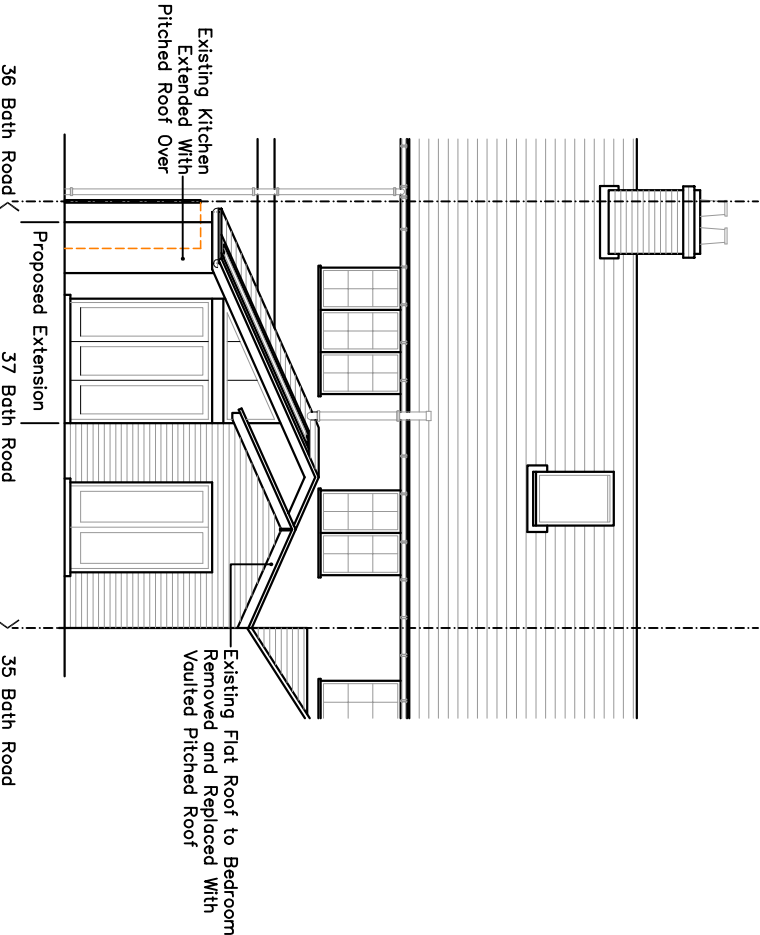


Proposed West Elevation @ 1:100

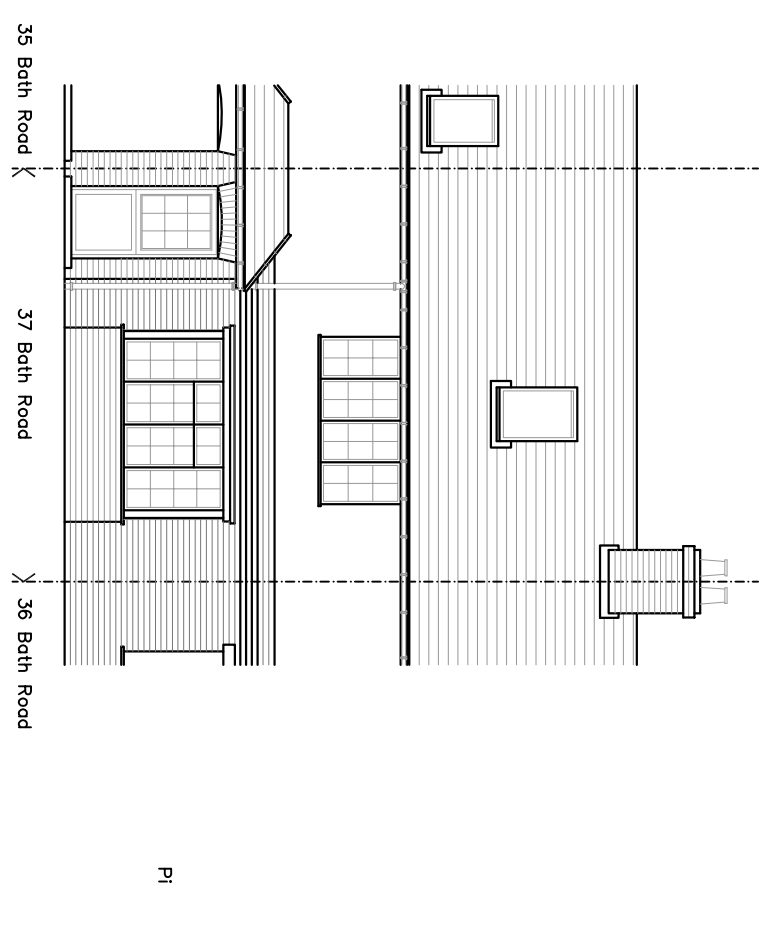

Proposed East Elevation @ 1:100

NOTES:
Dimensions to be checked on site before commencing work. Any discrepancies shall be reported to the architect immediately.
Do not scale from these drawings except for planning purposes.
Use figured dimensions only.
Where applicable this drawing is to be read in conjunction with other documents.
This drawing is to be used in conjunction with specification and all other drawings including structural engineer and mechanical and electrical drawings / specification

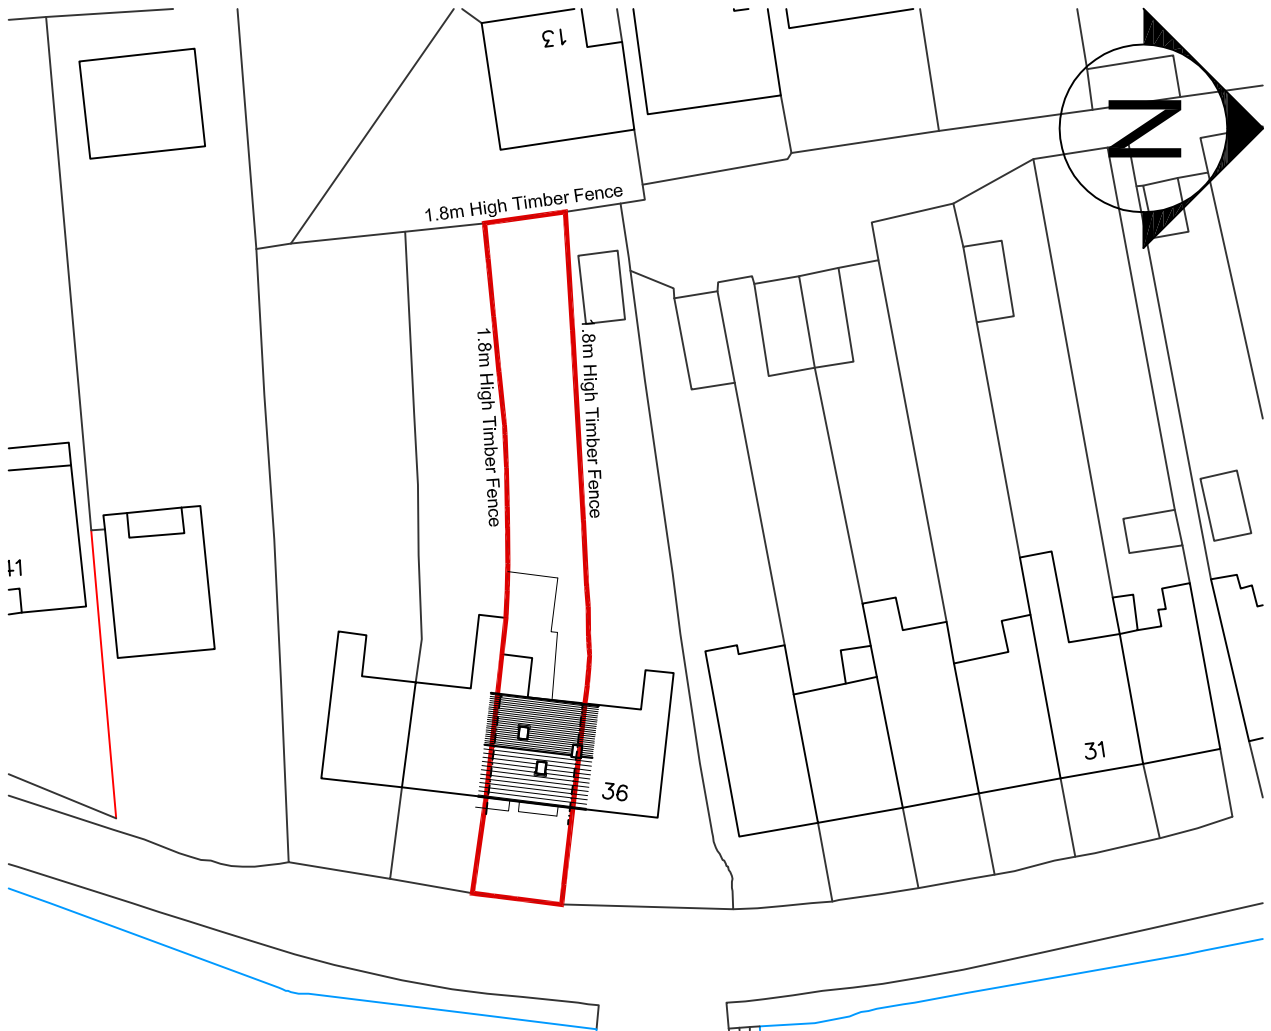

Site Block Plan @ 1:500
Ordnance Survey (c) Crown Copyright 2010. All rights reserved.
Licence number 100020449



Site Location Plan @ 1:1250
Ordnance Survey (c) Crown Copyright 2010. All rights reserved.
Licence number 100020449

helerdesign

sustainability through design

mail@helerdesign.co.uk, www.helerdesign.co.uk

1 The Old Flour Mill, Emmerley, PO10 7BT

01243 370 715

CLIENT

Mrs. Aslam

PROJECT

37 Bath Road
Emmerley
Hampshire
PO10 7ER

DRAWING

Proposed Side Extension

SCALE

As Noted

DATE

March 2011

DRAWN

TD

DRAWING NUMBER

11039/001

REVISION

F