





PERMIT

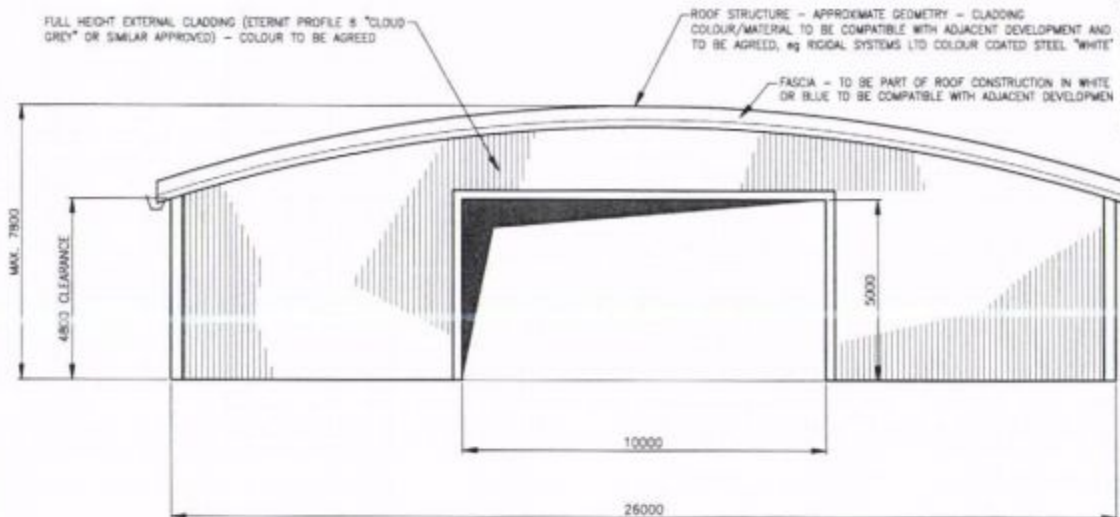


FRONT ELEVATION
SCALE 1:100

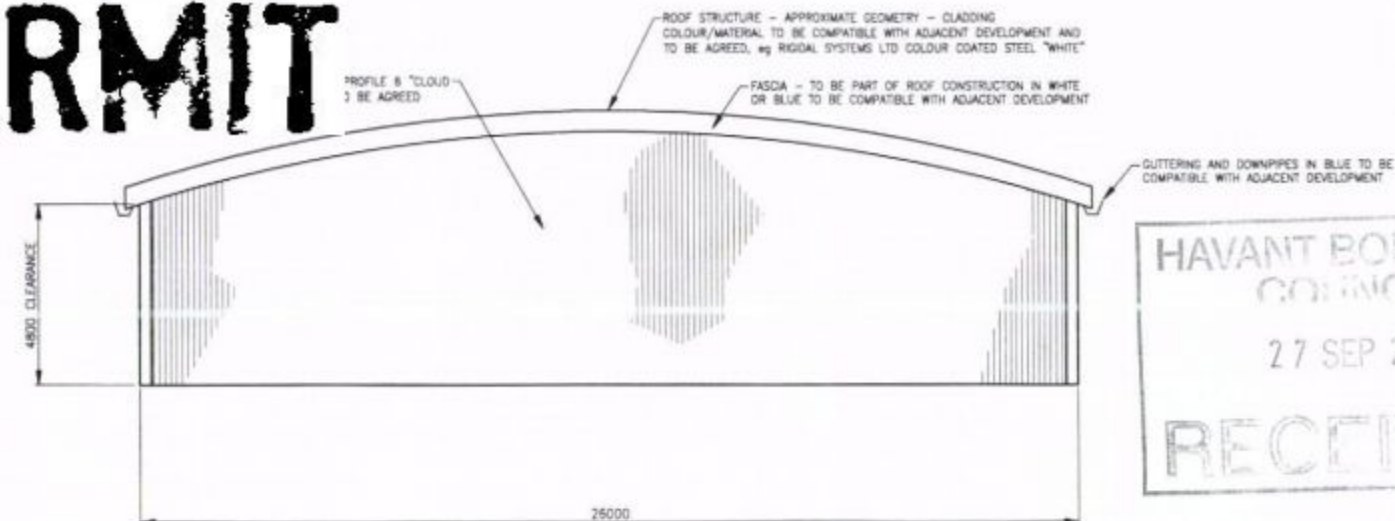

REAR ELEVATION
SCALE 1:100

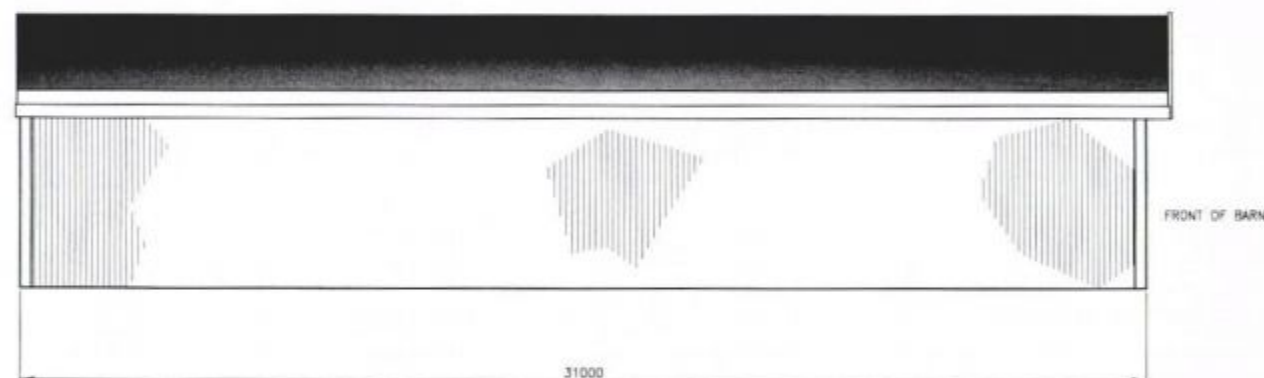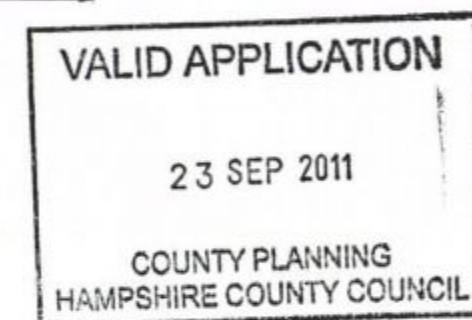

TYPICAL SIDE ELEVATION
SCALE 1:100

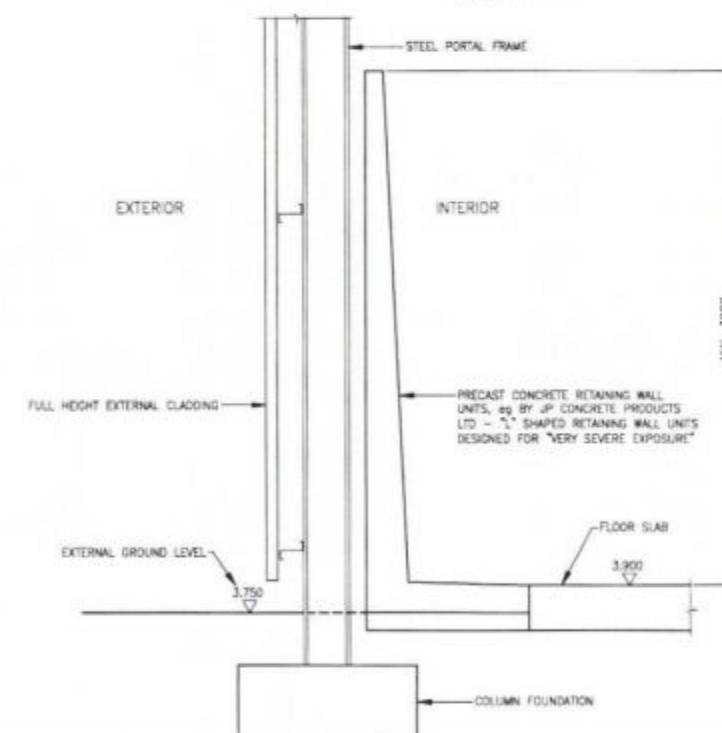

TYPICAL WALL SECTION
SCALE 1:20

HAMPSHIRE COUNTY COUNCIL
ECONOMY, TRANSPORT AND ENVIRONMENT
WASTE & RESOURCE MANAGEMENT

Hampshire
County Council
Engineering
CONSULTANT
STUART JARVIS BSc DipTP FCIHT WITPL DIRECTOR OF ECONOMY, TRANSPORT & ENVIRONMENT

DRAWN: WHW
CAD: WHW
CHECKED: SF DD
APPROVED: [Signature]
SCHEME: HAVANT INCINERATOR SITE REDEVELOPMENT
JOB No: C/J005992.01
SCALE: As Shown
DATE: Aug 11
SHEET No. 17-005992-110/01

DRAWING TITLE: SALT BARN TYPICAL SECTIONS & ELEVATIONS
REV: 17-005992-110/01

REV.	AMENDMENT	DATE	DRAWN	CHKD	APPD

C:\Users\A\Documents\Projects\Havant\Havant Incinerator Site Redevelopment\Drawings\Salt Barns\17-005992-110-01.dwg