
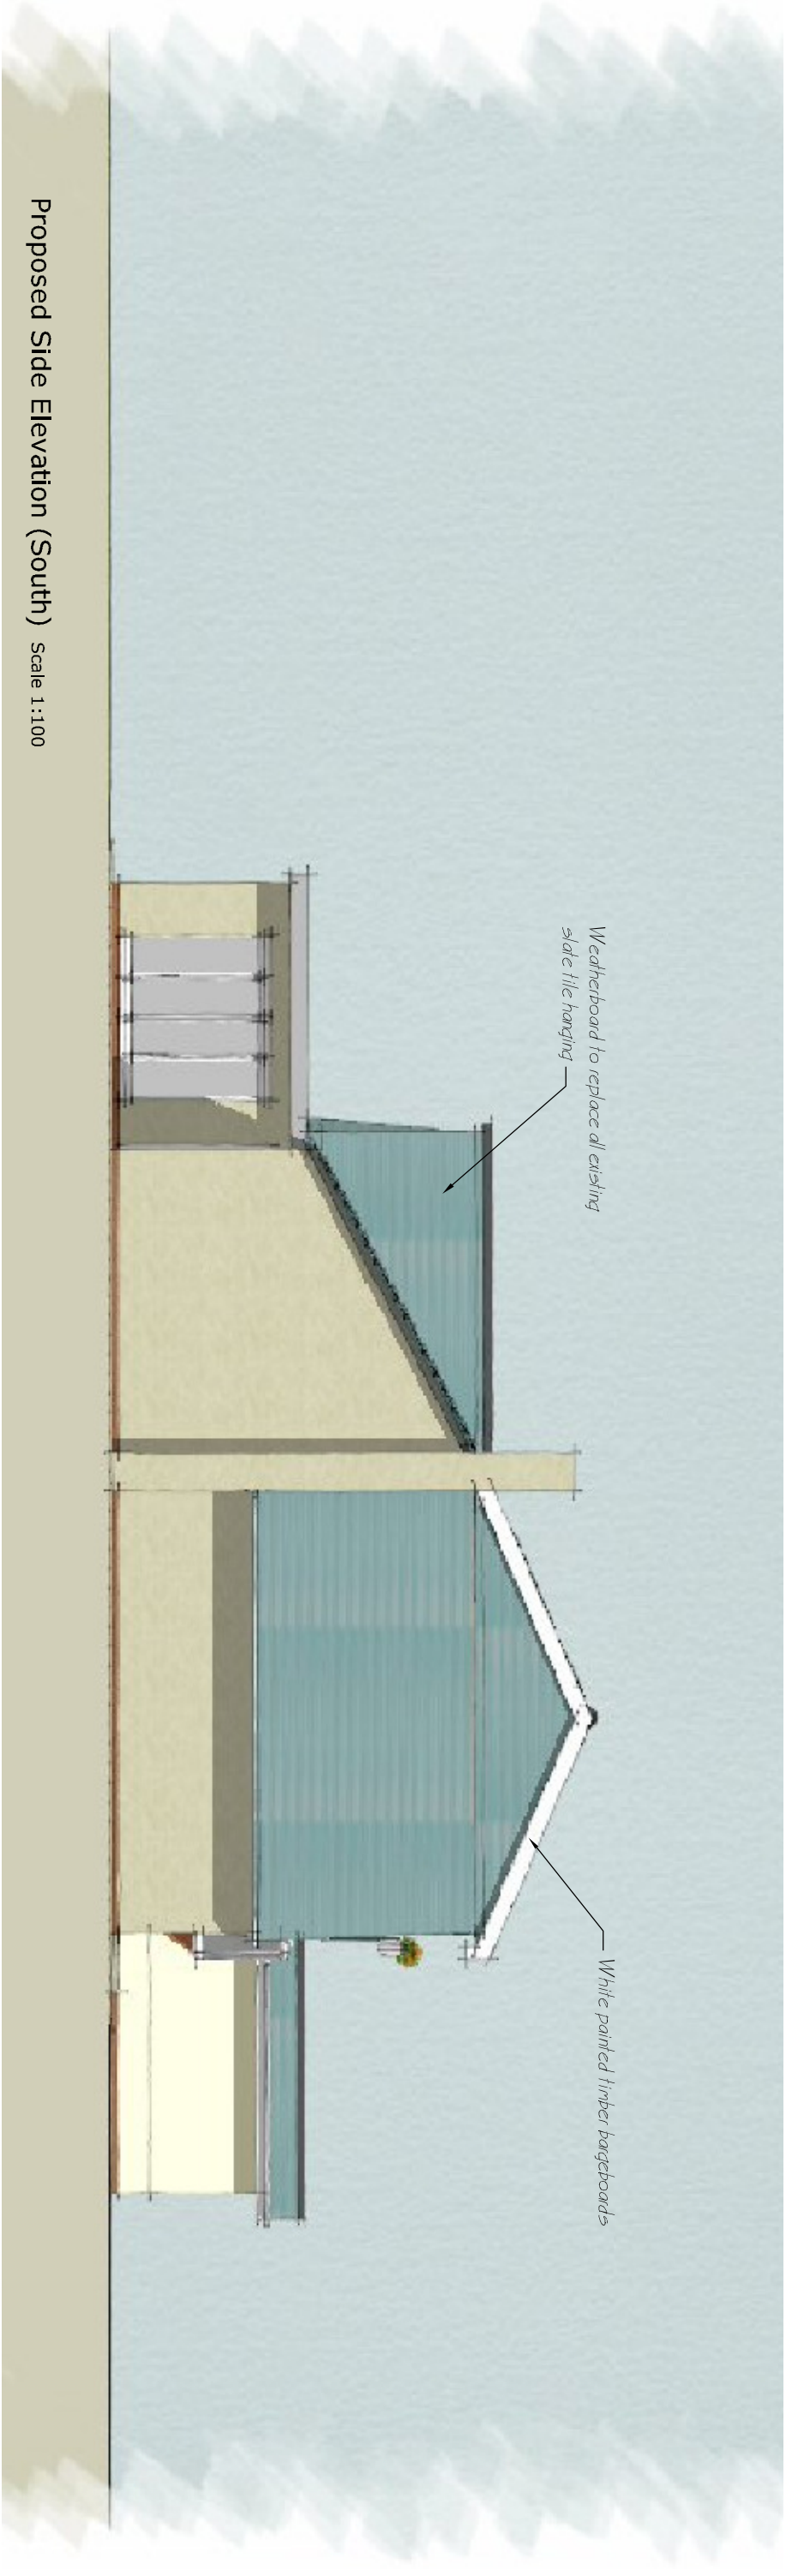
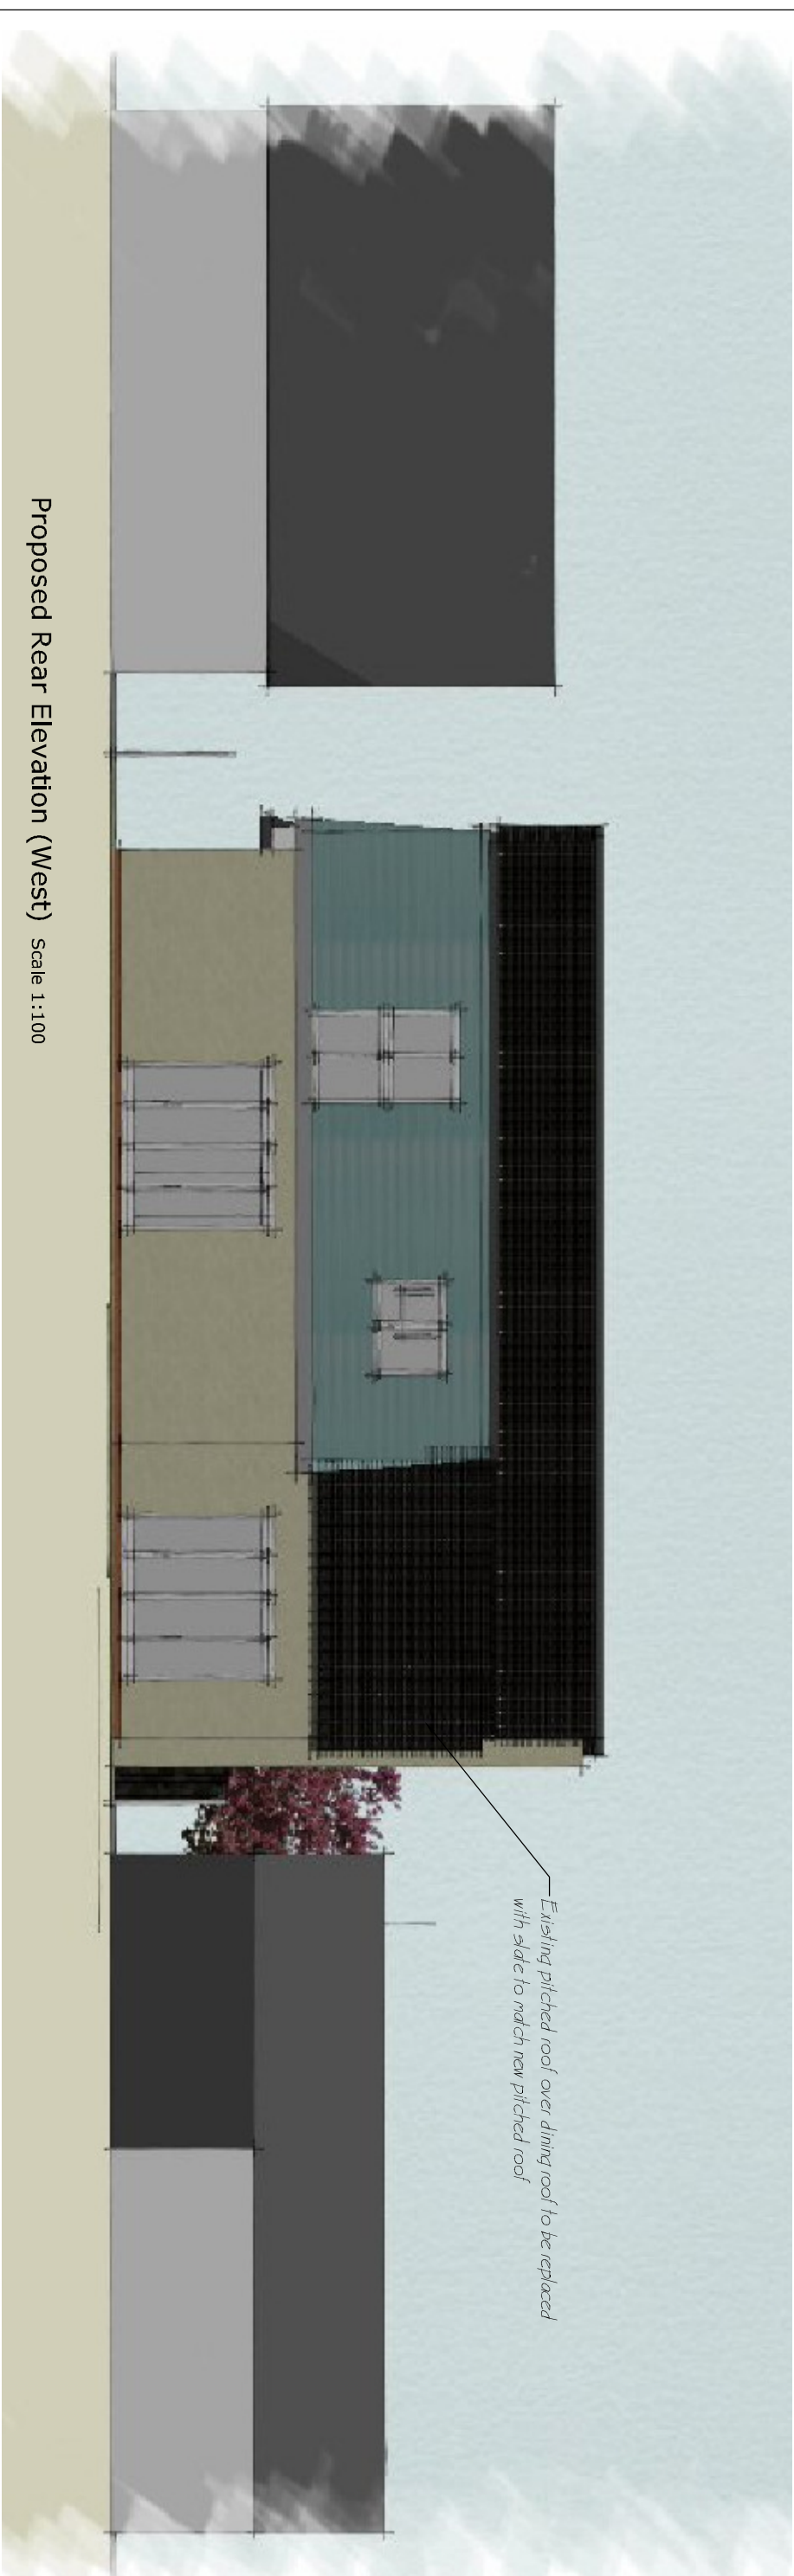
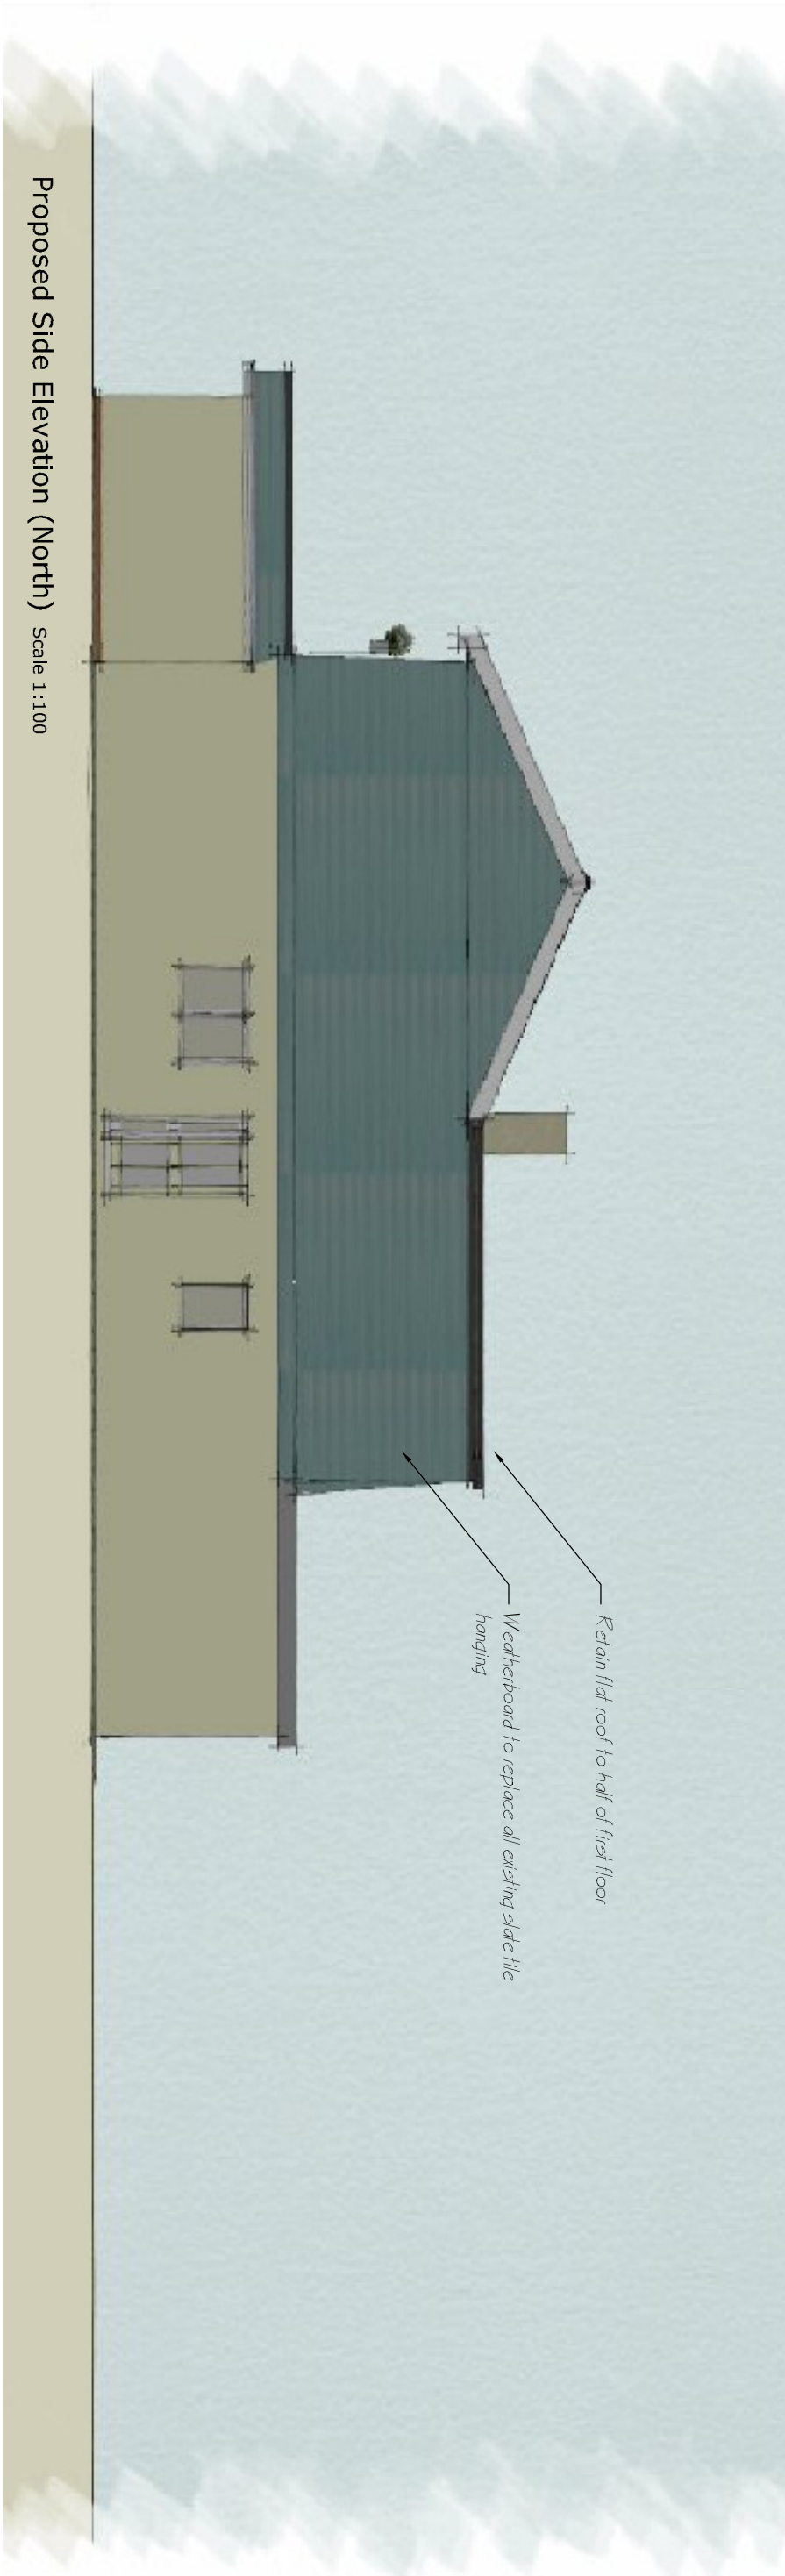
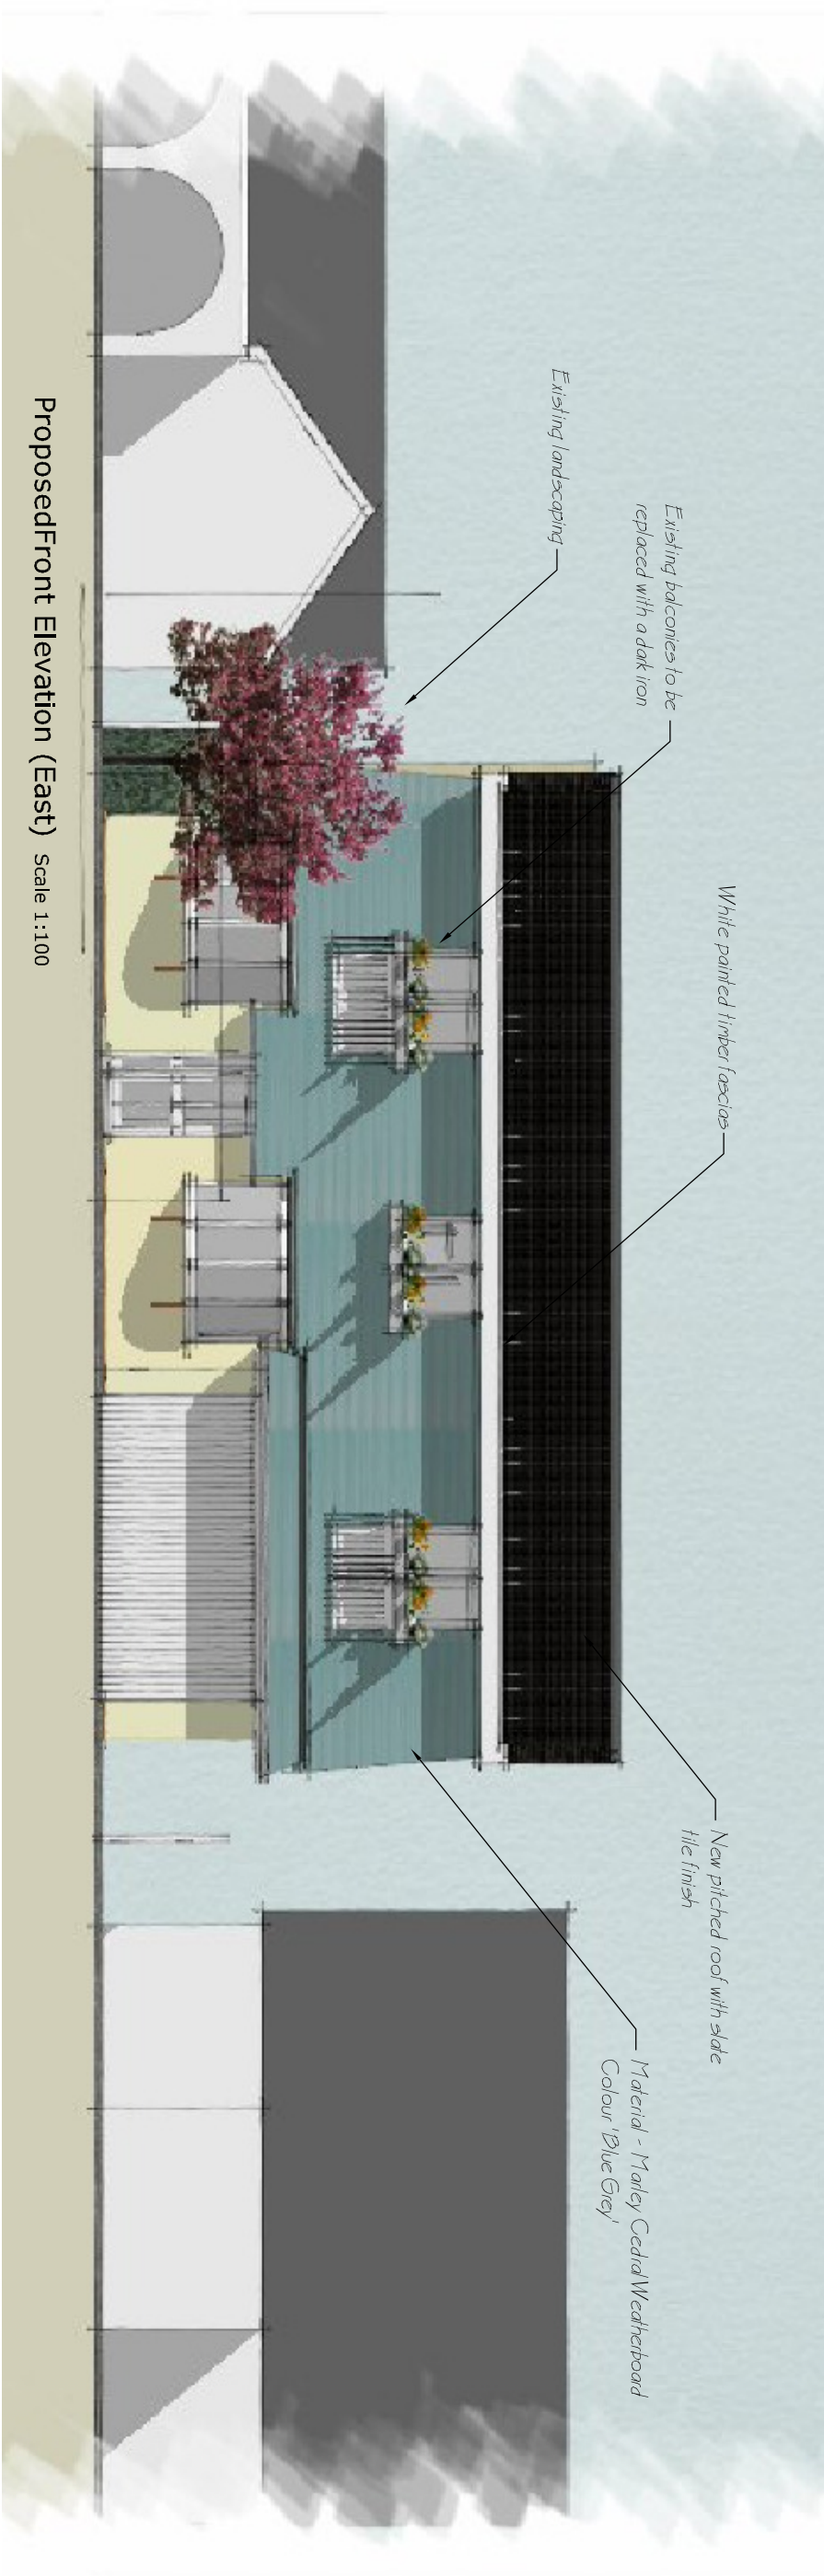
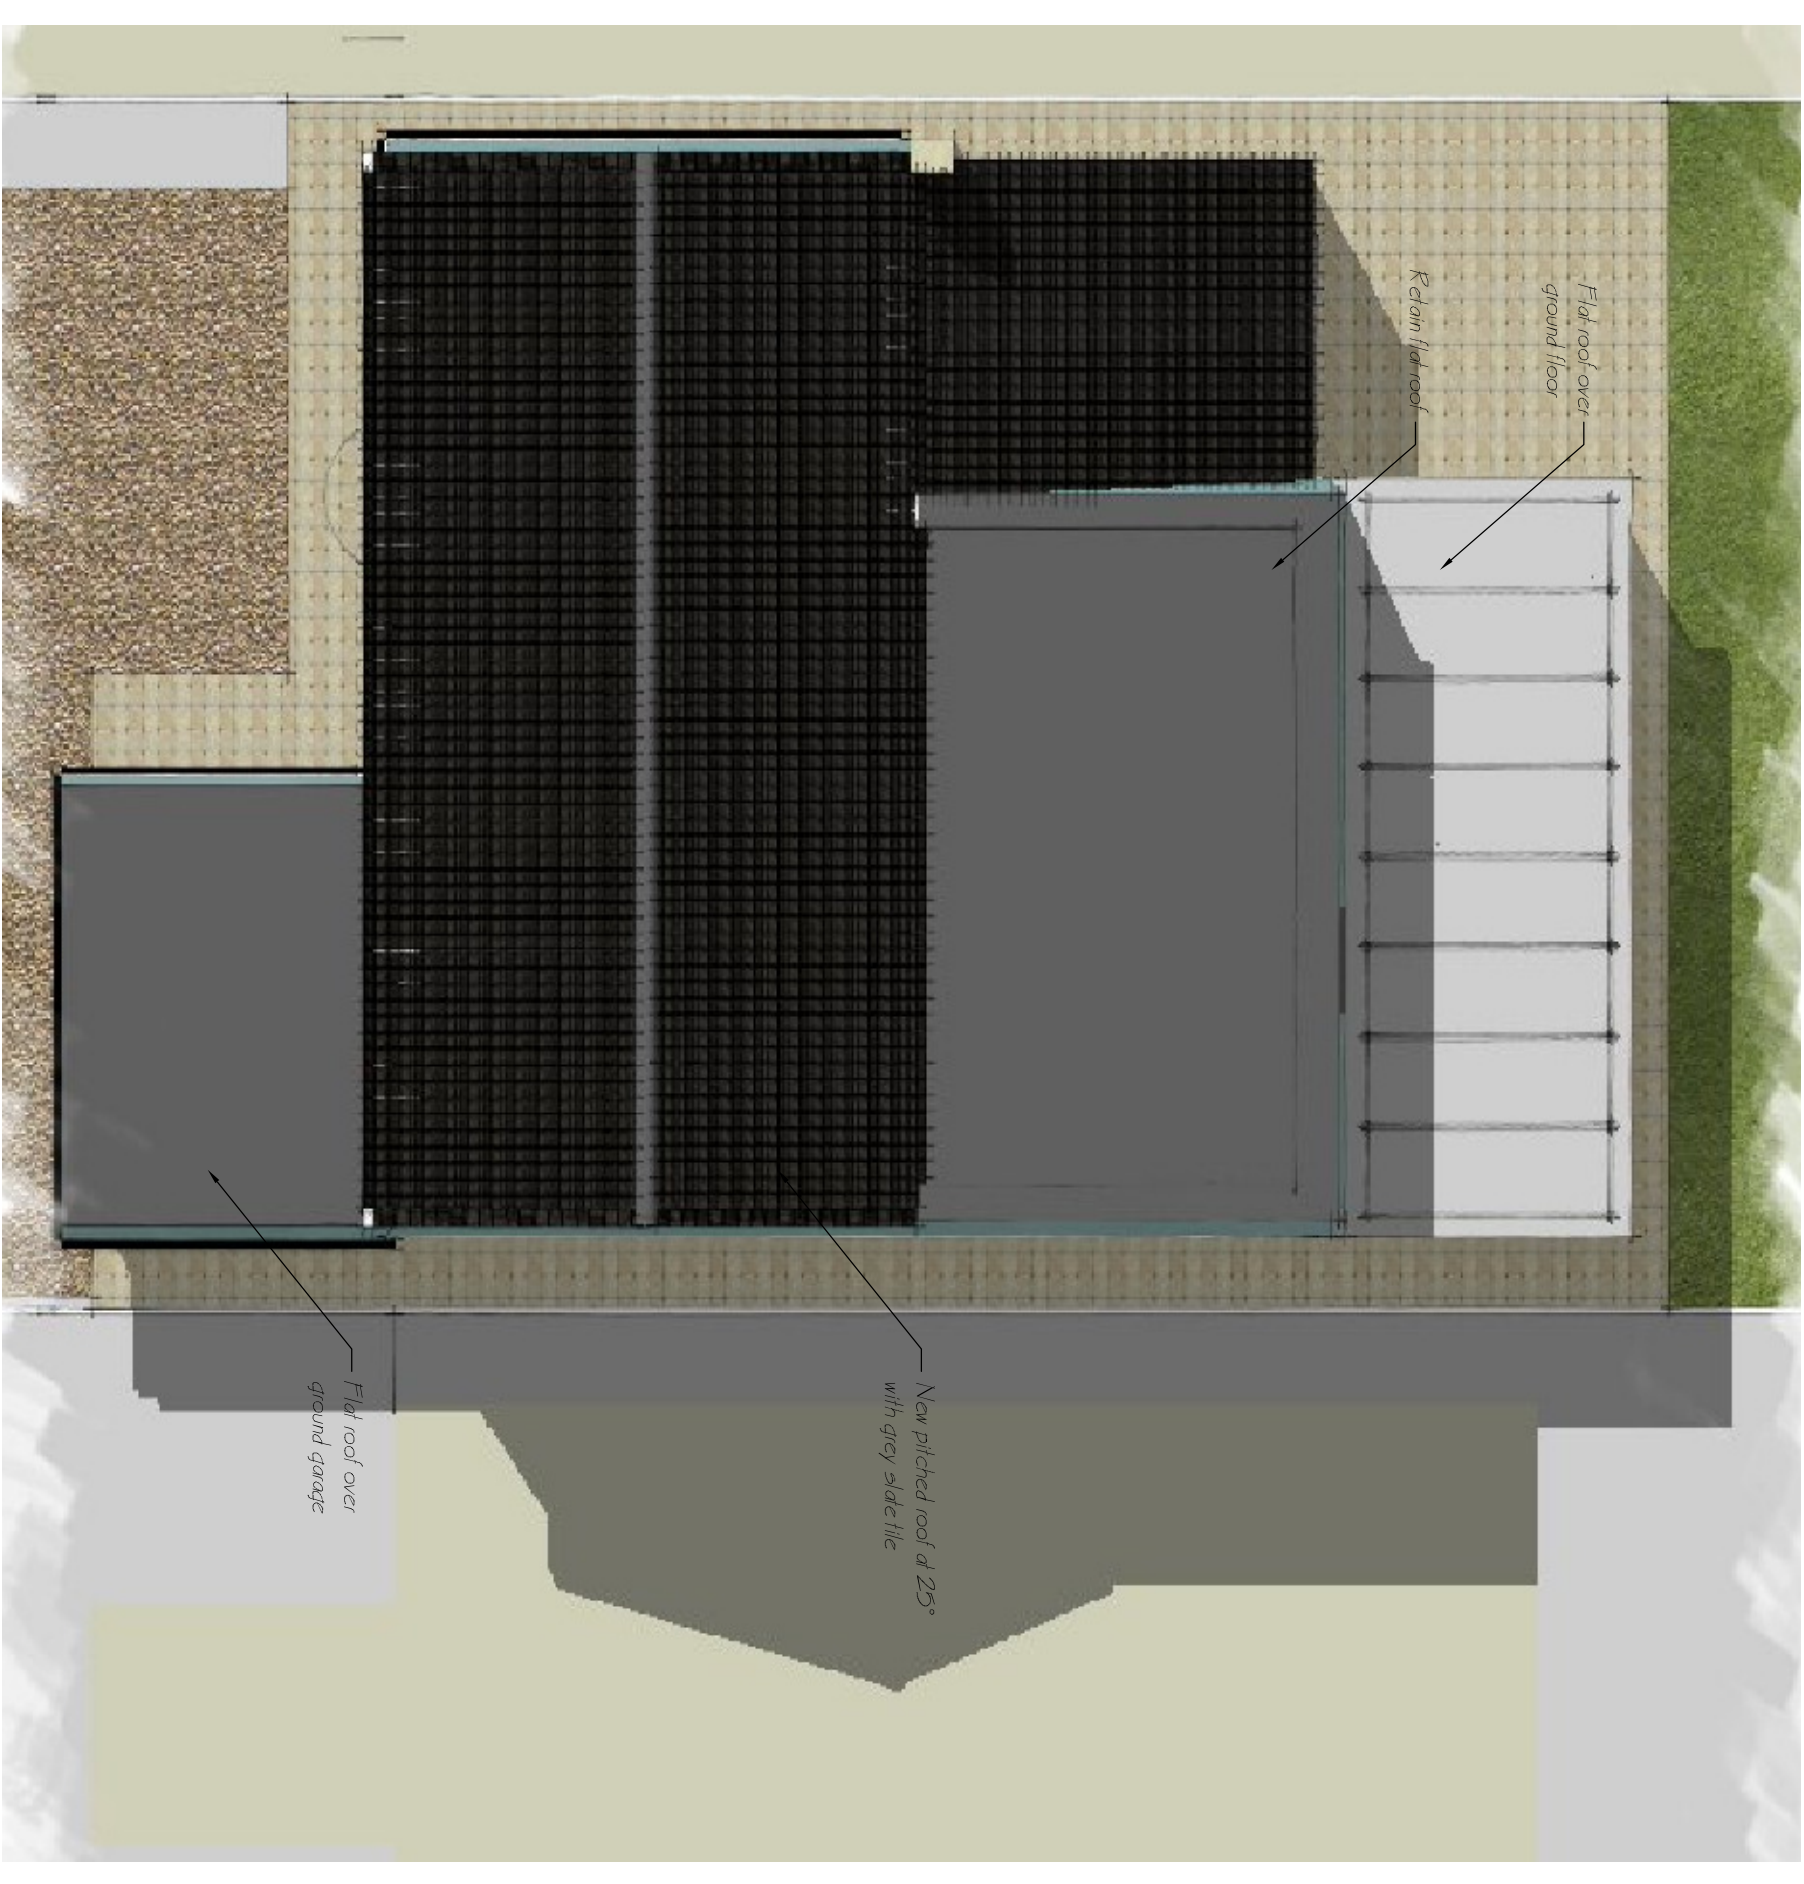
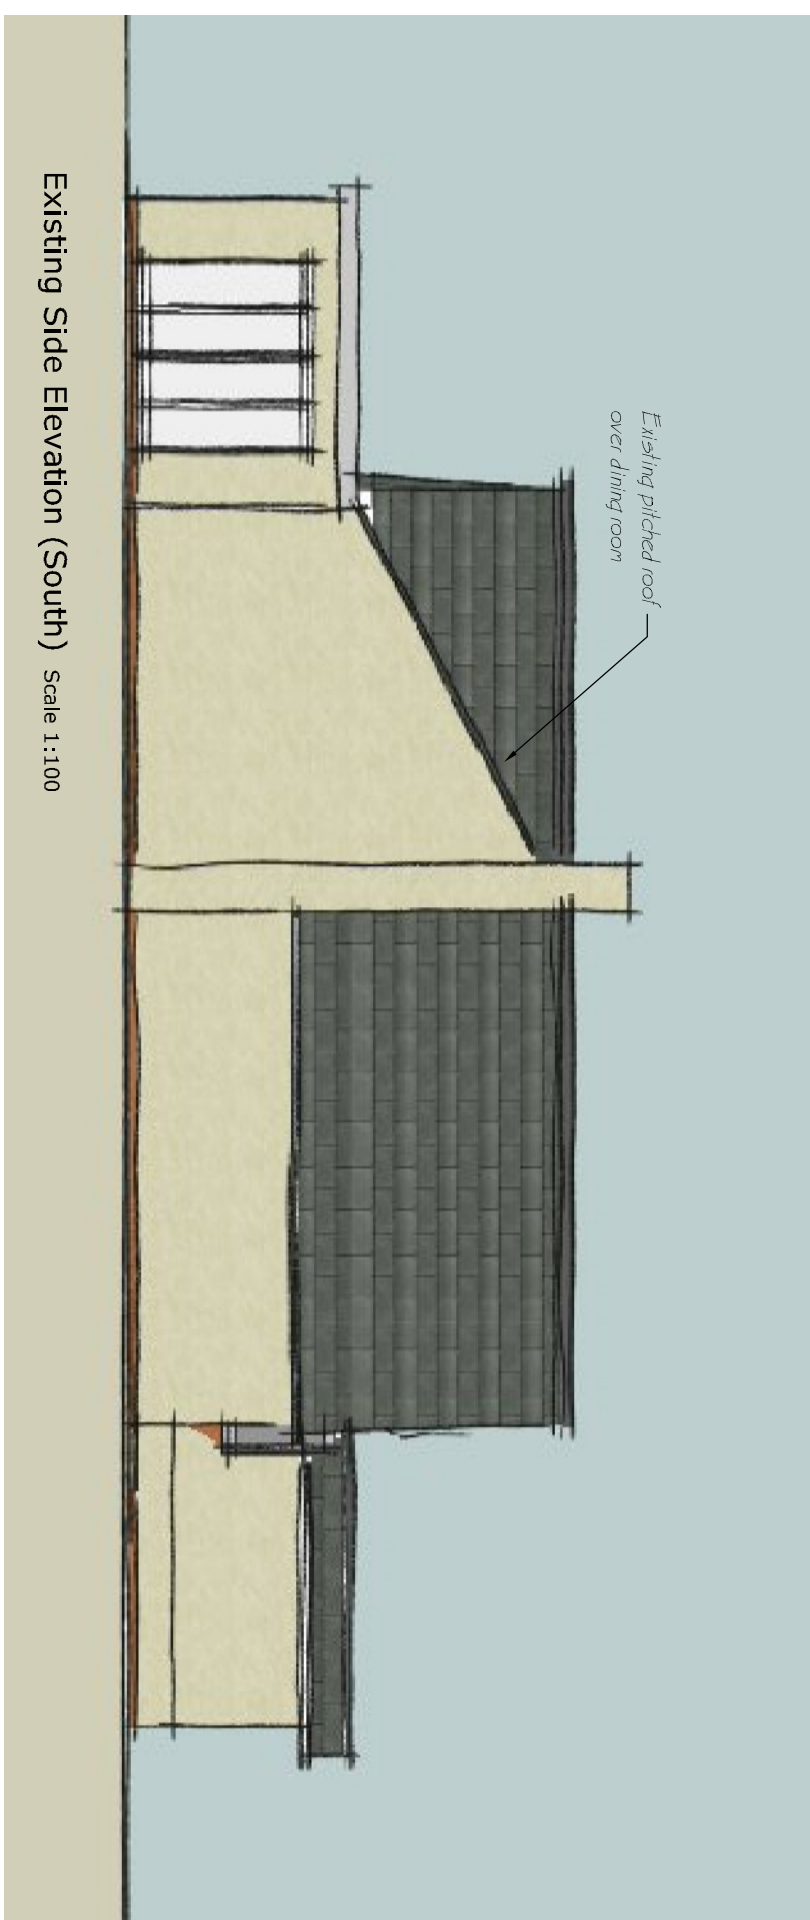
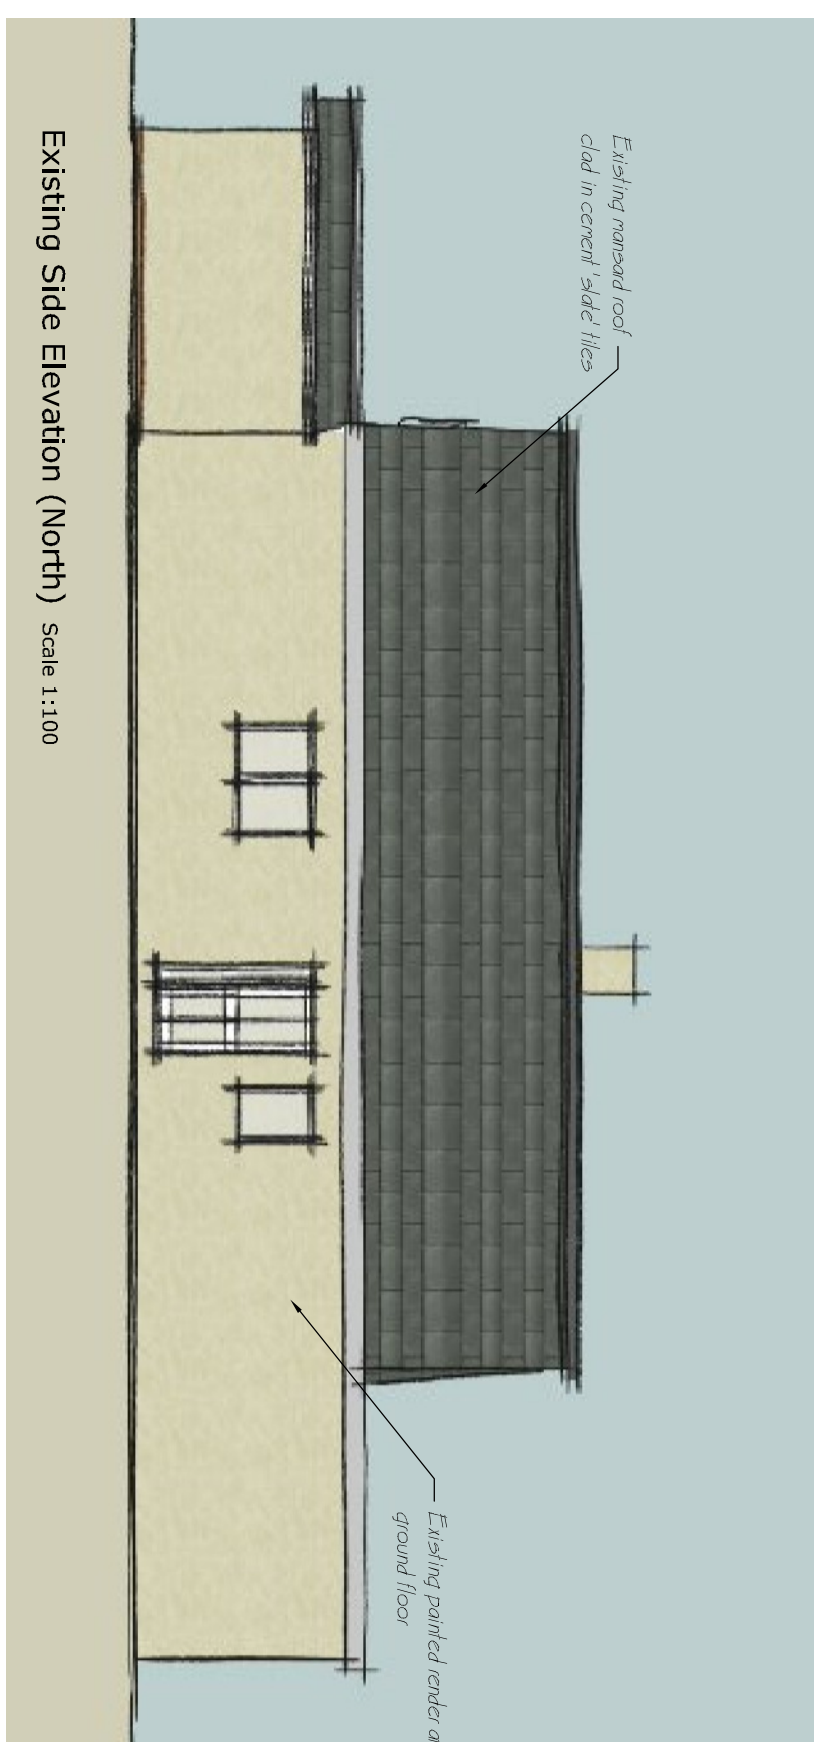
 
 


 

		CLIENT		PROJECT		TITLE	
		Mr & Mrs Fitchett		Proposed new pitched roof and material change to The Rowans, Queensway.		Existing and proposed elevations and proposed roof plan	
							
						Design Ltd, 51 Cambridge Lane, Hemel Hempstead, Herts HP1 3RT Tel: 05292 346 020 Mobs: 07810 518 833 Email: enquiries@edesign.co.uk	
A Minor Planning revisions		Date		Drawn by:		Drawing No:	
Rev Description		06.11.12		MD		12.058.106	
REVISIONS		PM					
PLANNING Design limited Copyright Reserved 2012. Scale: 1:100@A1 Date: 6 NOV2012  Design Ltd, 51 Cambridge Lane, Hemel Hempstead, Herts HP1 3RT Tel: 05292 346 020 Mobs: 07810 518 833 Email: enquiries@edesign.co.uk Scale: 1:100@A1 Date: 6 NOV2012  Design Ltd, 51 Cambridge Lane, Hemel Hempstead, Herts HP1 3RT Tel: 05292 346 020 Mobs: 07810 518 833 Email: enquiries@edesign.co.uk							