

NOTES

Permission granted to scale from this drawing for the purpose of local Authority Planning Approval only. In all other circumstances NO scale from this drawing. Please contact this office for any additional information required.


Contractors, Sub Contractors and Suppliers are to check all relevant dimensions and sizes of the site and building before commencing any shop drawings or building work. Any discrepancies should be recorded to the architect.

Where applicable this drawing is to be read in conjunction with the Consultants drawings.


This drawing is the copyright of Yellow King Ltd. All rights reserved.

Ordinance Survey Data © Crown Copyright. All rights reserved. Licence 1.1000073539

REV	DESCRIPTION	DATE	AUTH	CHK'D
-----	-------------	------	------	-------

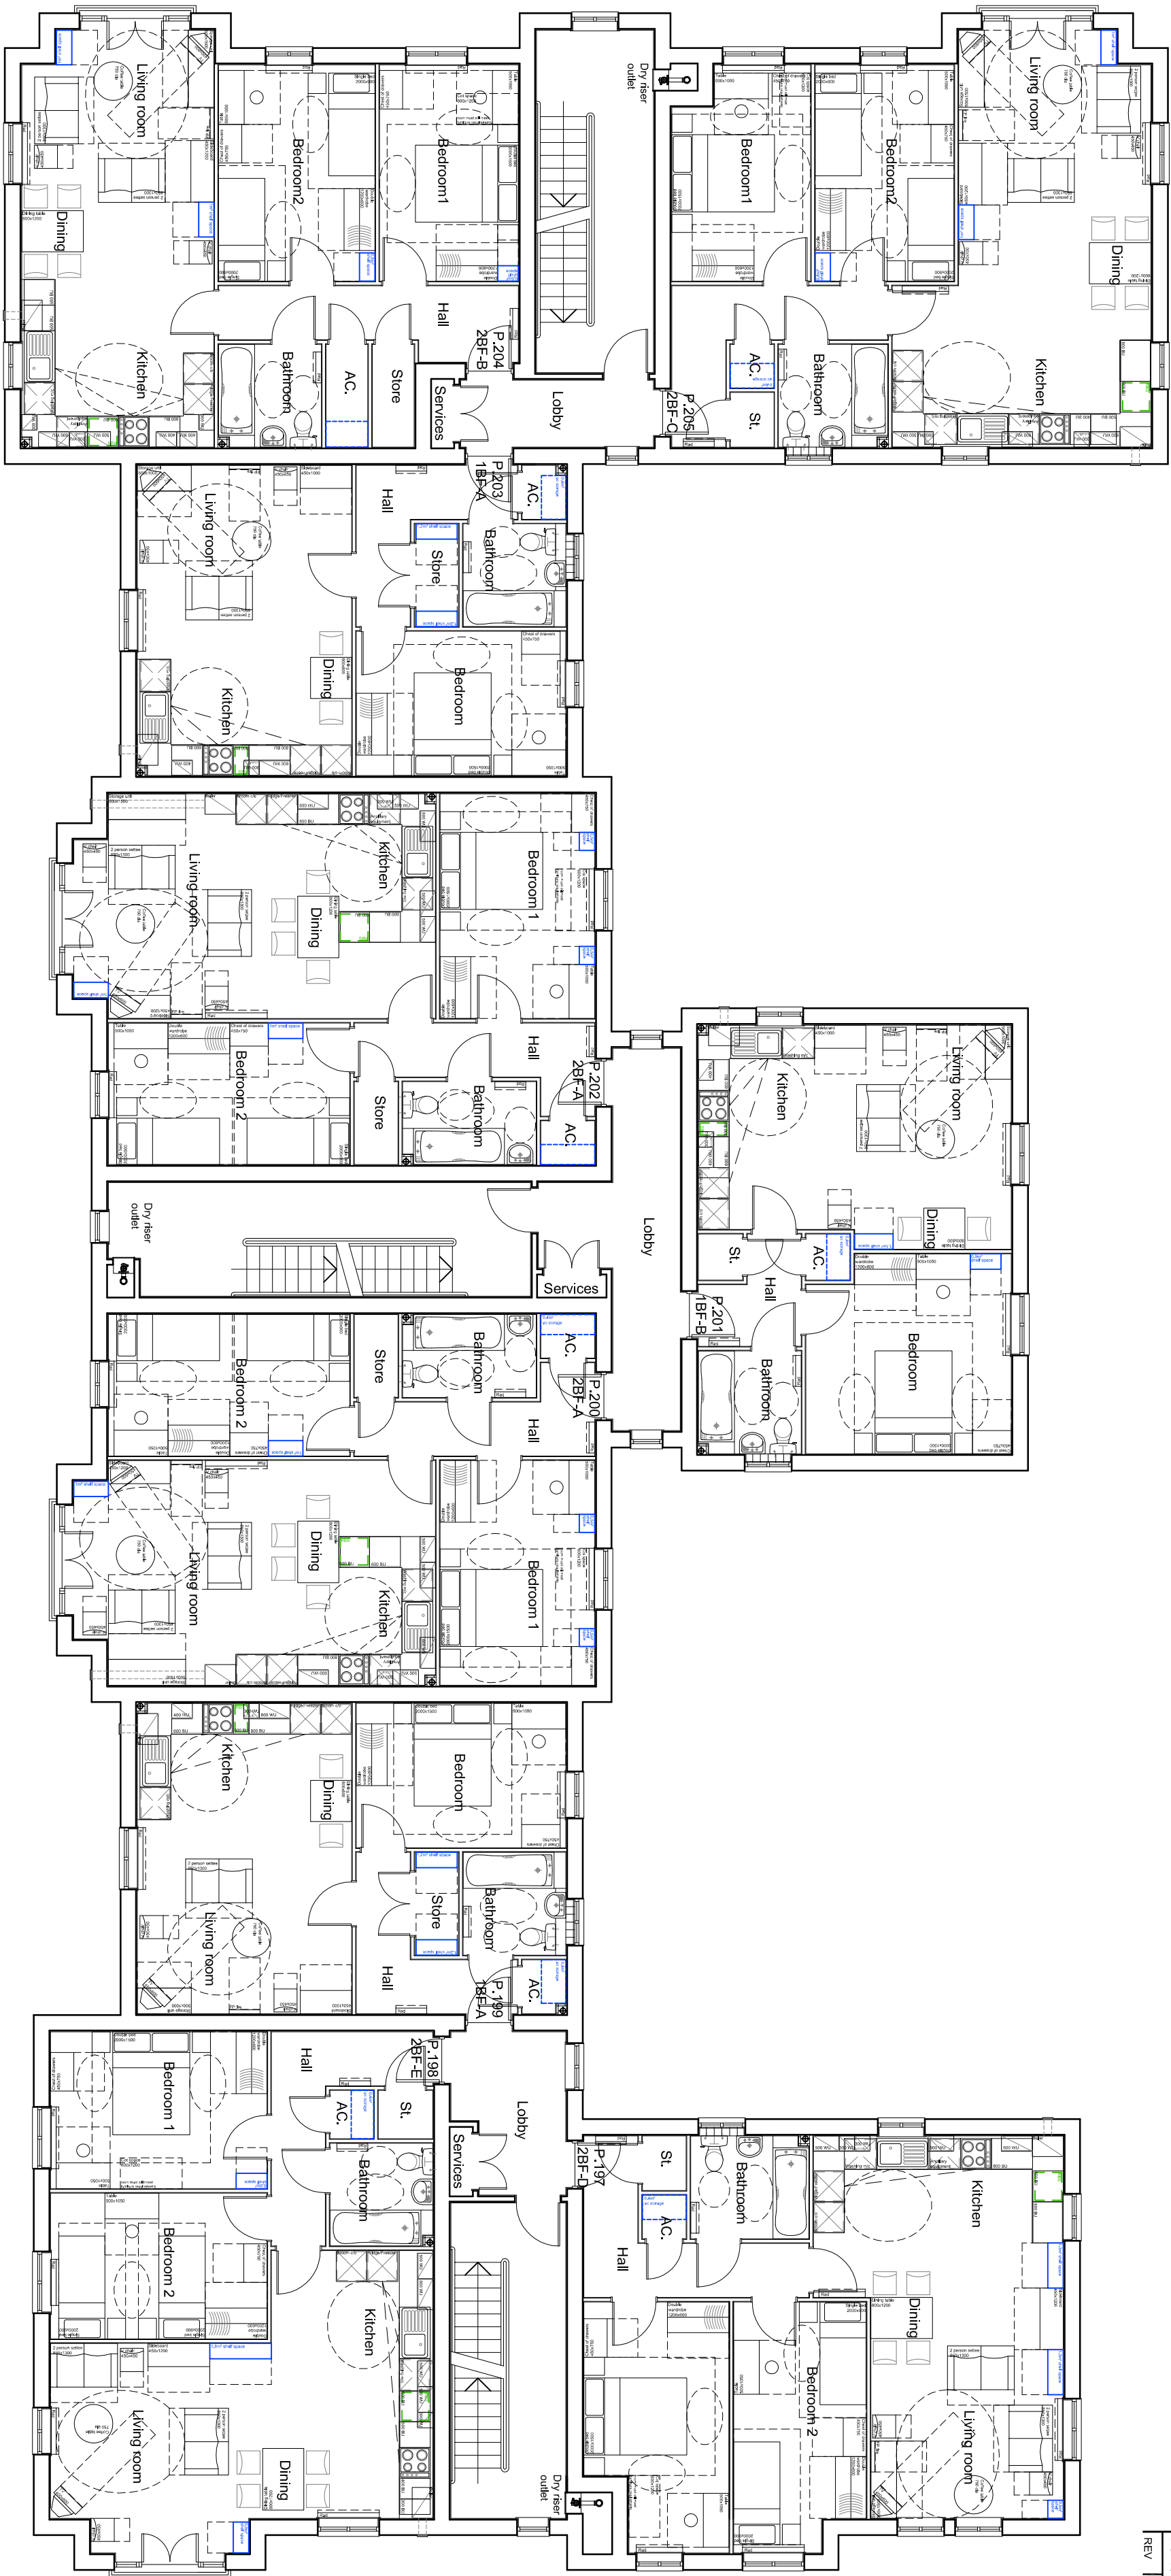

First Floor Plan

 [illegible]

PLANNING



ARCHITECTS : URBAN DESIGNERS : SUSTAINABILITY CONSULTANTS

Building 300, The Grange, Romsey Road, Michelmarsh, Romsey, Hampshire, SO51 0AE
Tel: 01794 367703 Fax: 01794 515517 Web: www.rationkling.co.uk

PROJECT Hampshire Farm

Emsworth
for Bellway Homes and Bloor Homes

Plots 190-214

SCALE	DATE	AUTHOR	CHKD
1:100 @ A2	May 2012	MP	
JOB NO.	DRAWING NO.	REV	
PL120418	P.190-214	p2	