




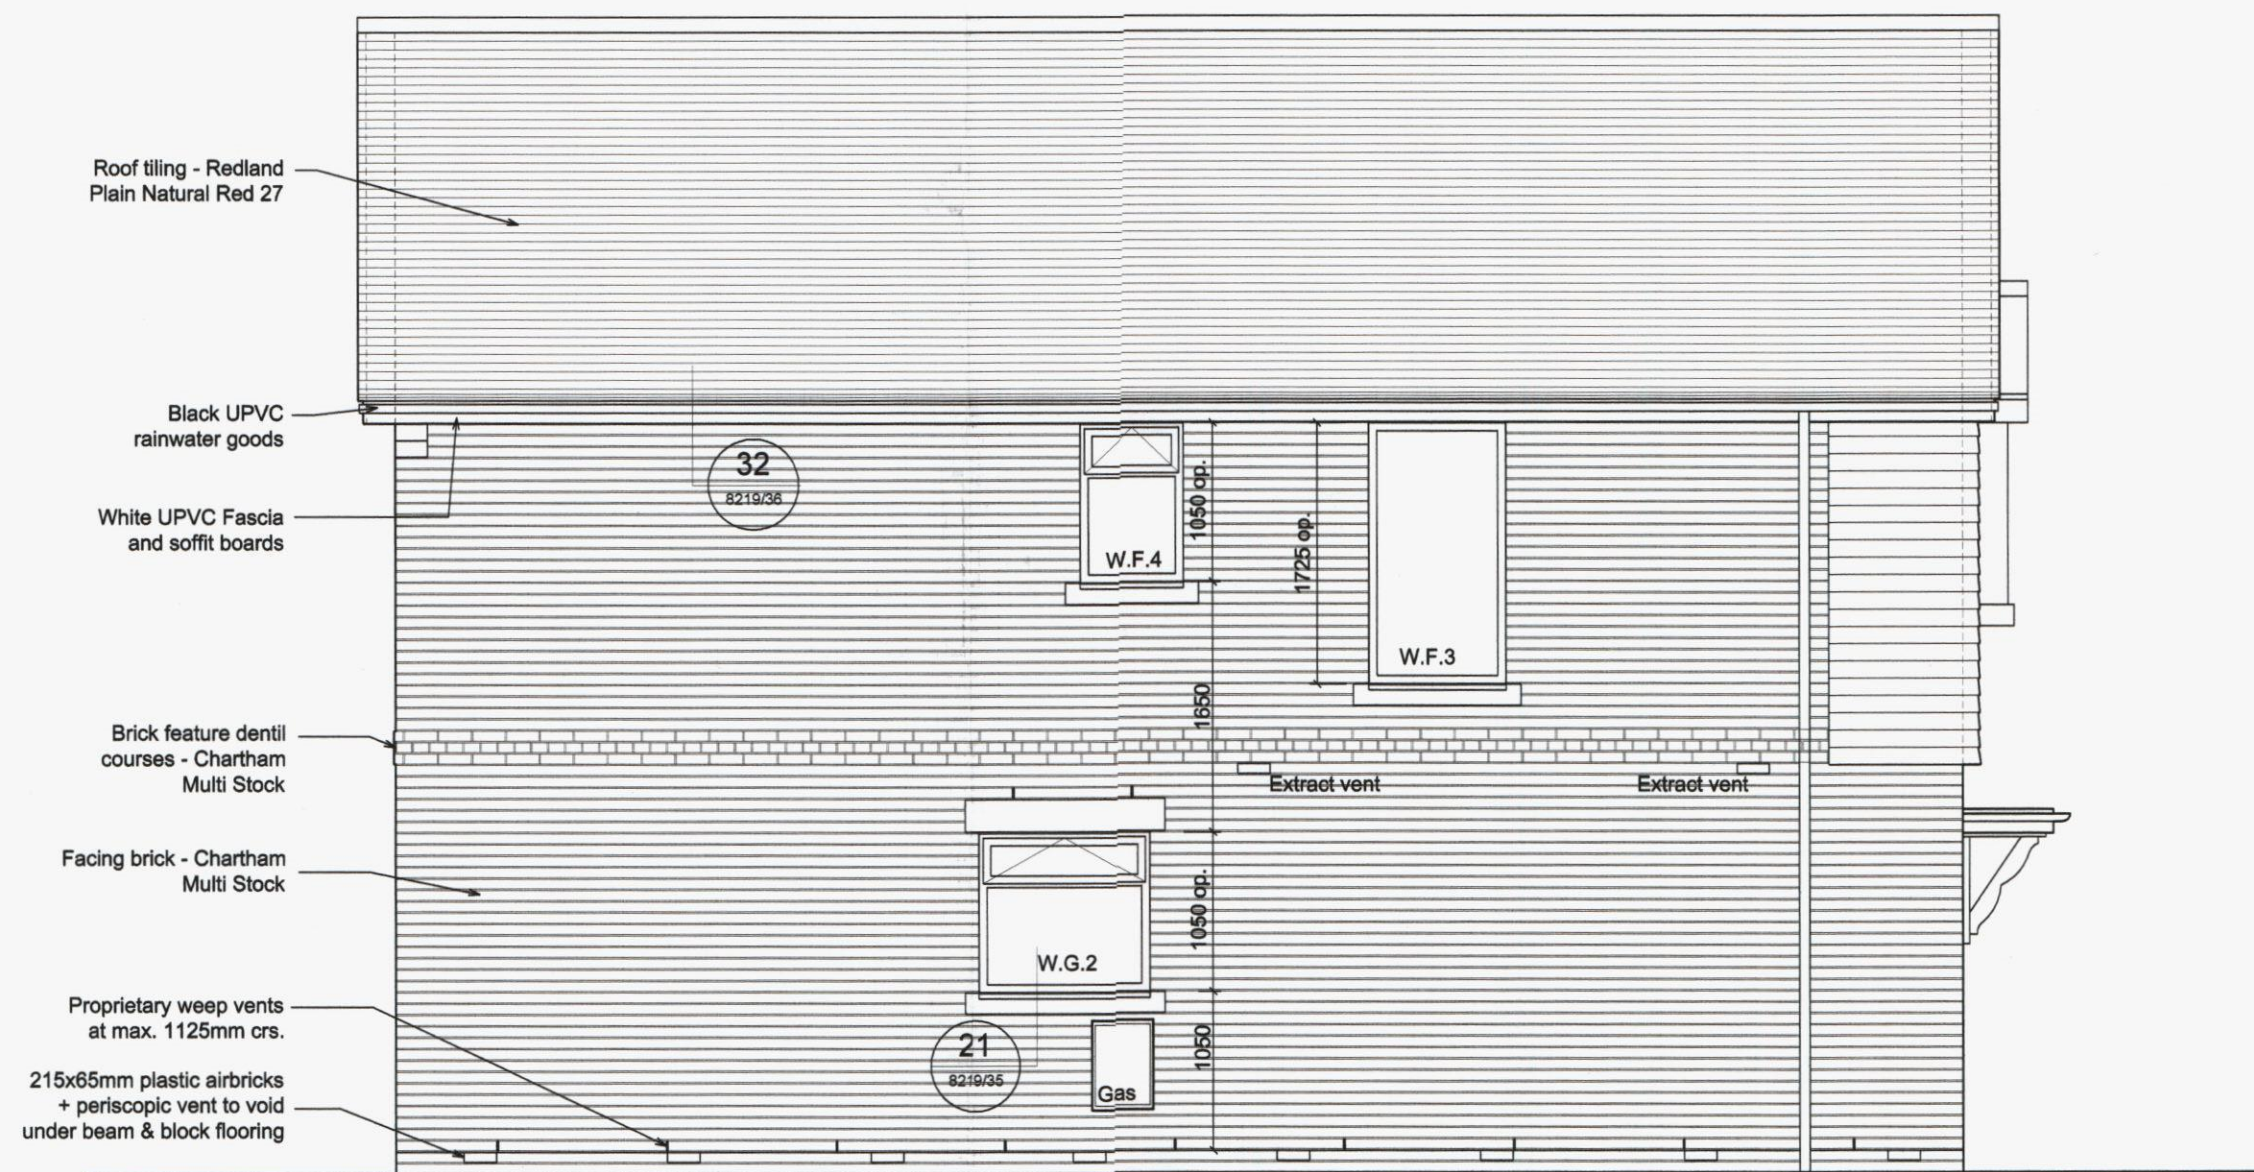


EAST ELEVATION

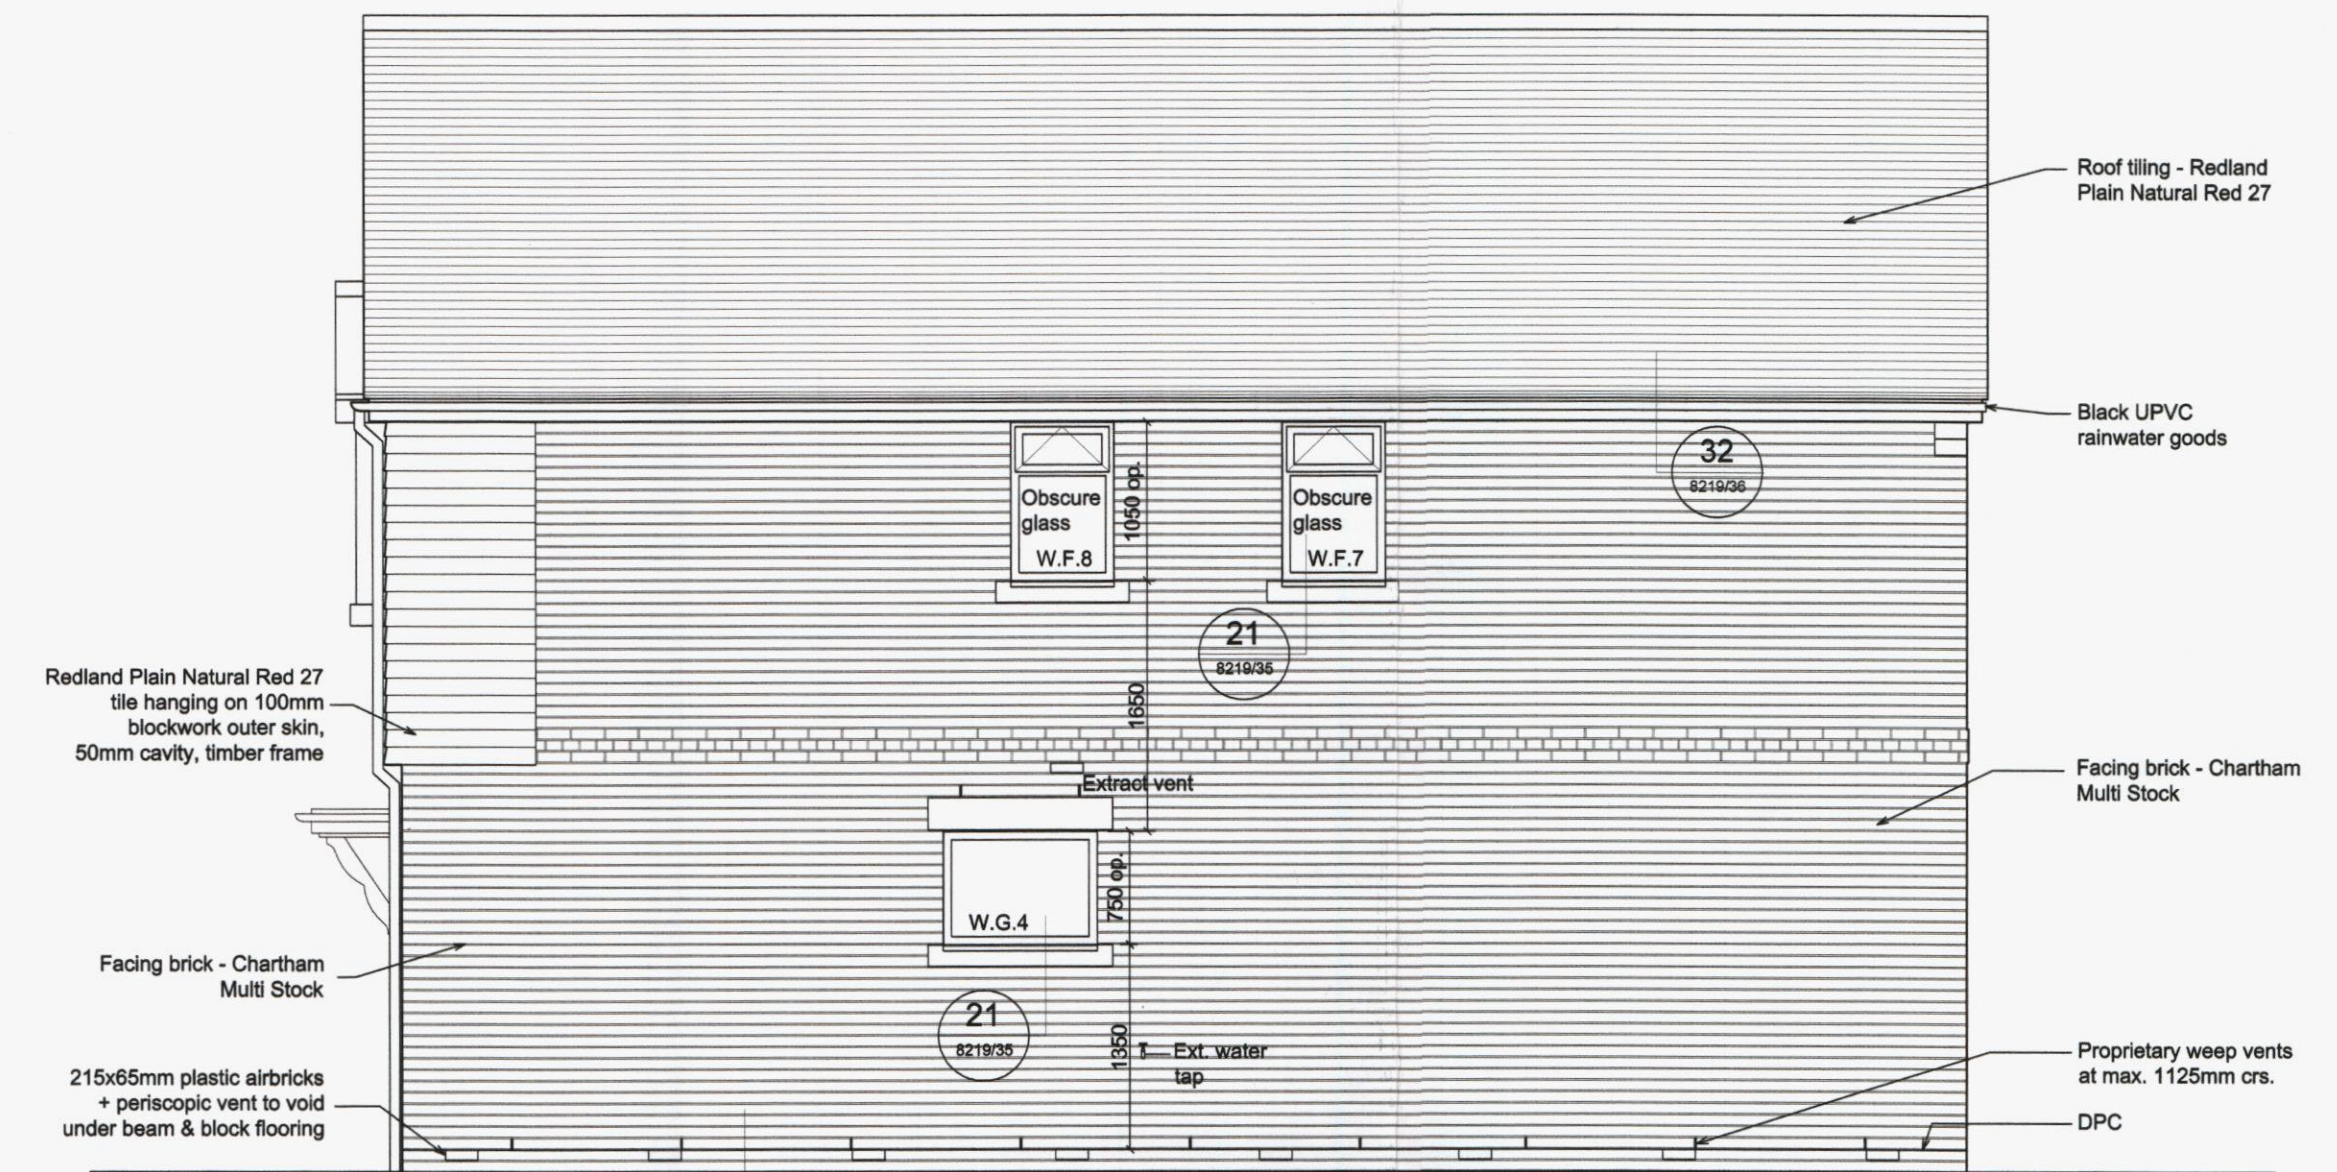


WEST ELEVATION

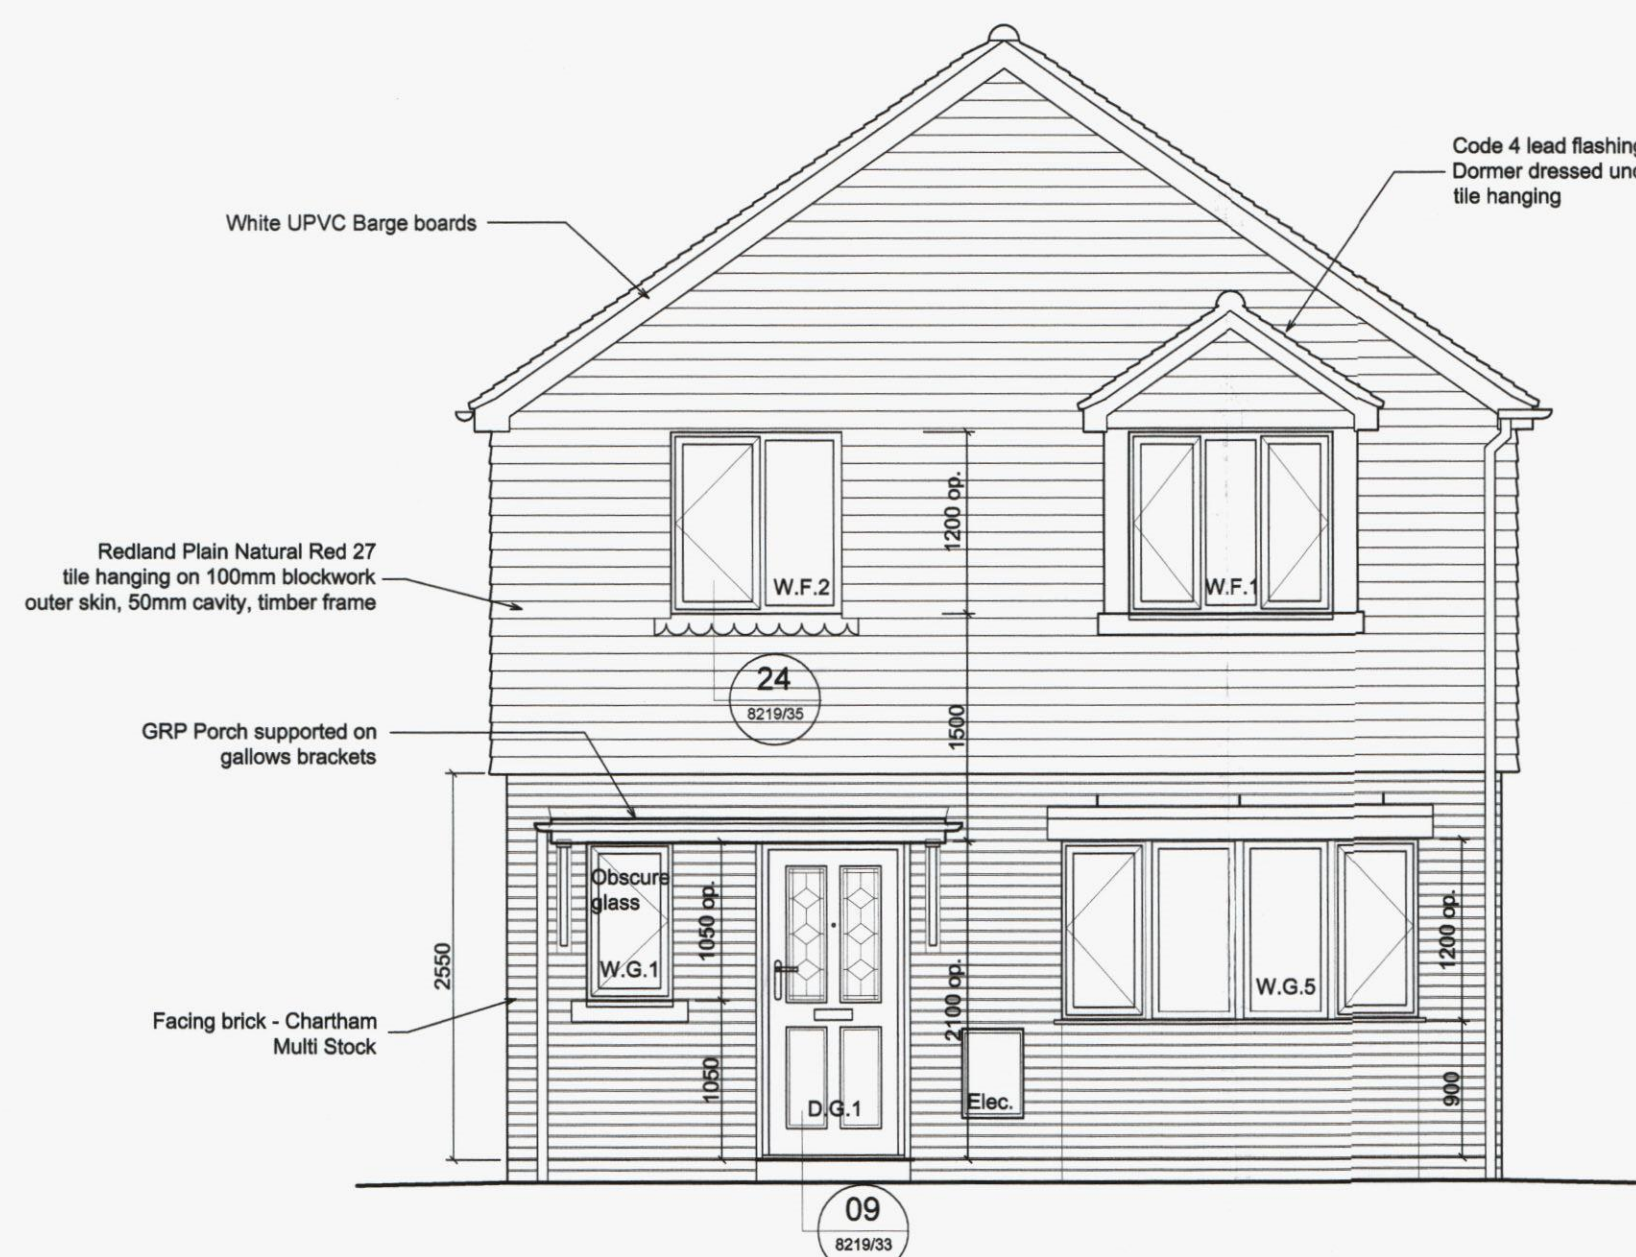

NORTH ELEVATION
PROPOSED

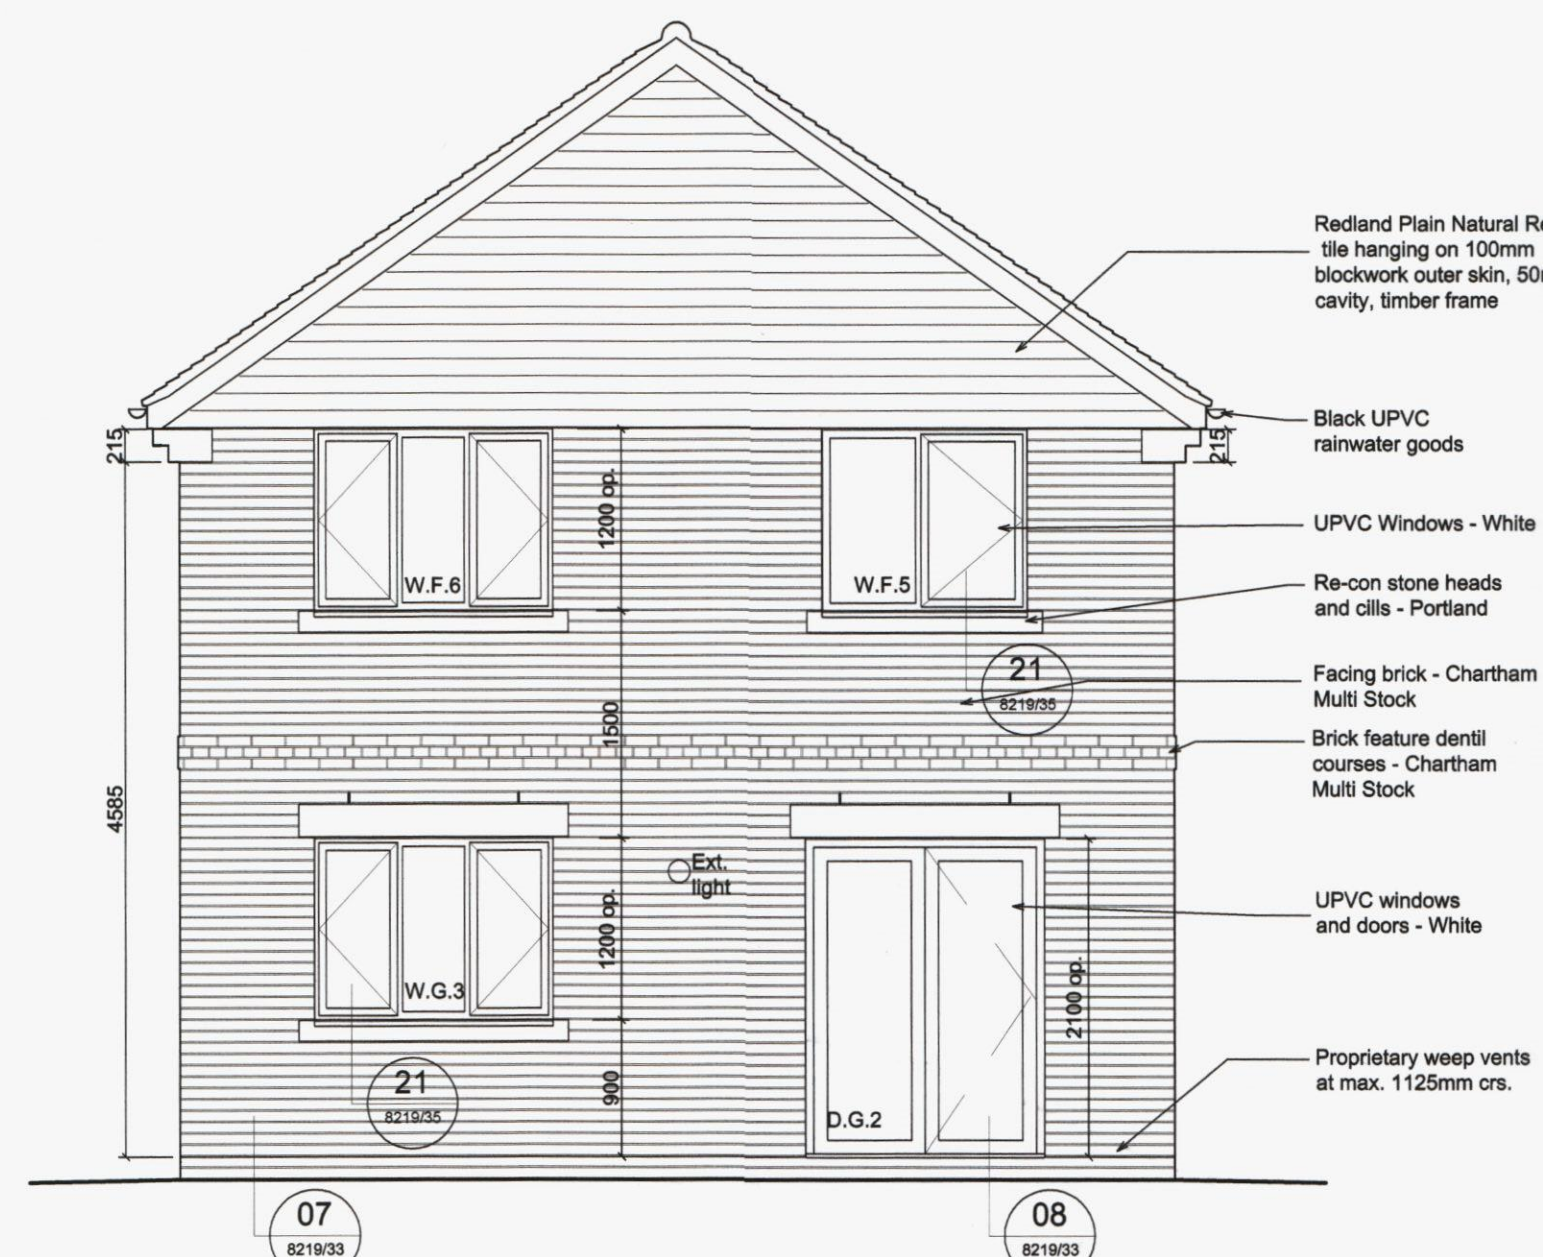

SOUTH ELEVATION

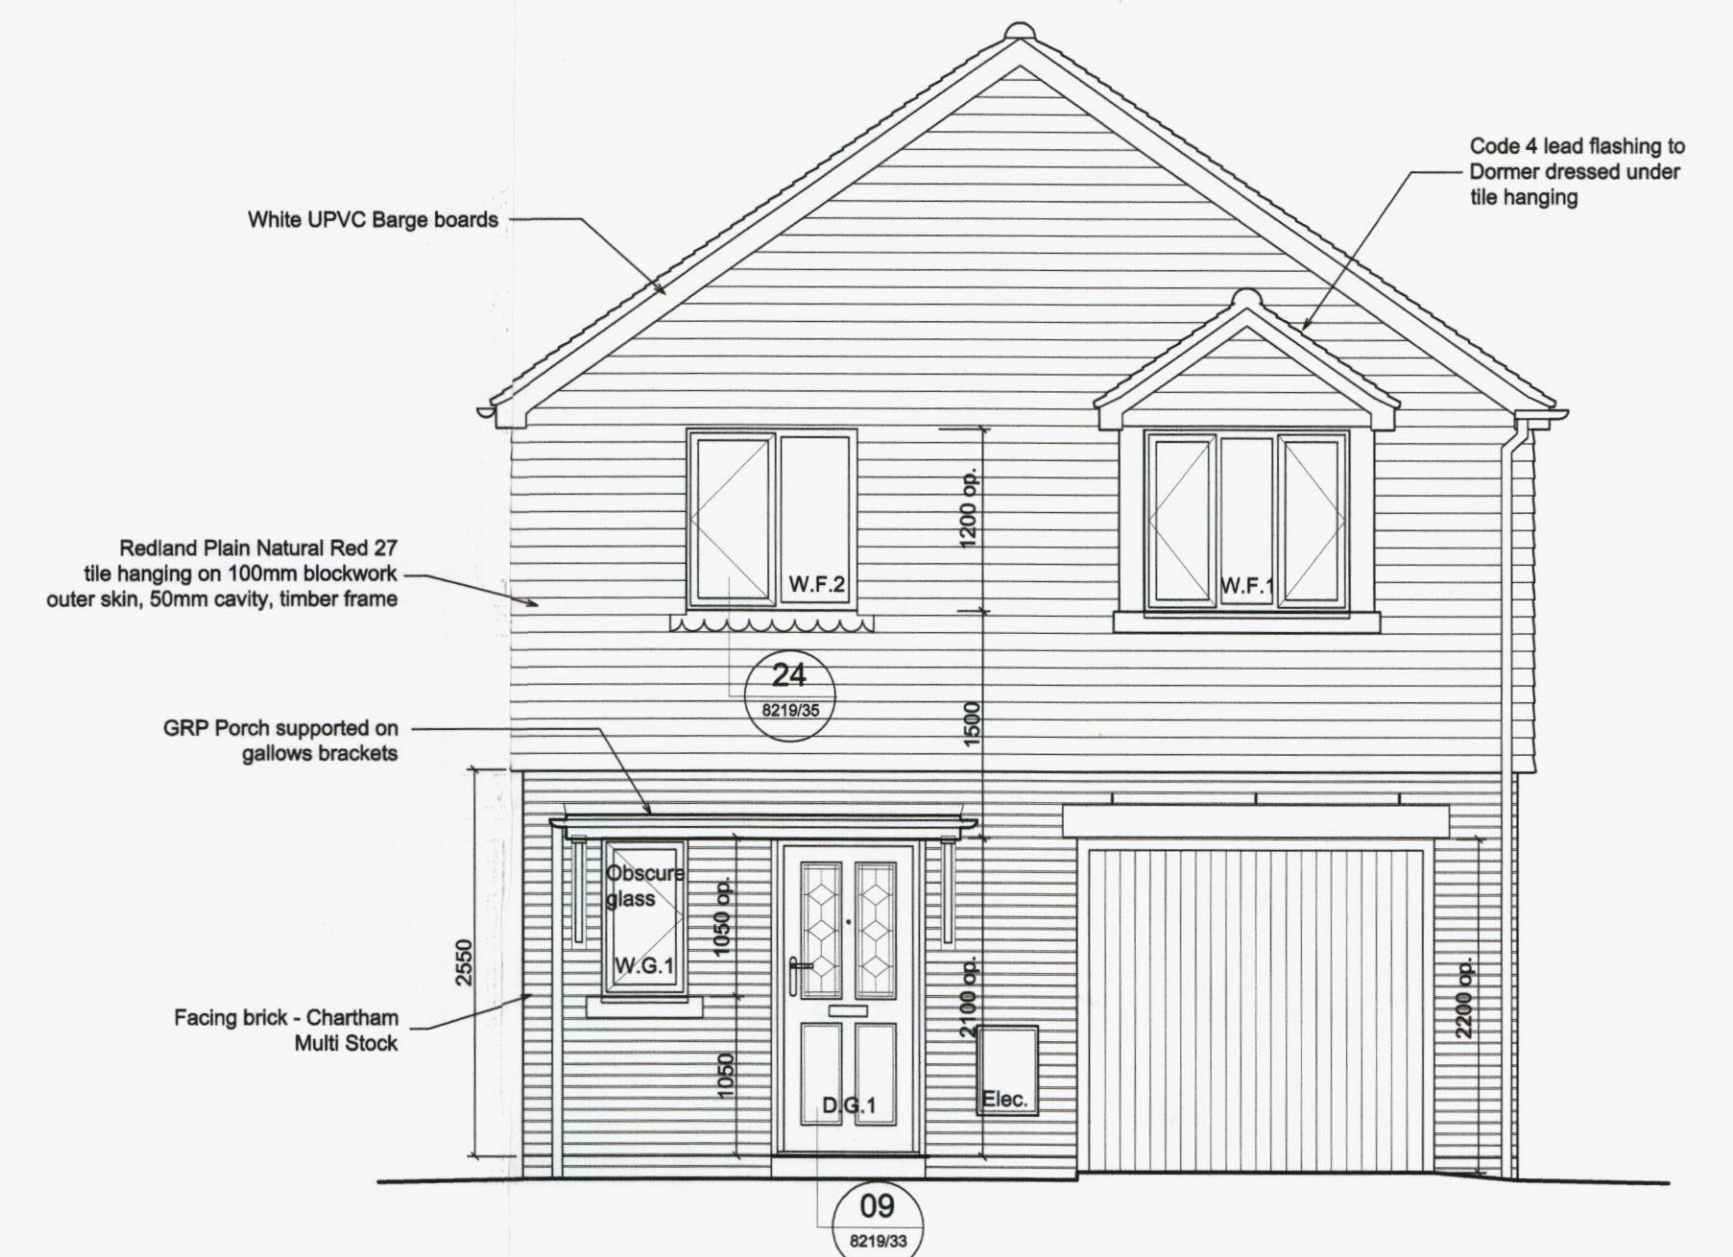

NORTH ELEVATION
APPROVED

Notes
1. This drawing remains the copyright of Turnbull Group and should not be reproduced and/or distributed in any format without their prior written permission.
2. Do not scale from this drawing, all dimensions to be checked before work on site or fabrication commences. Discrepancies, where identified, must be reported to Head Office.

Revisions
A: Lintels + garage door amended. Laundry window added. 30.04.12
B: Brick dentil course added. 08.05.12
C: Finishes notes added, rear elev. amended. 28.06.12
D: Weeps added. 30.07.12
E: Det. refs added. 22.08.12
F: Ext lights added. 10.09.12
G: Proposed elevation added. 17.09.12

Revisions

Project
42 HIGHFIELD AVENUE
WATERLOOVILLE

Scale 1:50 @ A1 1:100 @ A3	Drawn CS	Checked	Date Mar'12
----------------------------------	-------------	---------	----------------

Title
UNIT D
ELEVATIONS

Drawing No. 8219/10	Rev. G
------------------------	-----------

HAVANT BOROUGH COUNCIL
10 OCT 2012
RECEIVED

Turnbull Design