



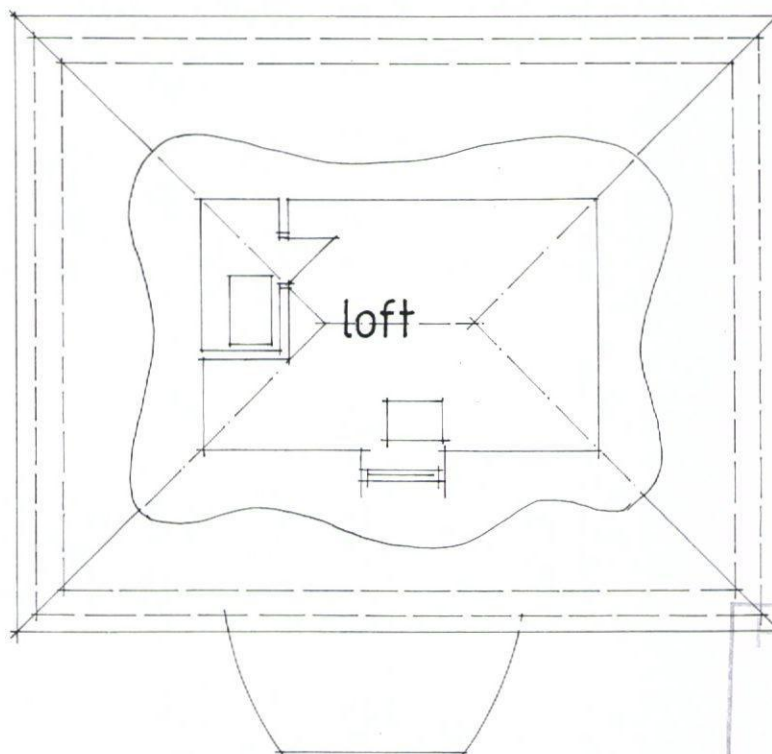

FIRST FLOOR PLAN

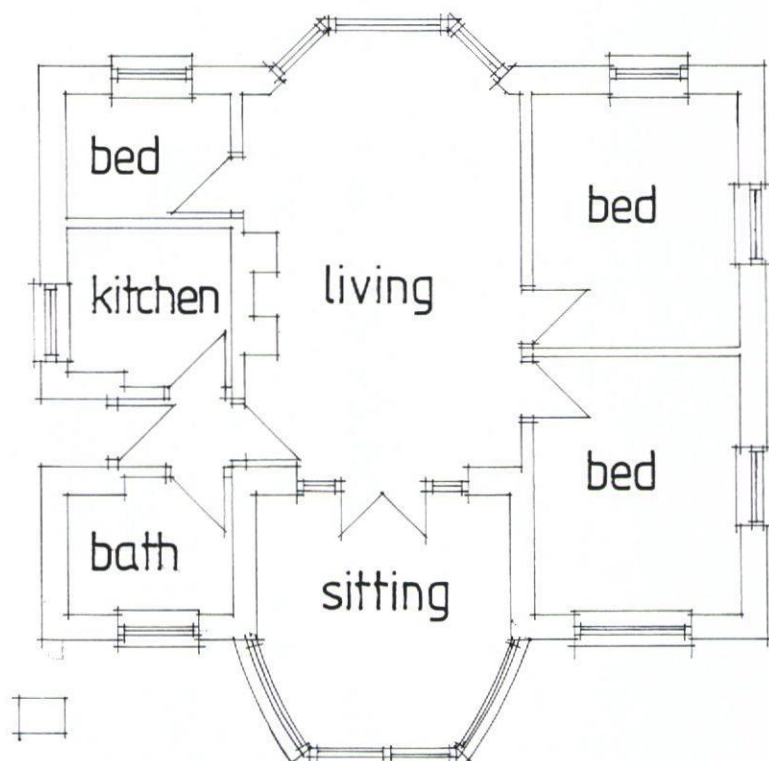

GROUND FLOOR PLAN

a 26/10/11 sitting rm. windows shown

D & B . A
The Studio, 11 Anthill Close
Denmead, Hampshire, PO7 6ND
Tel. 02392 233337
Email ken@berry6.eclipse.co.uk

19 Eastoke Avenue
Hayling Island
Plans as Existing

Drawing no 1123/01a
Scale : 1:100
Date : October 2011

A4