


PERMIT

EAST ELEVATION AS VIEWED FROM 71
SALT MARSH LANE EXISTING PIER.
WALL TO BE REPLACED WITH BRICK
AND BLOCK CAVITY.

EAST ELEVATION
SCALE 1:50

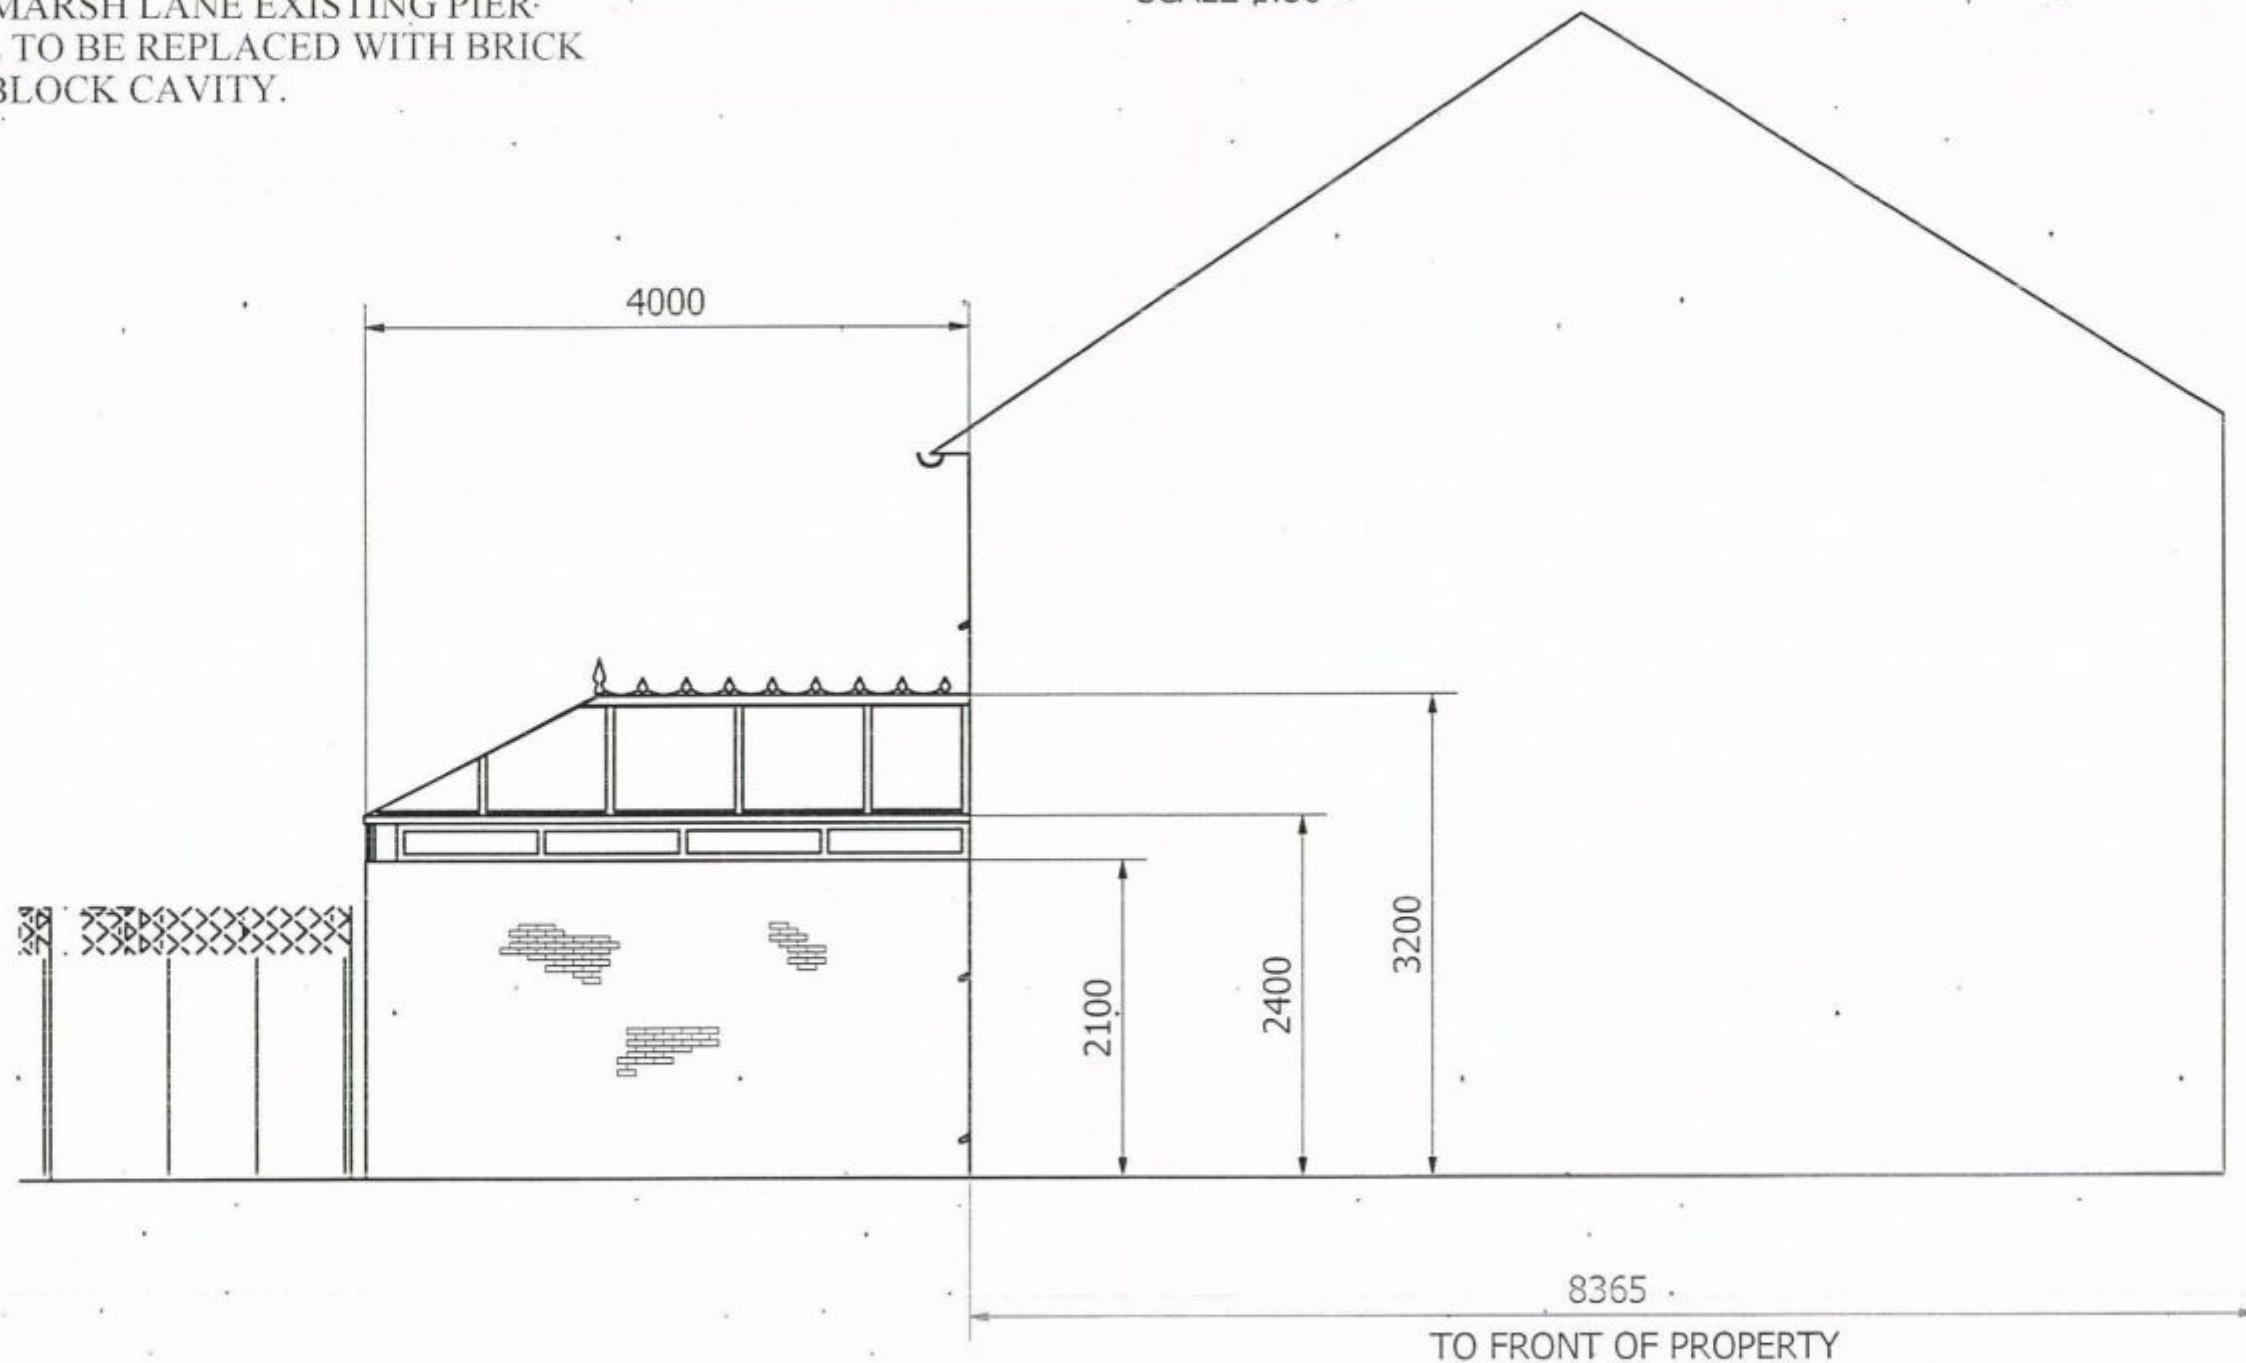

Designed by ukthonei	Checked by	Approved by	Date 22-2-2012	Scale 1:50	Date 22-2-2012
Proposed Conservatory at 70 Salt Marsh Lane			Mcfif_Assembly 01		
			Edition	Sheet 4 / 6	