



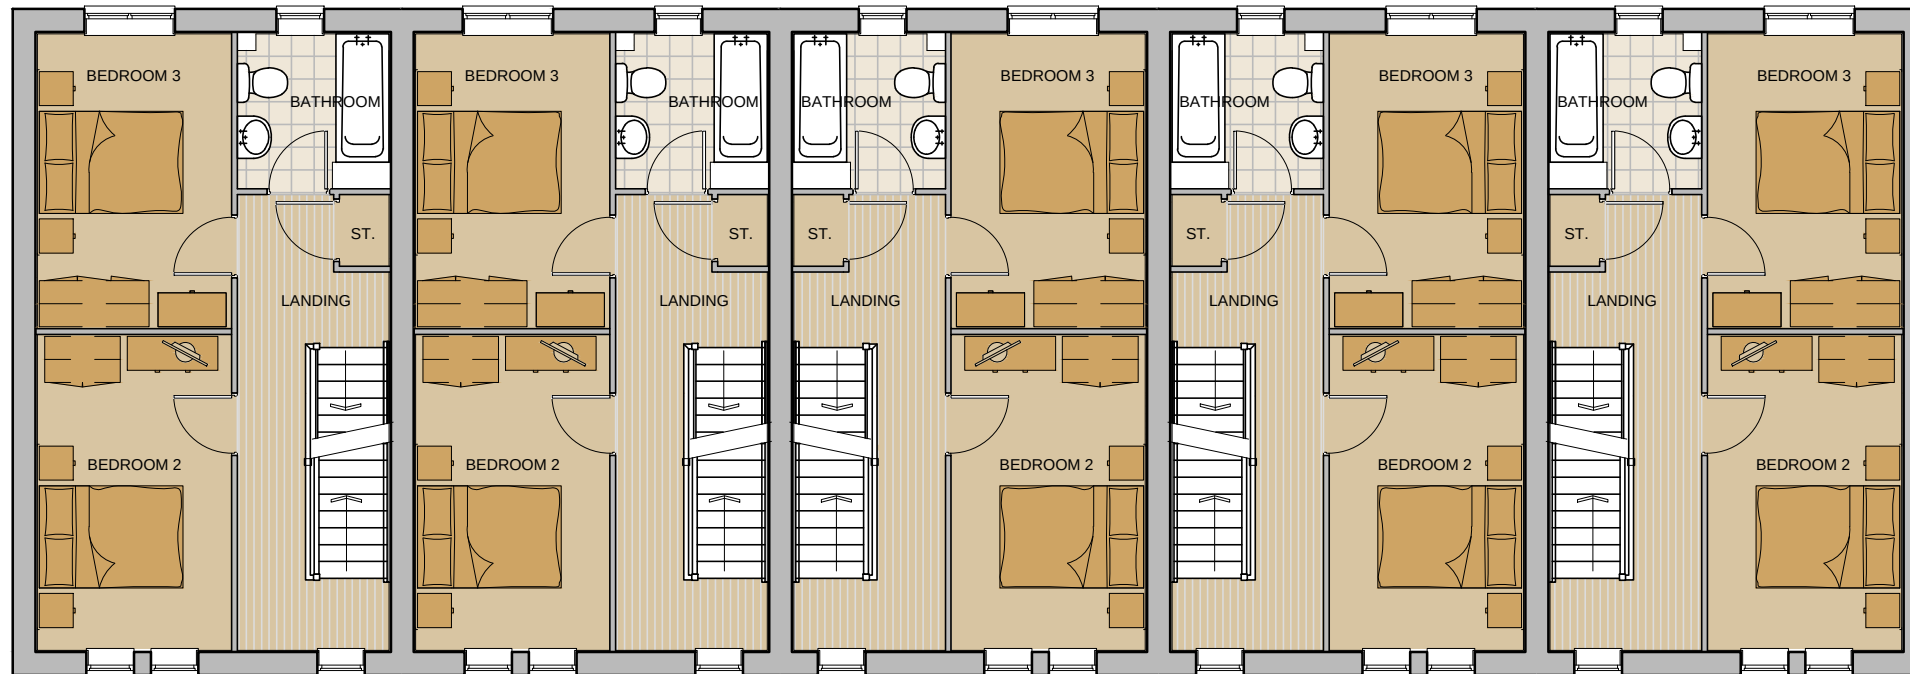

FIRST FLOOR PLAN

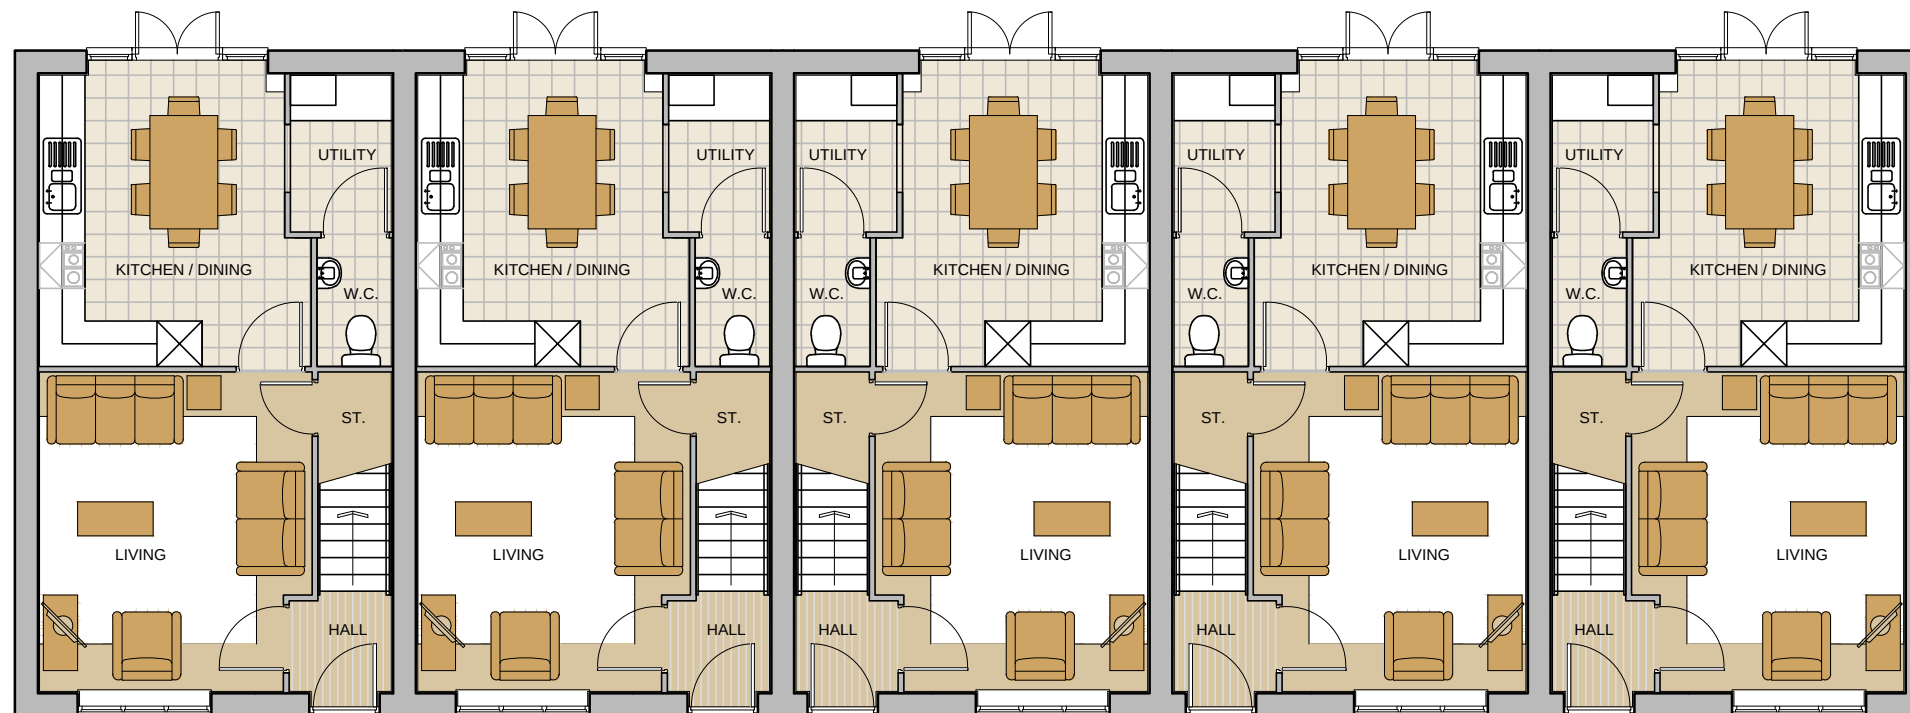

GROUND FLOOR PLAN

0m 1m 2m 3m 4m 5m
SCALE 1:100

House Type L

BLOOR HOMES
•this drawing is copyright.

New Lane
Havant

Jan 2012
1:100 @ A3

Plot 35-39 GA Plans Ground & First

NLH/P35-39/01