




Ordnance Survey, (c) Crown Copyright 2012. All rights reserved. Licence number 100020449

HAVANT BOROUGH COUNCIL
DEVELOPMENT CONTROL
30 AUG 2012
RECEIVED

P4 - MG - AUG 2012 - RED BOUNDARY LINE AMENDED
TO THE REAR OF 16 AVONDALE ROAD IN LINE WITH SITE PLAN
P3 - MG - JULY 2012 - RED BOUNDARY LINE AMENDED
P2 - MG - JULY 2012 - RED BOUNDARY LINE AMENDED

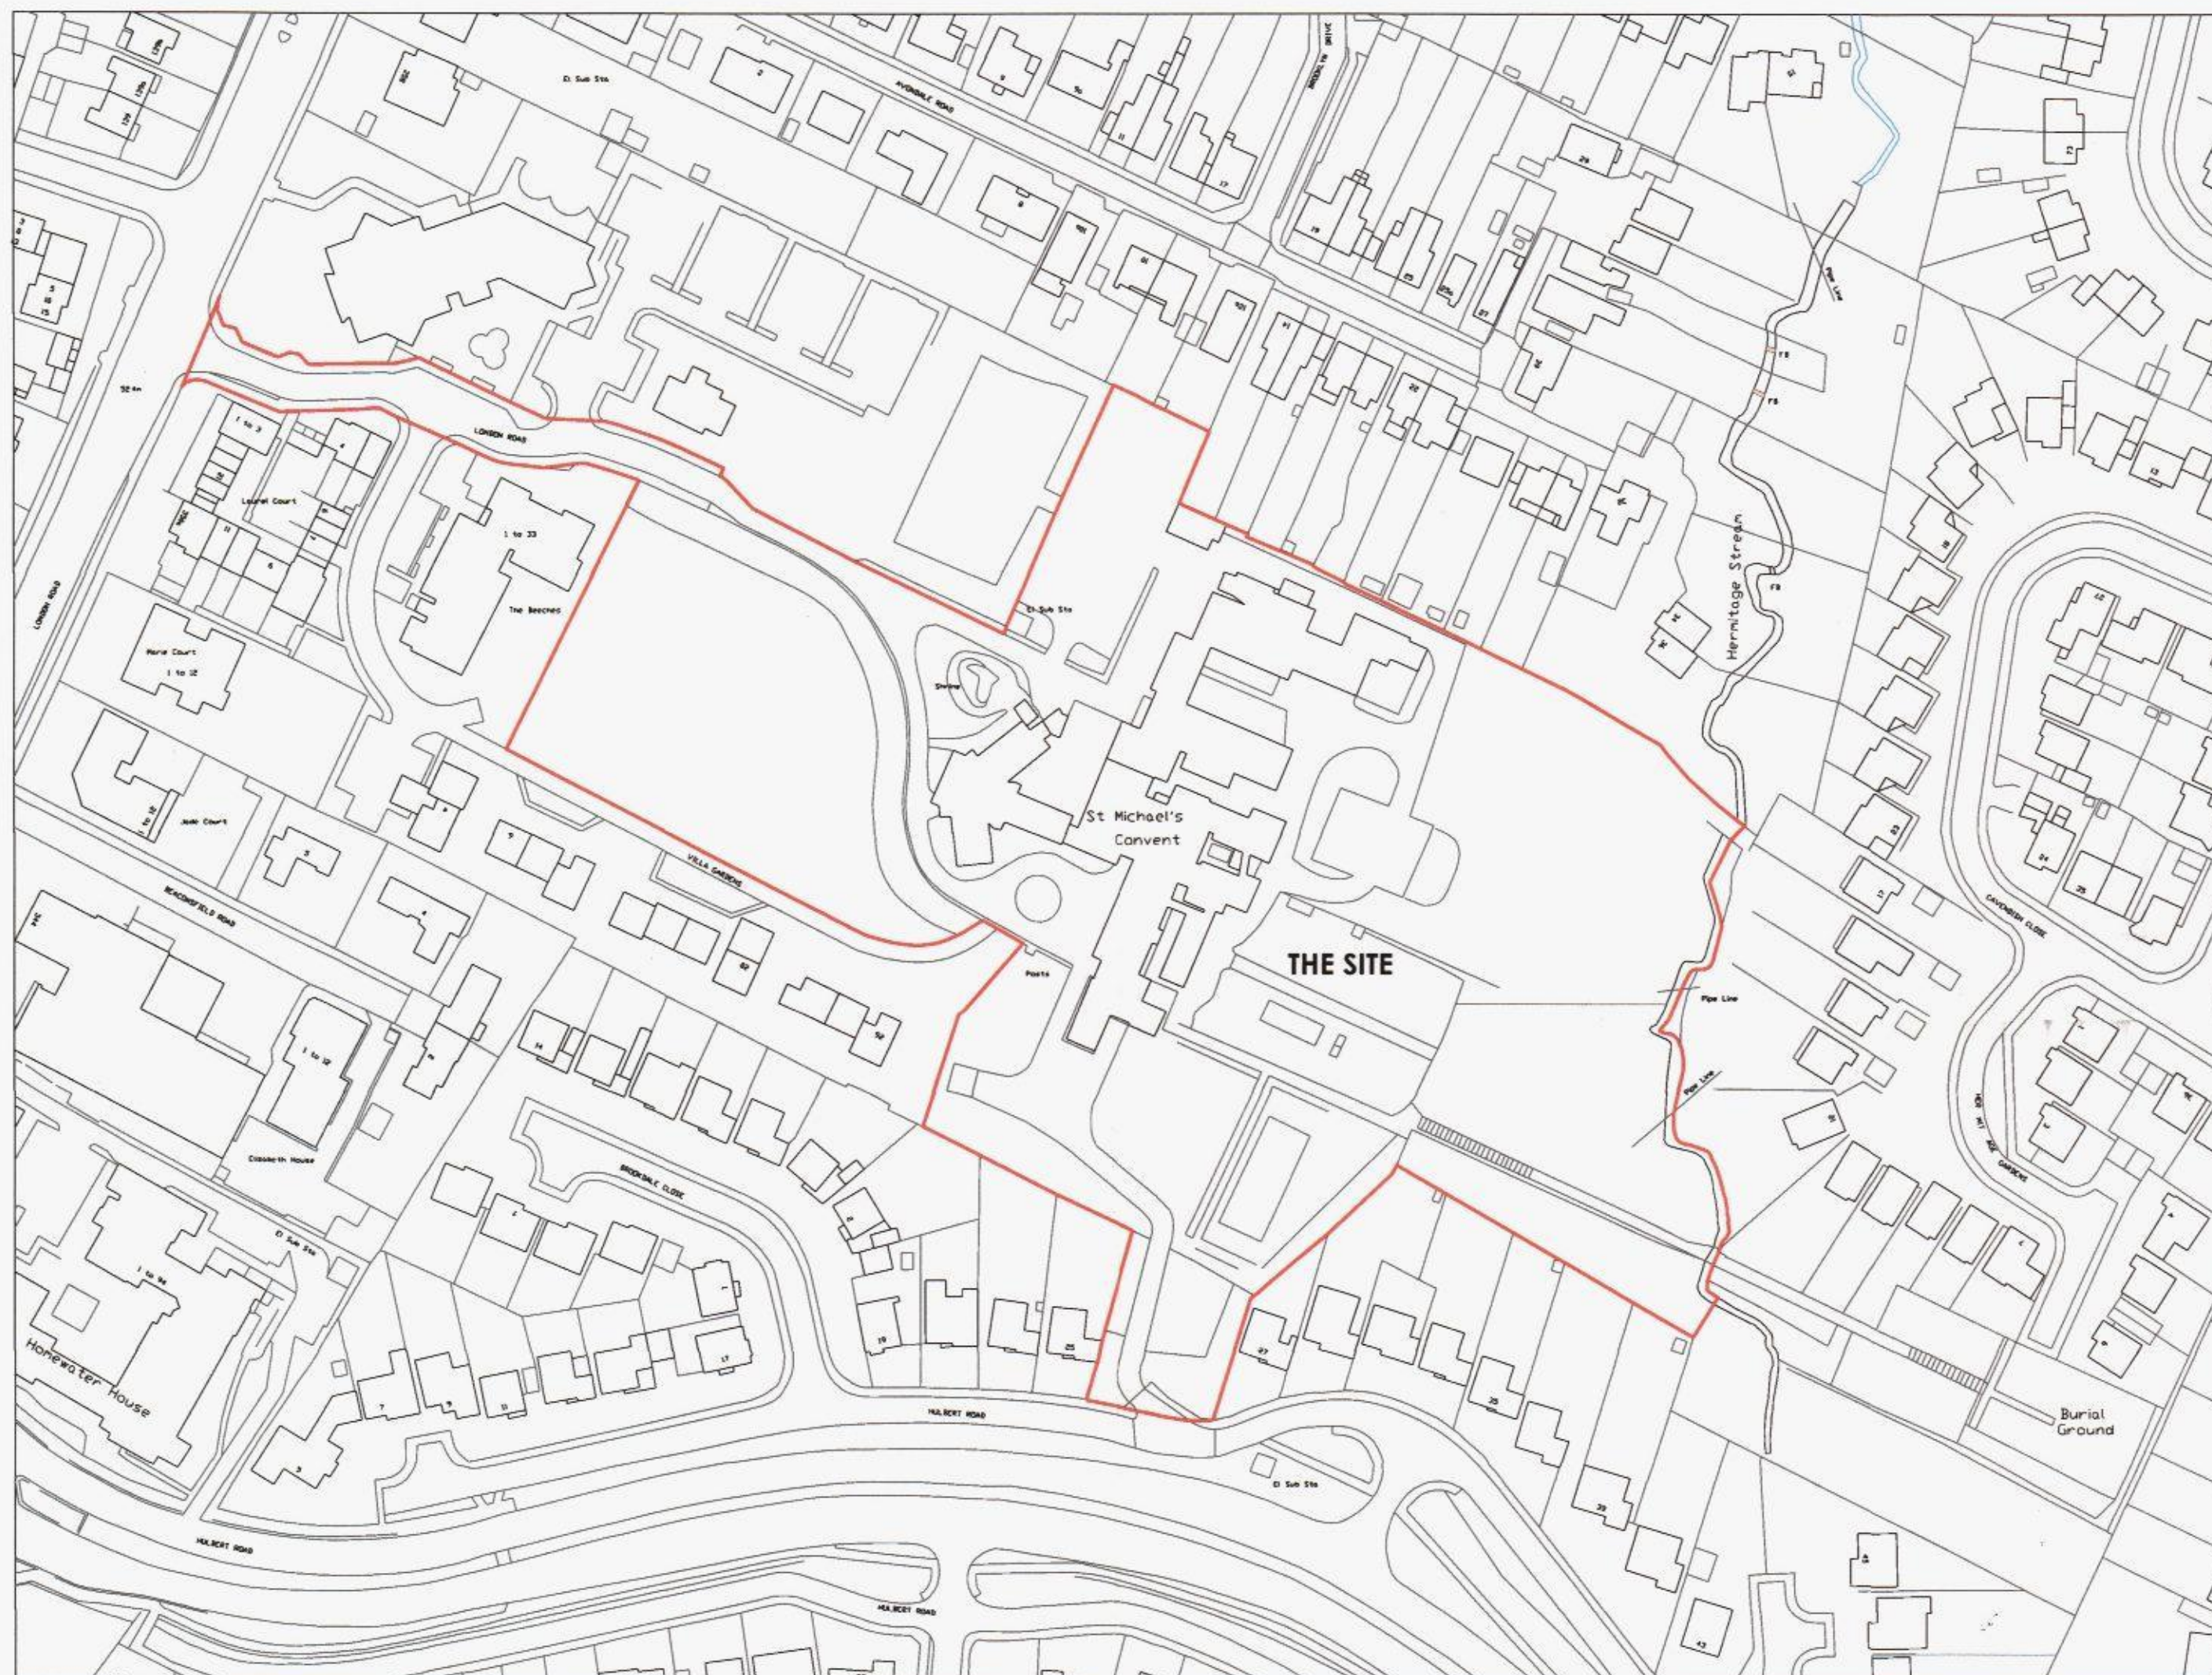

SCALE BAR - 10m INTERVALS AT TRUE SCALE

IMPORTANT NOTE FOR USE OF THIS DRAWING: THIS DRAWING HAS BEEN PRODUCED SPECIFICALLY FOR USE ON THIS PROJECT. POPE PRIESTLEY ARCHITECTS CANNOT BE HELD RESPONSIBLE FOR RE-USE OF THIS INFORMATION BY OTHERS FOR ANY PURPOSE OTHER THAN FOR WHICH IT IS SPECIFICALLY INTENDED. THIS DRAWING REFLECTS STANDARDS AGREED FOR THIS PROJECT AND CURRENT AT THE TIME OF PRODUCTION AND WILL NOT BE UPDATED IN ACCORDANCE WITH CHANGING LEGISLATION AND/ OR OTHER REQUIREMENTS.

POPE PRIESTLEY ARCHITECTS				
ARCHITECTURE TOWN PLANNING URBAN DESIGN				
FERRY HOUSE, CANUTE ROAD, SOUTHAMPTON, HAMPSHIRE, SO14 3FJ T: +44 (0)23 80335228 F: +44 (0)23 80632886 E: info@popepriestley.co.uk				
CONTRACTORS MUST CHECK ALL DIMENSIONS ON SITE. ONLY FIGURED DIMENSIONS ARE TO BE WORKED FROM. DISCREPANCIES MUST BE REPORTED TO THE ARCHITECT BEFORE PROCEEDING. DRAWING WAS PREPARED IN MICROSOFT EXCEL. DRAWINGS EXPORTED IN OTHER FORMATS MAY DIFFER. REFER TO ORIGINAL DRAWING FOR TRUE FORMAT. THIS DRAWING IS COPYRIGHT ©				
PLANNING ISSUE	ST MICHAELS CONVENT LONDON ROAD WATERLOOVILLE HAMPSHIRE			LOCATION PLAN
	SCALE 1:1250	DATE 30/05/12	AUTHOR MG	CHECK
DRAWING NO. PP1144/ 100-00				REVISION P4