


All dimensions to be checked on site.
Wyvern Architects - Devizes Ltd. should be notified of any discrepancies or inconsistencies on the drawing before proceeding with the works.
OS map with sanction of HM Stationary Office.
Crown copyright reserved.

Revision

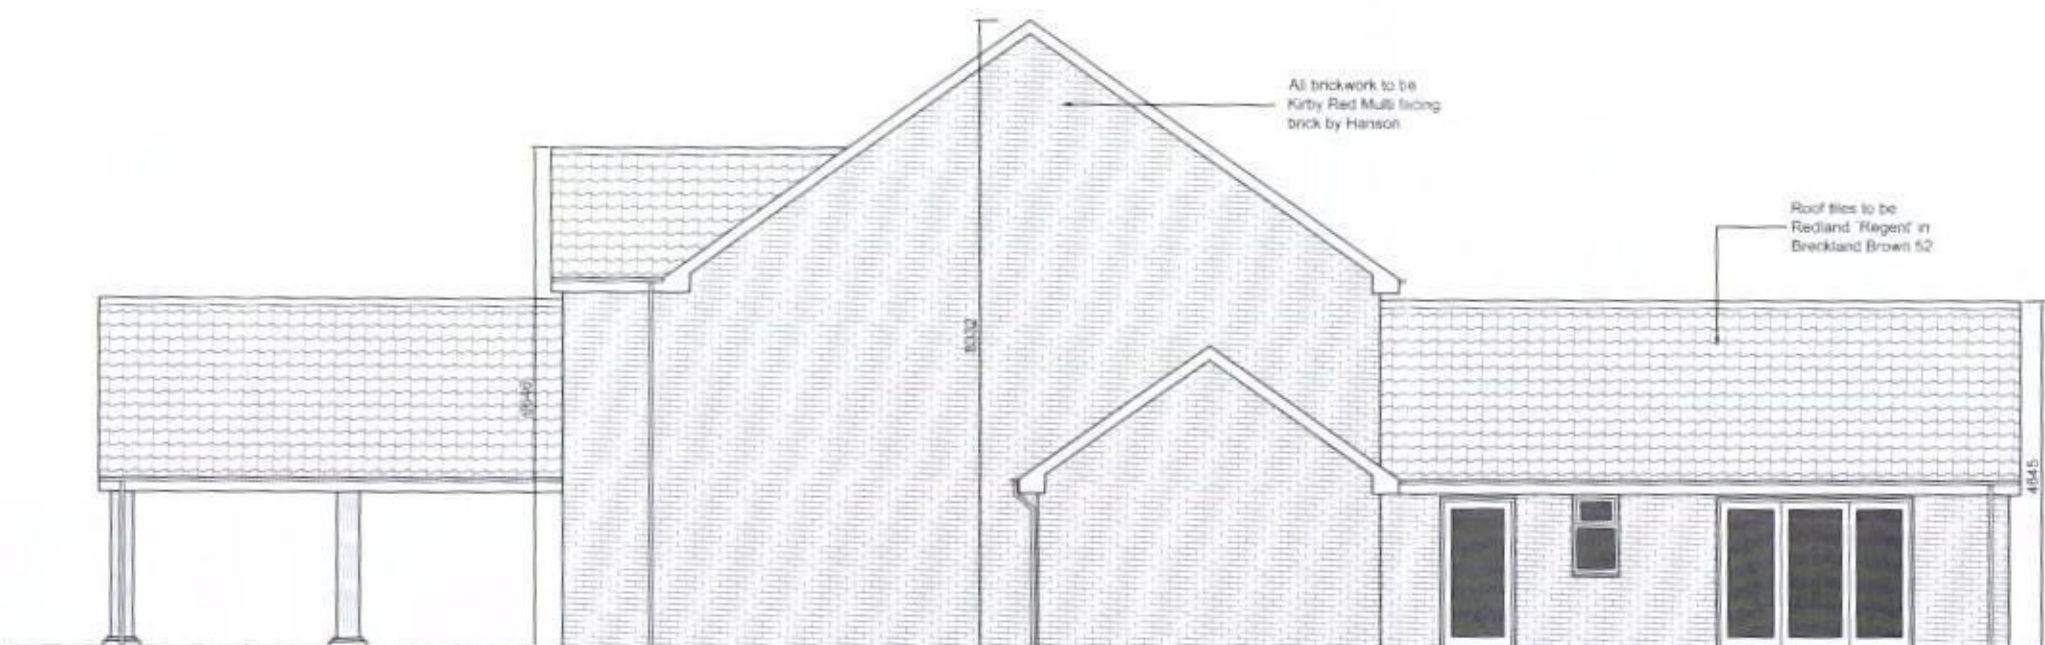

Front Elevation (East) 1:100



Side Elevation (North) 1:100

Wyvern

Architects - Devizes Ltd

10 Long Street, Devizes, Wiltshire SN10 1NL
Telephone: (01380) 723532
Fax: (01380) 726304
DX: 42912 DEVIZES
Email: wyvernexpert@btconnect.com

Client

Coffin Mew LLP
on behalf of
Andrew Day

Project

41 Hulbert Road
Havant
Hampshire, PO9 3TA

Drawing

Elevations as Proposed

Project No. 12168A	Dwg No. 103	Scale as shown @A3
-----------------------	----------------	-----------------------

Date Oct 2012	Drawn By JPS
------------------	-----------------

Registered Office
Registered in England
Registration No. 4867306

Directors:
Michael F Valentine
Thomas M Wethers
Steven B Woodley
Alan A Wibberley

