




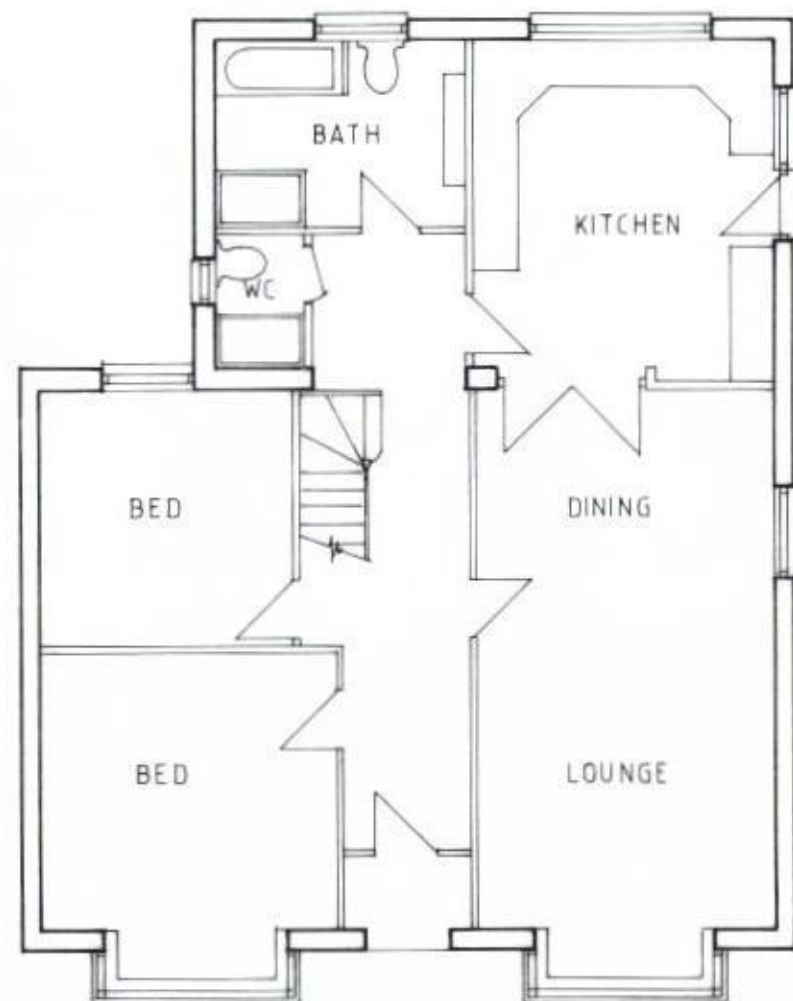

GROUND FLOOR PLAN

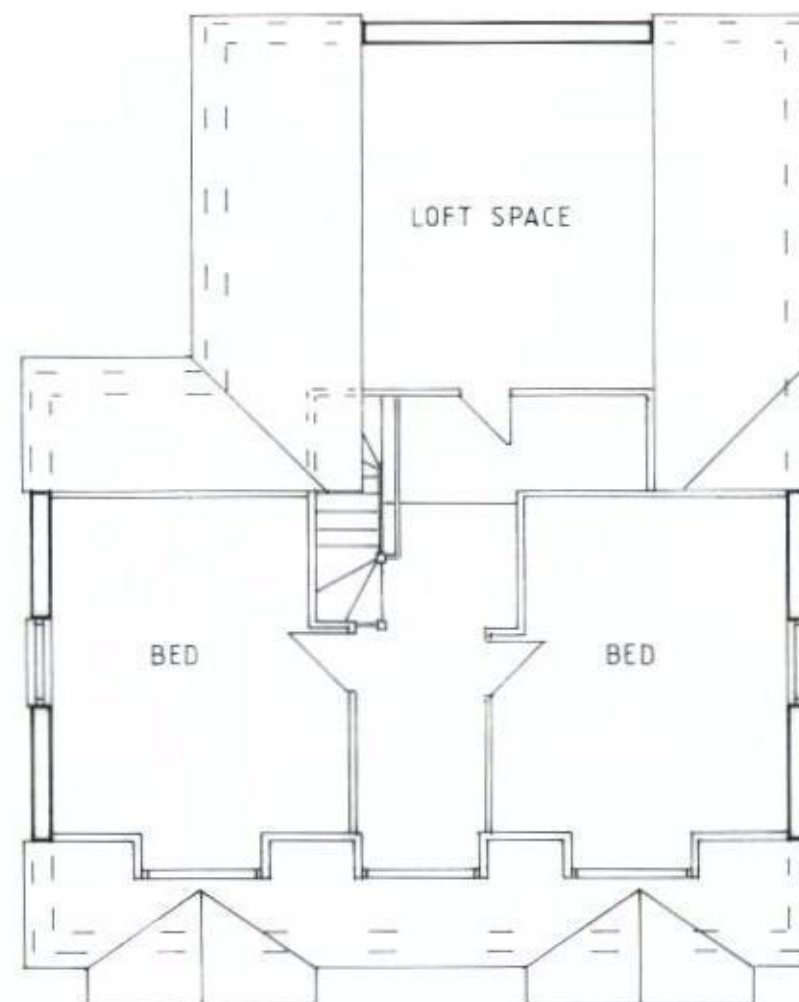

FIRST FLOOR PLAN

 

Original paper size A3



Project
PROPOSED ALTERATIONS TO
21 GLADYS AVENUE, COWPLAIN.

Drawing Title
EXISTING FLOOR PLANS

Client
MR & MRS PECKETT

NP DESIGNS
Architectural Consultants

WOODSIDE HOUSE, 108 LONGWOOD AVENUE
COWPLAIN,
WATERLOOVILLE, HAMPSHIRE. PO8 8HX
TEL: 023 9226 8551; EMAIL: nlget@npdesigns.net

Scale 1:100
Dwg No P 197 / 3 Rev