



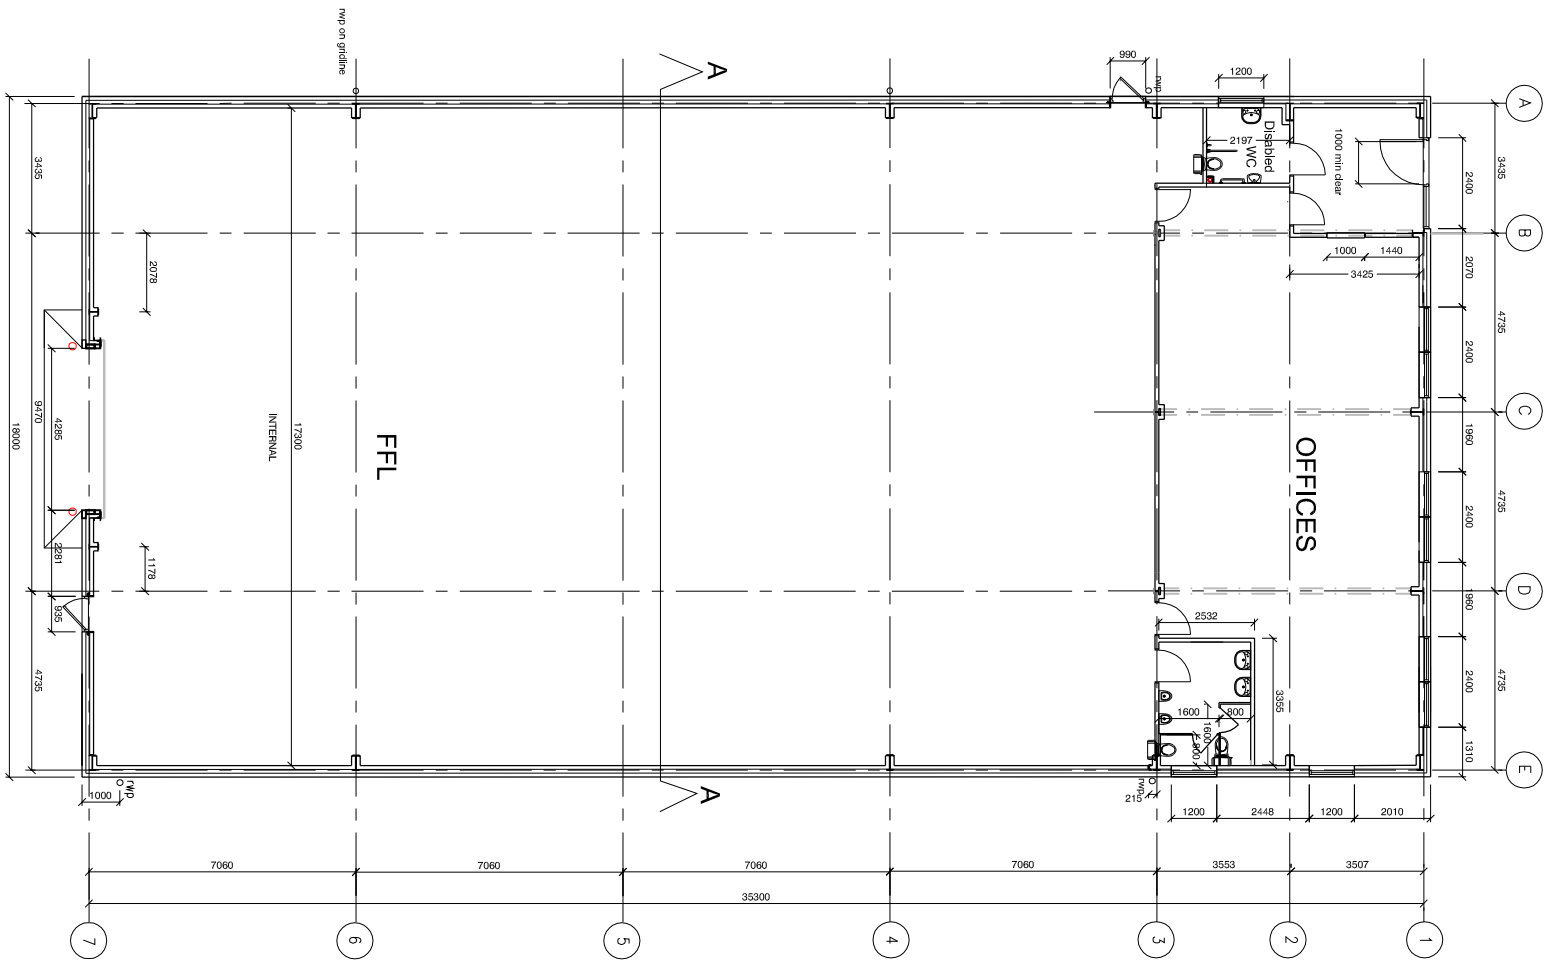

PLAN
Scale: 1:100

OFFICE AREA IS MORE THAN 1/5 OF THE FLOOR AREA
AS SUCH IS REQUIRED TO BE A SEPARATE COMPARTMENT

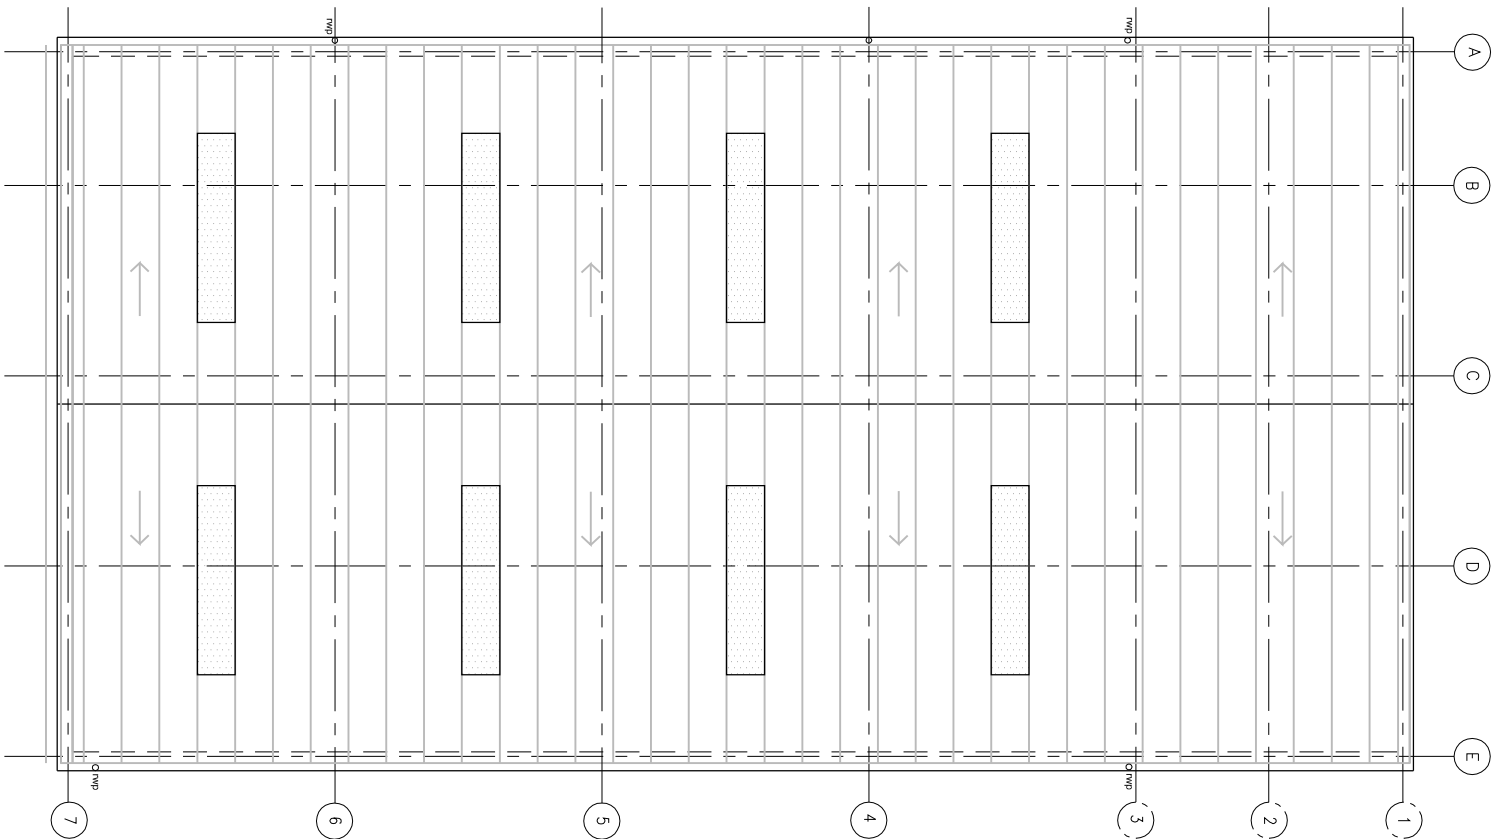

ROOF PLAN
Scale: 1:100

A	Building length reduced.	06.11.12
REV	DESCRIPTION	DATE
REVISION		

job no.	drawing no.	rev.
146-100	201	A
scale	drawn by	date
1:100 @ A1	CB	29.10.12

CON PLAN HAVANT/SOLENT TRADE PARK/LOCAL CONSTRUCTION DRAWINGS INT

UNIT 1 - EMP
Solent Trade Park
Solent Road
HAVANT

FLOOR PLANS



Rushington House, Worthing Road, Rushington, West Sussex, BN15 3PS
Tel No: (01903) 777777 Fax No: (01903) 777700