

4 Metres

3

2


1

0

HAVANT BOROUGH
COUNCIL
19 NOV 2012
RECEIVED

Scale 1 : 50 @ A4

Boundary

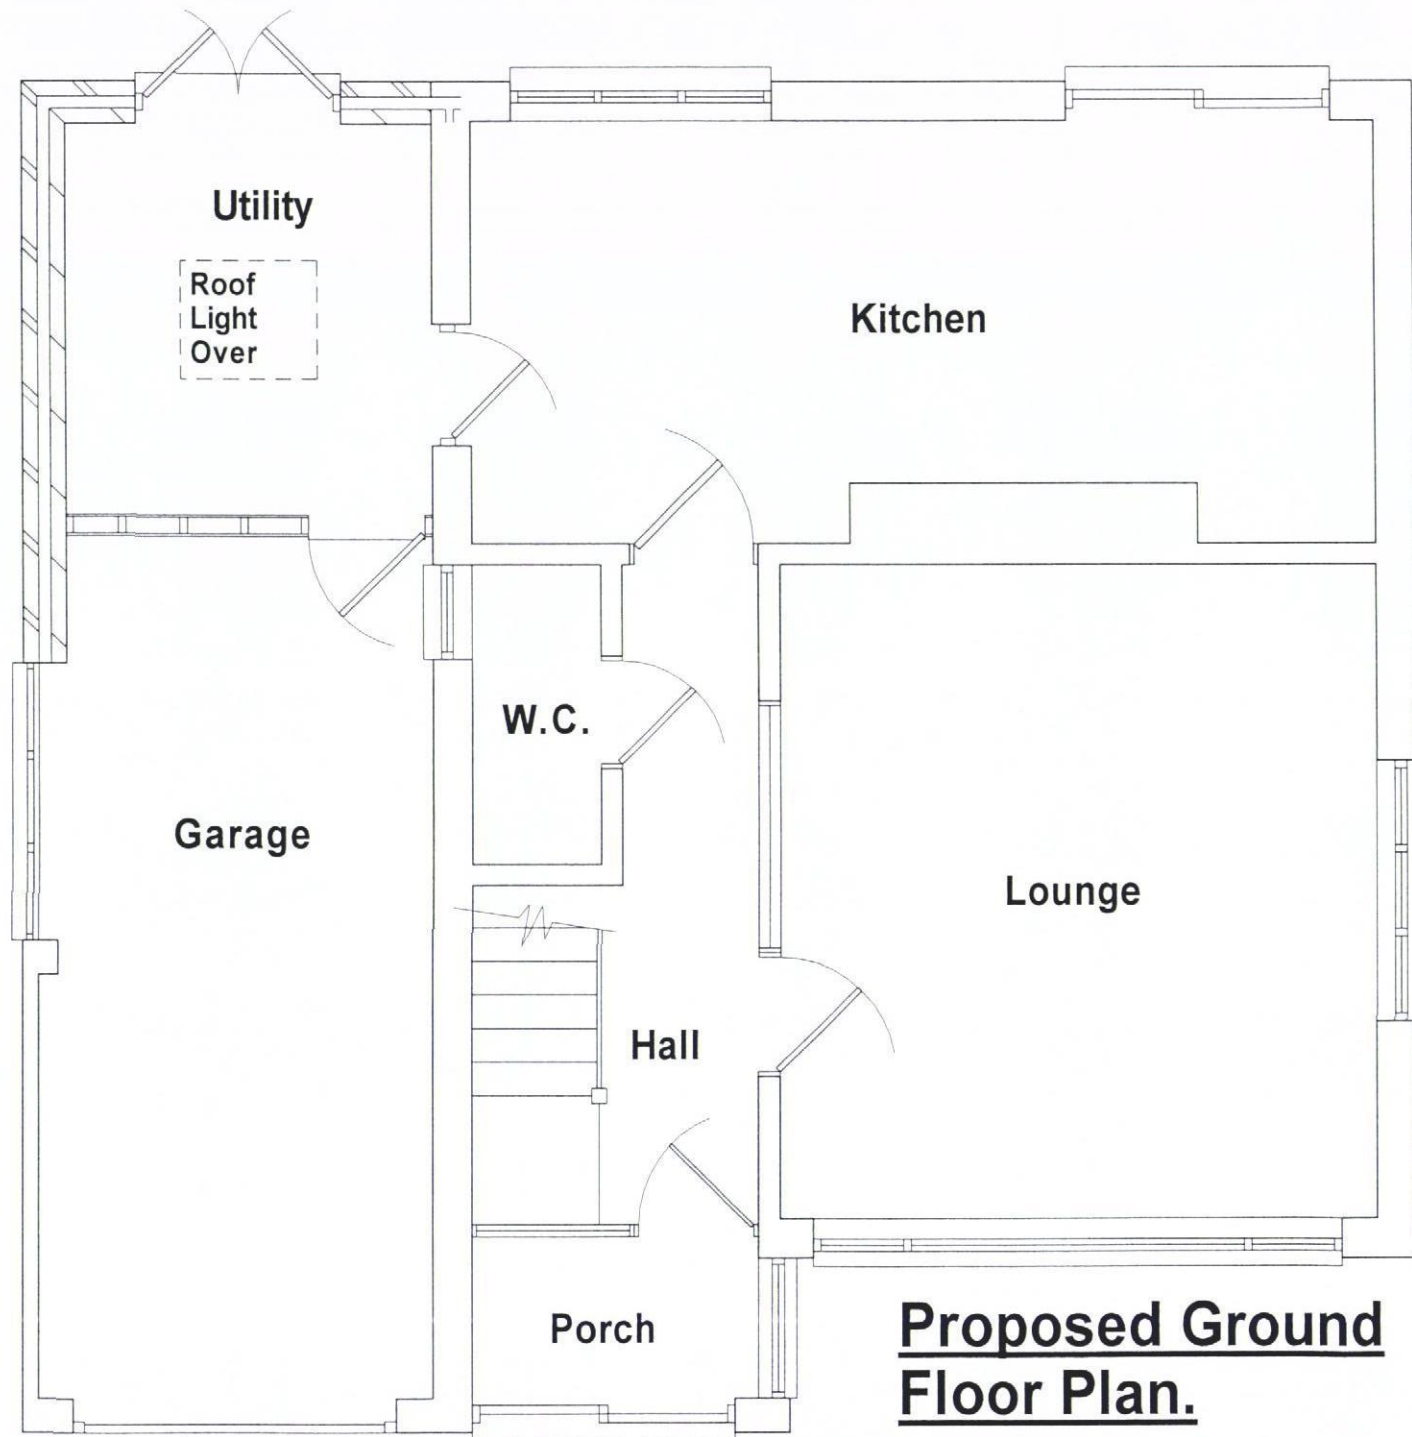

**Proposed Ground
Floor Plan.**

104 DURLEY AVENUE, COWPLAIN, WATERLOOVILLE.

Drg. No. 03