


LINEAR SCALE 1:100

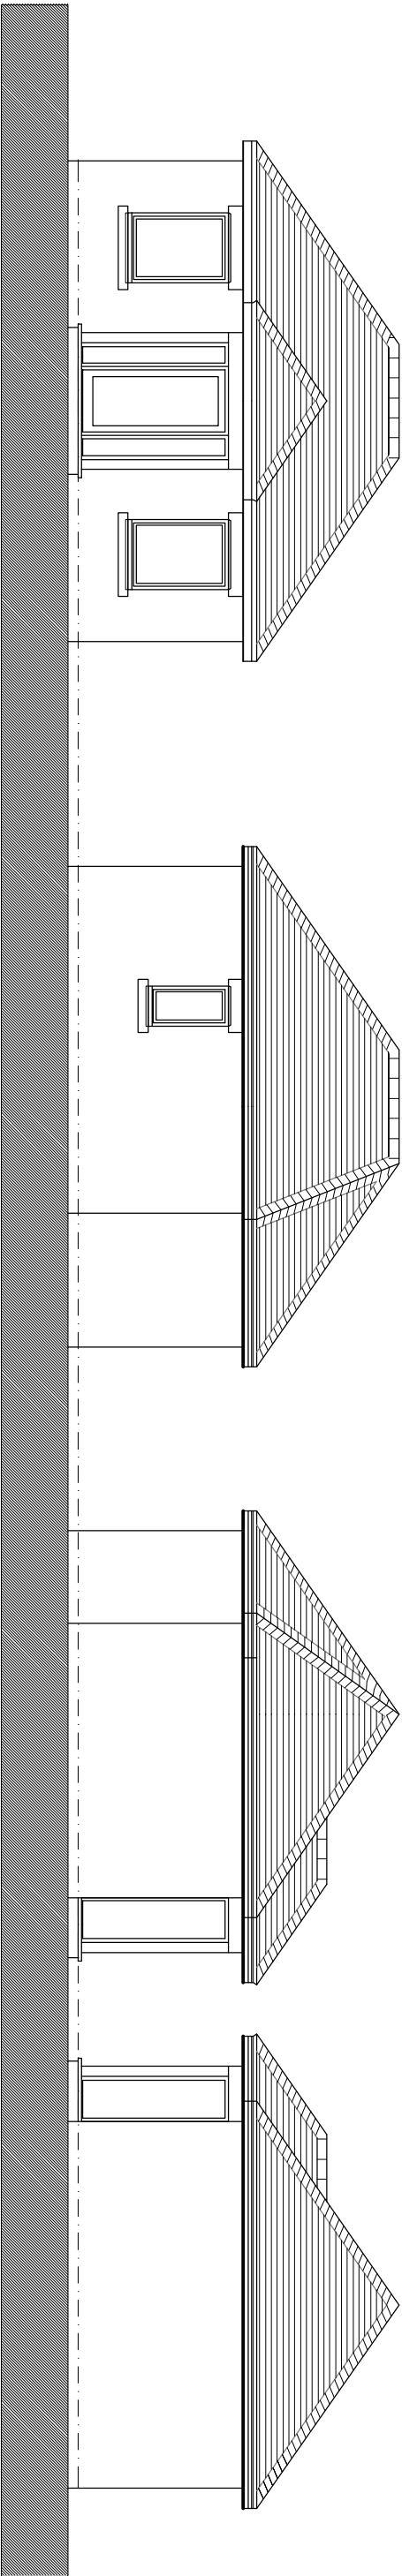


Front Elevation ( East ) 1:100


Rear Elevation ( West )

Side Elevation ( South )

Side Elevation ( North )

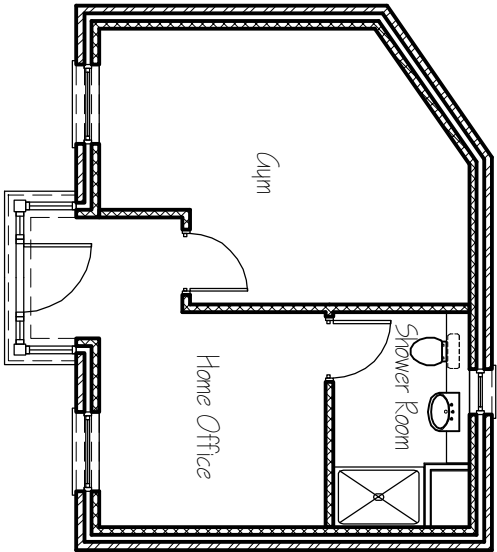

Ground Floor Plan 1:100

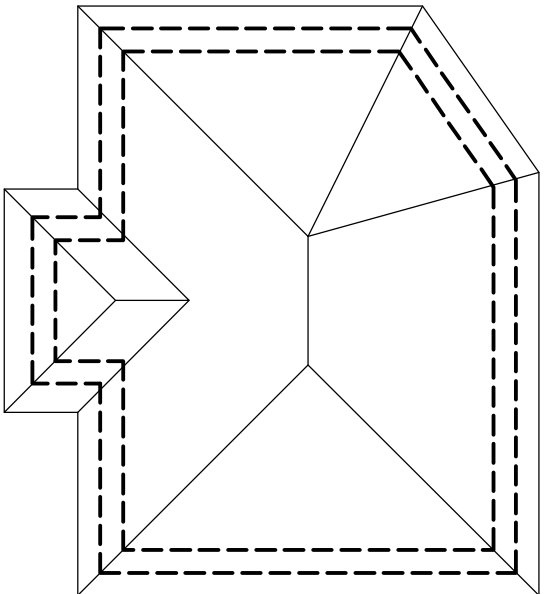

Roof Plan

B 21.12.10 Southern window omitted  
A 6.01.10 General update



Address: Richmond Court, 94, Botley Road, Park Gate,  
Southampton, Hampshire SO31 1BA  
Telephone/Fax Number: 0845 365 1475  
Email Address: mol@adp-1td.co.uk

Project Name/Address:  
**Replacement Dwelling  
46 Langstone Road  
Havant  
PO9 1RF**  
Client Name:  
**Mr & Mrs Snowden-Darling**  
Drawing Title:  
**Annex**

|                |             |           |          |  |  |
|----------------|-------------|-----------|----------|--|--|
| Job Number:    | Drawing No: | Revision: |          |  |  |
| 1472           | 10          | A         | B        |  |  |
| Drawing Scale: | Date:       | Drawn:    | Checked: |  |  |
| 1:100 (A3)     | Dec 09      | PUL       |          |  |  |