


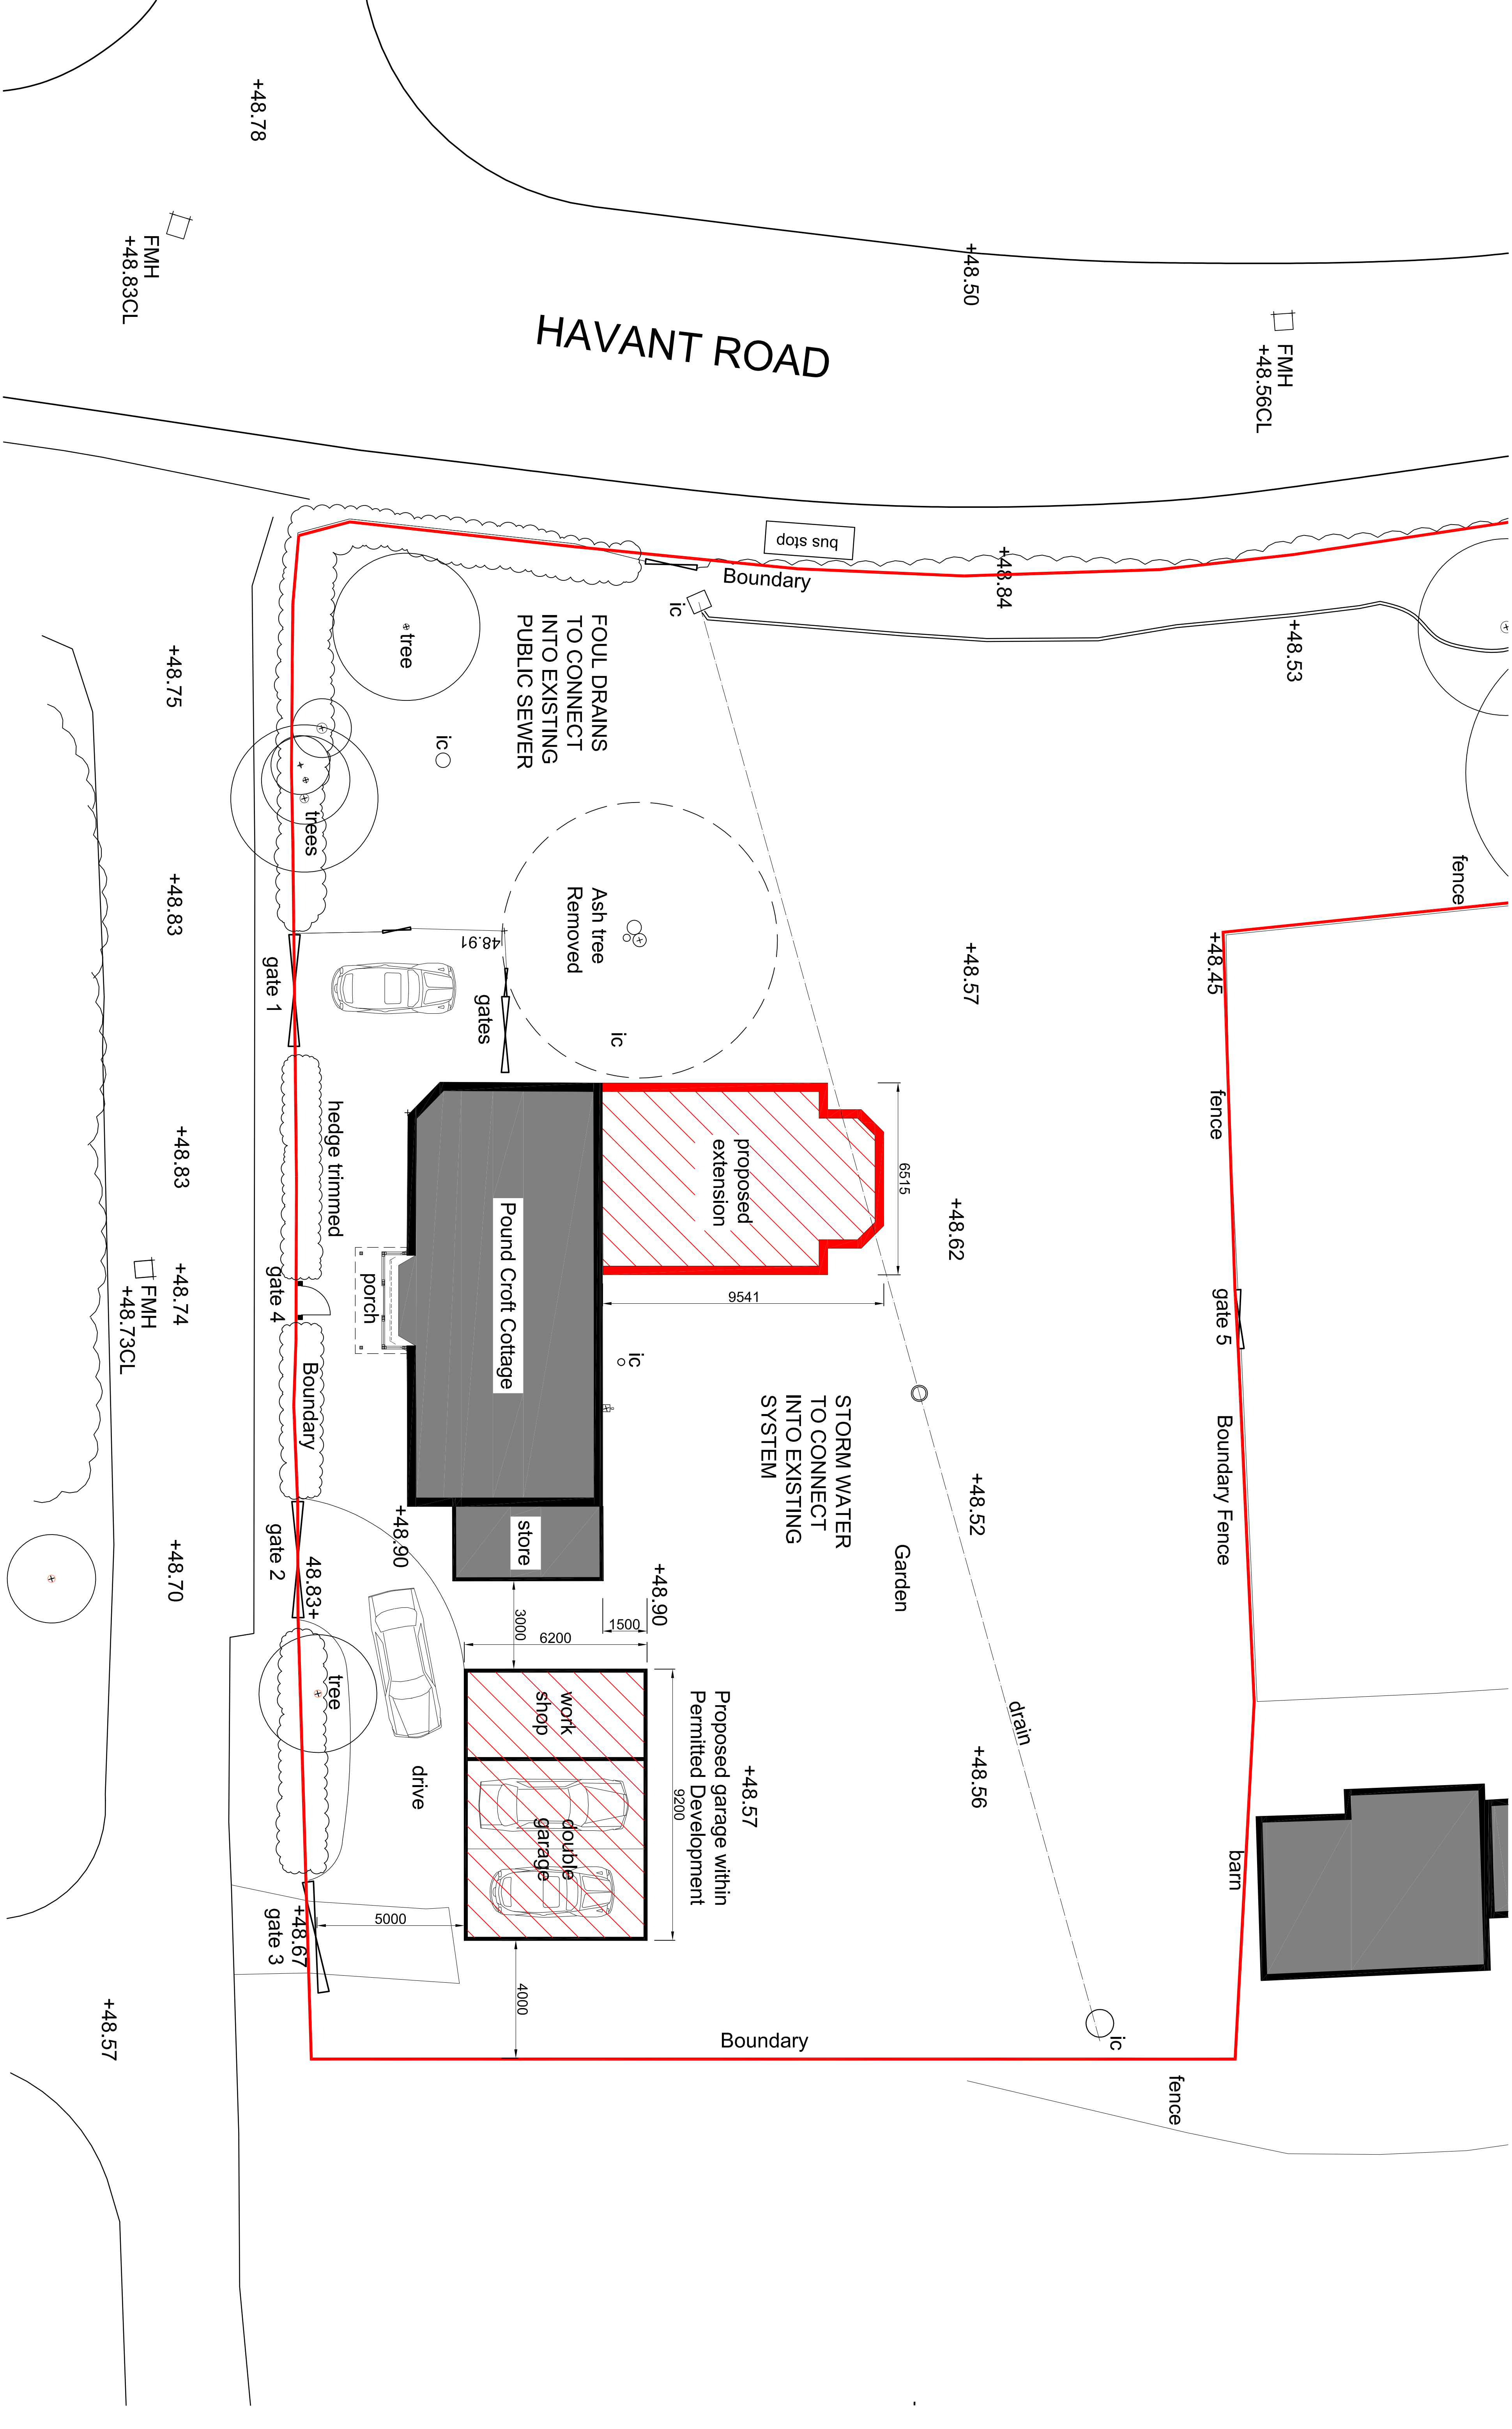

notes:

revisions: A | 6.12.12 | JG | PLANNING APPLICATION

Mr and Mrs Newman

Proposed Extension

Pound Croft Cottage, Hayling Island

drawing information

title: PROPOSED SITE PLAN

status:

date:

scale:

drawn by:

checked:

PLANNING

DEC 2012

1:100 at A1

JS

pwparchitects

PWP Architects Ltd 6 South Street, Havant, Hampshire PO9 1BZ

t: 02392 462494 f: 02392 461152

e: design@pwp-architects.com

w: www.pwp-architects.com

job:

4966

dwg:

1153

rev:

A

NOTE: The contractor is responsible for checking all site dimensions and levels. These should be checked prior to the ordering of any components and before the commencement of the works. All discrepancies should be brought to the attention of the Contract Administrator