



All dimensions to be checked on site prior to commencement of any construction works. Figured dimensions are to be used in preference to scaled dimensions.

NOTES


Scale in Metres
0 1 2 3 4 5 for 1:100

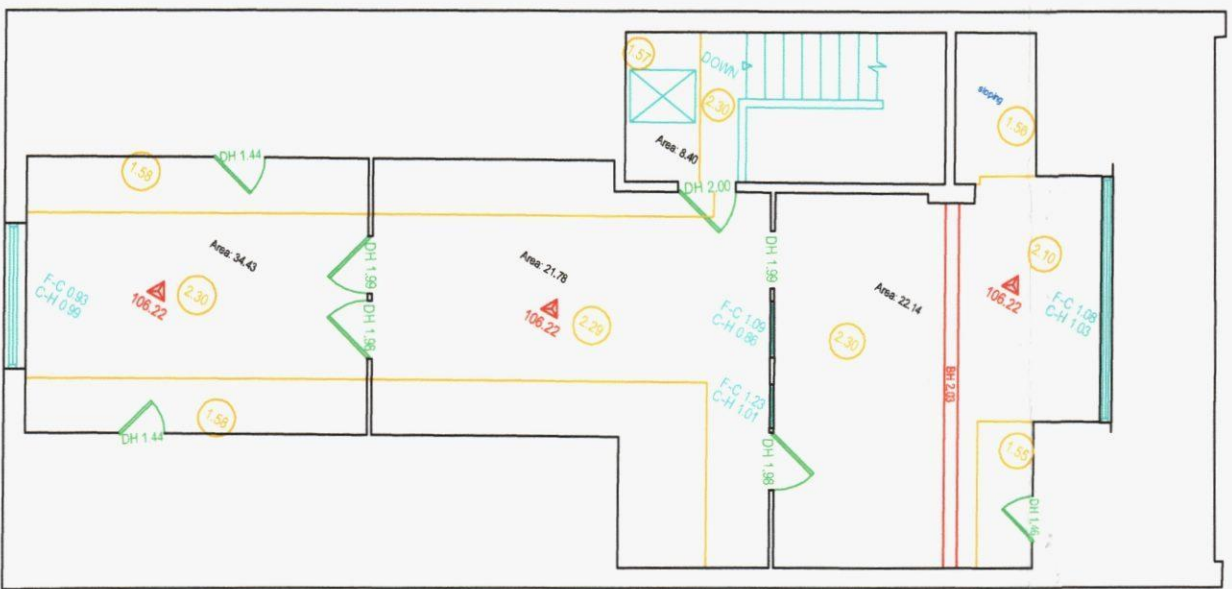

Second Floor Plan

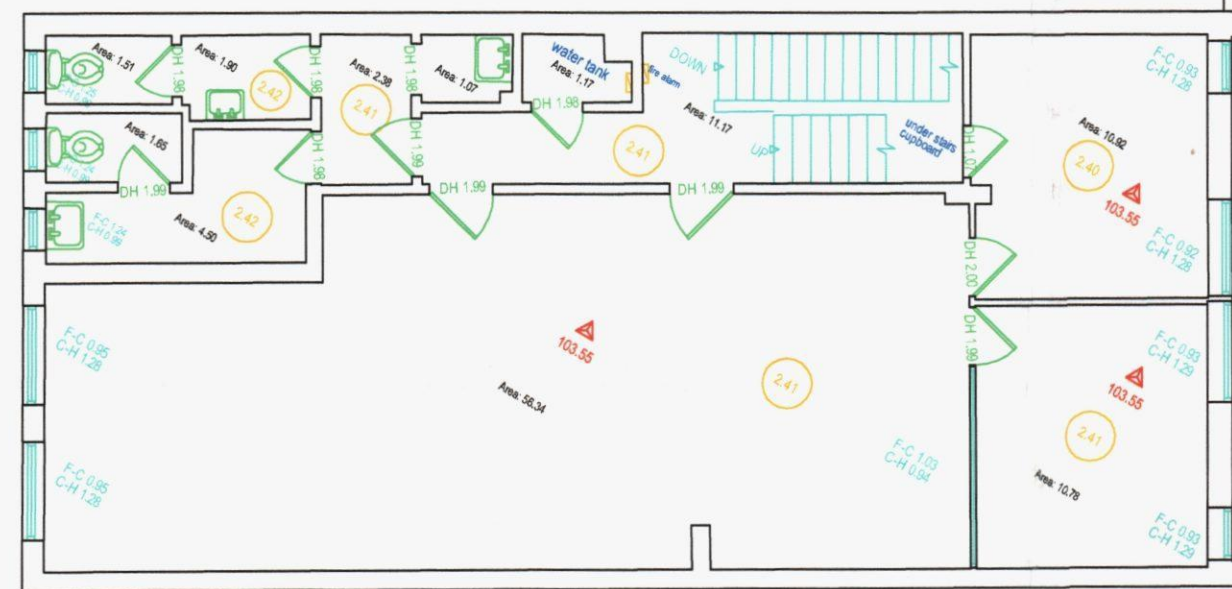


First Floor Plan

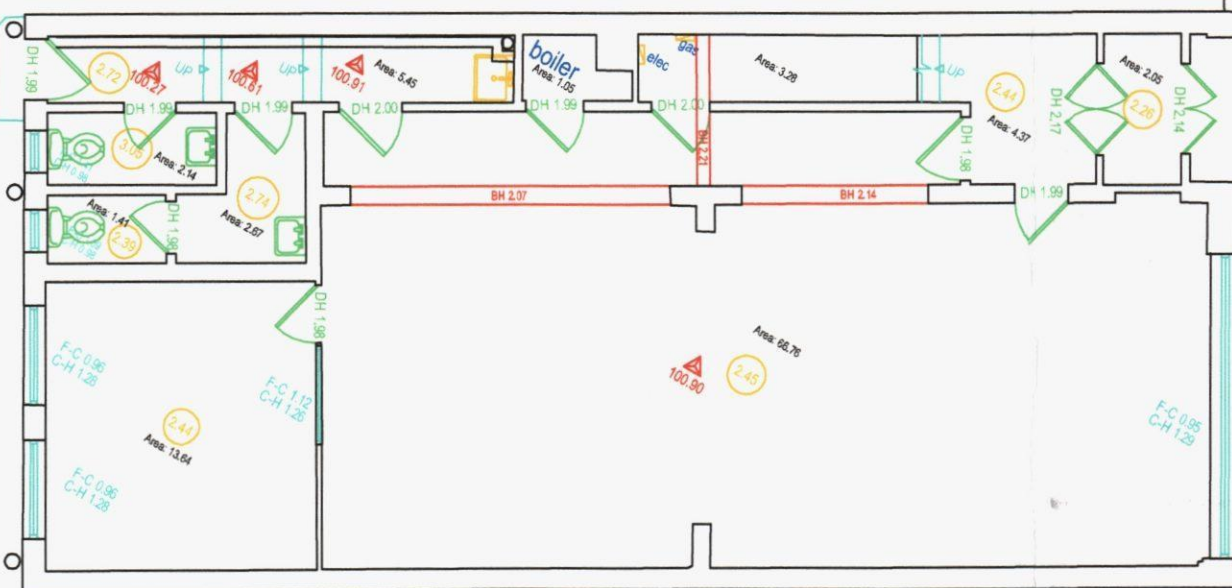


Ground Floor Plan




East Elevation

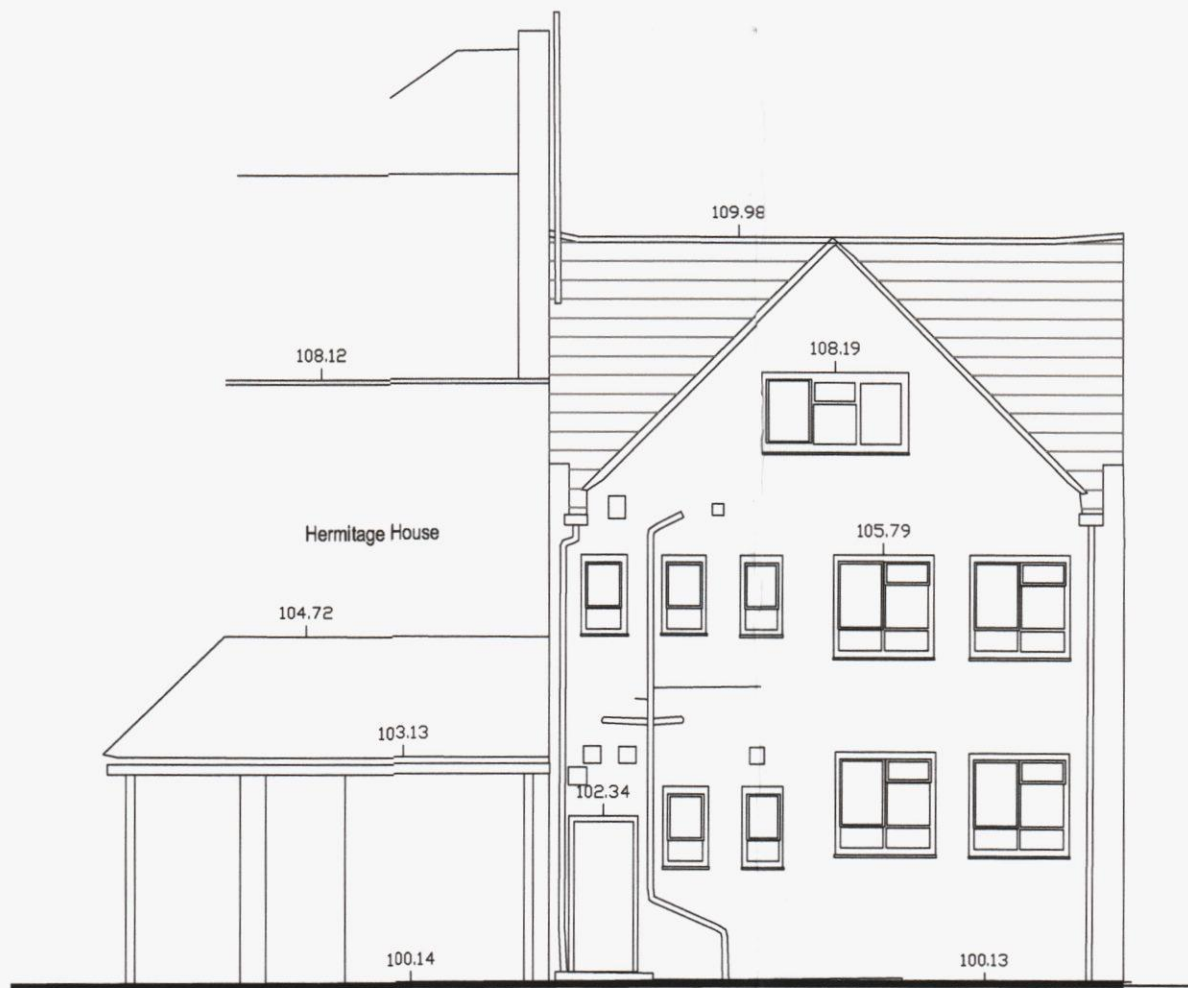

West Elevation

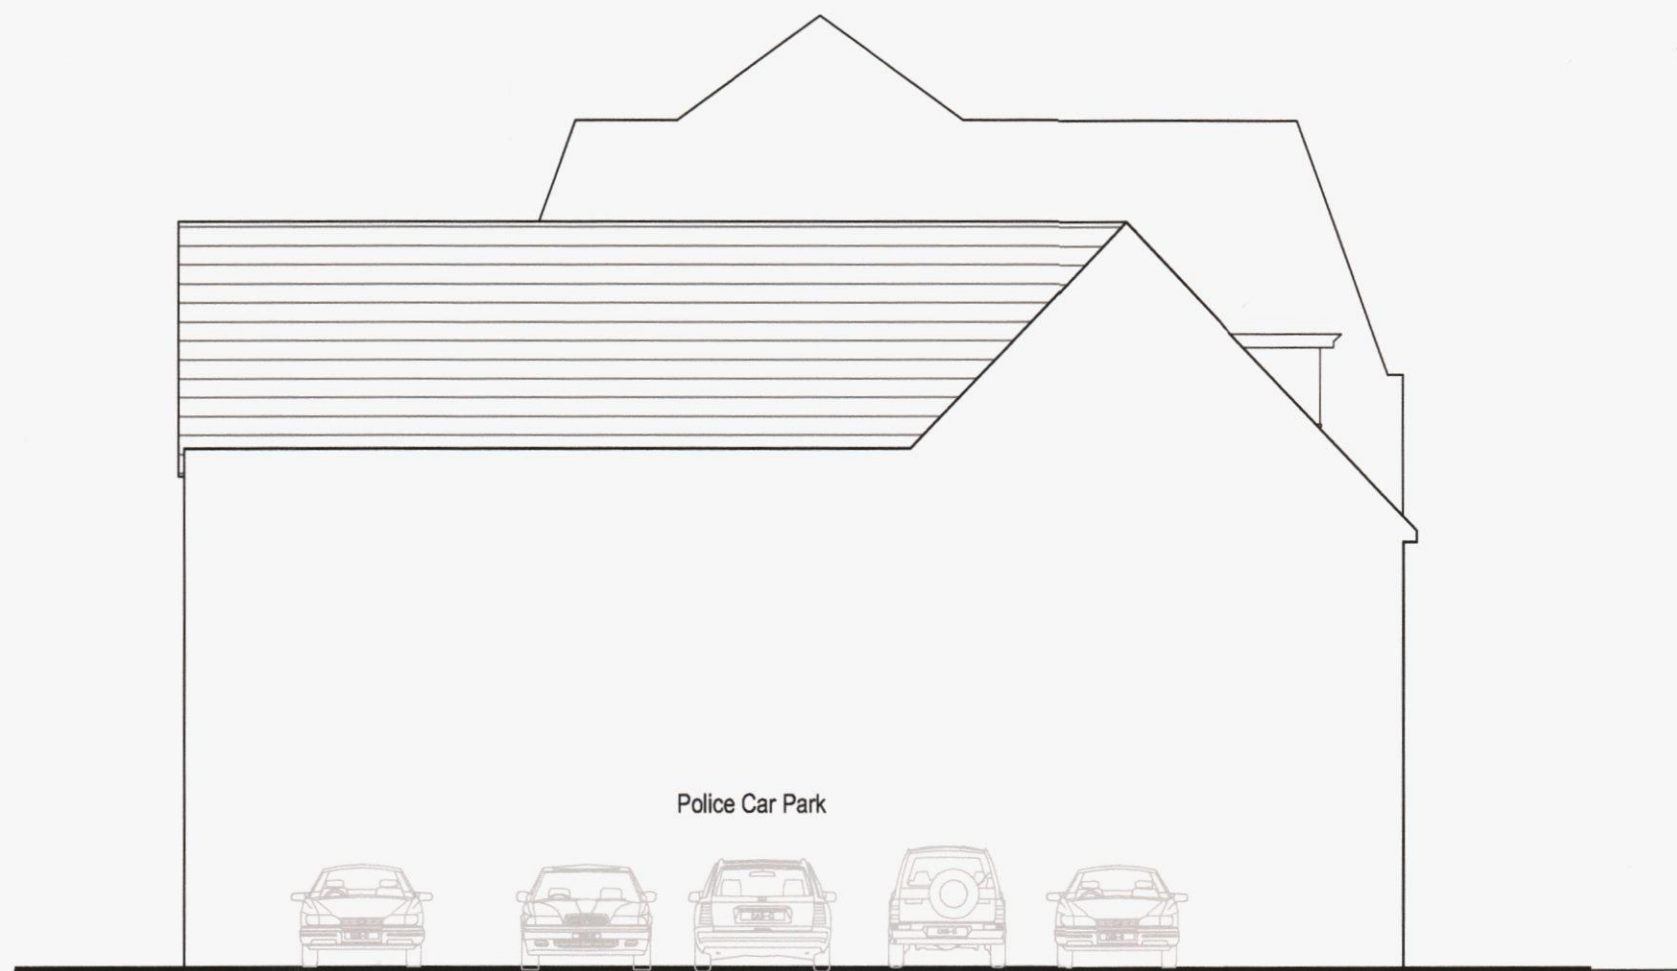

South Elevation

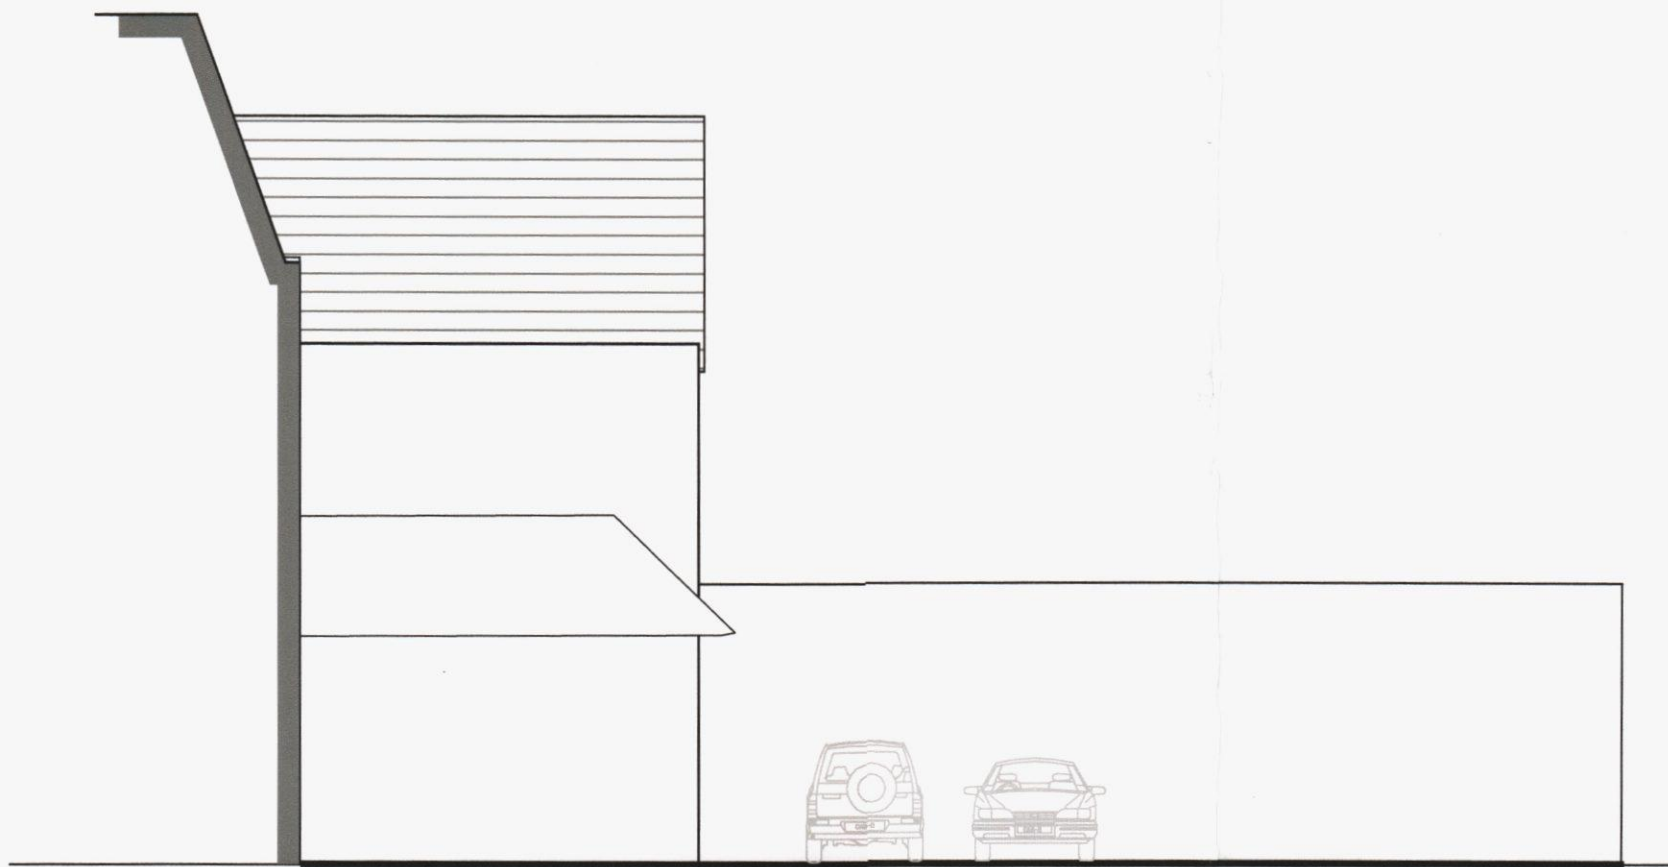

North Elevation

Revision	Description	Date	DRAWN
----------	-------------	------	-------

Project:
5 St Georges Walk
Waterlooville

Drawing Title:
Existing floor plans and elevations

Chris Flint Associates Ltd
CHARTERED SURVEYORS - PROJECT MANAGERS
DEVELOPMENT CONSULTANTS

Drawn By CF	Date 19/08/12	Checked By	Date	Approved By	Date
CFA	FULL	02			1:100

PLANNING

2 Emerald Close Waterlooville Hants PO7 8NZ
tel: 023 92 432484 fax: 023 92 358554 Email: cfassociates@aol.com

