


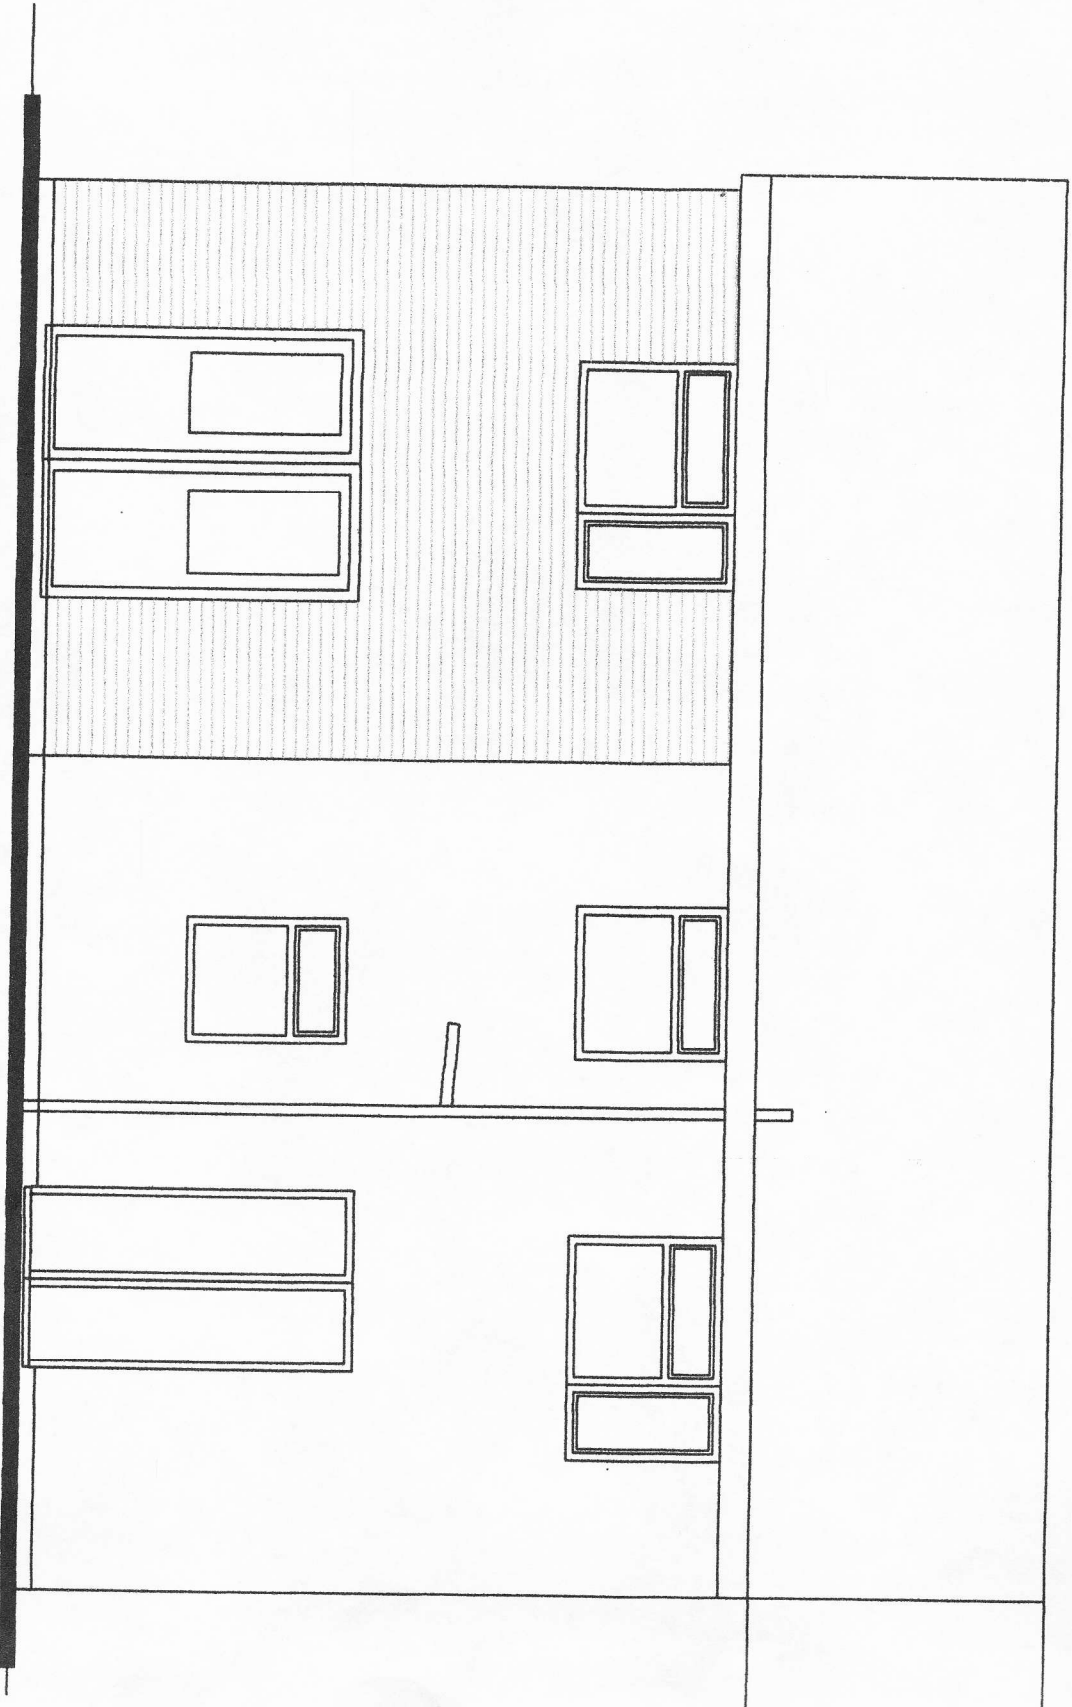

SCALE 1:50

Proposed Rear Elevation