



21 JUN 2012


RECEIVED

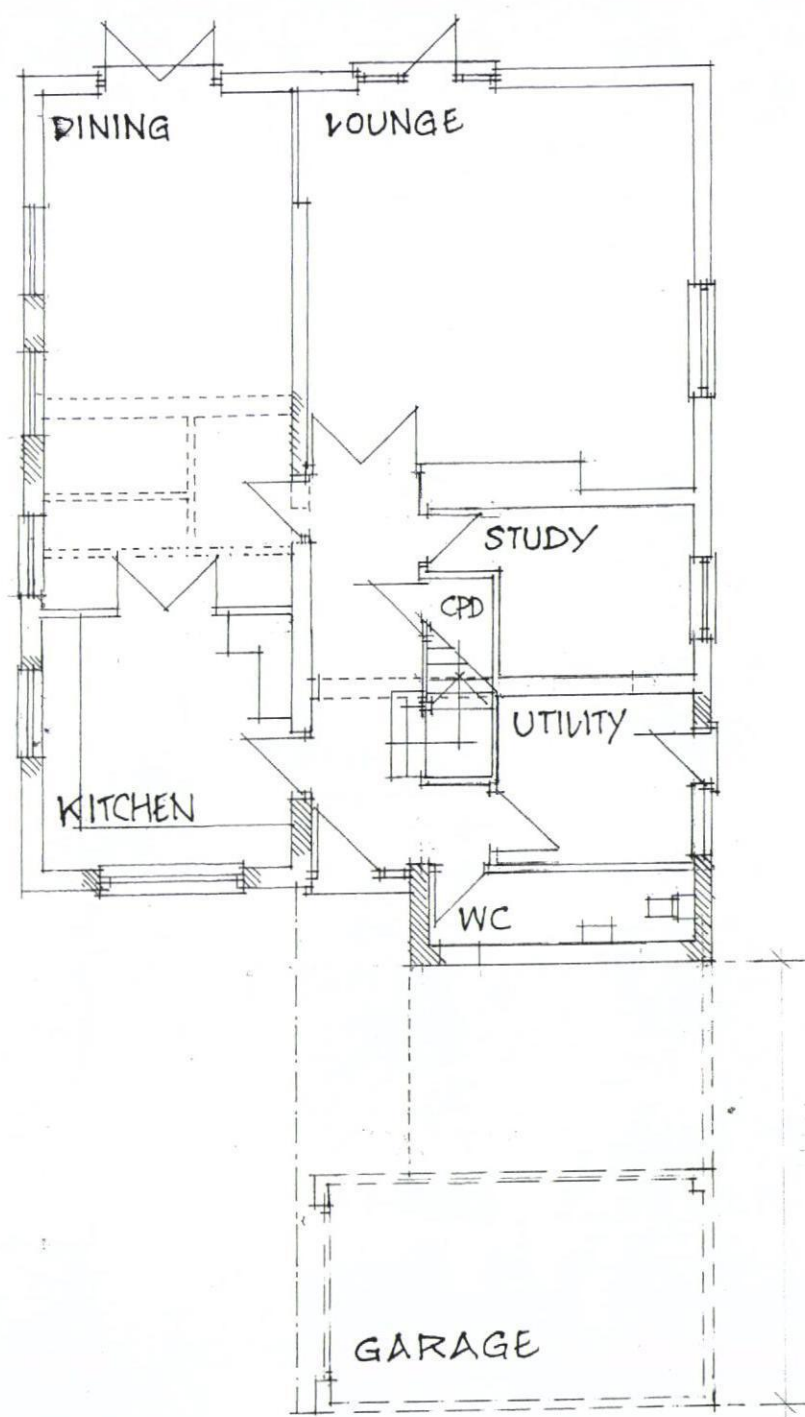

GROUND FLOOR PLAN

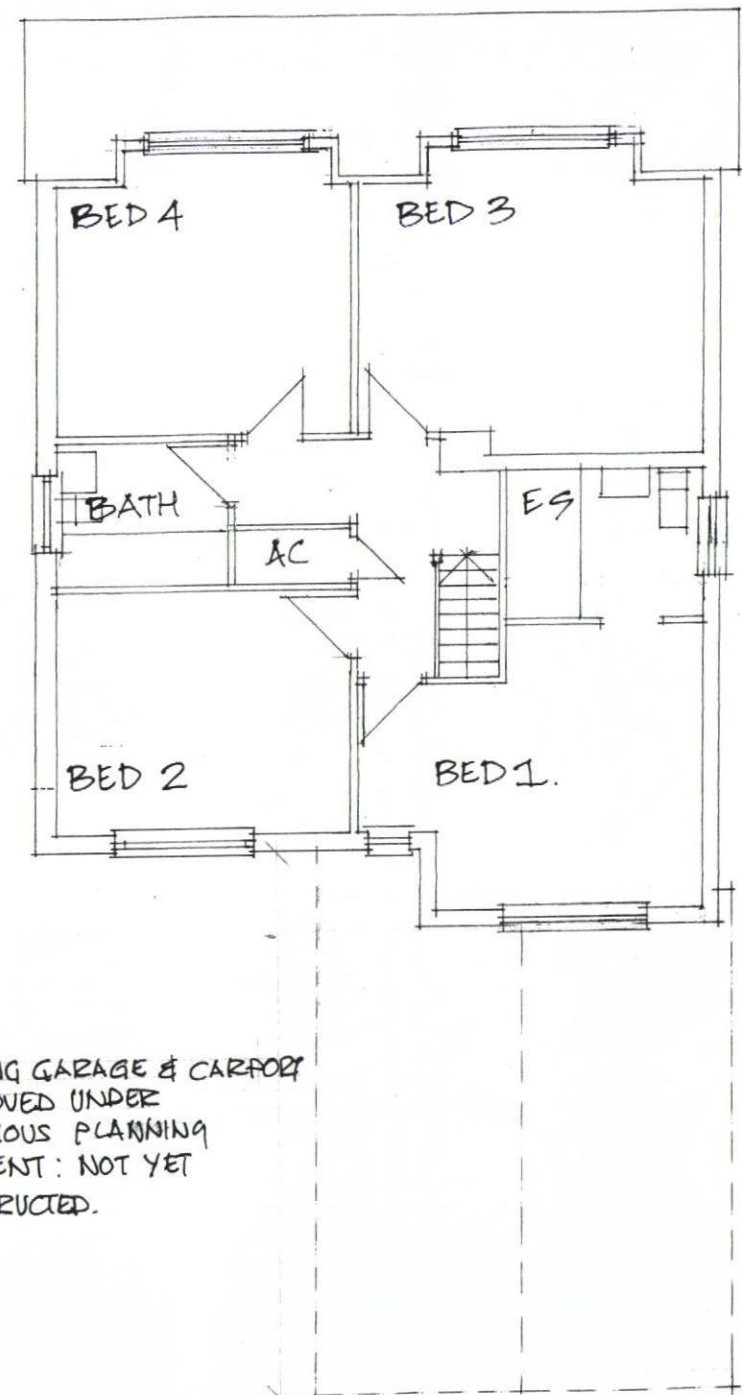

FIRST FLOOR PLAN

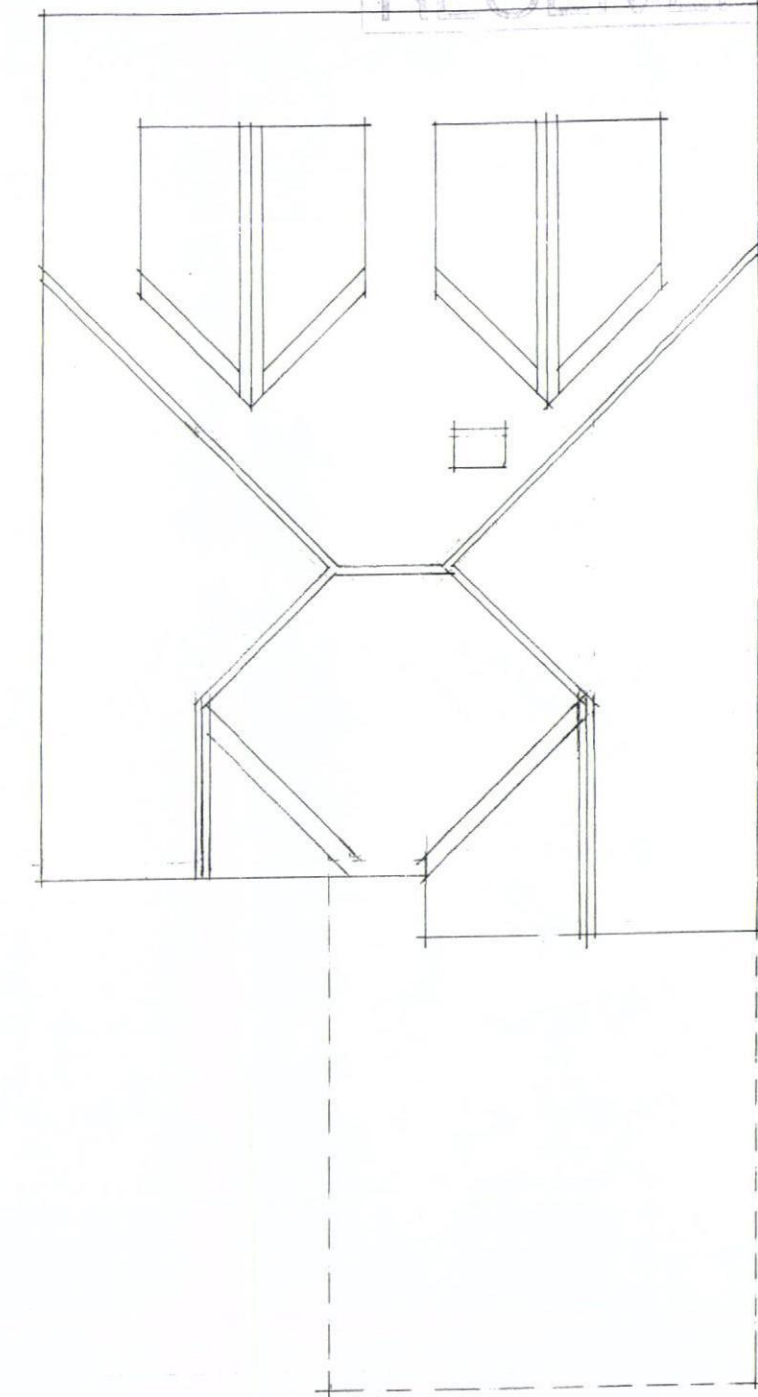

ROOF PLAN

ARCHITECTURAL PLANNING 1A NUTBOURNE ROAD Sandy Point, Hayling Island, Hampshire, PO11 9RT Tel 02392 463994 Fax 02392 463994 E-mail: inutbourne@aol.com.uk		CLIENT MR & MRS KIDBBS	TITLE PROPOSED ALTERATIONS TO NO 1 SELSMORE AVE HAYLING ISLAND HAMPSHIRE.																								
Rev Description REVISIONS	Date PM	Scale: 1:100 Date: ©	Drawn by: LIR Checked by: Drawing No: 05/0401/02 <table border="1"> <tr> <td>A</td><td>B</td><td>C</td><td>D</td><td>E</td><td>F</td><td>G</td><td>H</td> </tr> <tr> <td>J</td><td>K</td><td>L</td><td>M</td><td>N</td><td>P</td><td>Q</td><td></td> </tr> <tr> <td>S</td><td>T</td><td>U</td><td>V</td><td>W</td><td>X</td><td>Y</td><td></td> </tr> </table>	A	B	C	D	E	F	G	H	J	K	L	M	N	P	Q		S	T	U	V	W	X	Y	
A	B	C	D	E	F	G	H																				
J	K	L	M	N	P	Q																					
S	T	U	V	W	X	Y																					

EXISTING FLOOR PLANS