


NORTH ON ALL FLOOR PLANS




East Elev 2 Building Section 1:100




North Elevation 1:100

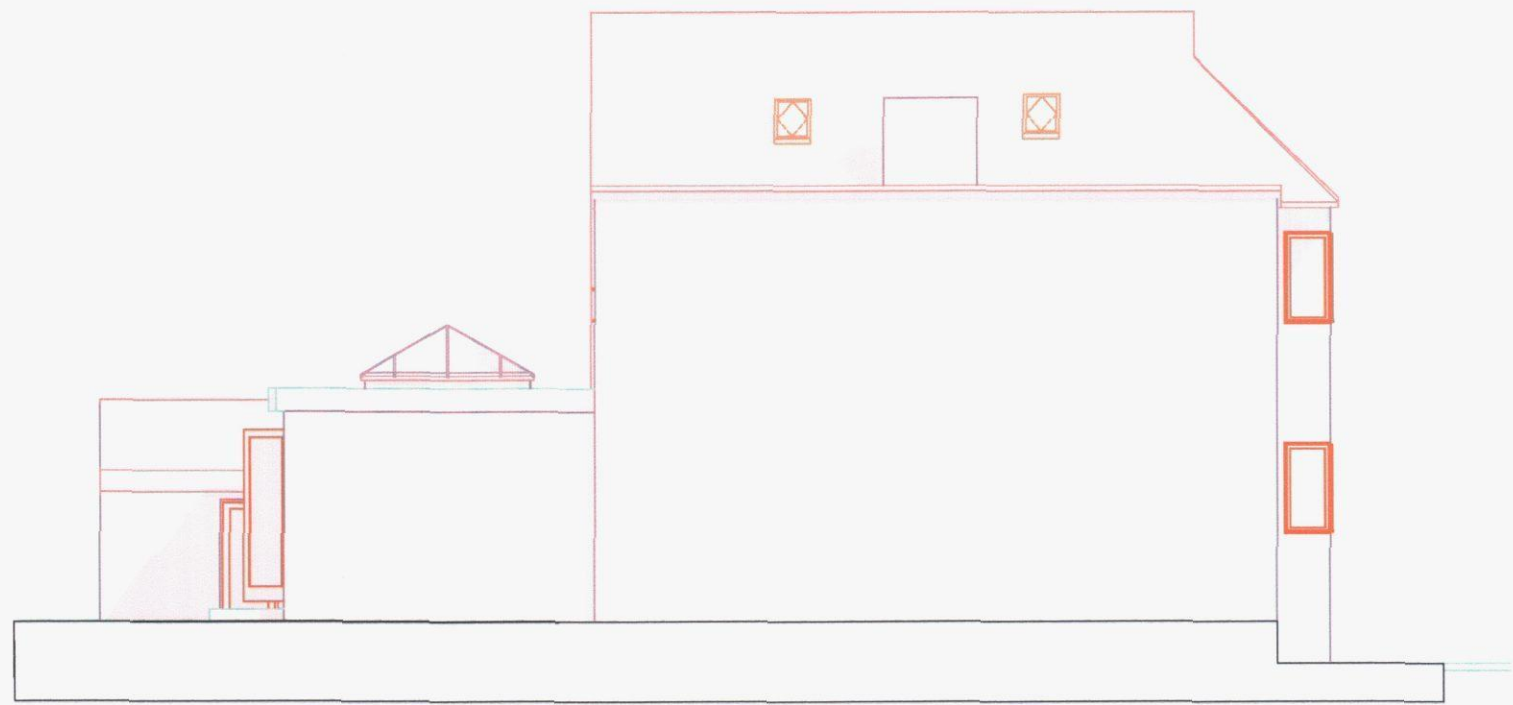


West Elevation 1:100

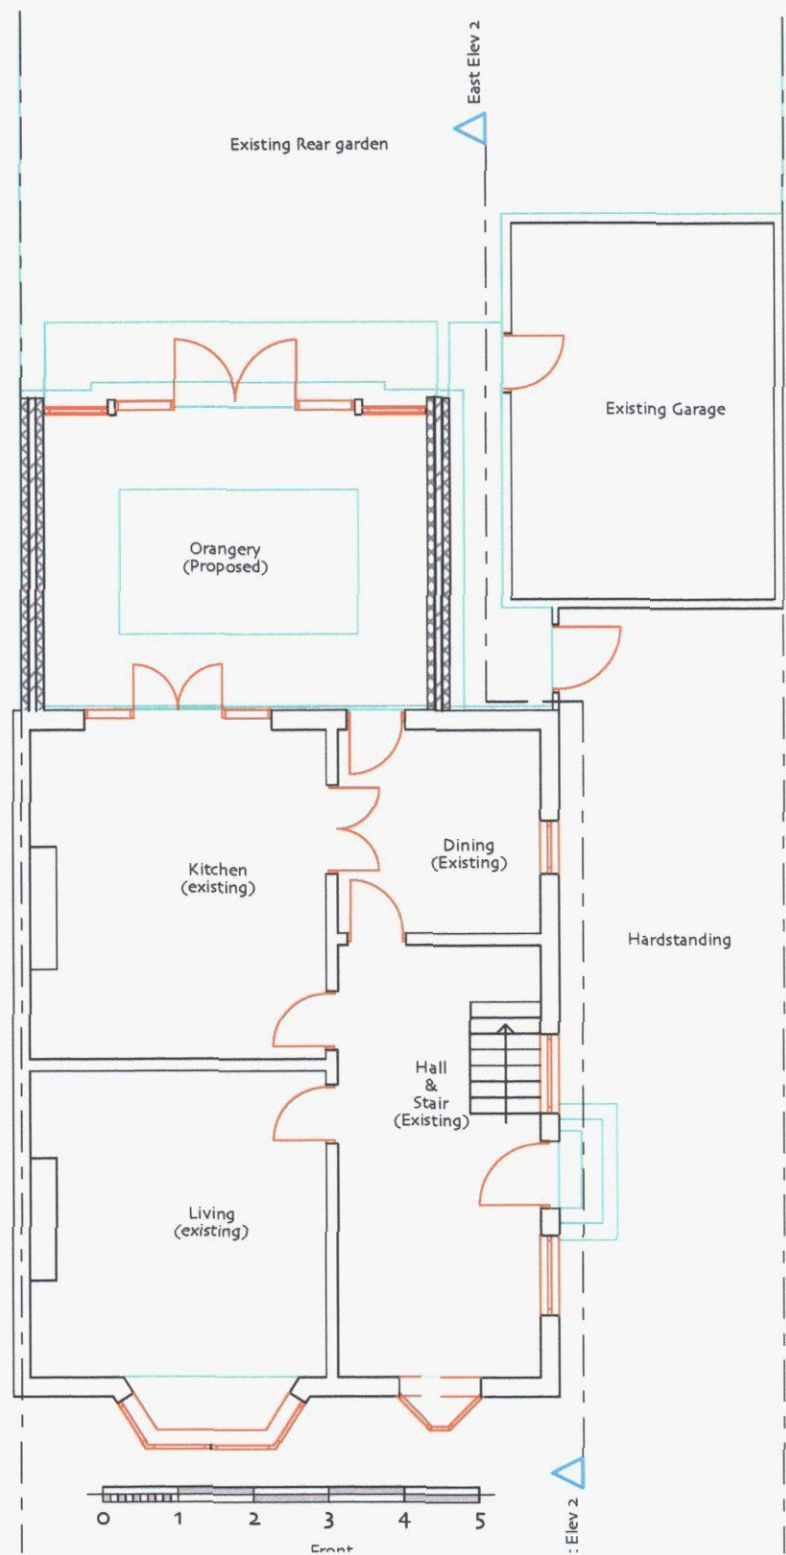

0. Ground Floor 1:100

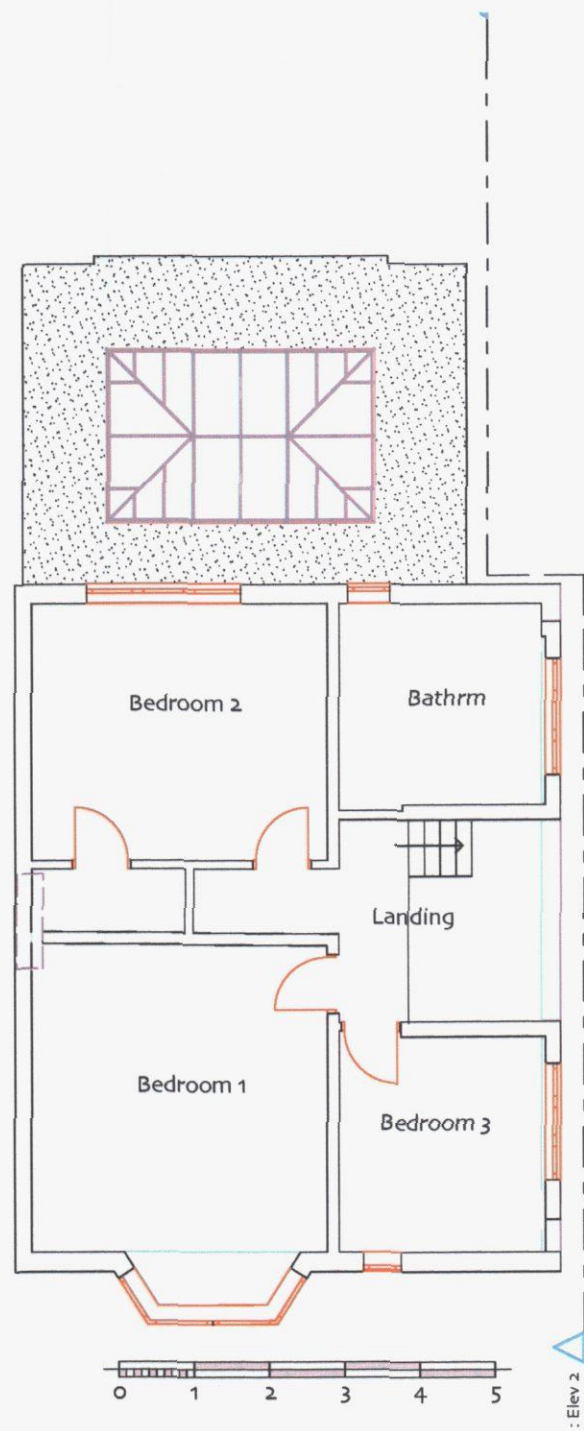

1. First Floor 1:100

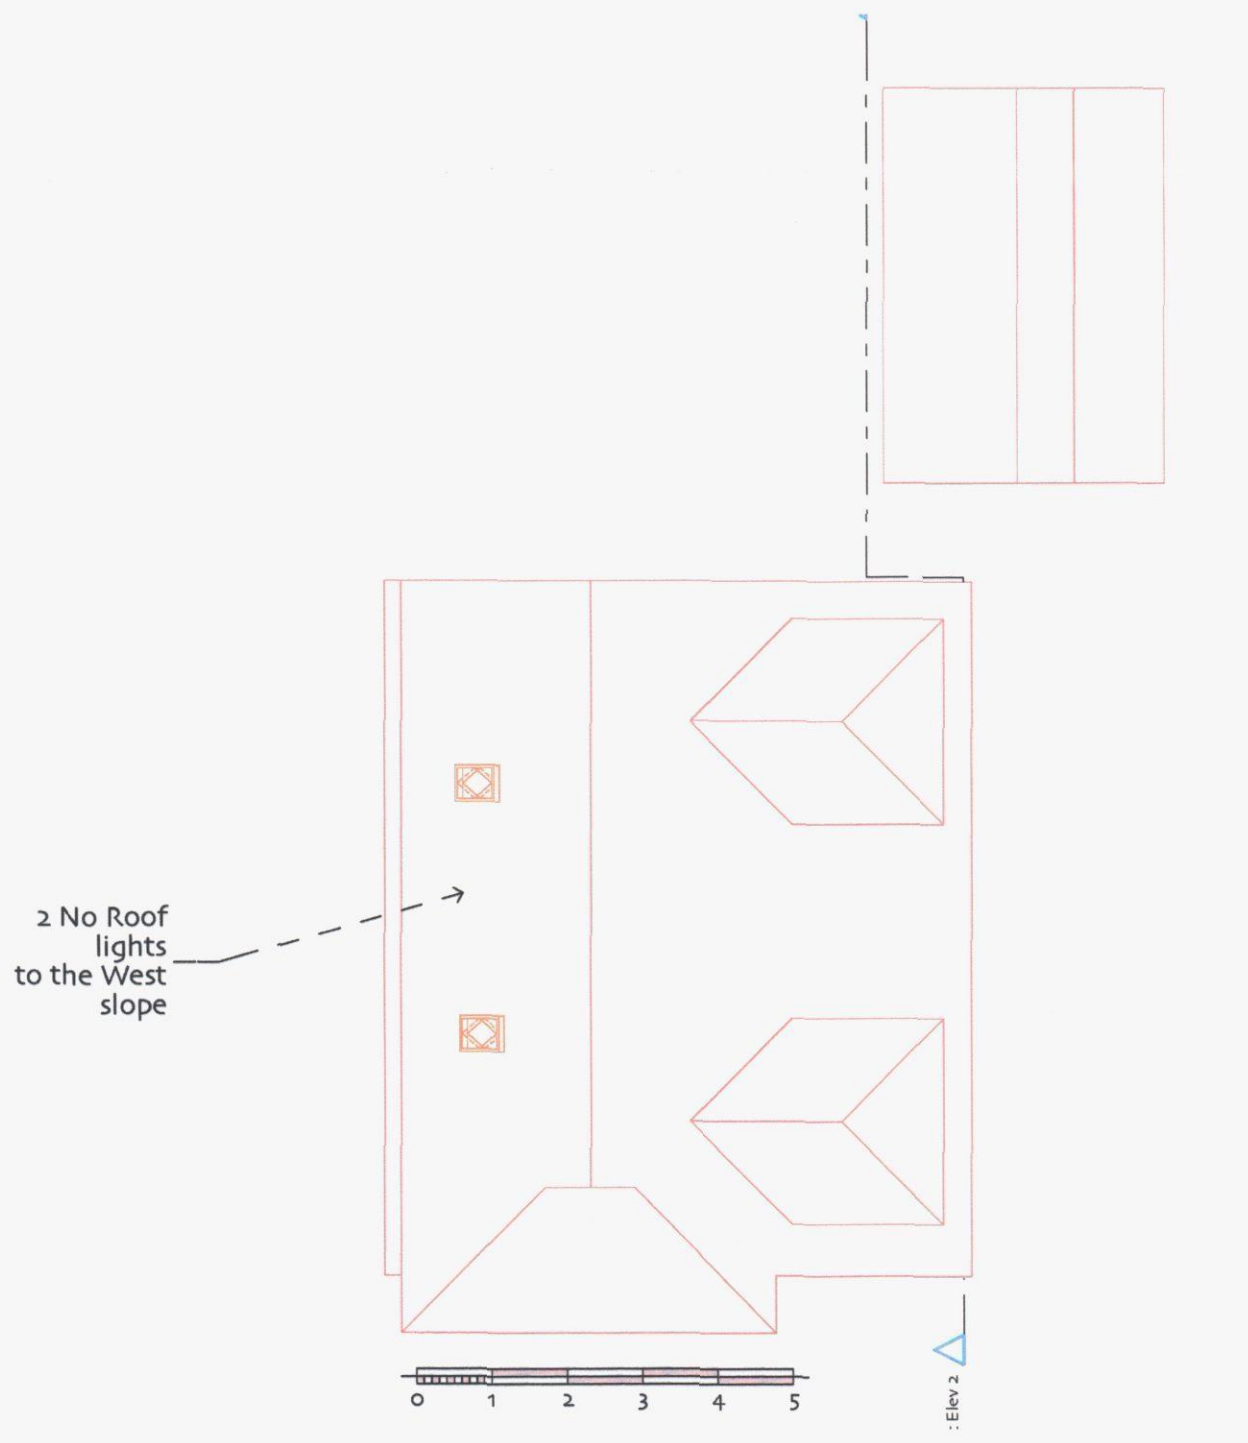

3. Ariel Plan 1:100



Mick Morris AADipl Architect

Waterlooville
Hants
02392 269967
07956 323832

New Ground Floor Rear
Extension
with partly translucent roof

85 The Dale
Widley
Hants
PO7 5DD

Drawing Name
Ground Floor, First Floor, Ariel
Plan, North Elevation, West
Elevation, Building Section

Drawing Status
Planning

Drawing
Original drawing Size is A3 or 16.5" x 23.4"

Date
June 2012

Drawing Scale
1:100

Layout ID Status Revision
A.04 - TD