

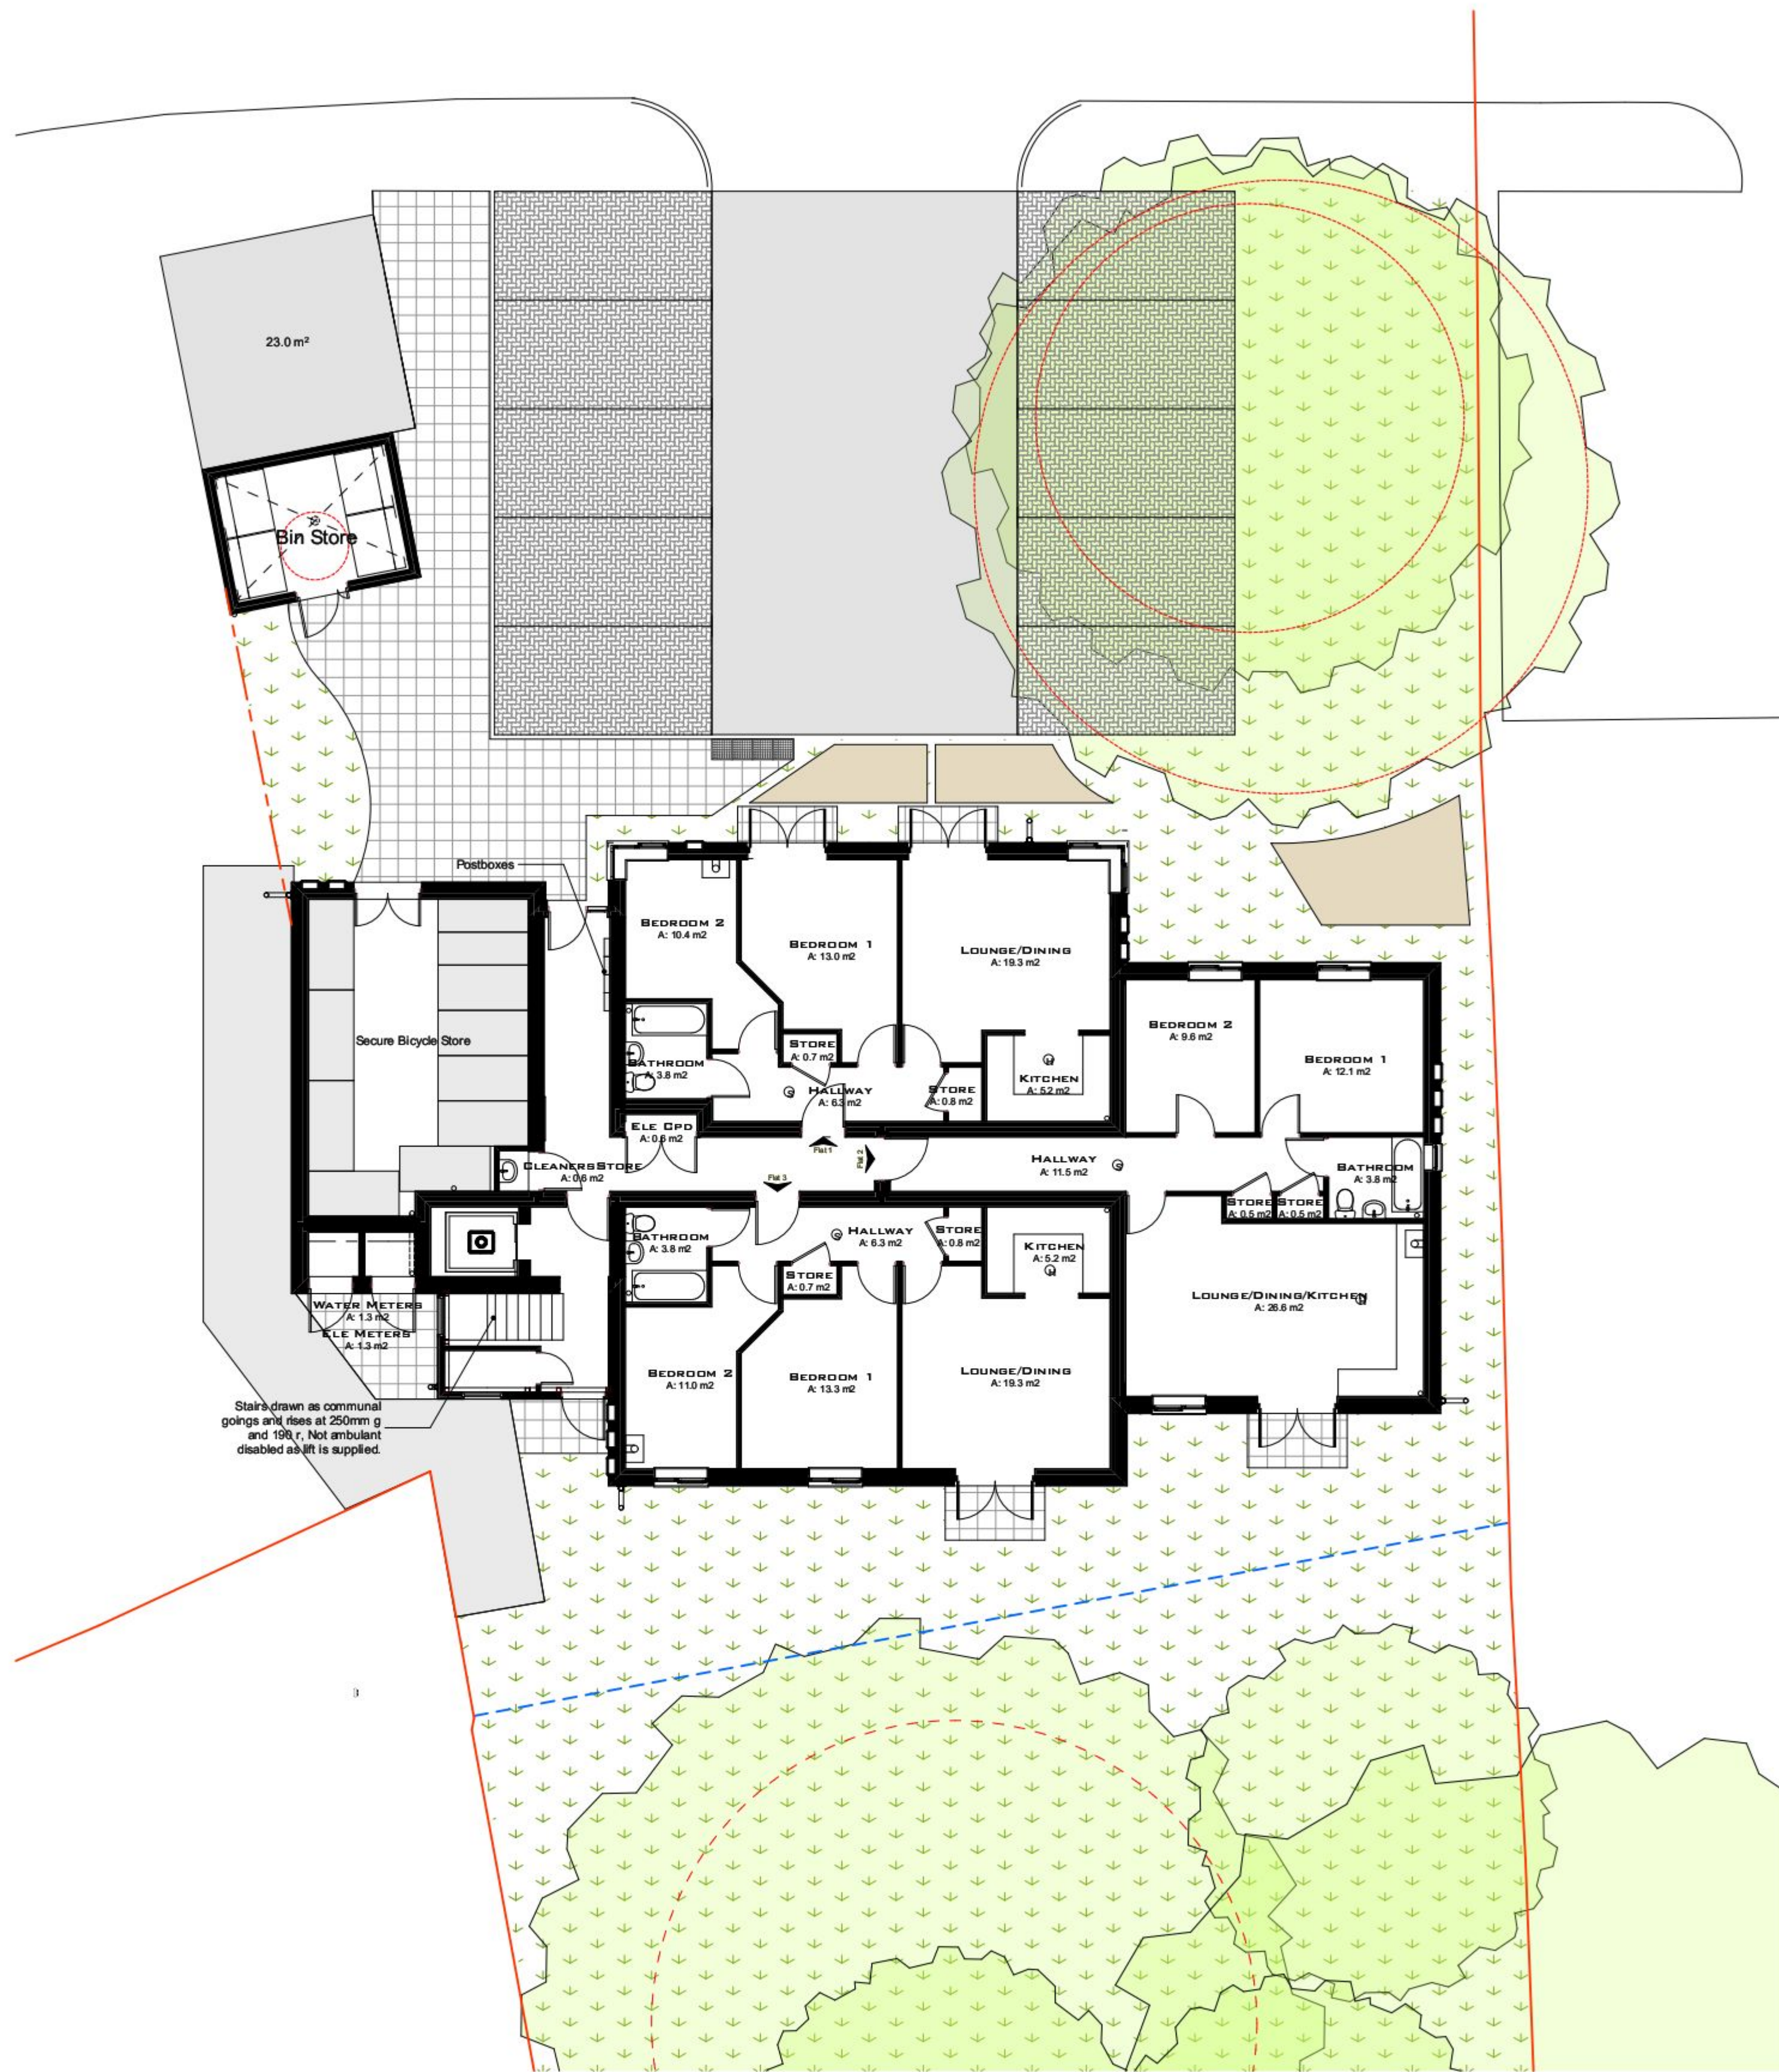


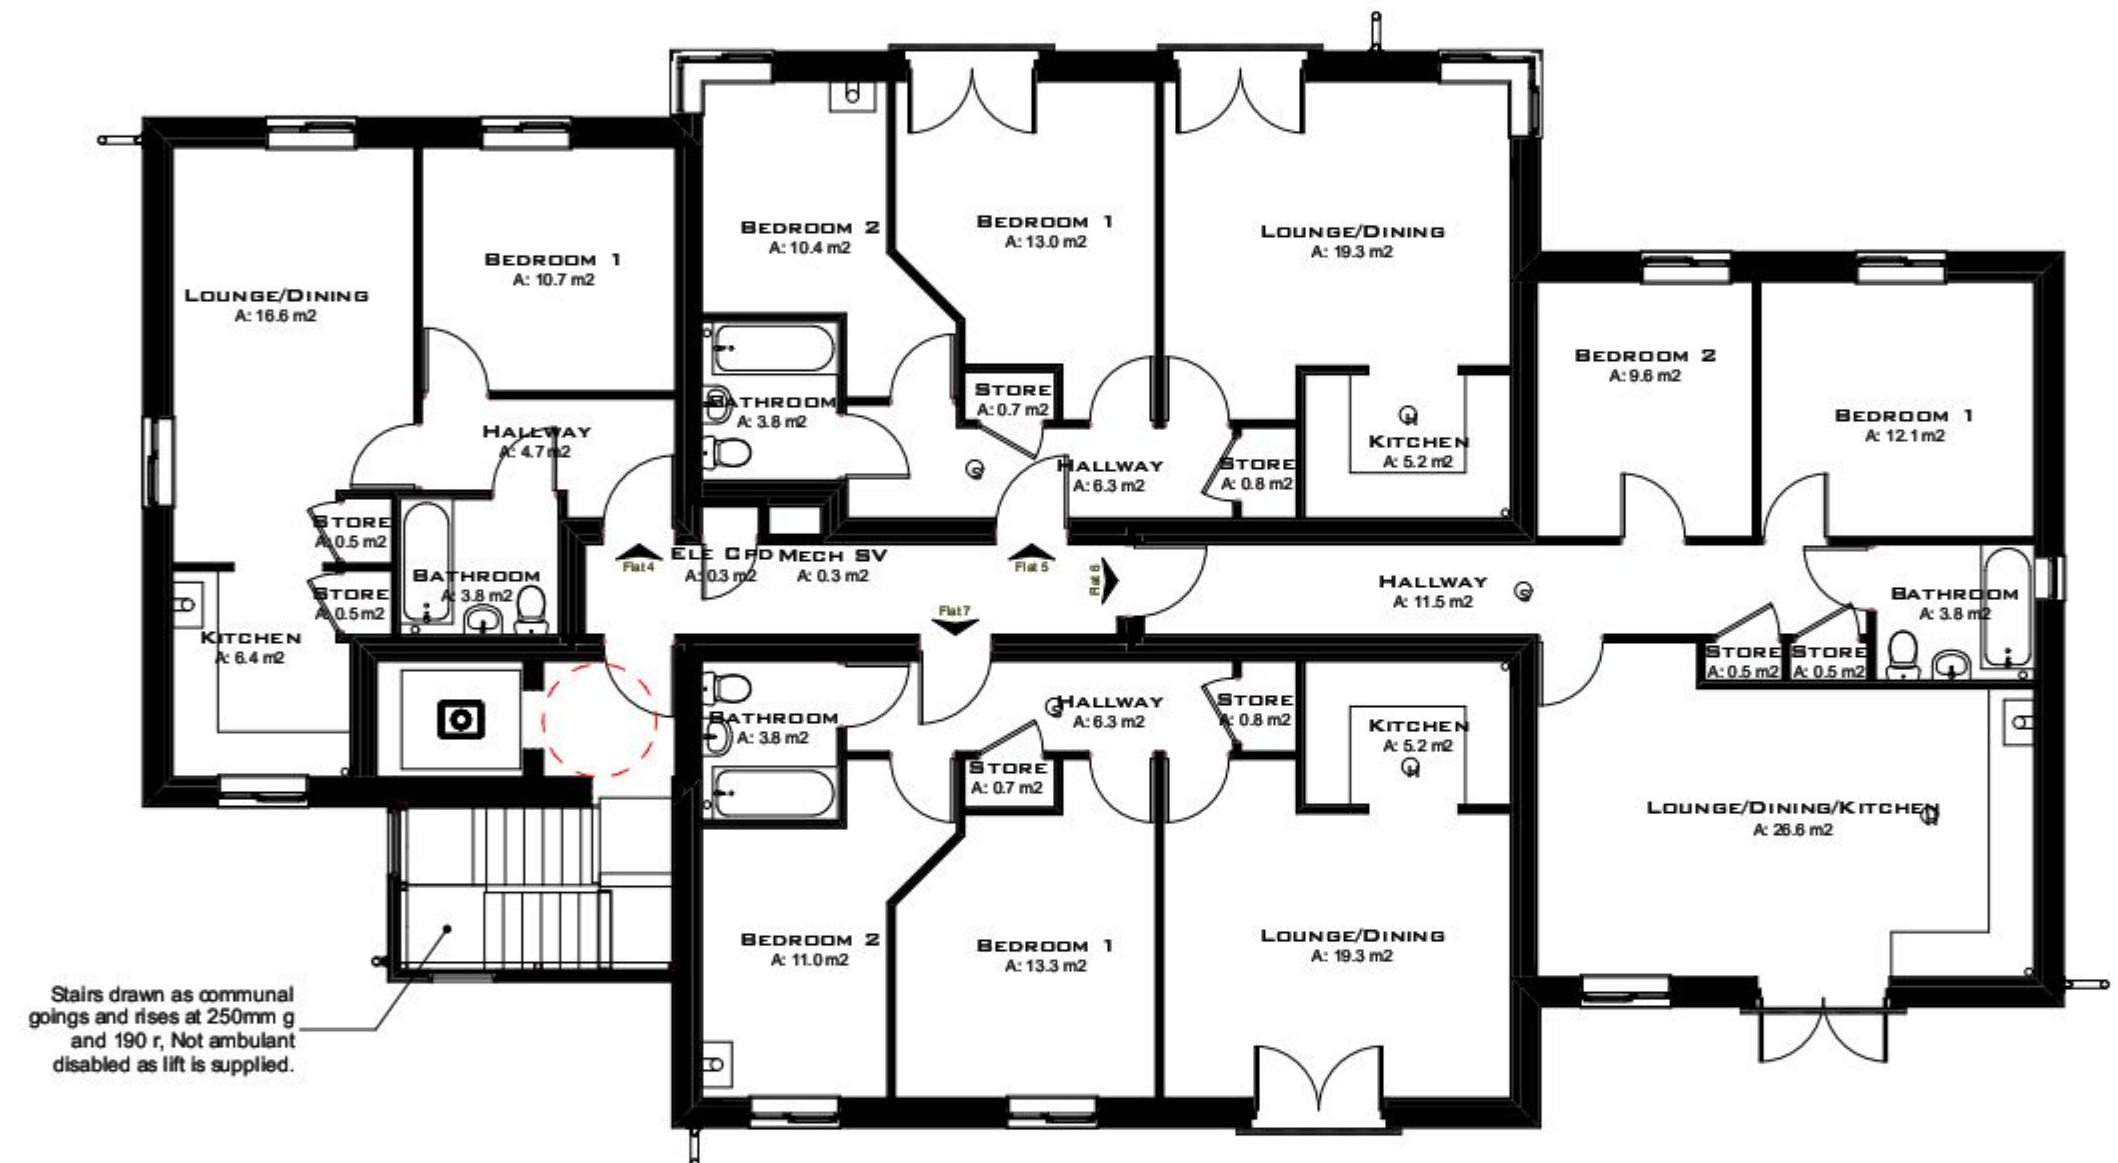


0. Ground Floor 1:100

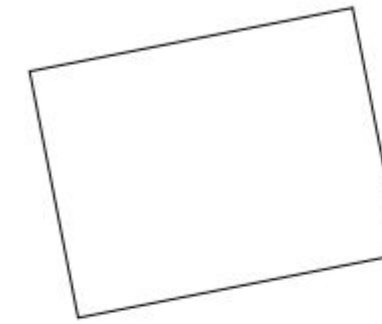

2. First Floor 1:100

revisions & notes: A Windows updated and bin store amended. 28.06.12 NS

 

project: 158 Hart Plain Avenue
Cowplain

drawing name: Ground/First Floor Plans

status: Planning

date: June 2012

scale: 1/100@A1

drawn: SAB

pwparchitects
61 South Street, Havant, Hampshire PO9 1BZ
t: 023 9248 2494 f: 023 9248 1152
e: design@pwp-architects.com w: www.pwp-architects.com

Project No. 4889 drawing No. 1220 rev A

Note: All dimensions to be checked on site by the contractor before fabrication and erection. Figured dimensions to be taken in preference to scaled dimensions. This drawing is the copyright of the architects and must not be reproduced or used without their express consent, except for the purposes of a planning application. Electronic issue of this drawing to be confirmed by paper hard copy only.