


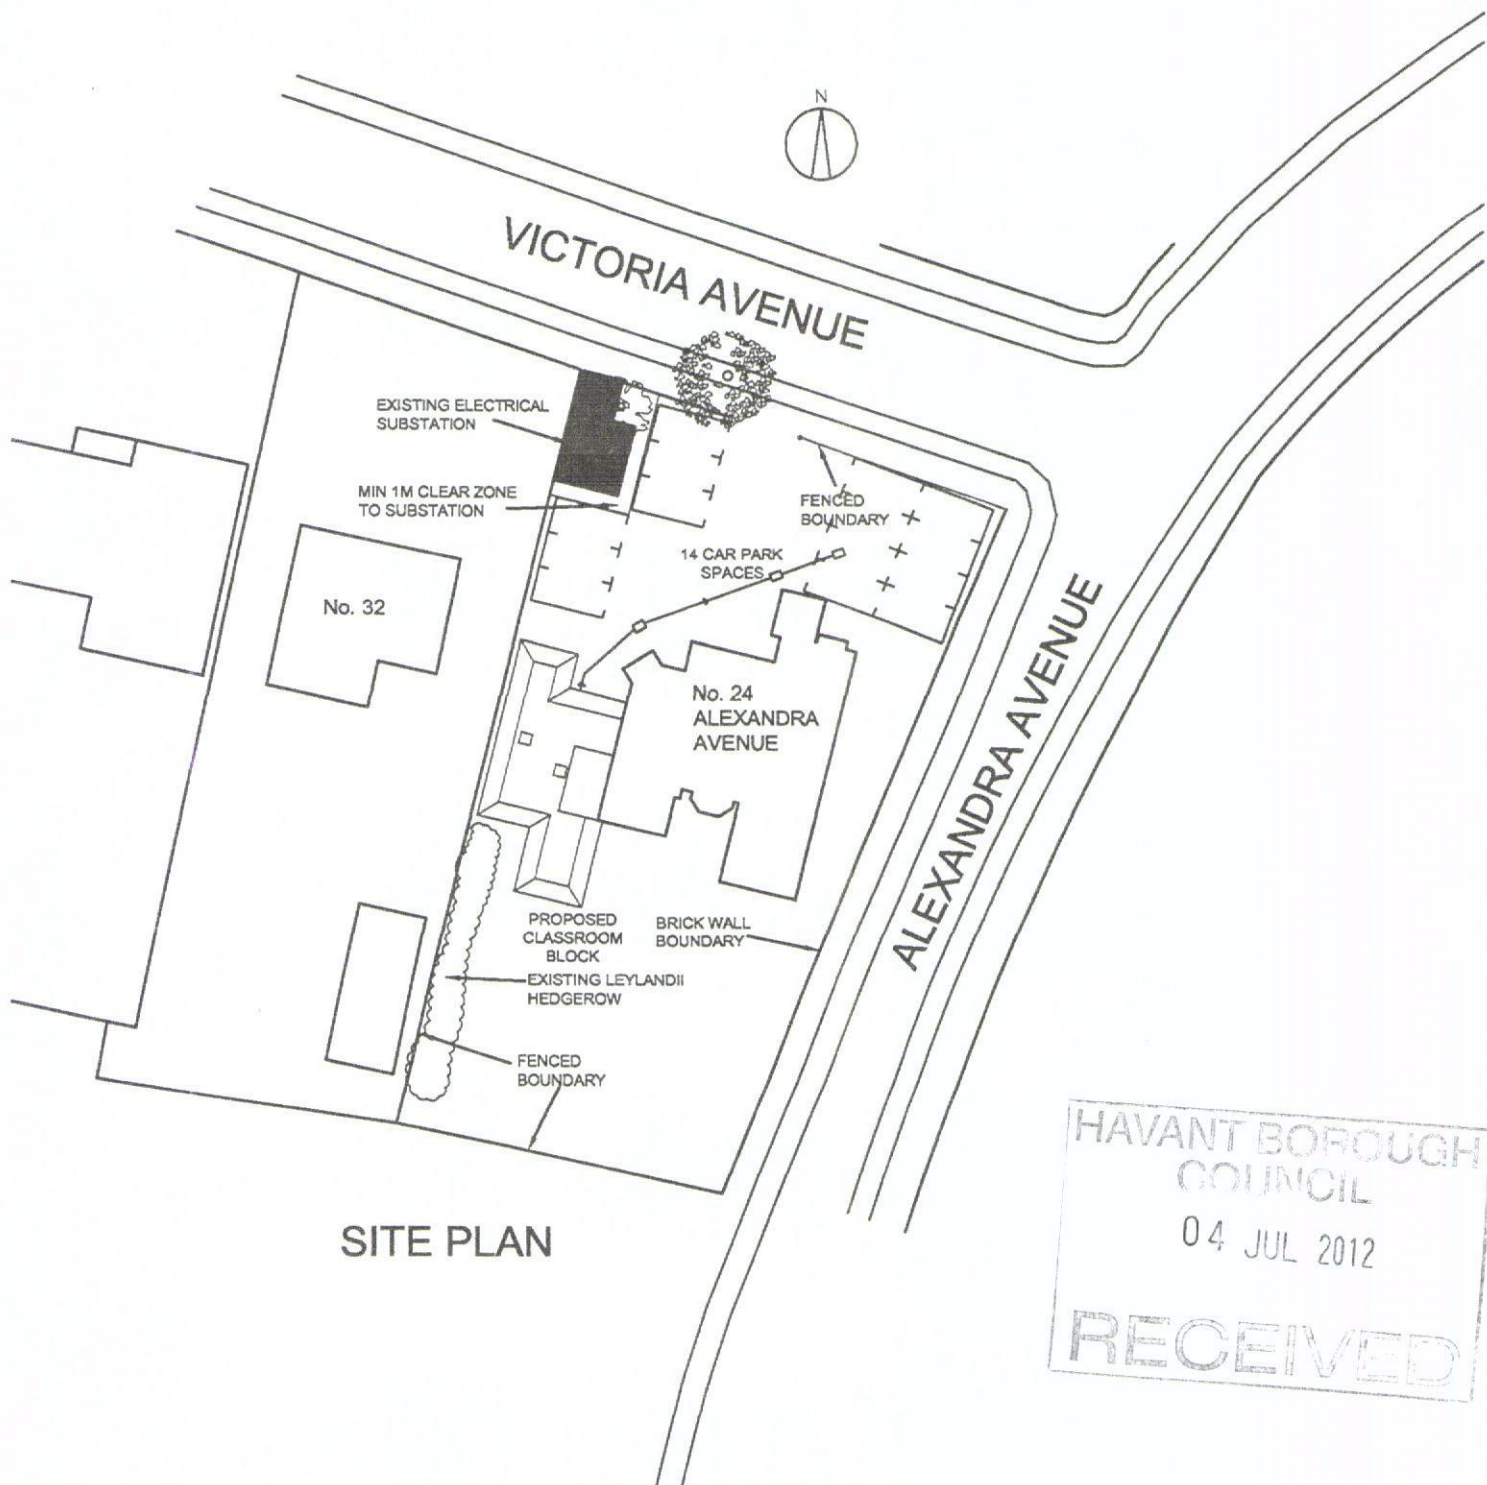

HAVANT BOROUGH
COUNCIL
04 JUL 2012
RECEIVED

Project 24 Alexandra Avenue Hayling Island PO11 9AL	For Hillcrest Homes Ltd Date July 2012 Scale 1:500 Drawn Job number 10.054 Drawing number 02	Town Planners M A R T I N CRITCHELL ARCHITECTS Metro House • Northgate • Oldchester • West Sussex • PO19 1DE tel: 01243 531036 fax: 01243 782917 e-mail: info@mcarchitects.co.uk
Drawing Site Plan	Rev	