




NOTES:
Dimensions to be checked on site before commencing work. Any discrepancies shall be reported to the architect immediately.
Do not scale from these drawings except for plotting purposes.
Use figured dimensions only.
Where applicable this drawing is to be read in conjunction with other consultants' drawings.
All drawings to be read in conjunction with specification and all other relevant documents.
Drawings to be checked by structural engineer and mechanical and electrical drawings / specification

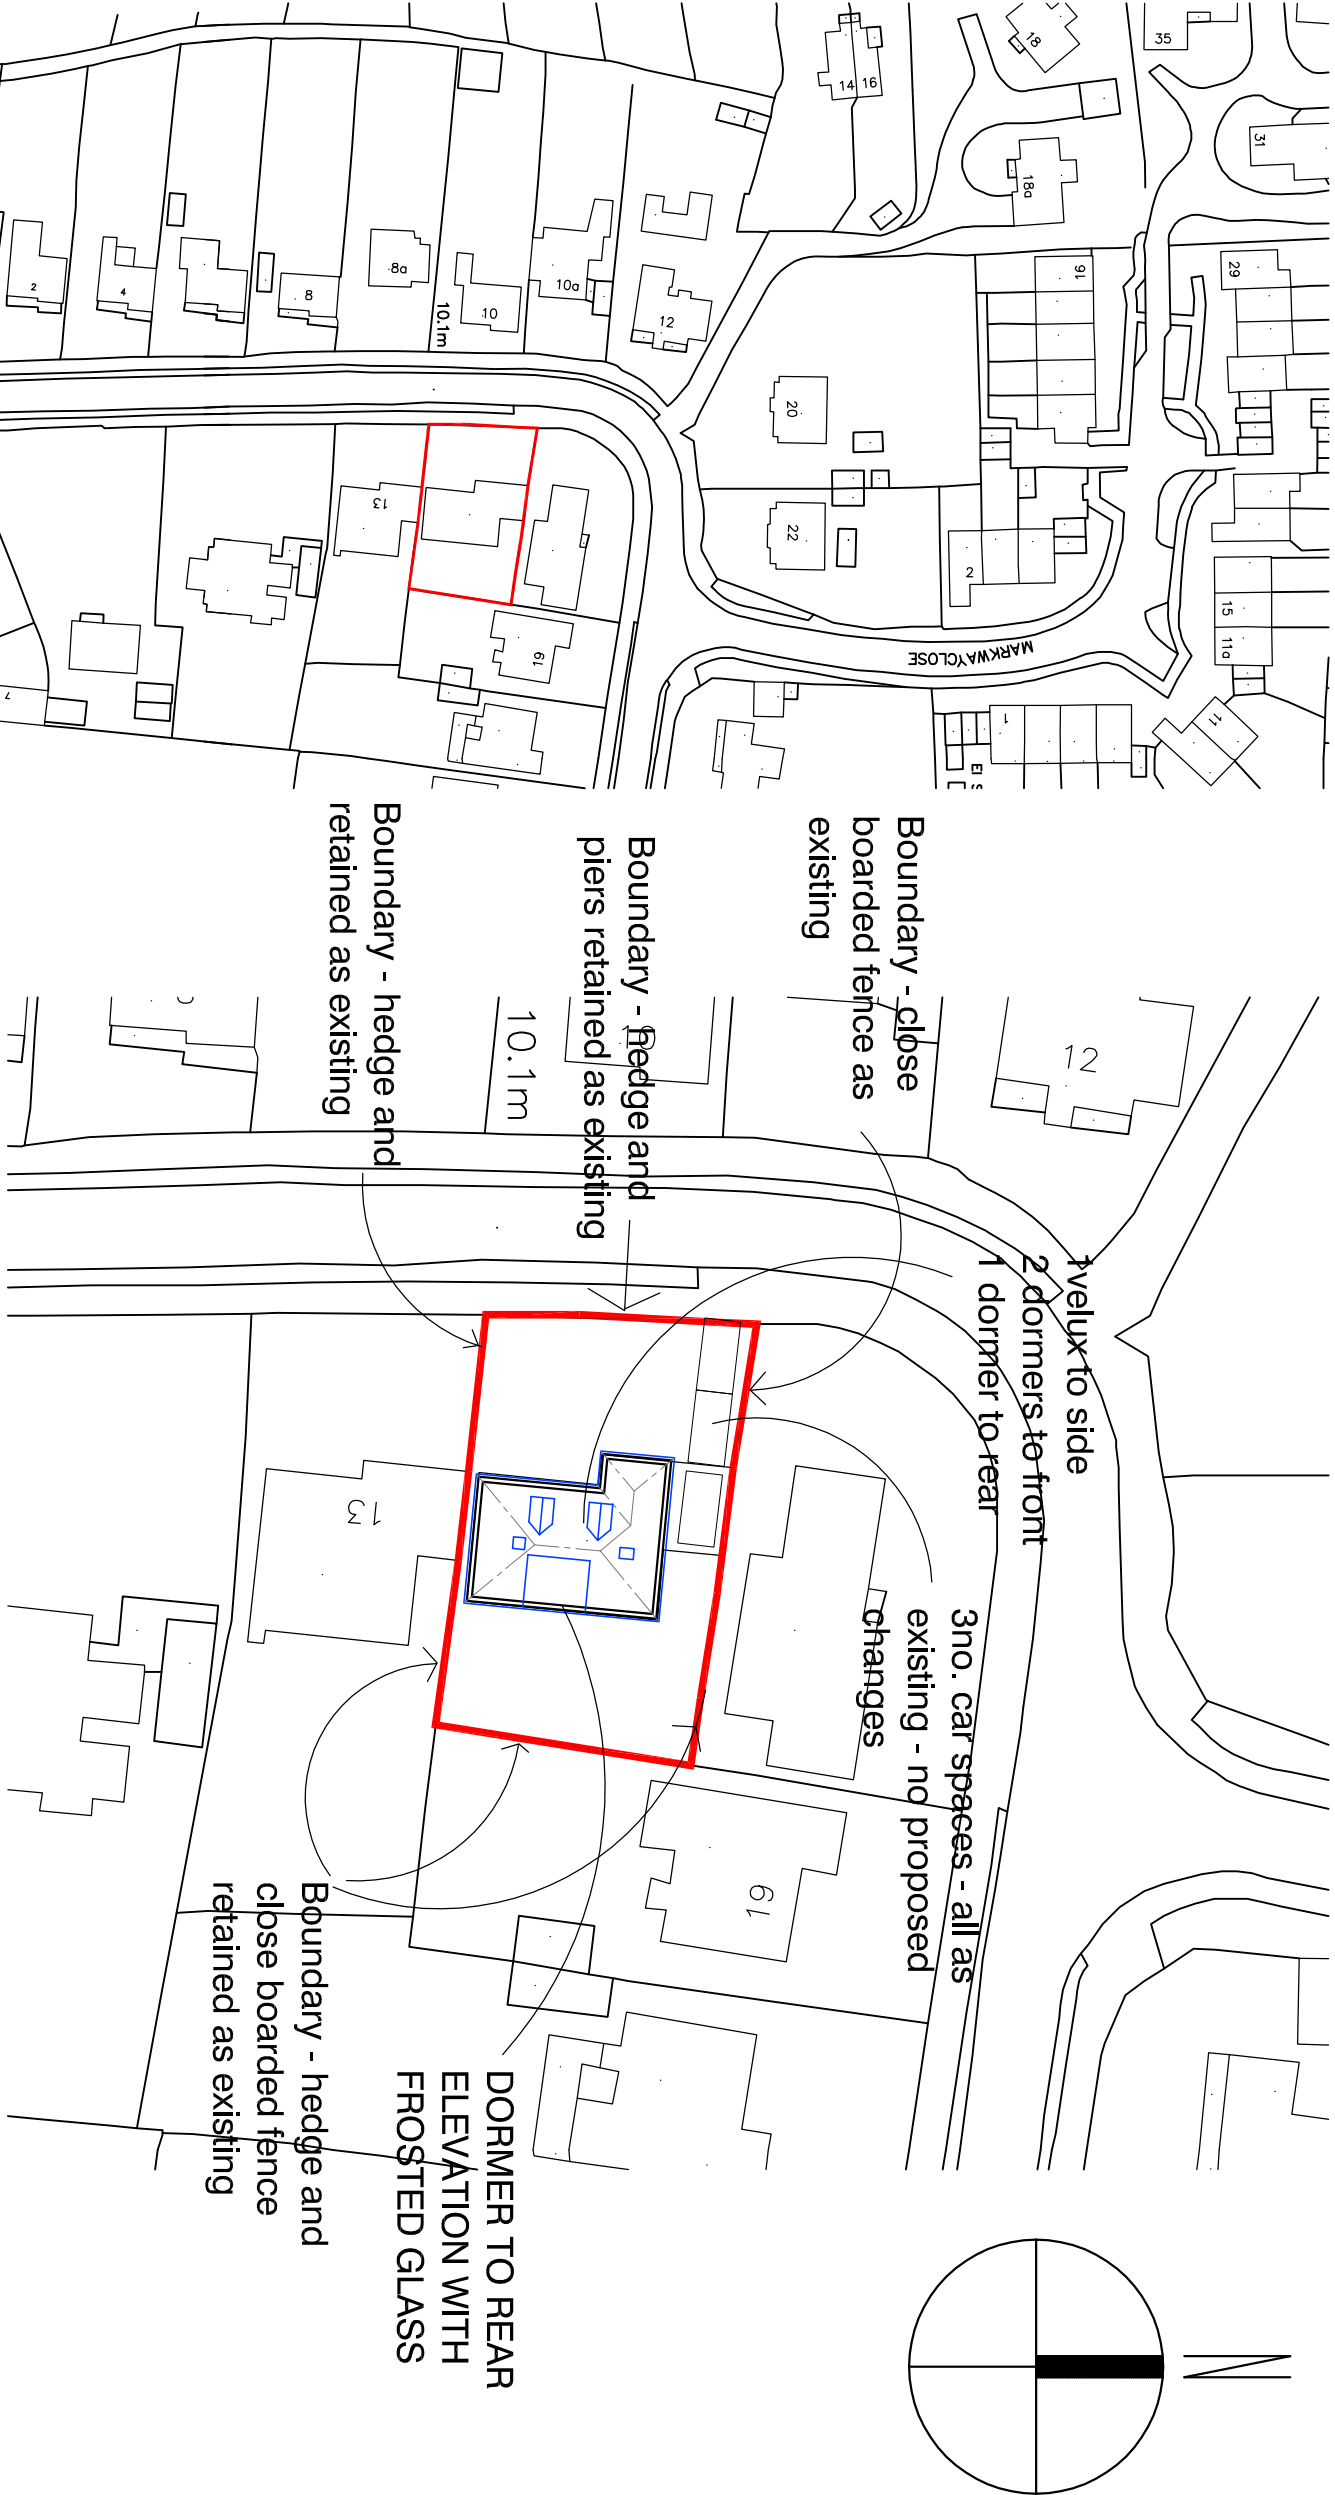

Site Block Plan
Scale 1:500

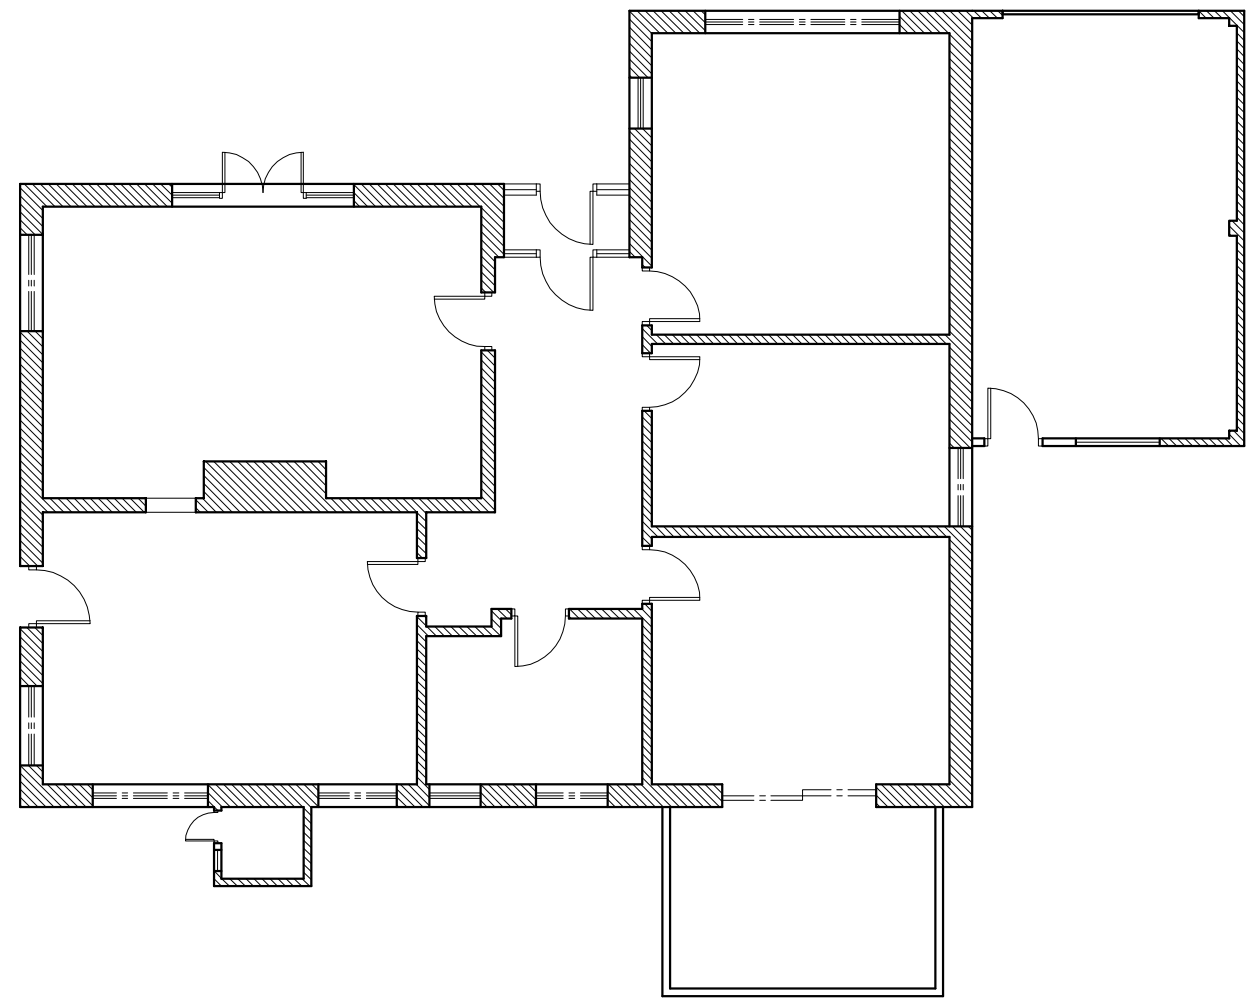

Existing Ground Floor Plan
Scale 1:100

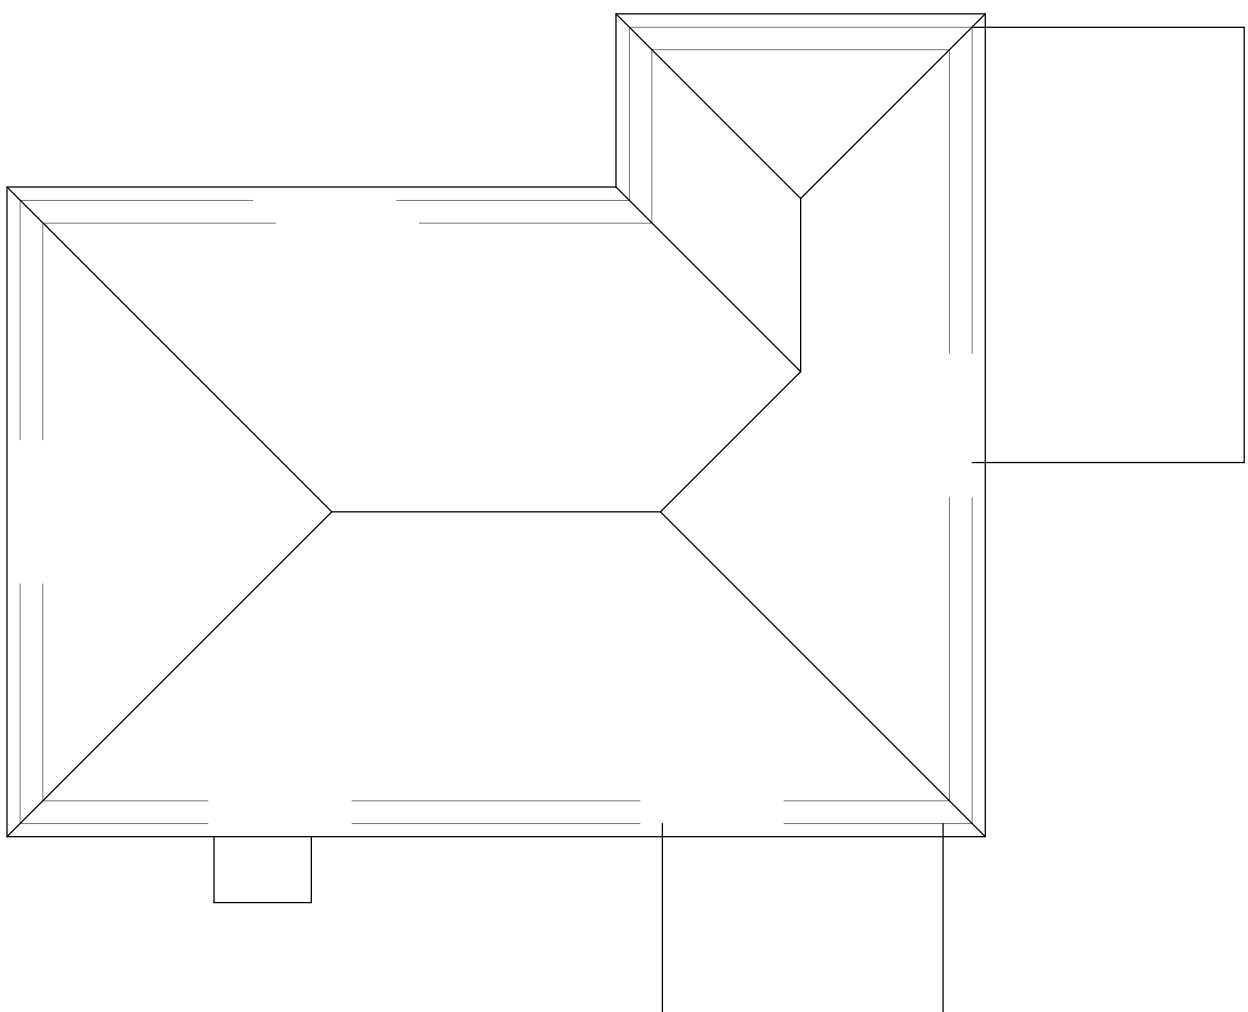


Existing Roof Floor Plan
Scale 1:100


Site Location Plan
Scale 1:1250




Ordnance Survey © Crown Copyright 2011.
All rights reserved. Licence number 100020449

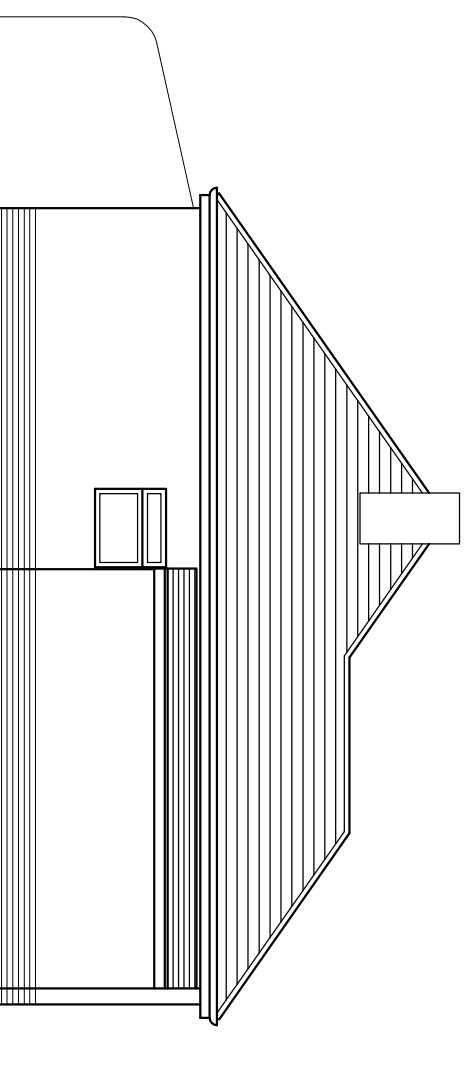


North Elevation - Existing
Scale 1:100

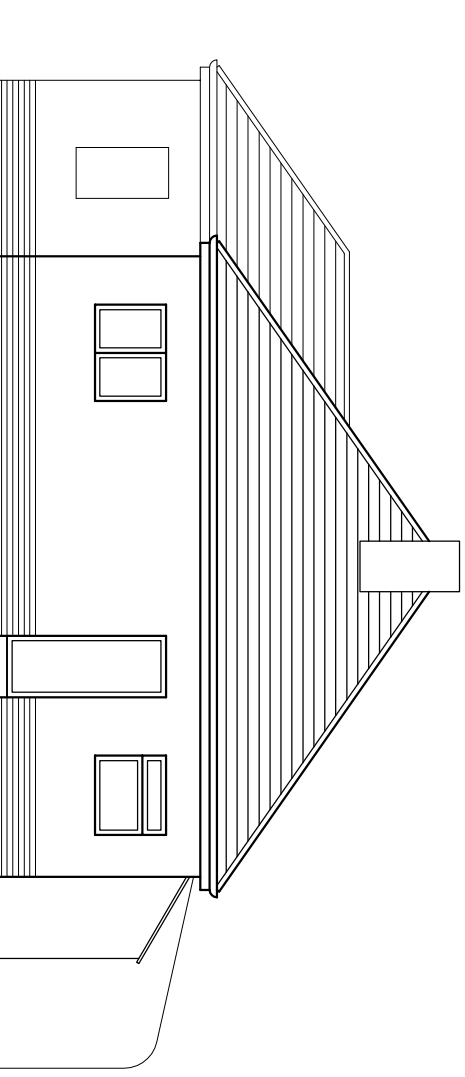


South Elevation - Existing
Scale 1:100

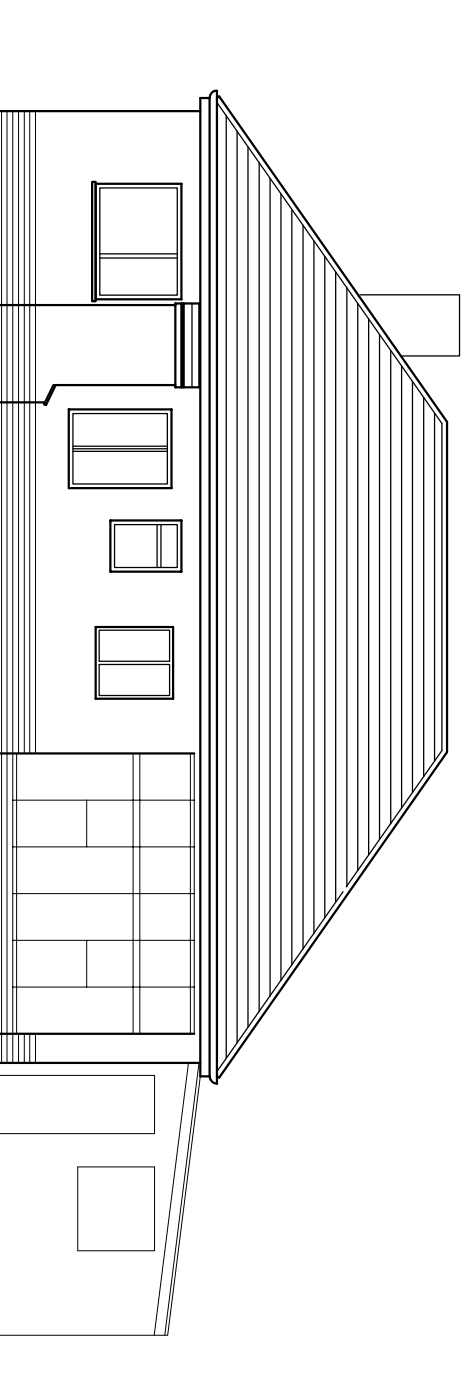


East Elevation - Existing
Scale 1:100

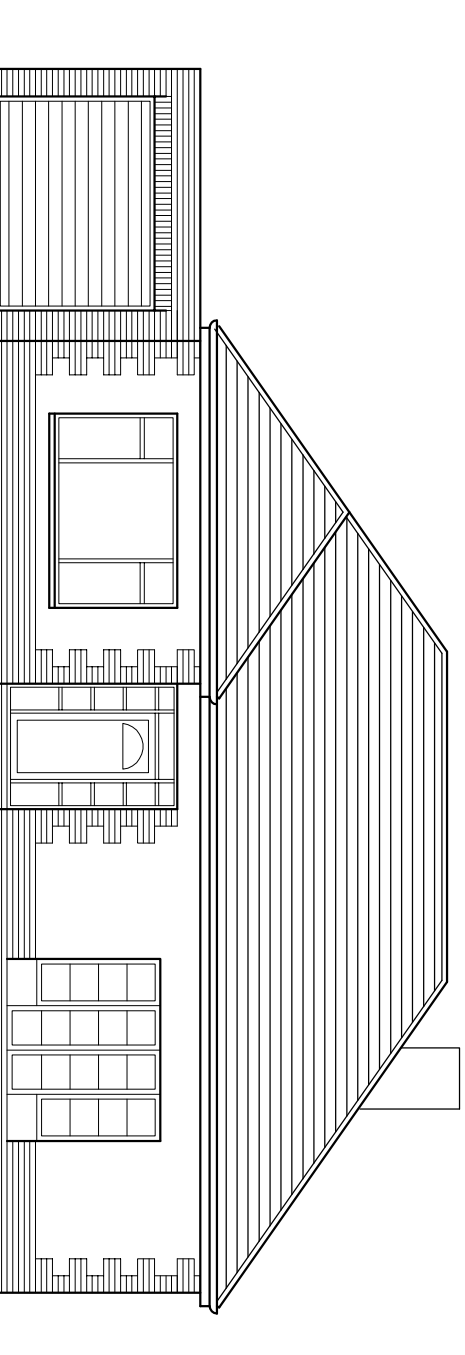


West Elevation - Existing
Scale 1:100

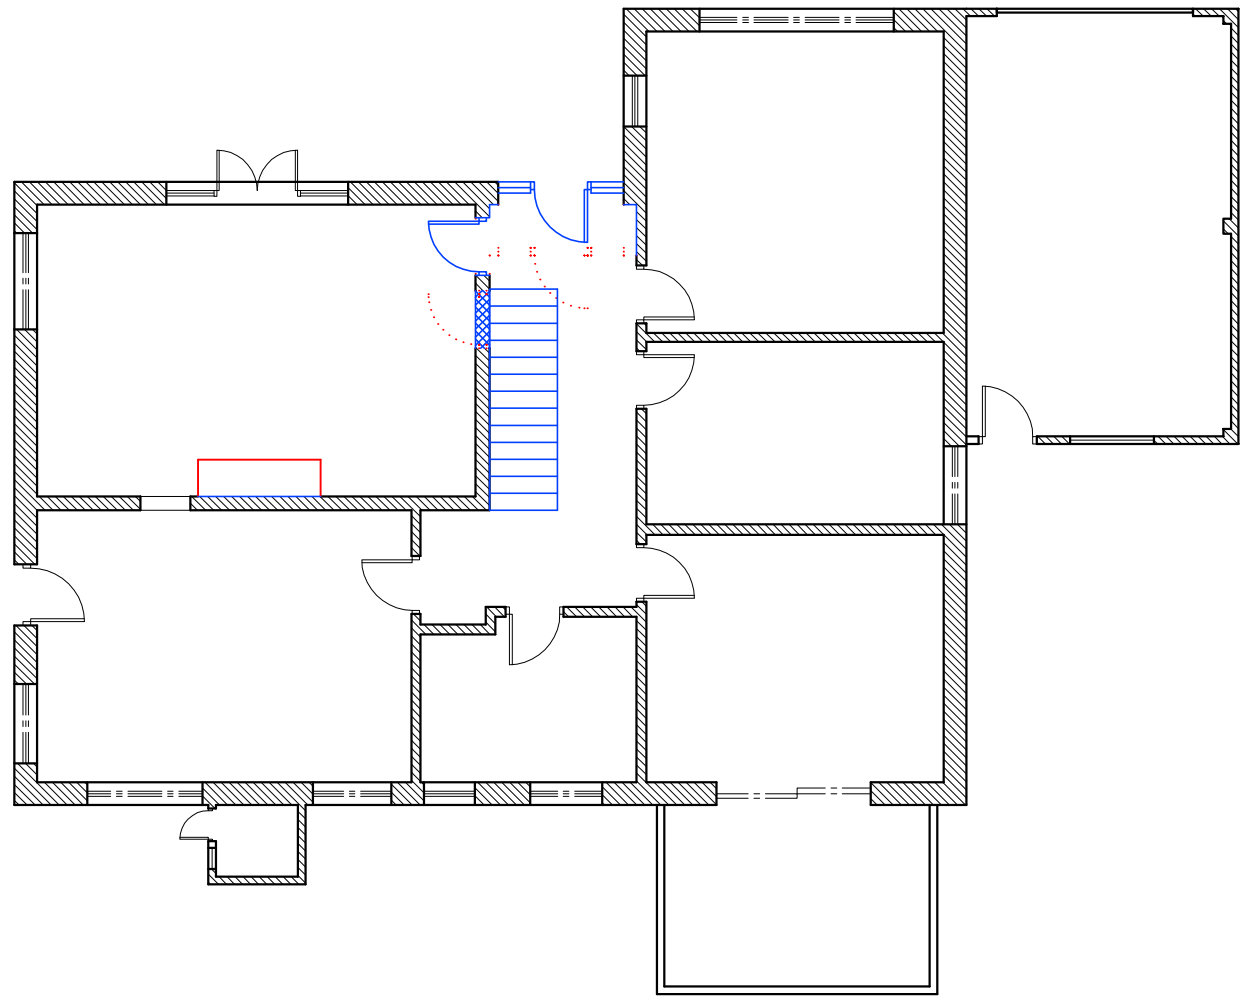


Proposed Ground Floor Plan
Scale 1:100

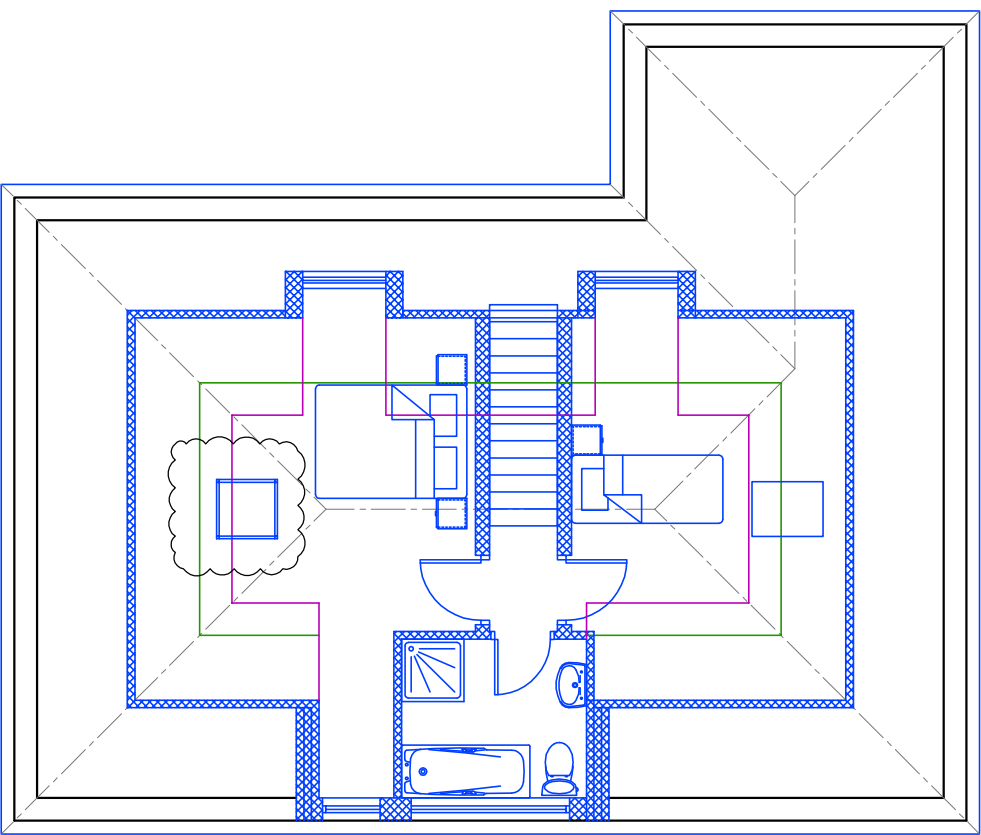


Proposed Attic Floor Plan Scale 1:100

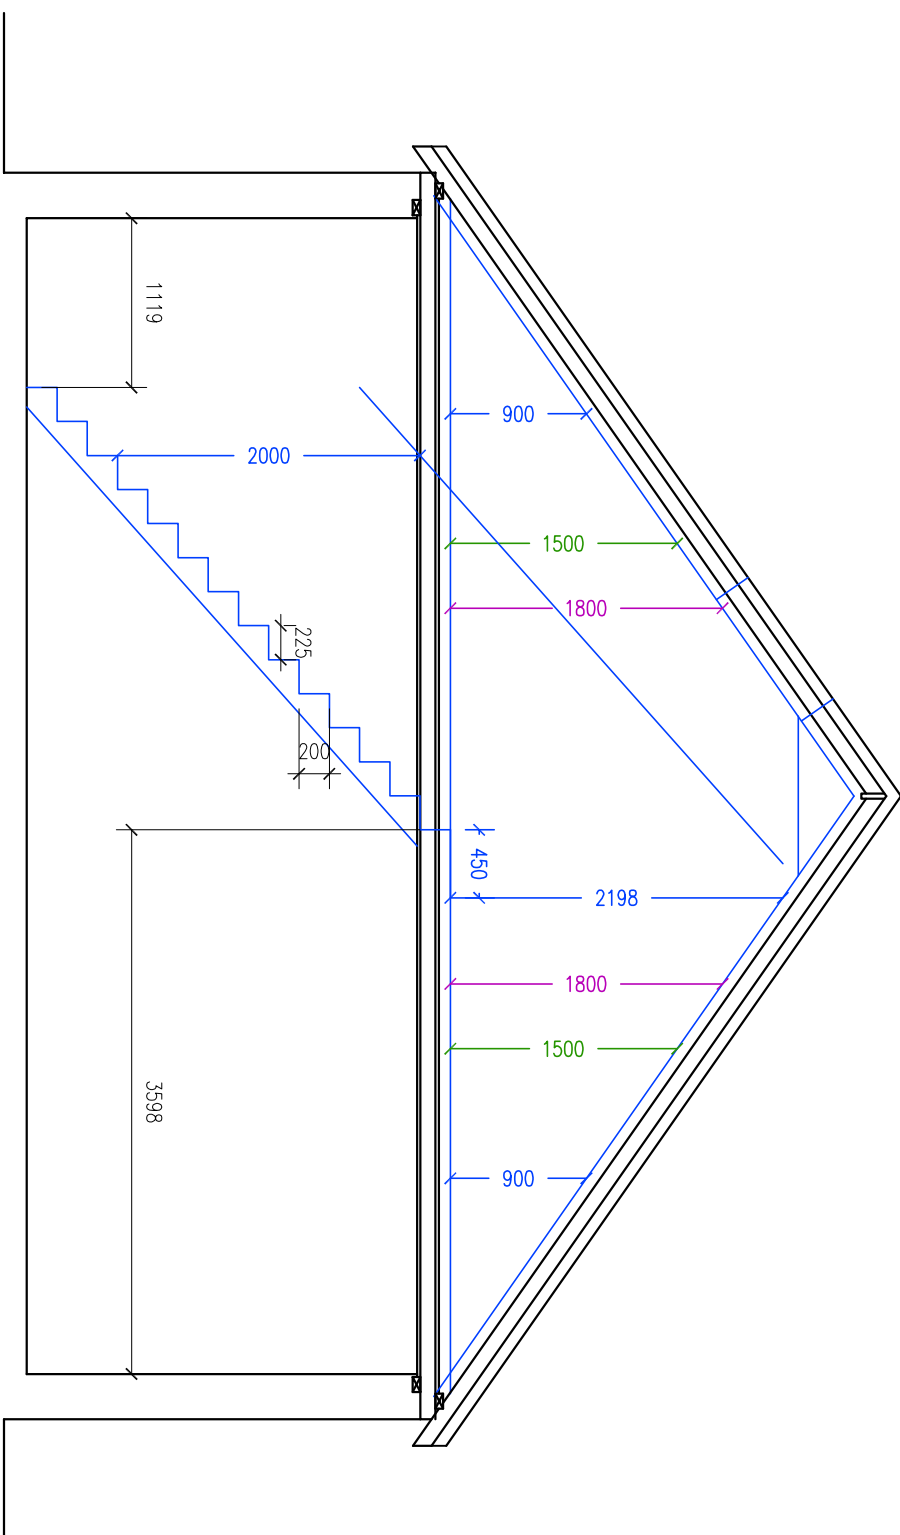


Proposed Section
Scale 1:50

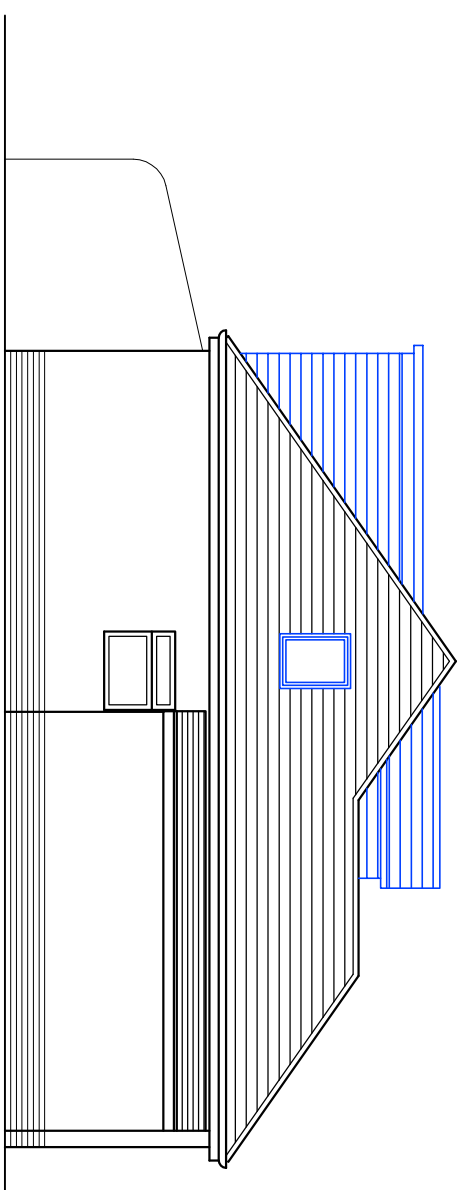


North Elevation - Proposed
Scale 1:100

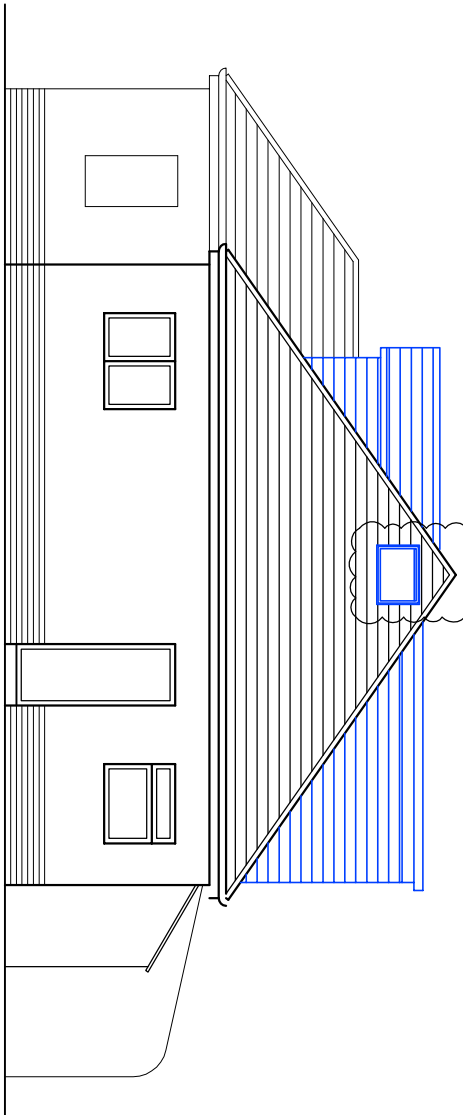

South Elevation - Proposed
Scale 1:100

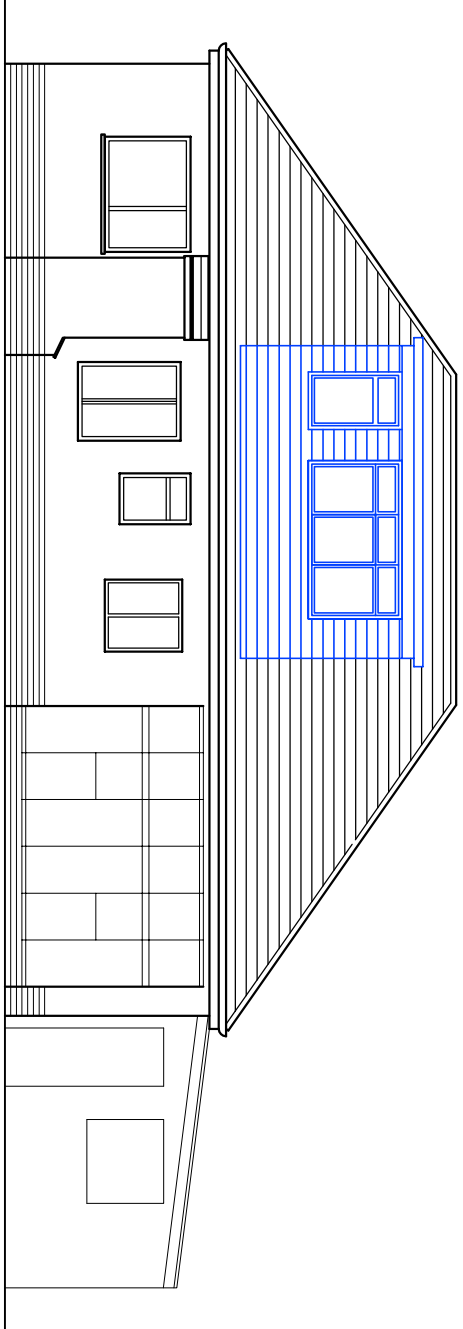

East Elevation - Proposed
Scale 1:100

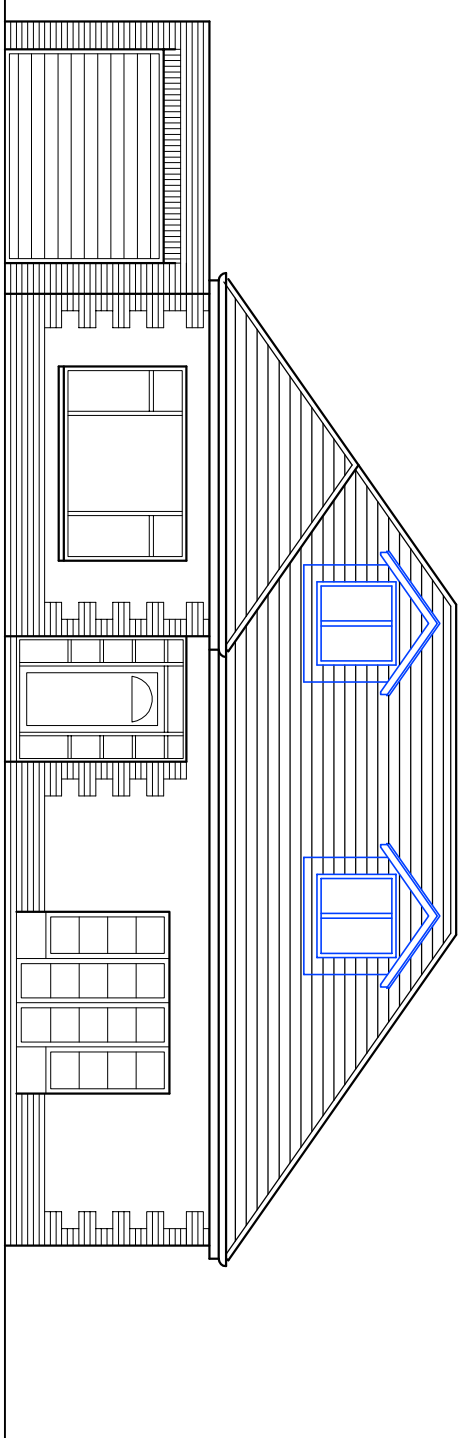

West Elevation - Proposed
Scale 1:100

helerdesign
sustainability through design
mail@helerdesign.co.uk www.helerdesign.co.uk
1 The Old Floor Mills, Epsworth, PO10 7BT
01435 310715

CLIENT
Mr James Hoar

PROJECT
15 Park Crescent
Epsworth
Horncliffe
PO10 7BT

DRAWING
General Arrangement
Existing & Proposed

SCALE
AS NOTED

DATE December 2011
DRAWN MH
DRAWING NUMBER 1117/001
REVISION F